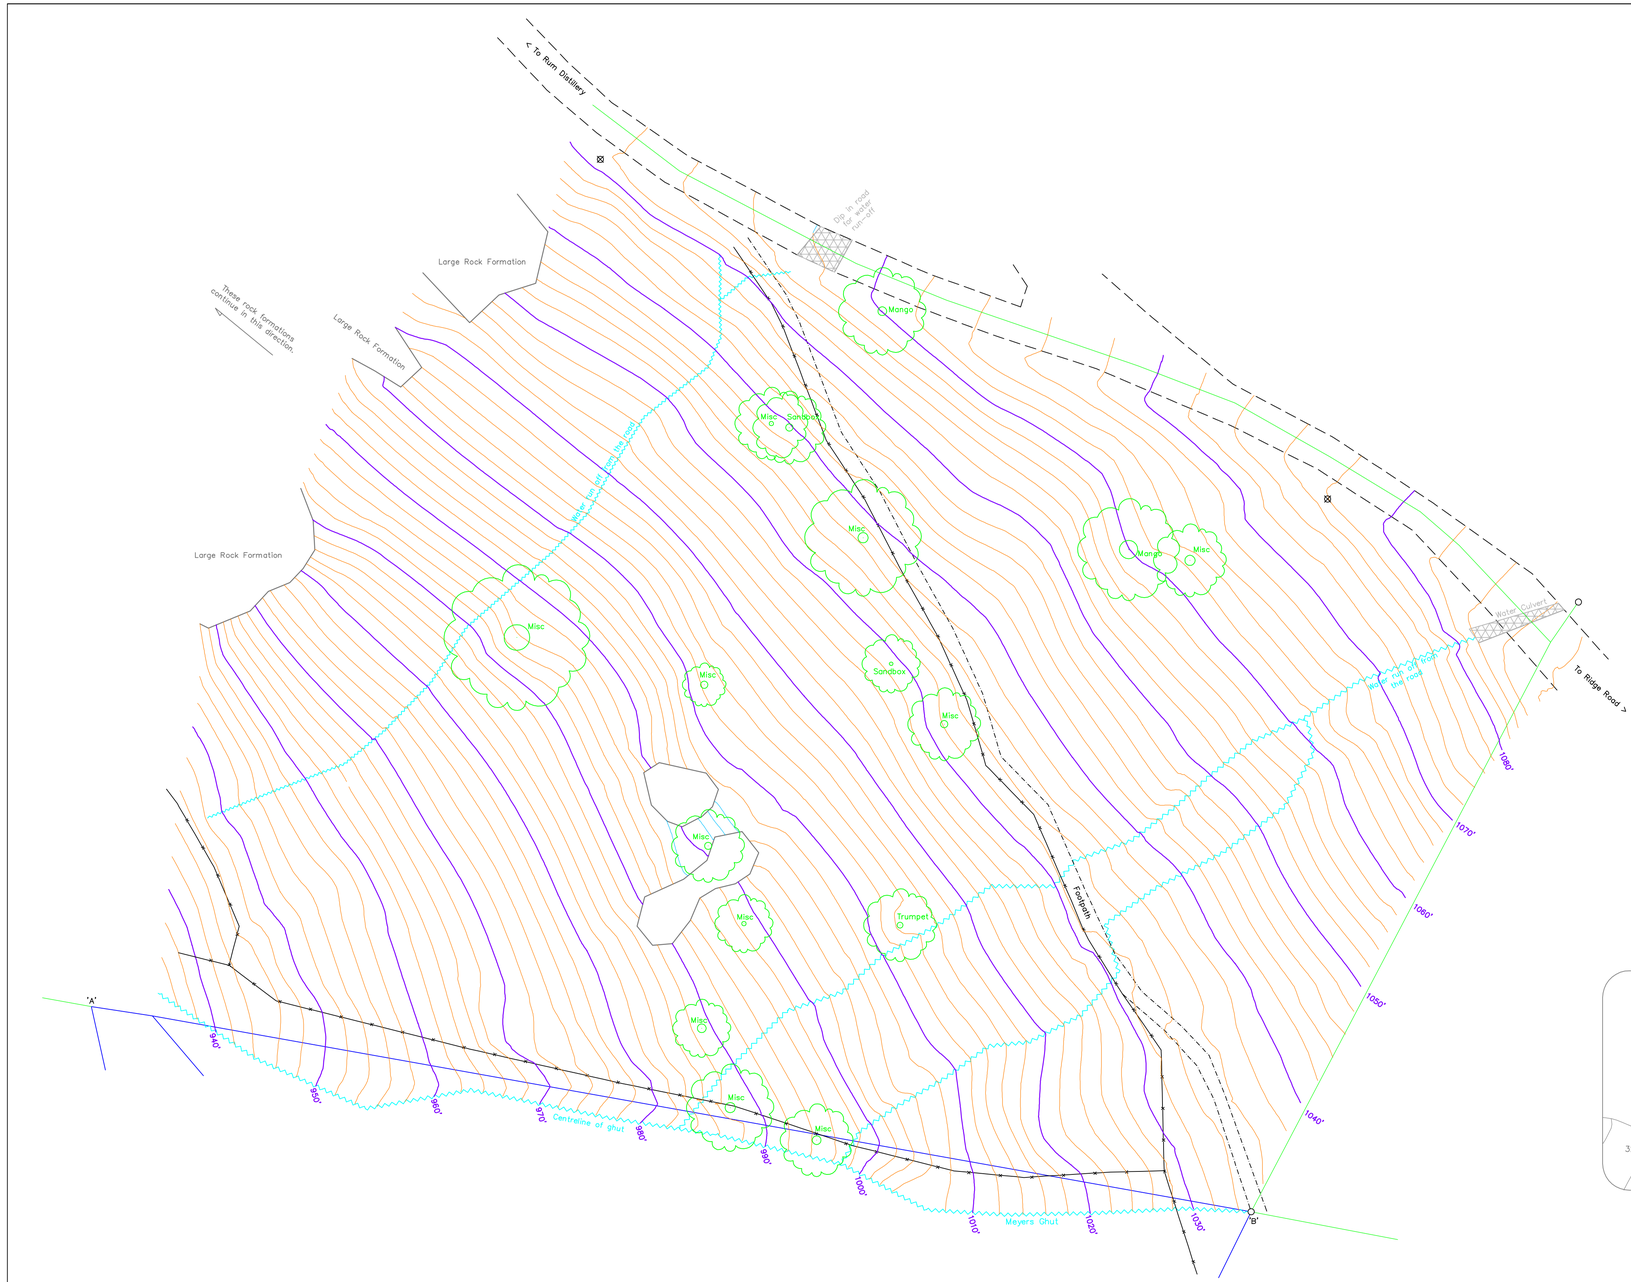

G N

- Registered Boundary
- Cadastral Registration Boundary
- Index Contour
- Intermediate Contour
- Edge of Dirt Road
- Centreline of Ghut
- Fenceline
- Boundary Mark Found
- Utility Pole
- Large Boulder
- Tree with description

Index Contour Intervals = 10 Ft.

Distances and Heights in Feet
Approximate Height Datum
U.T.M. Grid North

Notes:

1) The boundary line between points 'A' and 'B' is not yet fixed. The registered survey plan is a floating magnetic plan that needs fixing 'on the ground'.

2) The fenceline parallel to Meyers Ghut falls on the edge of the ghut.

15 0 15 30

Scale = 1" : 16'
(Plot on 24' x 36')

Topographic Survey of a portion of Parcel 26, Block 2638B, for Dave Clasen.
Date of Survey = 21st–26th Feb. 2009

Adamson Land Surveyors Ltd.
Tel: 543-6975
adamsonlss@gmail.com

Location Sketch

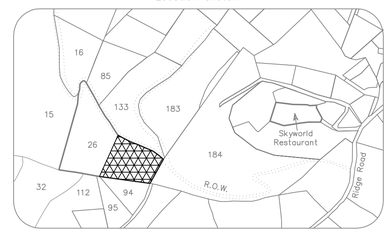

TORTOLA

PDF created with pdfFactory Pro trial version www.pdffactory.com