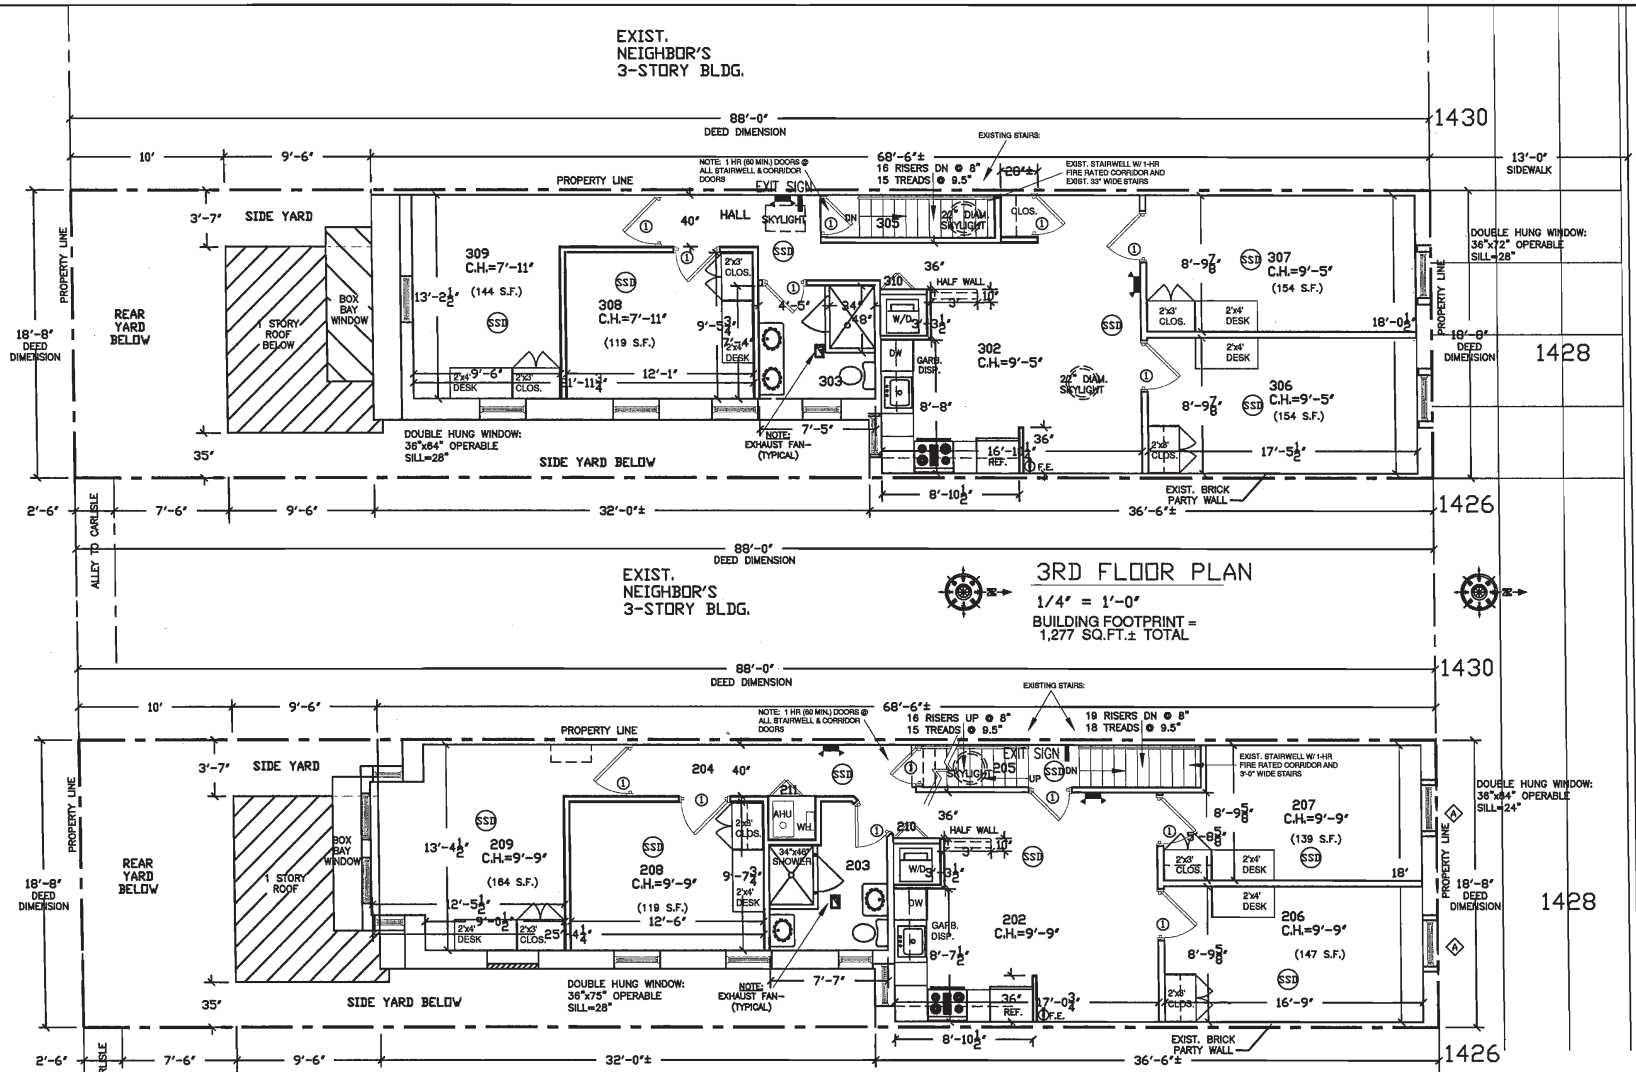

3RD FLOOR PLAN

1/4" = 1'-0"

BUILDING FOOTPRINT = 1,277 SQ.FT.± TOTAL

2ND FLOOR PLAN

1/4" = 1'-0"

BUILDING FOOTPRINT = 1,277 SQ.FT.± TOTAL

CECIL B. MOORE AVE.
(13'-34'-13' WIDE)

BUILDING PLANS - 2ND & 3RD FLOOR

FINK UND STANGE
RICHARD STANGE R.A. 215-574-9166
EDWARD FINK RCAMA 215-922-4588
FAX NO. 215-413-9012
E-MAIL rstange@verizon.net

DRAWINGS PREPARED FOR
OWNER'S REP INC.
215-575-9284

RENOVATE 2 APARTMENTS
1428 CECIL B. MOORE AVE.
PHILADELPHIA, PA 19130

A2