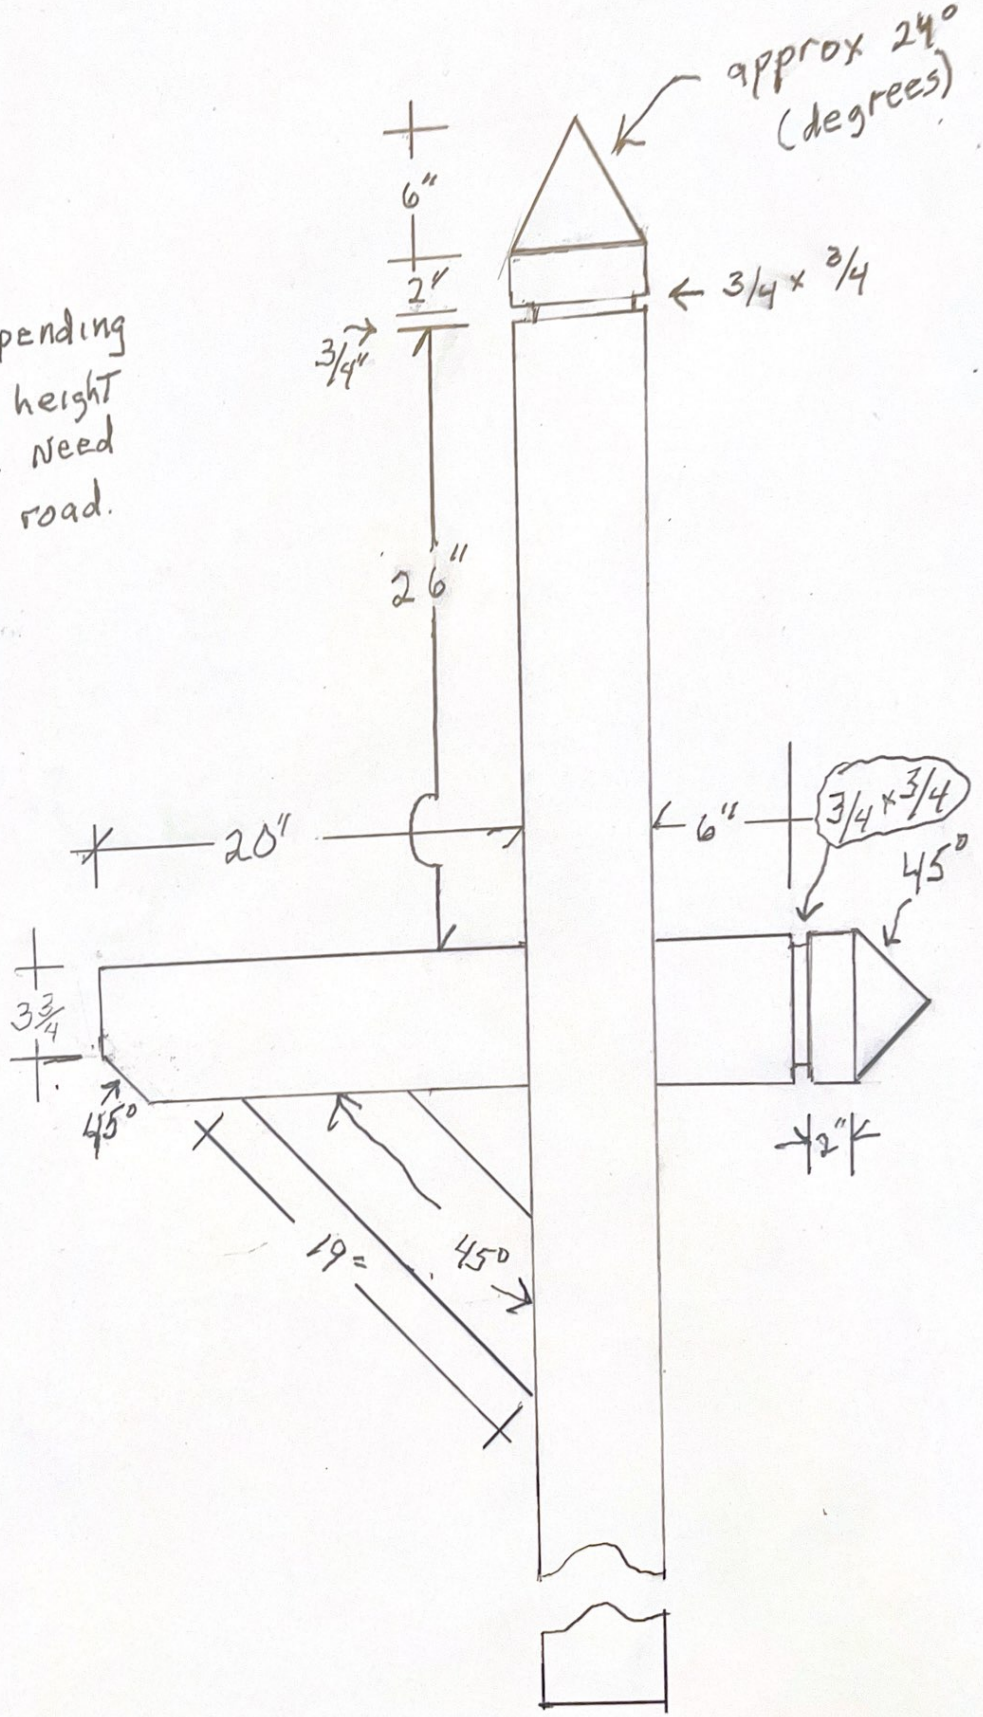Post =
8' or 9' depending on ground height above road. Need ≈ 42" above road.