


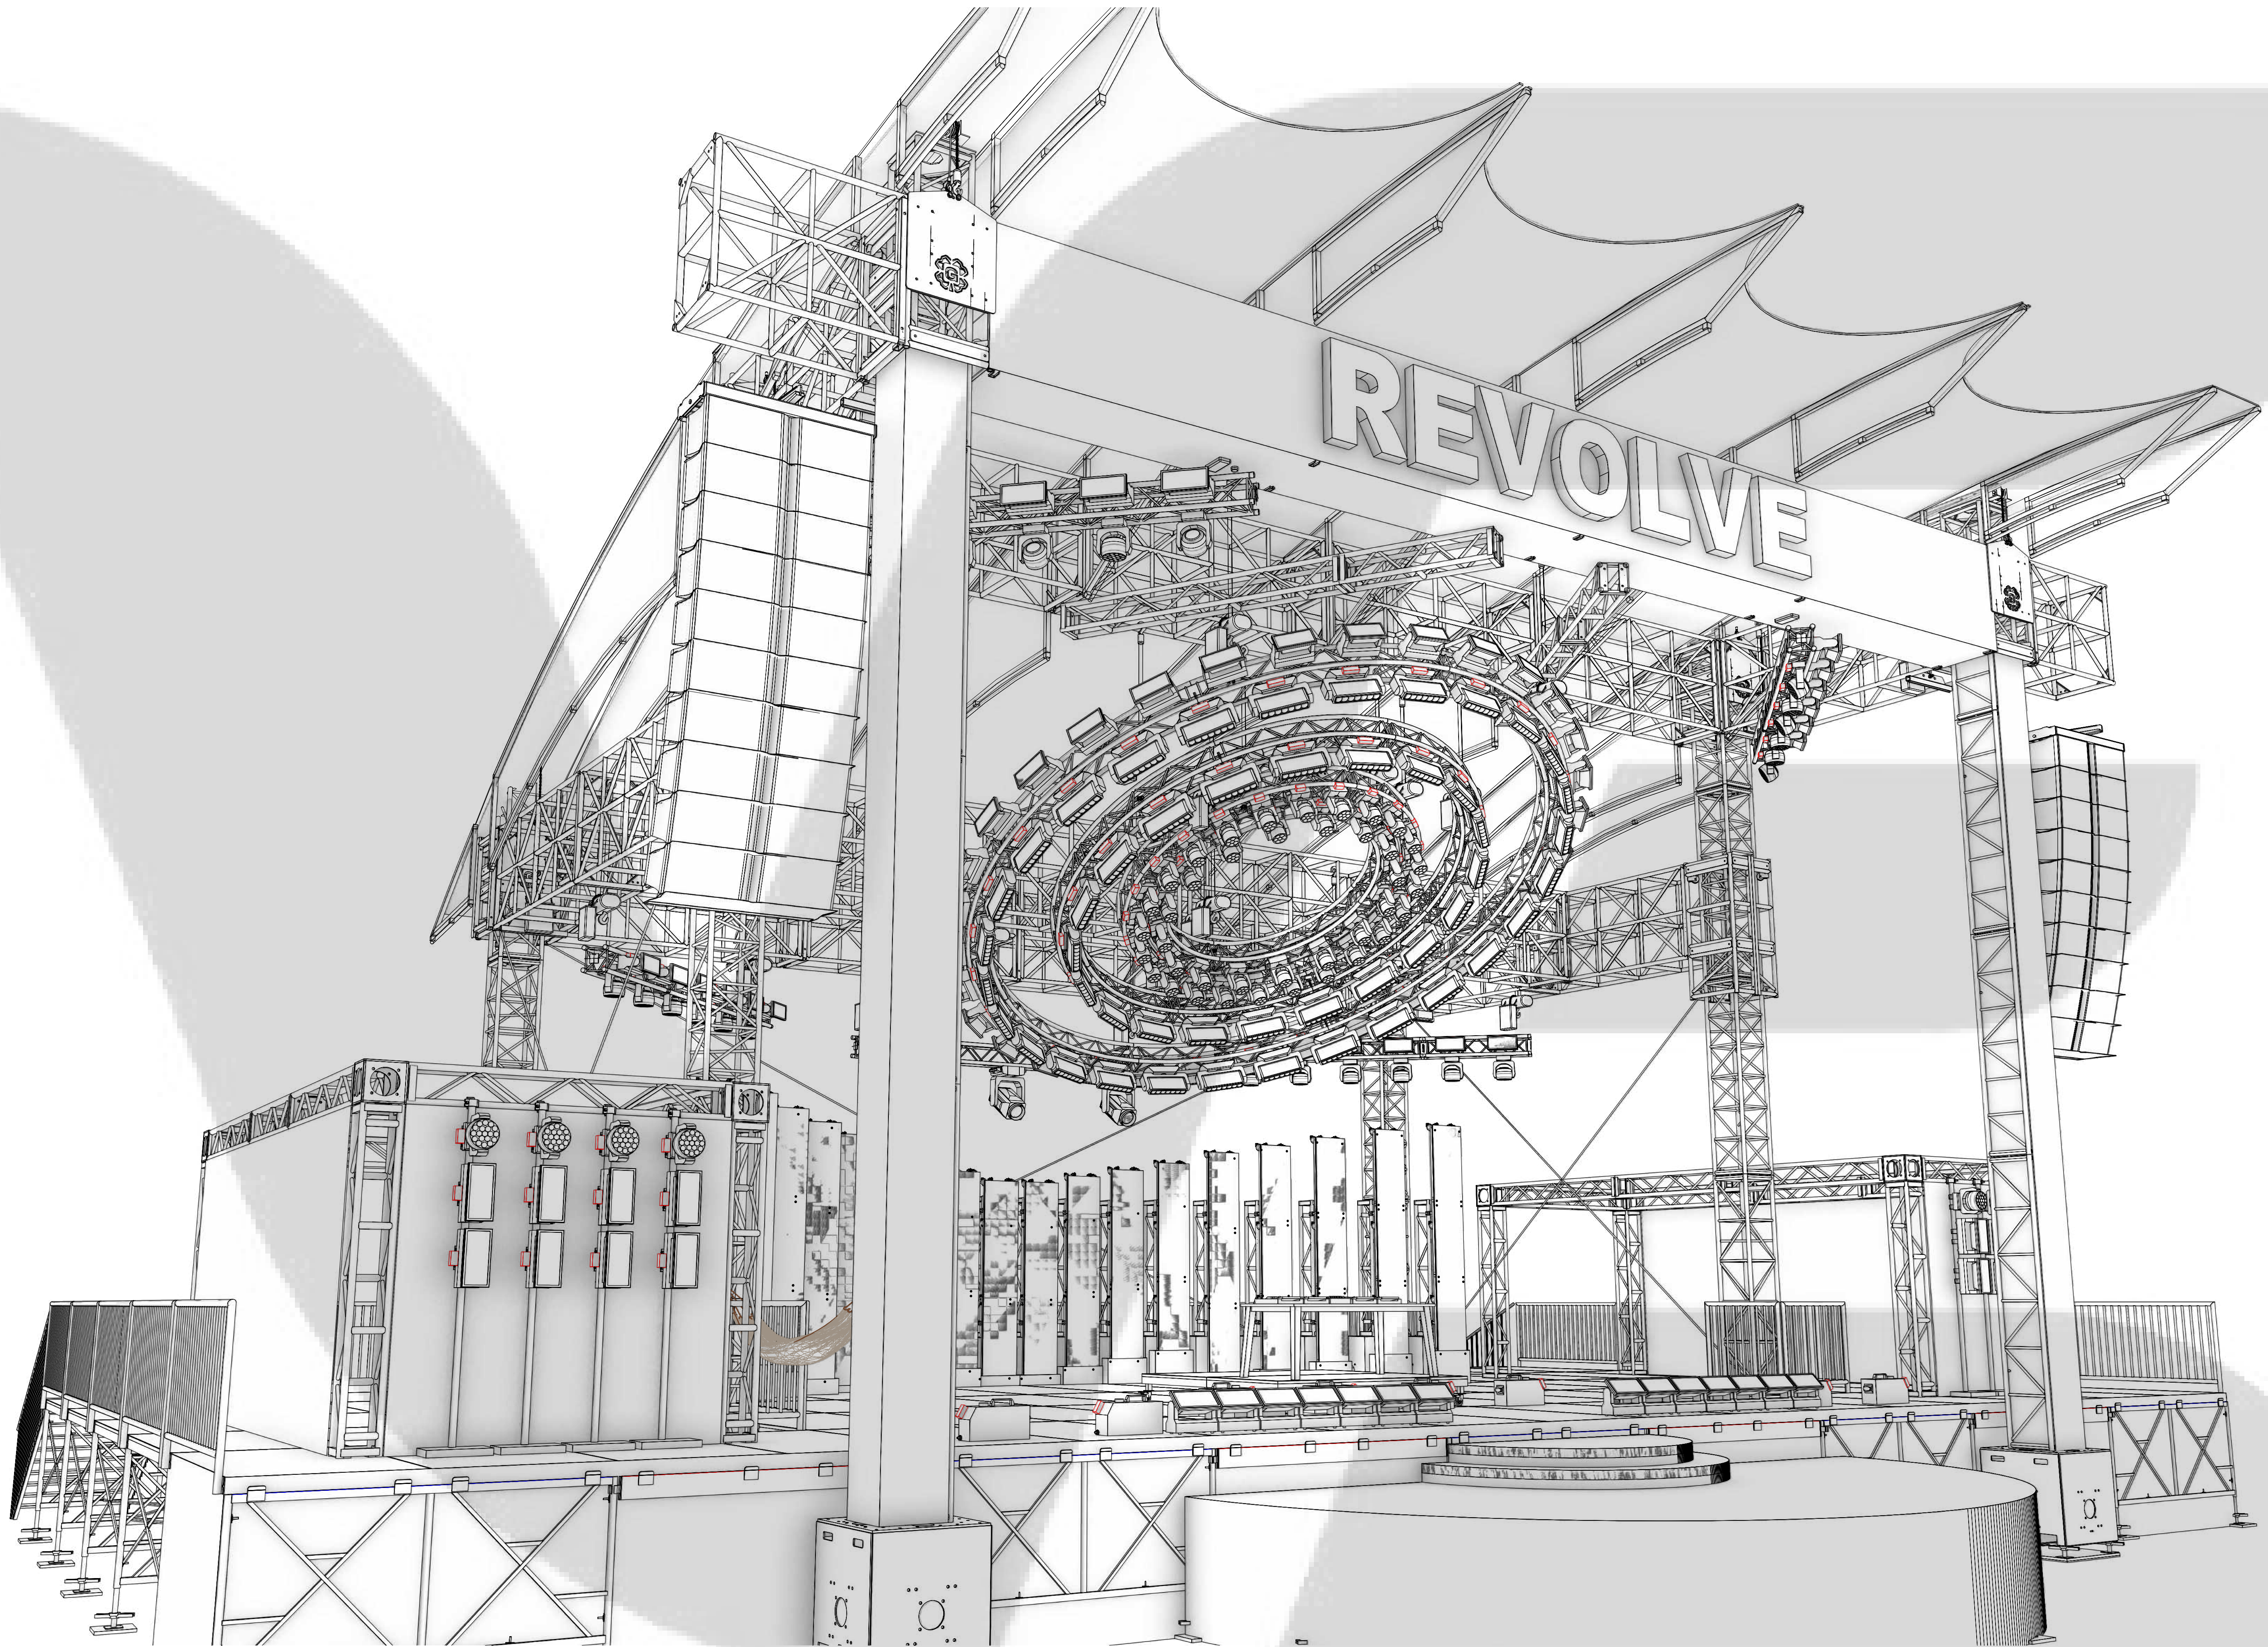

VISUAL EDGE DESIGN
8586 KATY FREEWAY STE #128
HOUSTON, TX 77027
832.808.2309
VISUALEDGE.CO

THIS DOCUMENT CONTAINS DESIGN ELEMENTS AND CONCEPTS THAT ARE THE PROPERTY OF VISUAL EDGE, AND MAY NOT BE USED OR APPLIED WITHOUT WRITTEN AUTHORIZATION OF VISUAL EDGE. DRAWINGS ARE TO BE USED AS VISUAL REPRESENTATION AND CONSTRUCTION SUGGESTION. THE INFORMATION ON THESE PLOTS DO NOT SURPASS AN ENGINEERING PROFESSIONAL'S OPINION ON CONSTRUCTION OF PROJECT. THE DESIGN TEAM WILL NOT BE HELD RESPONSIBLE FOR IMPROPER ENGINEERING.

© VISUAL EDGE DESIGN, LLC 2023

REVOLVE FESTIVAL 2023
INDIO, CALIFORNIA

REVOLVE
FESTIVAL

PRODUCTION PACKAGE



VERSION ::	V 1.4
PUBLISHED ::	04/01/23
SCALE ::	NTS
PRINT SIZE ::	US ARCH D (24" x 36")
FILE NAME ::	NVE-REVOLVE2023-V1.2.vwx
DRAWN BY ::	STEPHANIE BERNARDINI

PERSPECTIVE
PERSPECTIVE



V 1.4

2


STAGE RIGHT SECTION

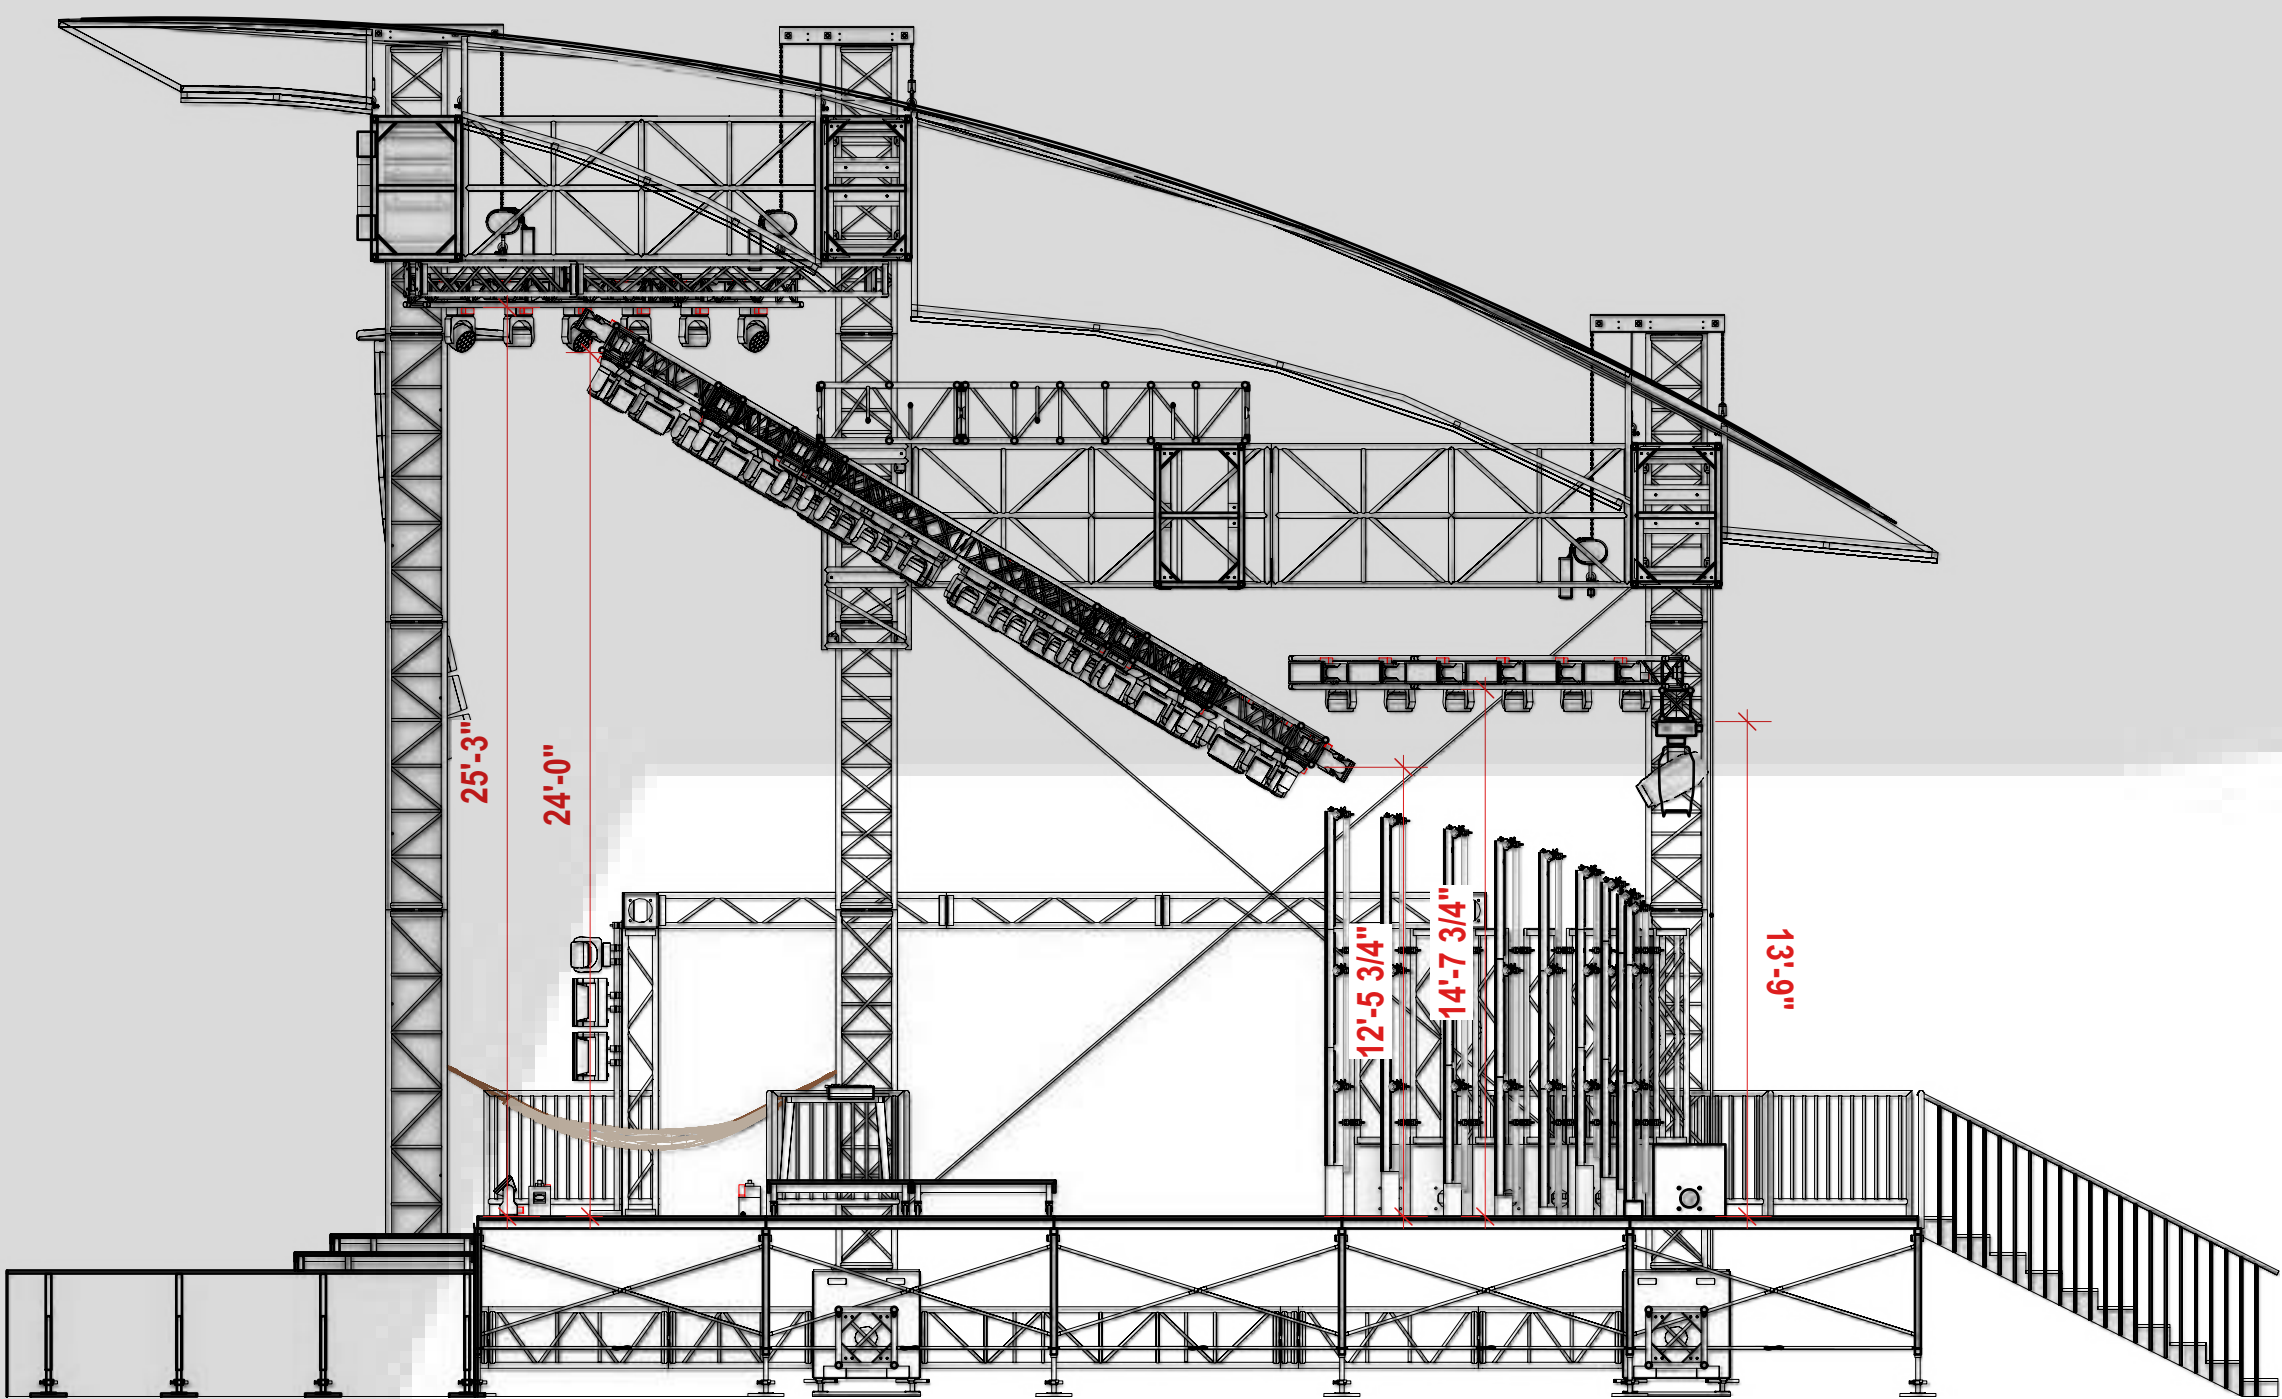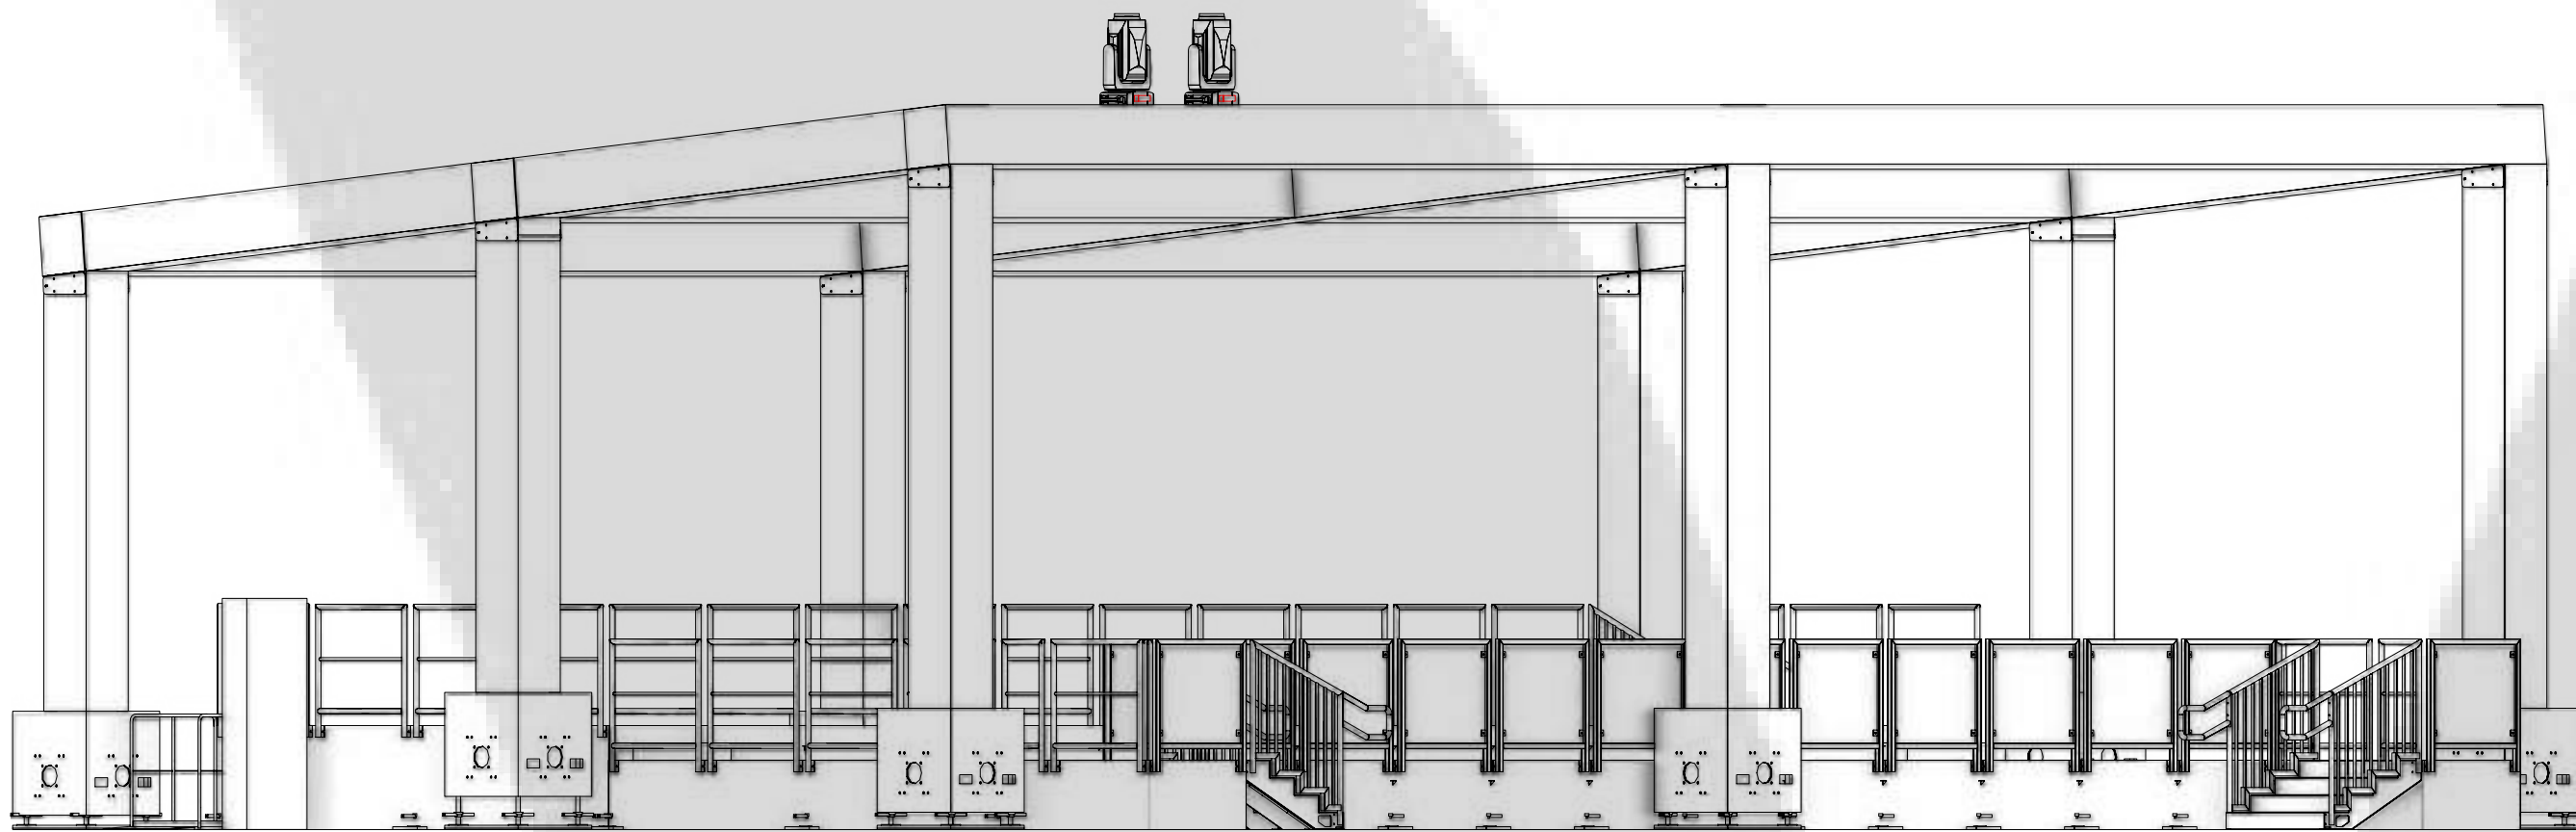


STAGE LEFT SECTION

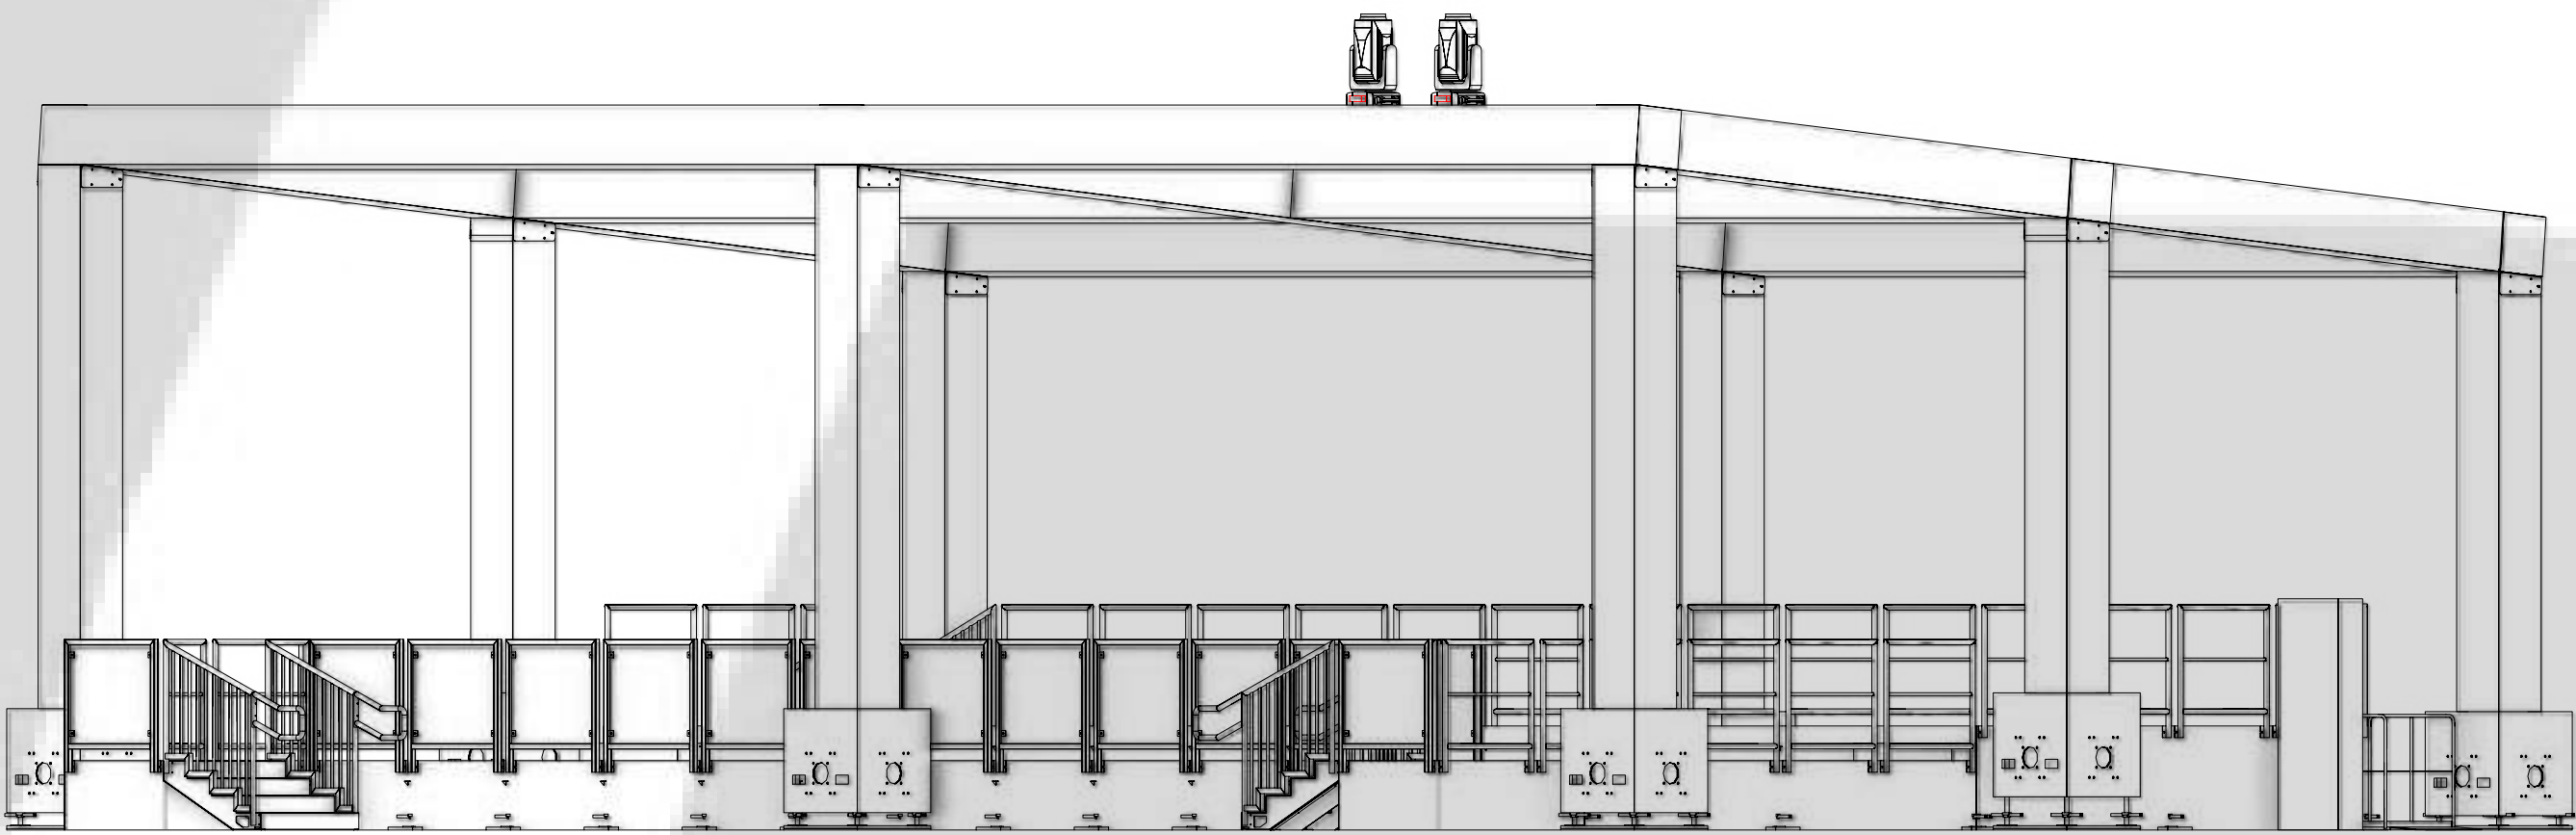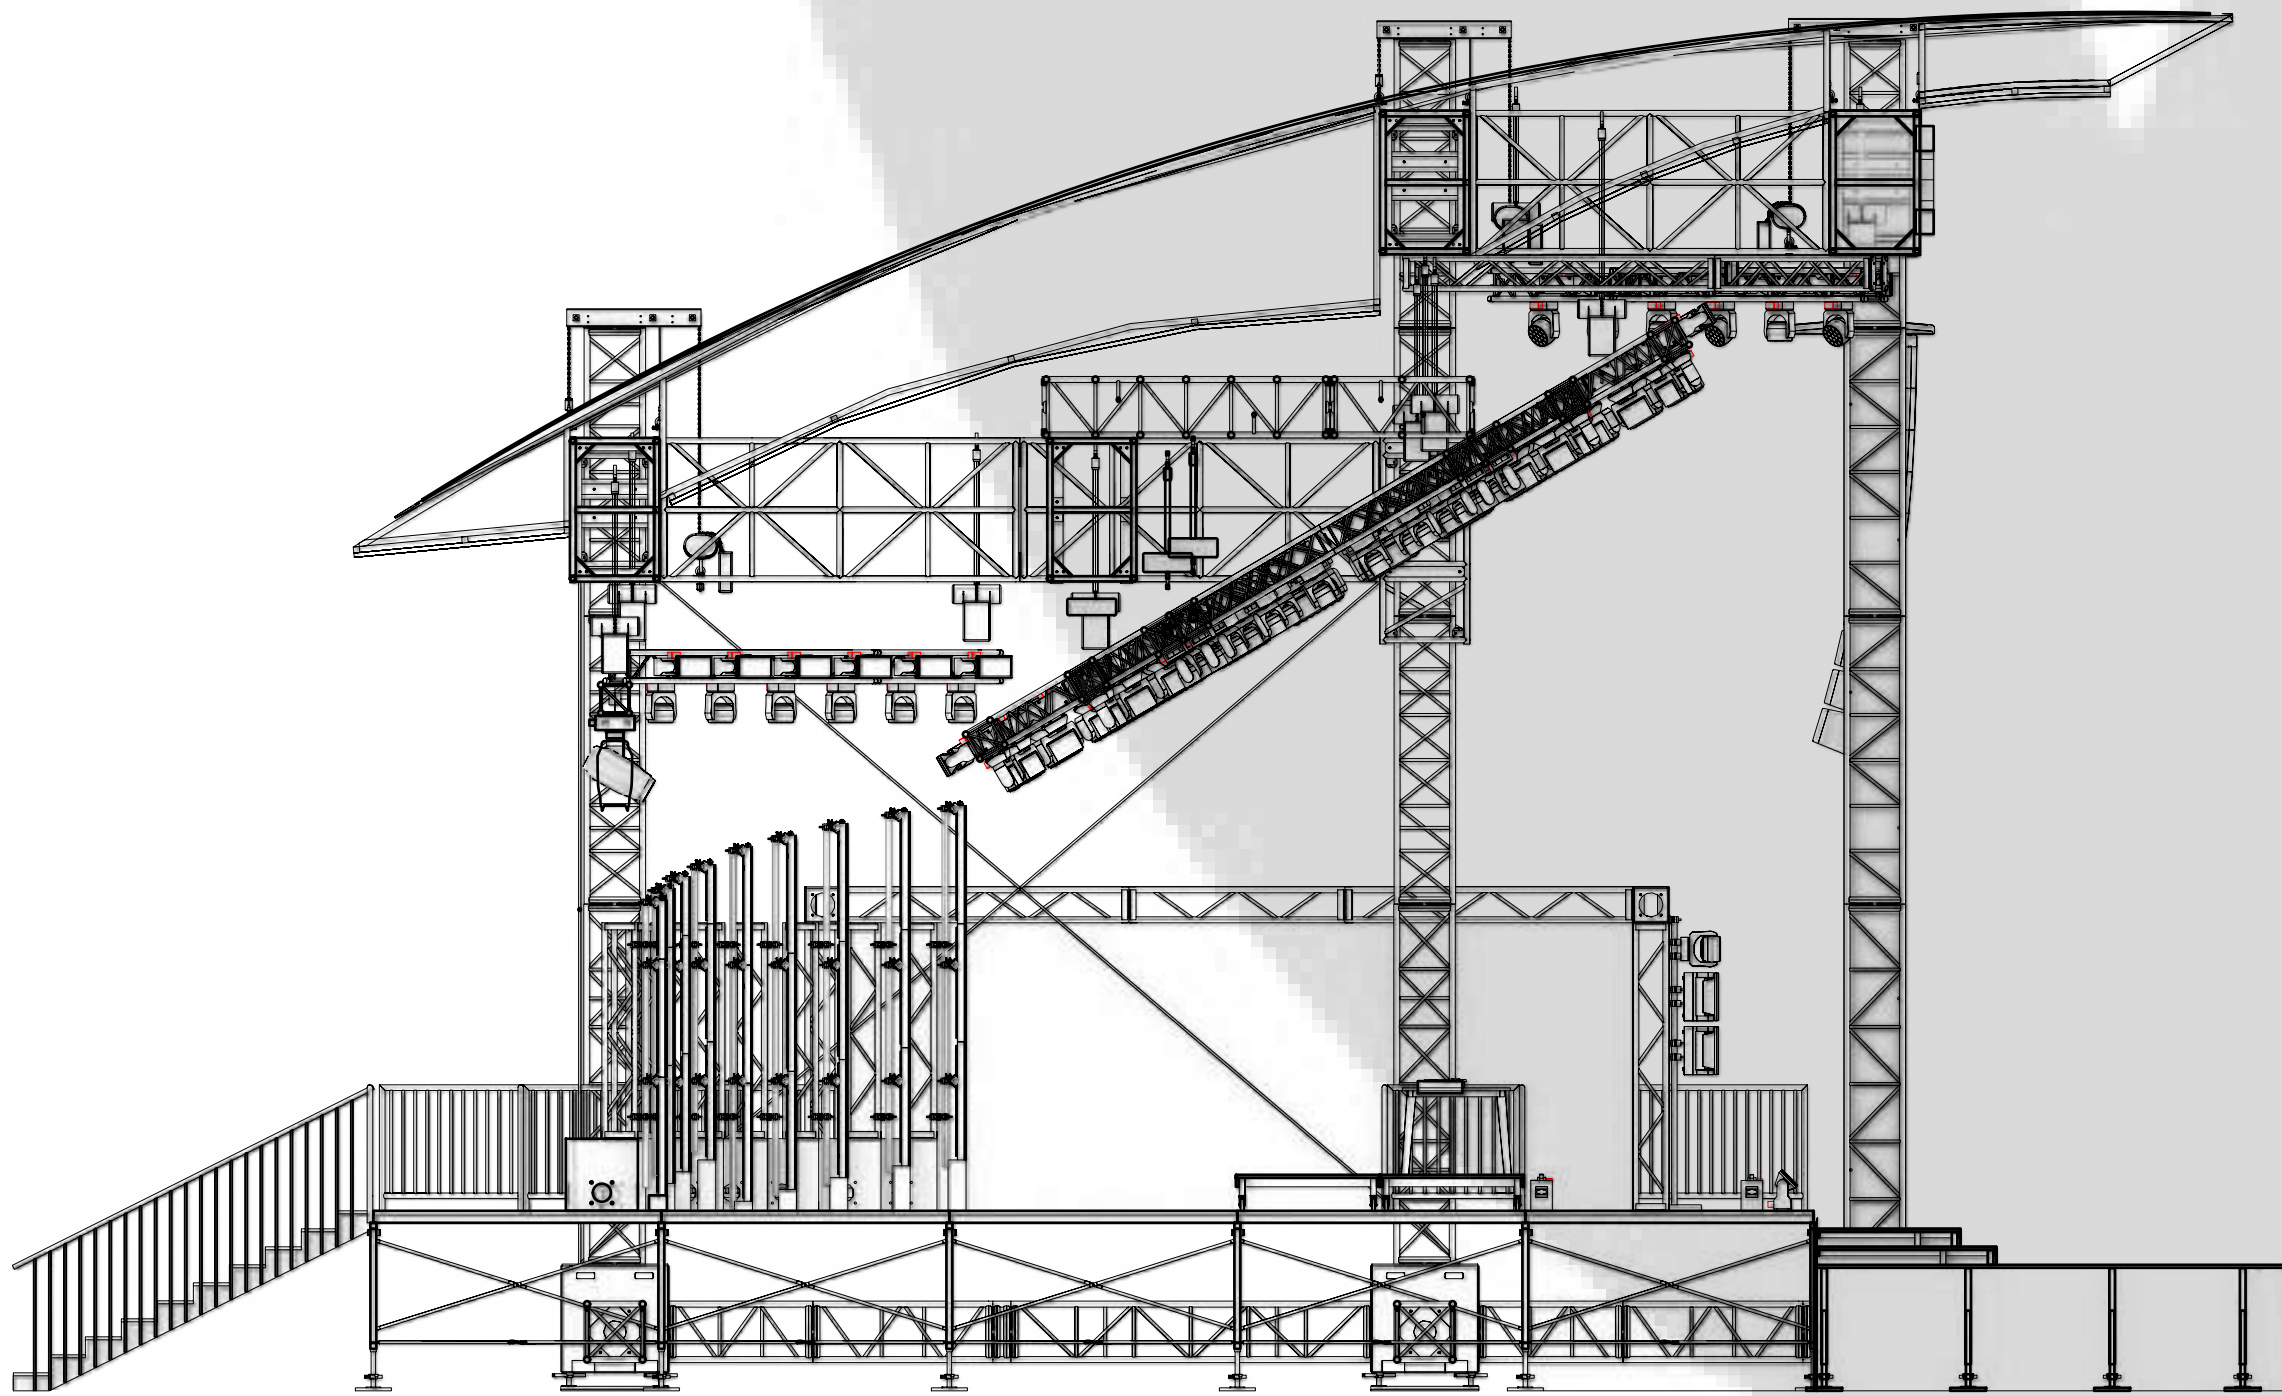


LIGHTING			
Type	Symbol	Mode (ch)	Qty
Ayrton Magic Blade FX			48
Chauvet Color Strike M			86
Clay Paky Mini B			40
Elation Proteus Maximus			7
Martin Mac Aura XIP			32
SFX			
MasterFX Upshot Foggers			12
VIDEO			
Video Towers			18
CONTROL			
Type	Symbol	Version	Qty
MA Lighting Grand MA 3 Full Size			1
RIGGING			
Type	Symbol	Color	Qty
Hoist 1/4 Ton Lights Down		NA	17
Hoist 1/2 Ton Lights Down		NA	7
Dura Truss DT34 Circle Truss 10'		Silver	4
Dura Truss DT34 Circle Truss 15'		Silver	8
Dura Truss DT34 Circle Truss 22'		Silver	8
Dura Truss DT34 Circle Truss 12'		Silver	4
Truss Straight Prolite H30V-150 287x287x1500		Silver	5
Truss Straight Prolite H30V-300 287x287x3000		Silver	5
Lighting Pipe & Base		Silver	8

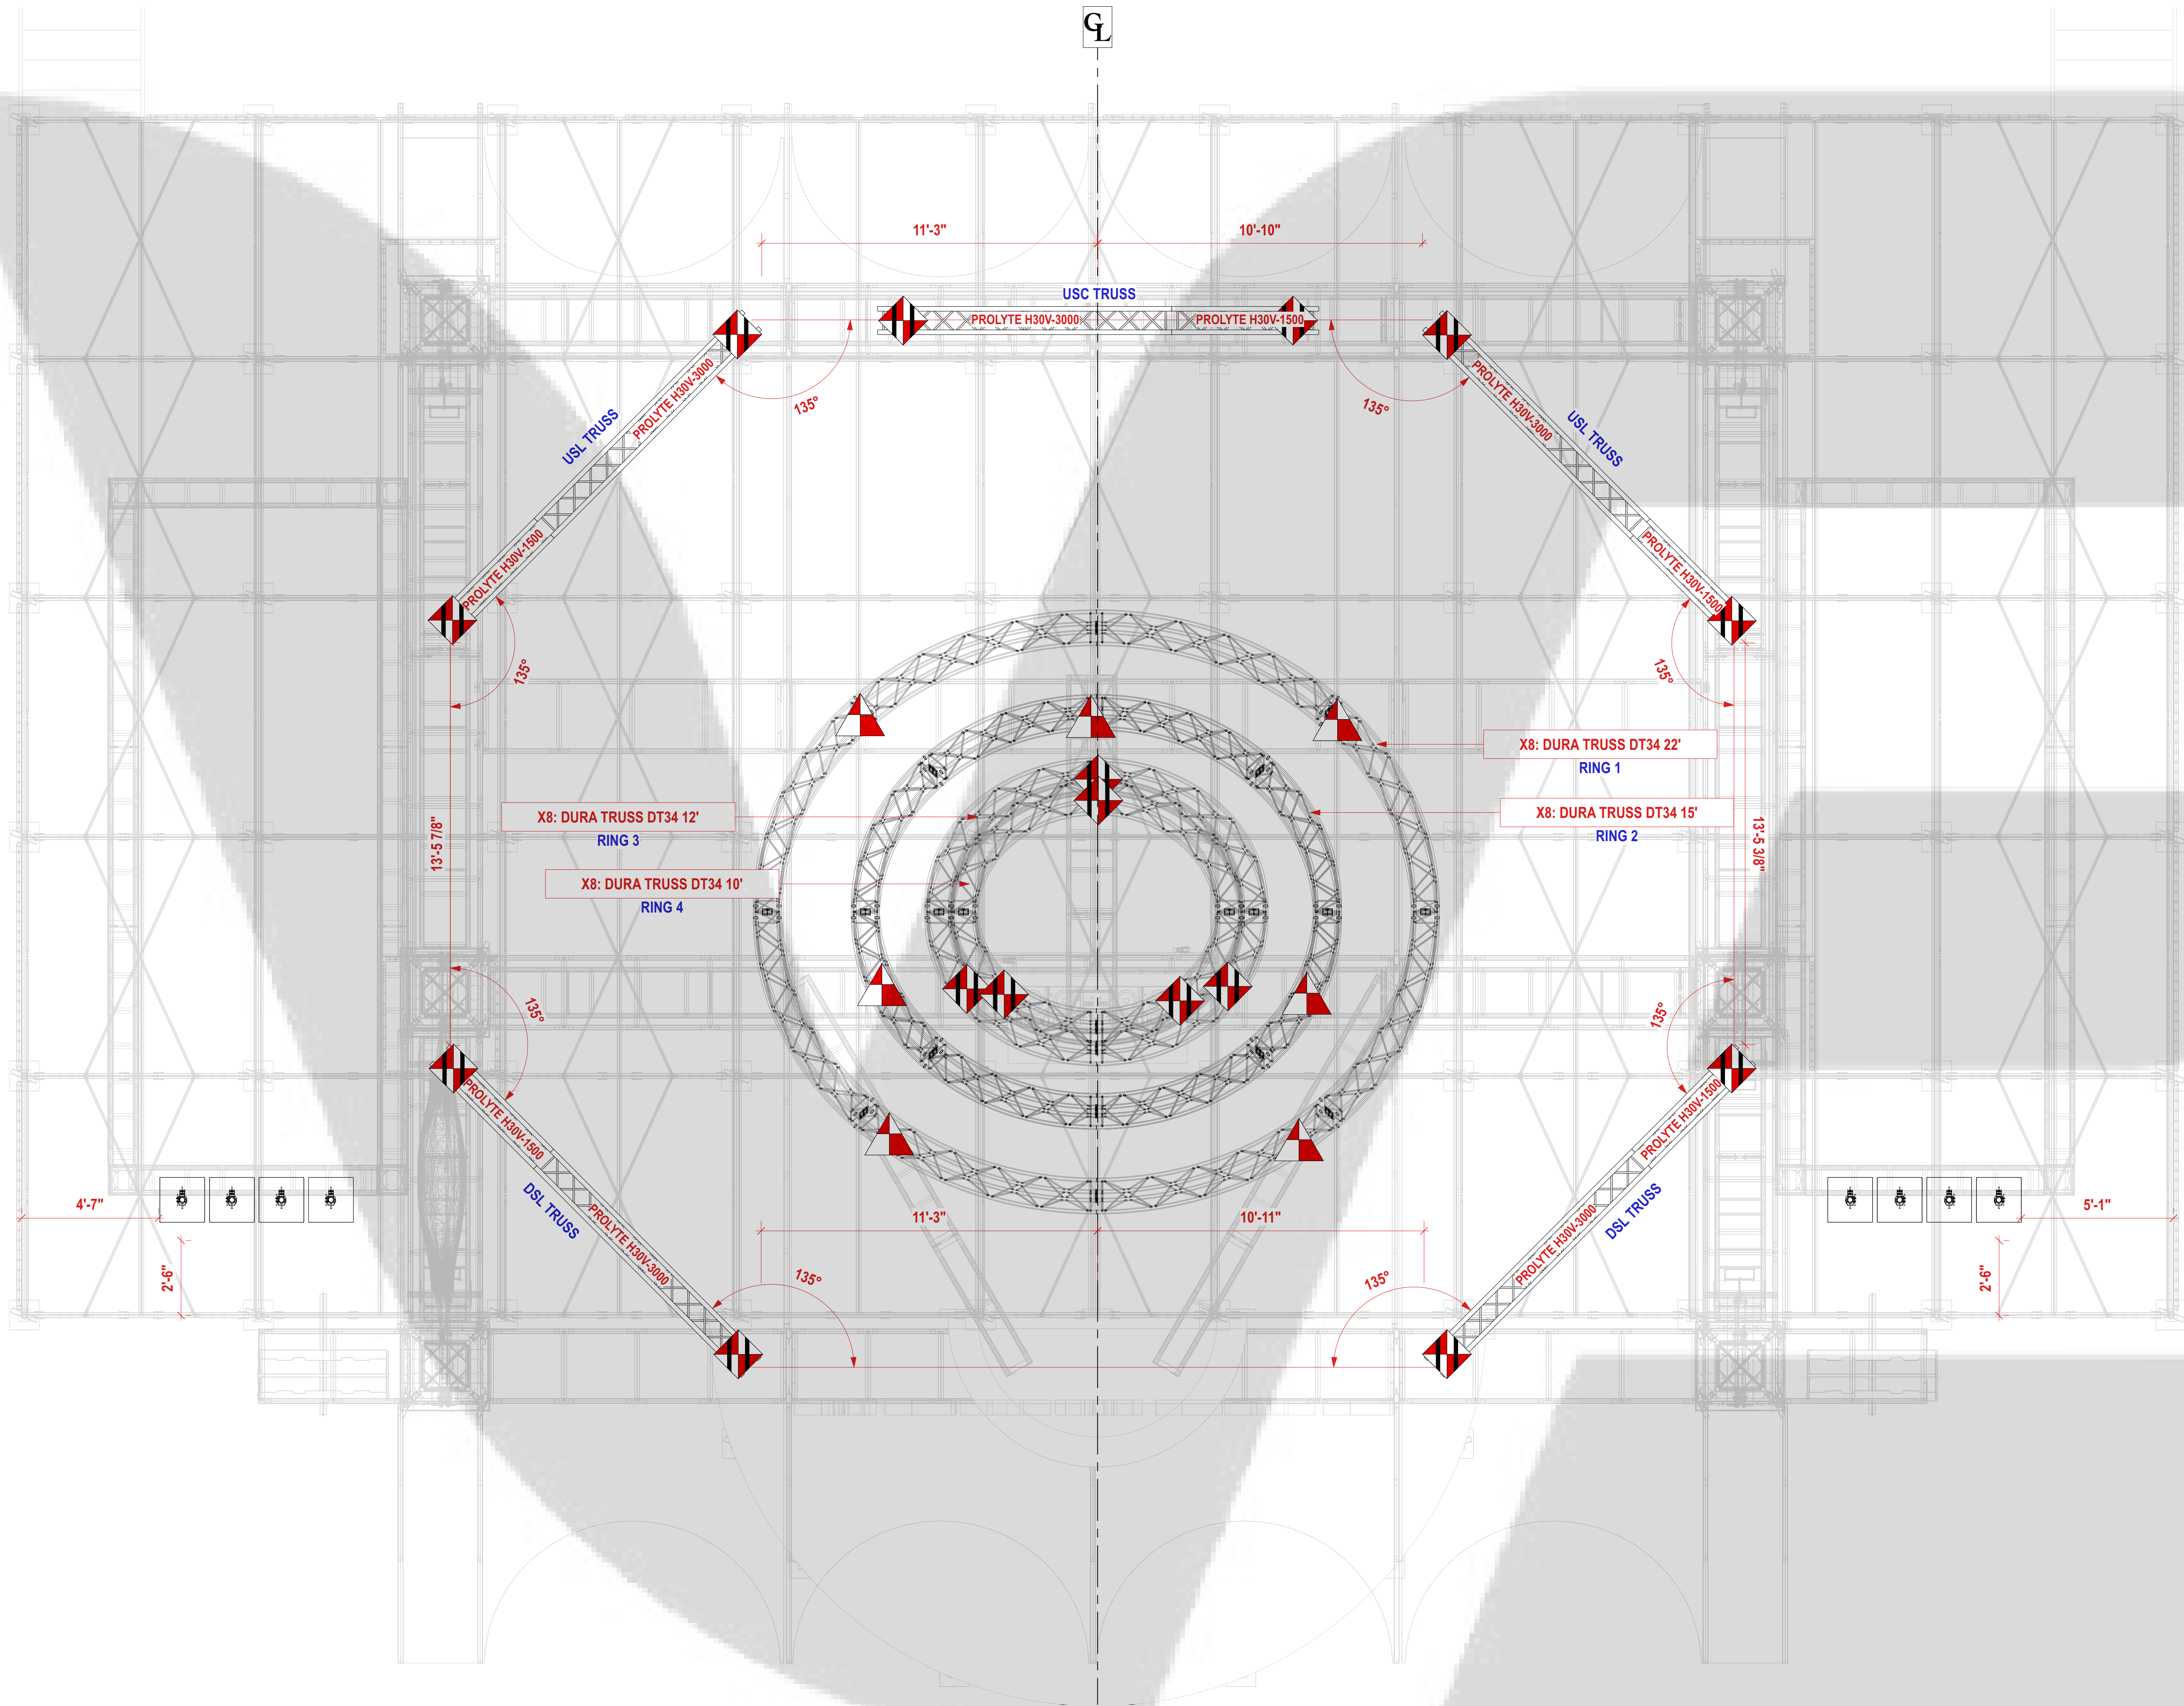

LIGHTING			
Type	Symbol	Mode (ch)	Qty
Ayrton Magic Blade FX			48
Chauvet Color Strike M			86
Clay Paky Mini B			40
Elation Proteus Maximus			7
Martin Mac Aura XIP			32
SFX			
MasterFX Upshot Foggers			12
VIDEO			
Video Towers			18
CONTROL			
Type	Symbol	Version	Qty
MA Lighting Grand MA 3 Full Size			1
RIGGING			
Type	Symbol	Color	Qty
Hoist 1/4 Ton Lights Down		NA	17
Hoist 1/2 Ton Lights Down		NA	7
Dura Truss DT34 Circle Truss 10'		Silver	4
Dura Truss DT34 Circle Truss 15'		Silver	8
Dura Truss DT34 Circle Truss 22'		Silver	8
Dura Truss DT34 Circle Truss 12'		Silver	4
Truss Straight Prolite H30V-150 287x287x1500		Silver	5
Truss Straight Prolite H30V-300 287x287x3000		Silver	5
Lighting Pipe & Base		Silver	8

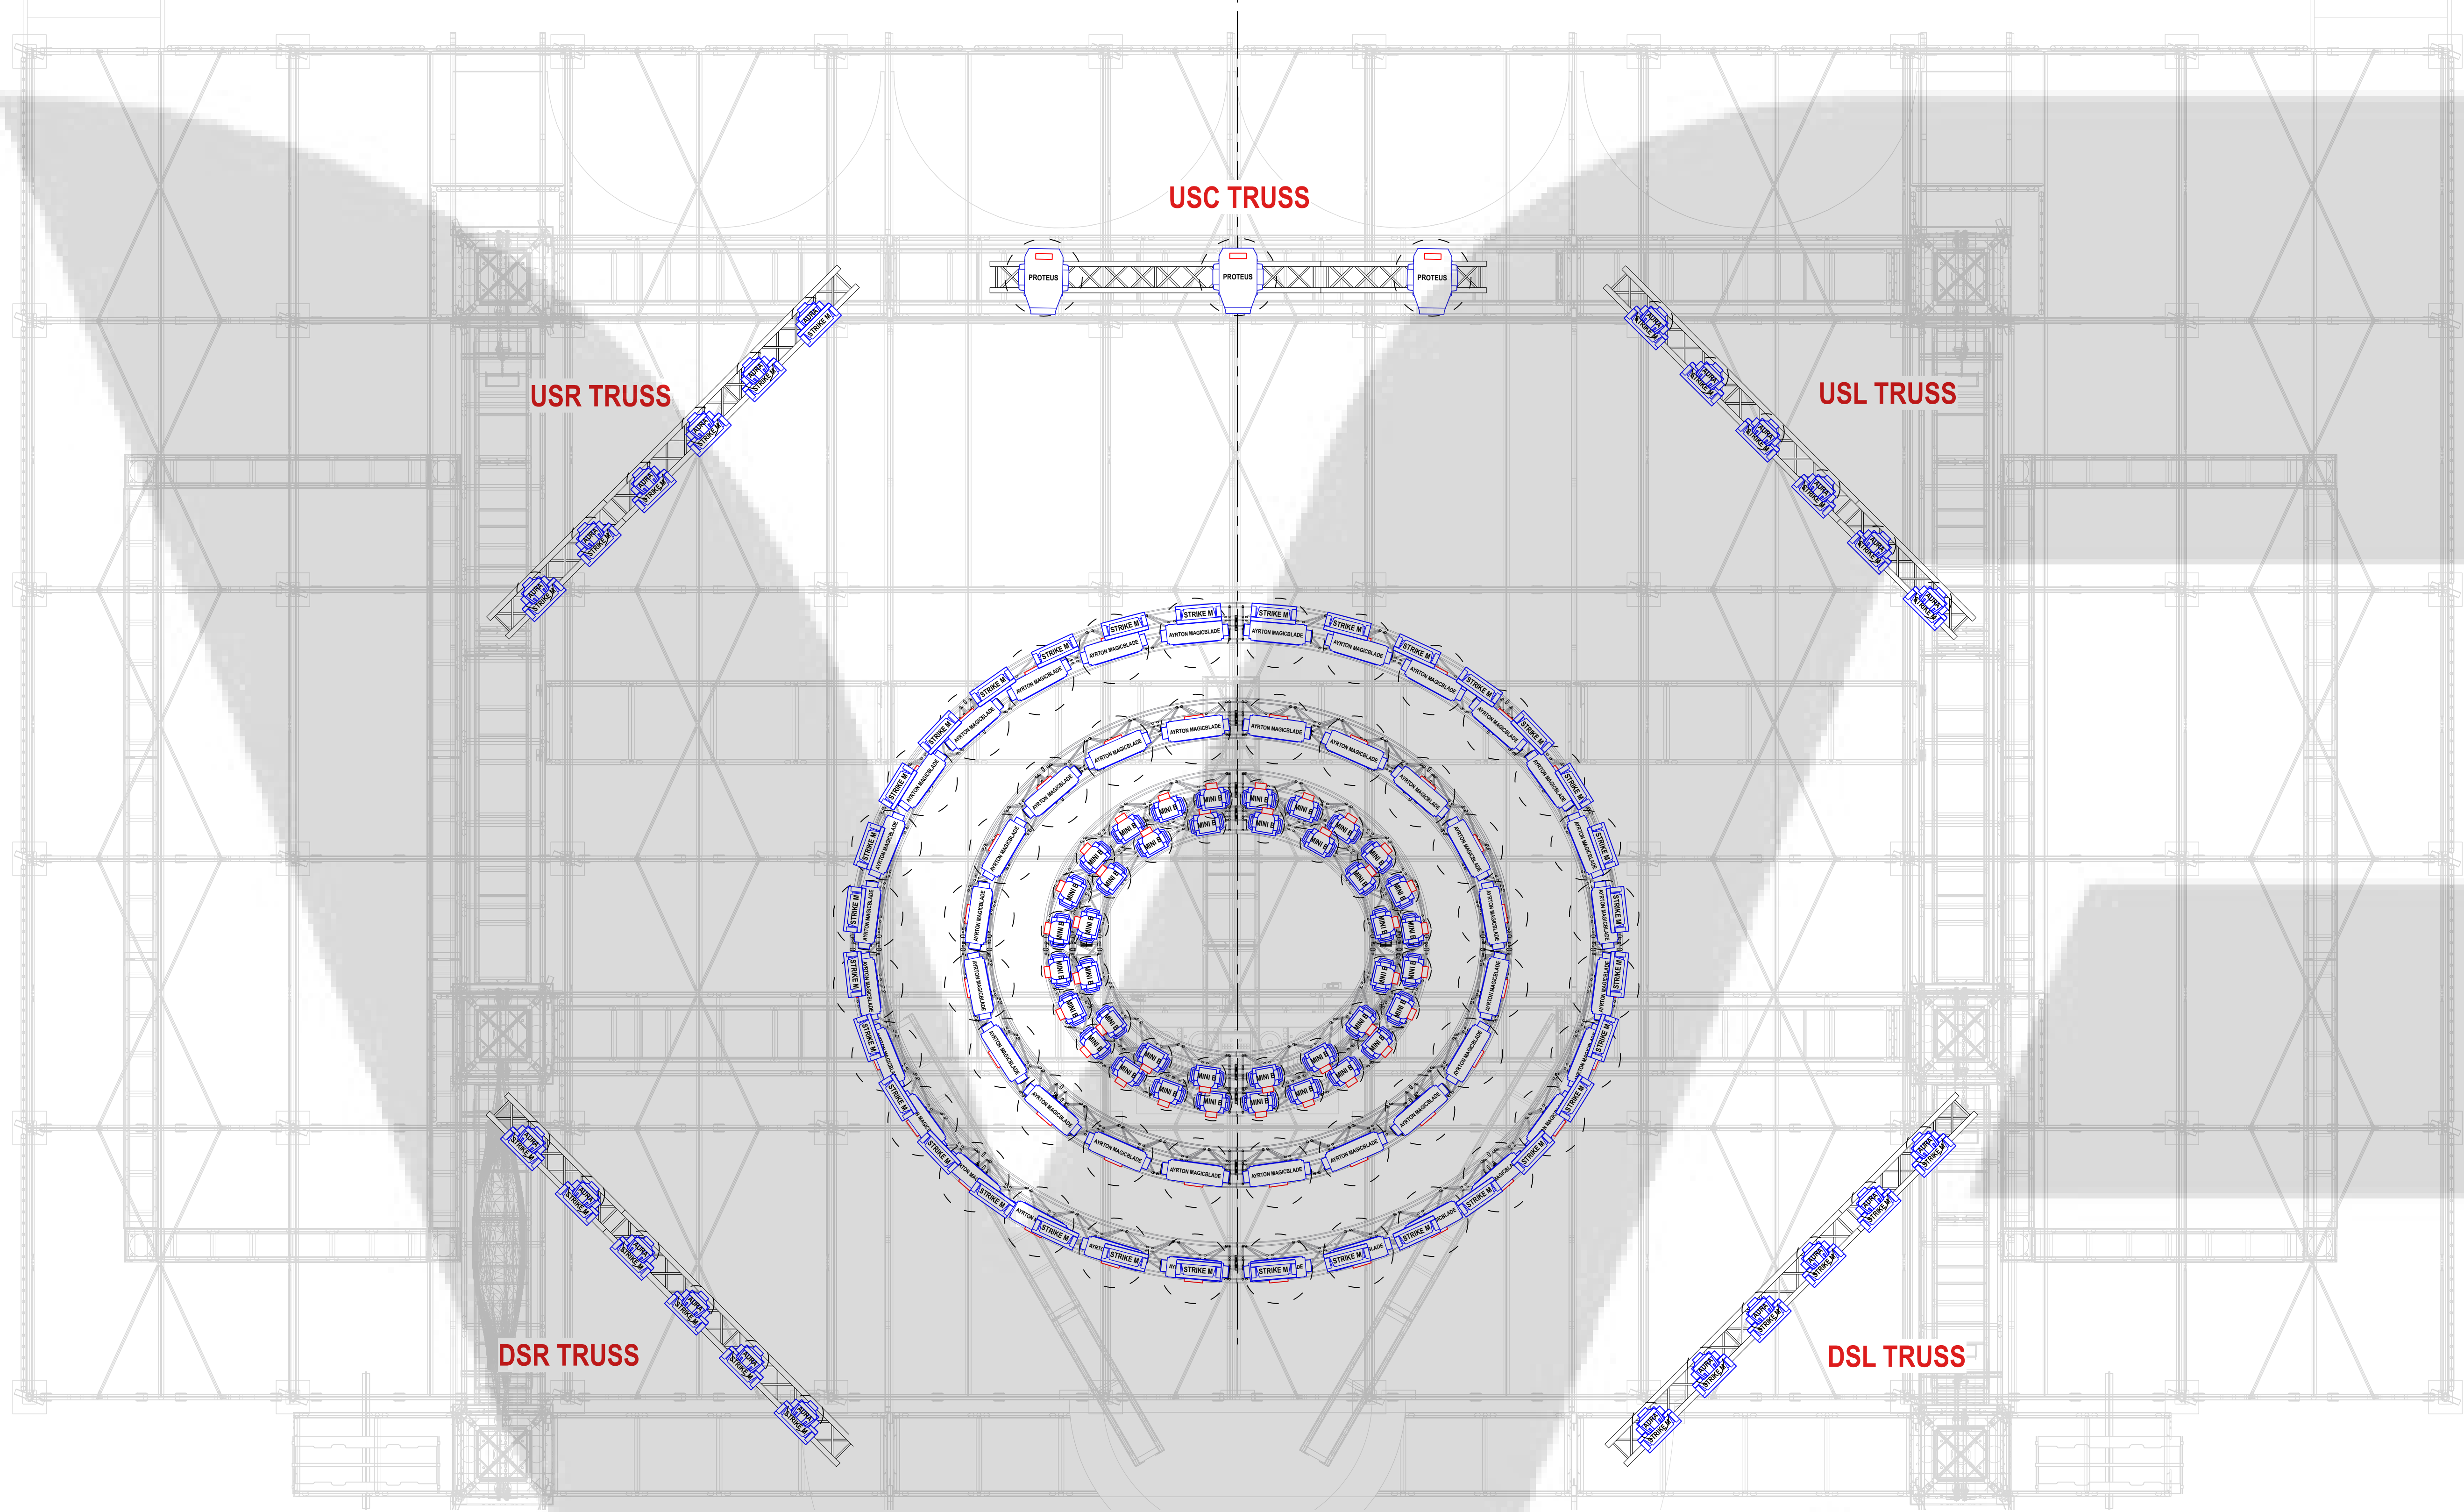


USR, USL, DSR, DSL TRUSS POSITION FIXTURE DETAIL
SCALE: 1"=1'0"

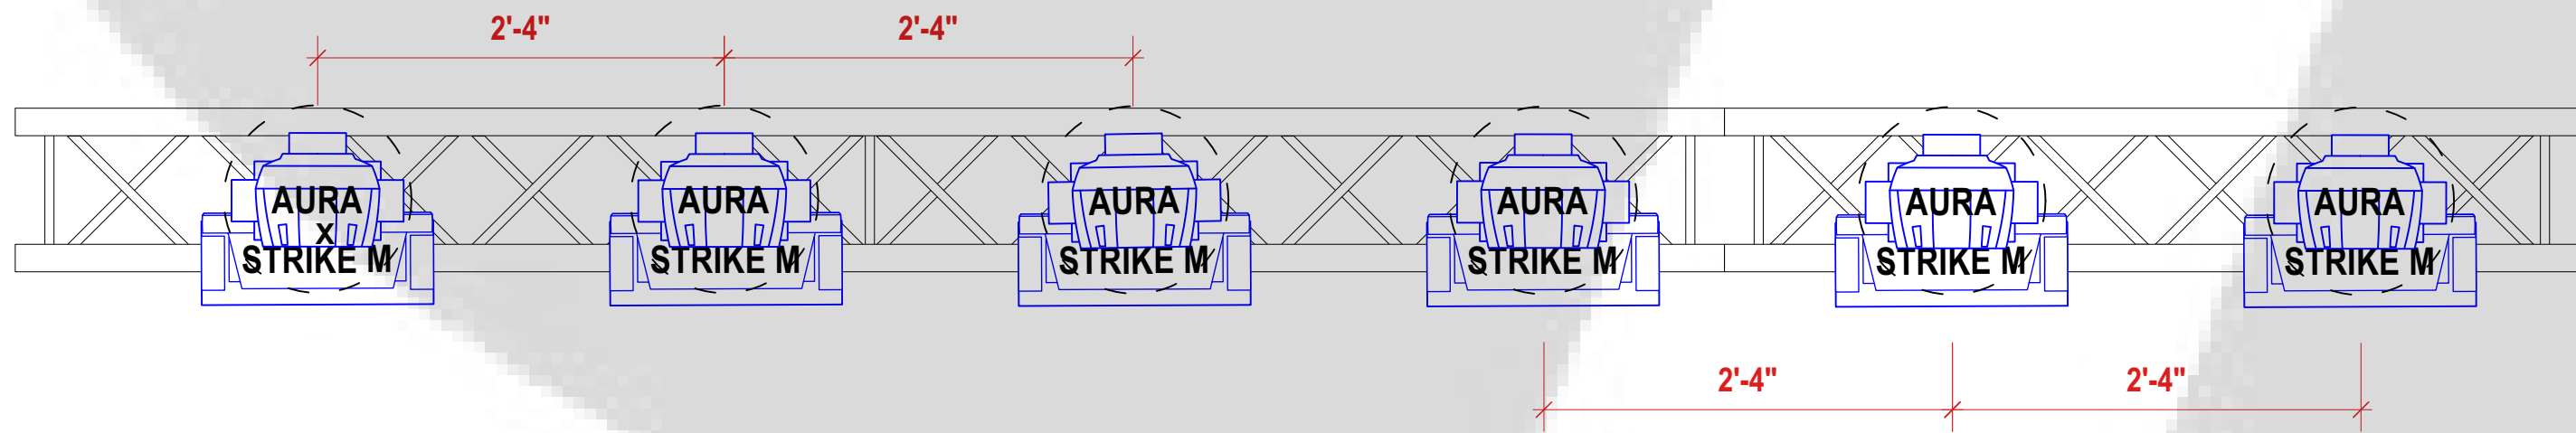


CIRCLE TRUSS
FIXTURE DETAIL ON
PAGE 10


LIGHTING			
Type	Symbol	Mode (ch)	Qty
Ayrton Magic Blade FX			48
Chauvet Color Strike M			86
Clay Paky Mini B			40
Elation Proteus Maximus			7
Martin Mac Aura XIP			32
SFX			
MasterFX Upshot Foggers			12
VIDEO			
Video Towers			18
CONTROL			
Type	Symbol	Version	Qty
MA Lighting Grand MA 3 Full Size			1
RIGGING			
Type	Symbol	Color	Qty
Hoist 1/4 Ton Lights Down		NA	17
Hoist 1/2 Ton Lights Down		NA	7
Dura Truss DT34 Circle Truss 10'		Silver	4
Dura Truss DT34 Circle Truss 15'		Silver	8
Dura Truss DT34 Circle Truss 22'		Silver	8
Dura Truss DT34 Circle Truss 12'		Silver	4
Truss Straight Prolite H30V-150 287x287x1500		Silver	5
Truss Straight Prolite H30V-300 287x287x3000		Silver	5
Lighting Pipe & Base		Silver	8

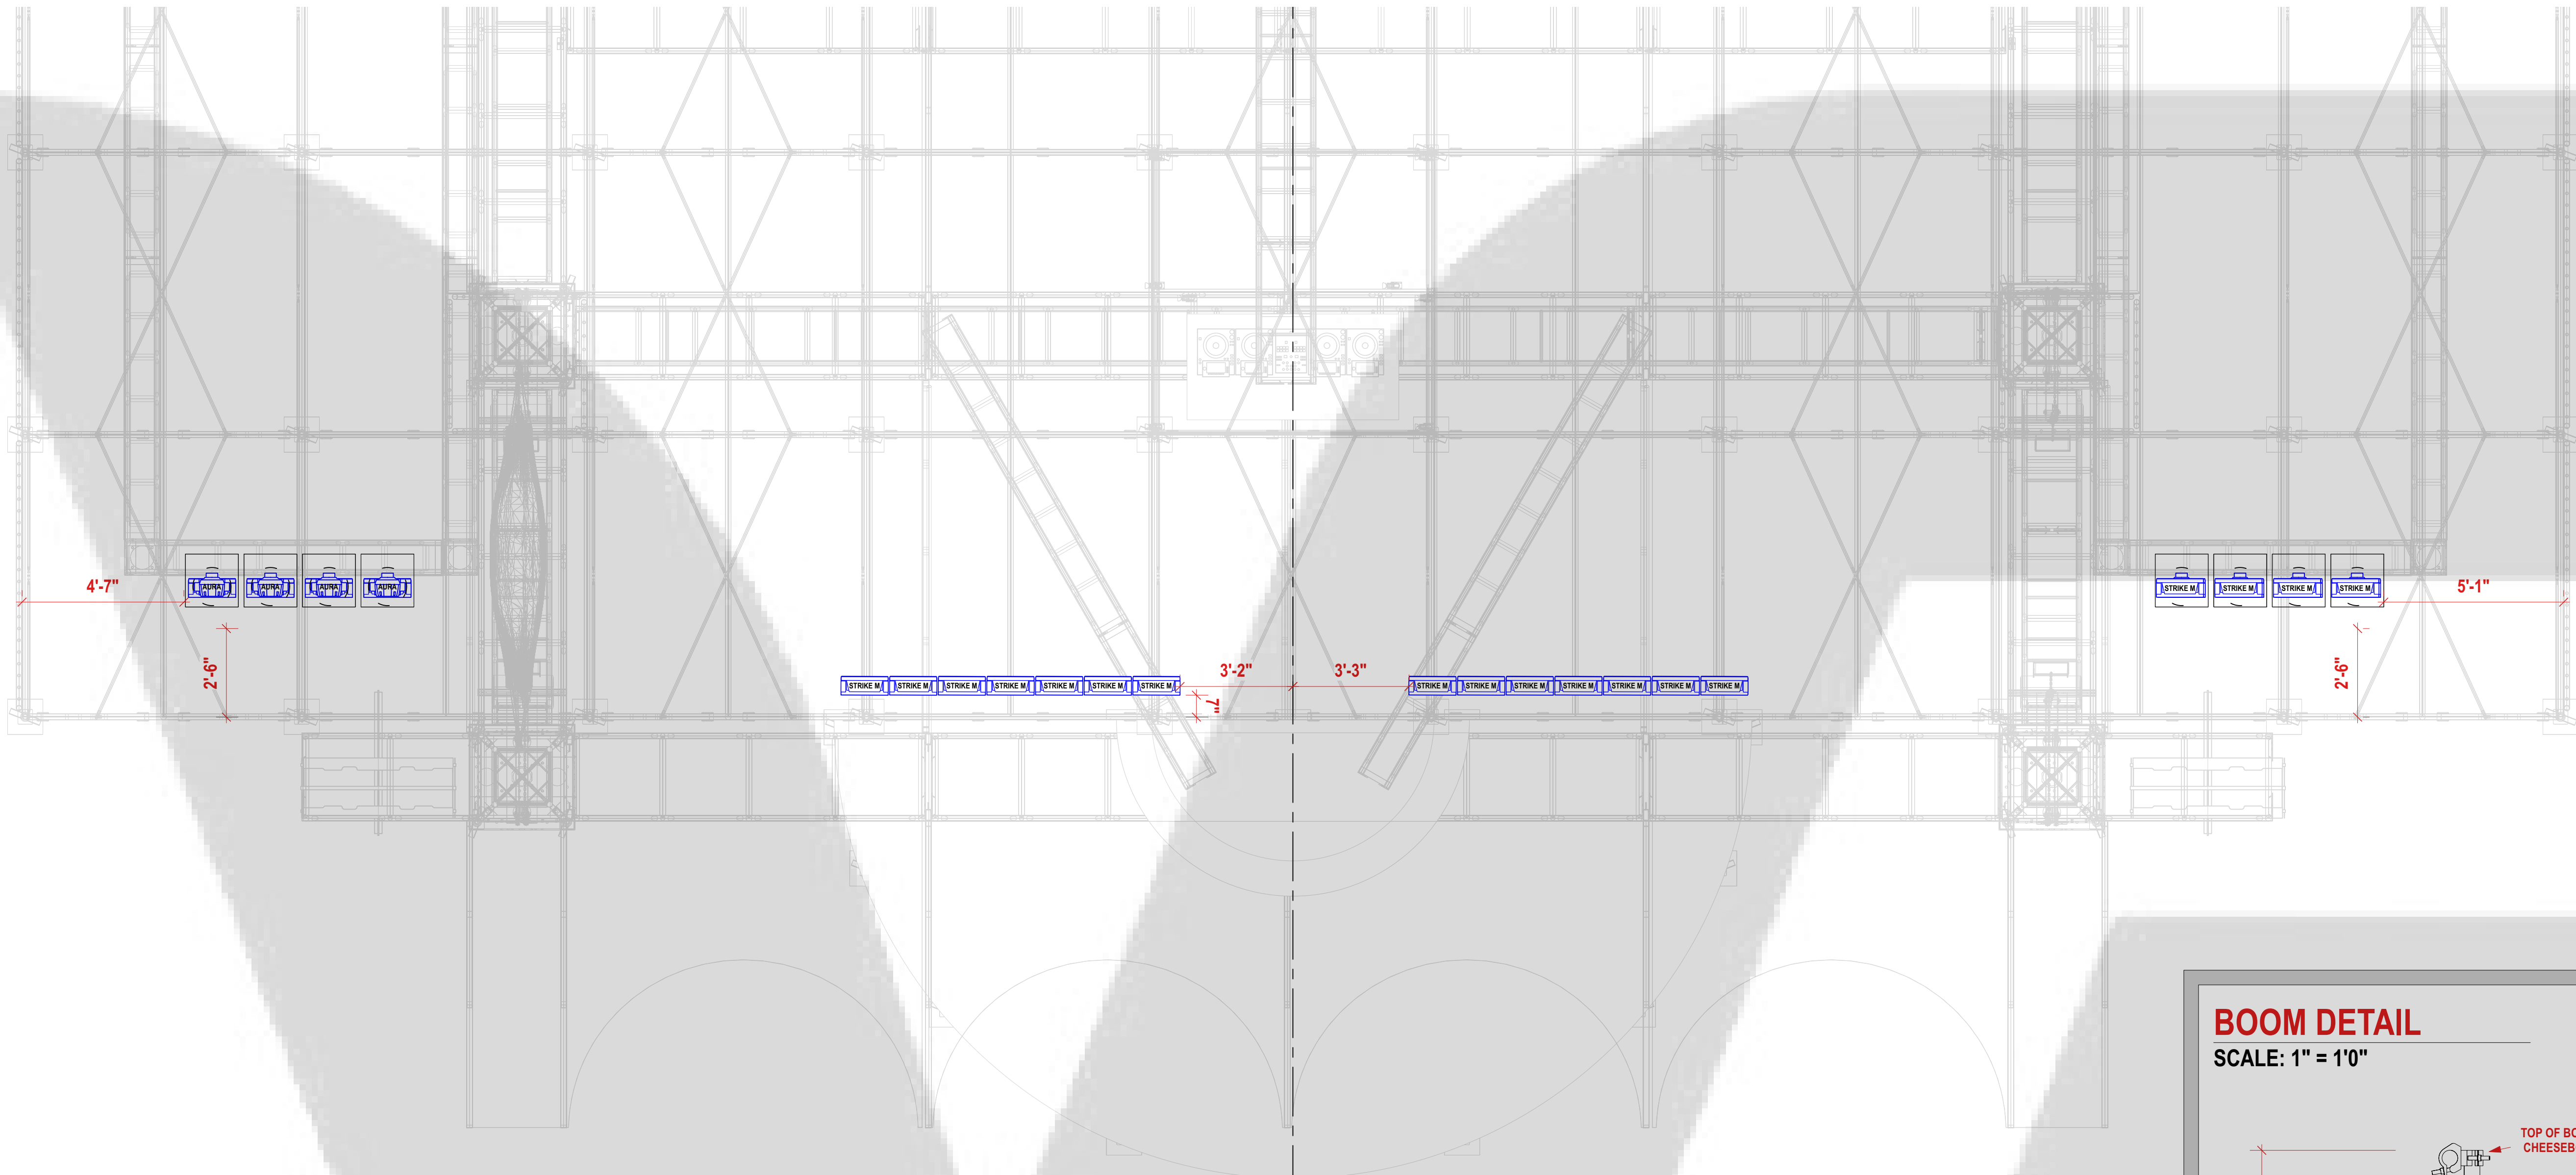

TOP VIEW

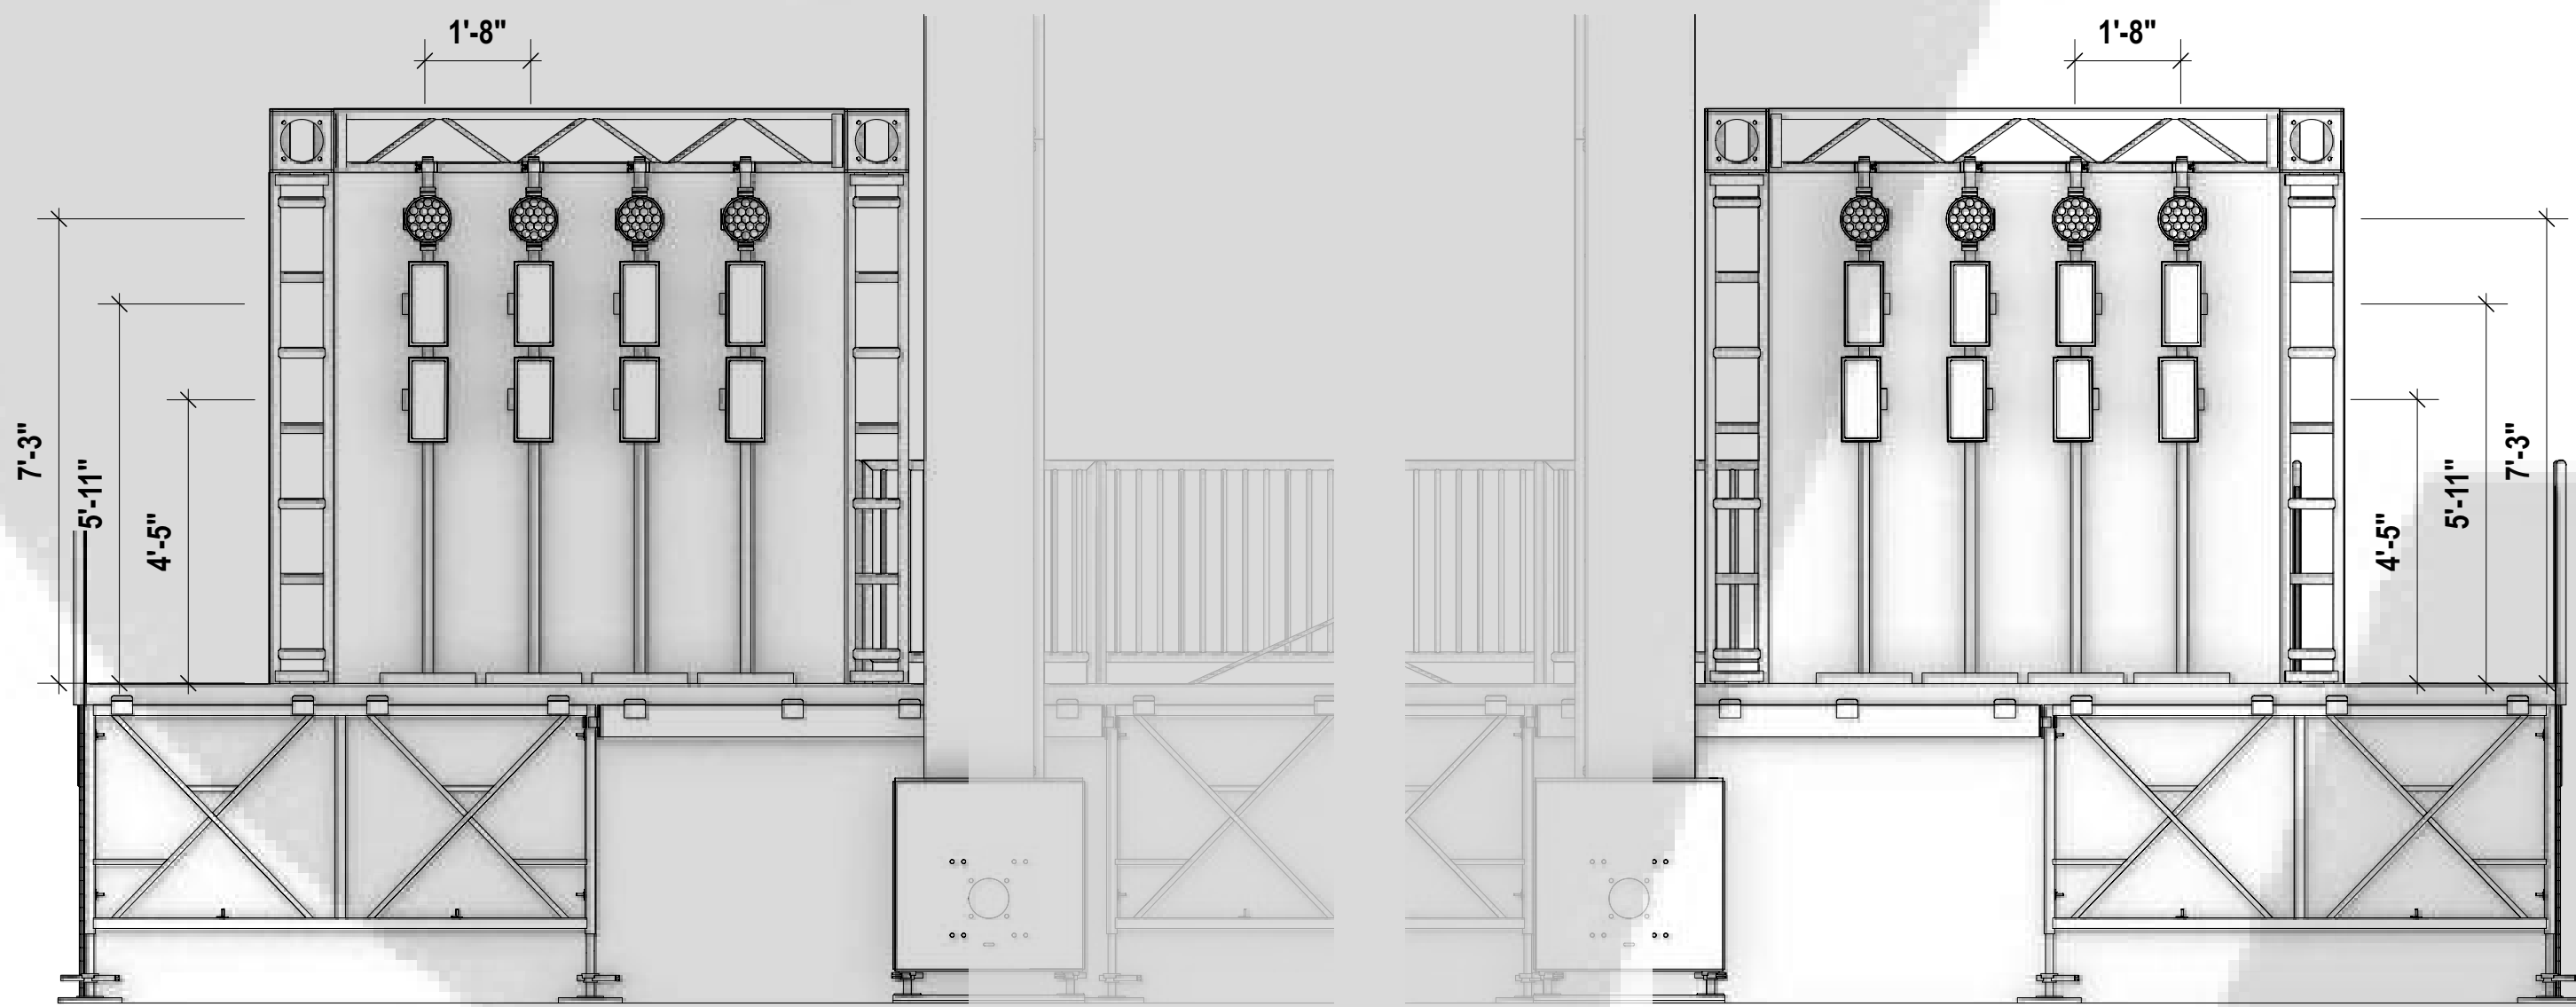

FRONT VIEW

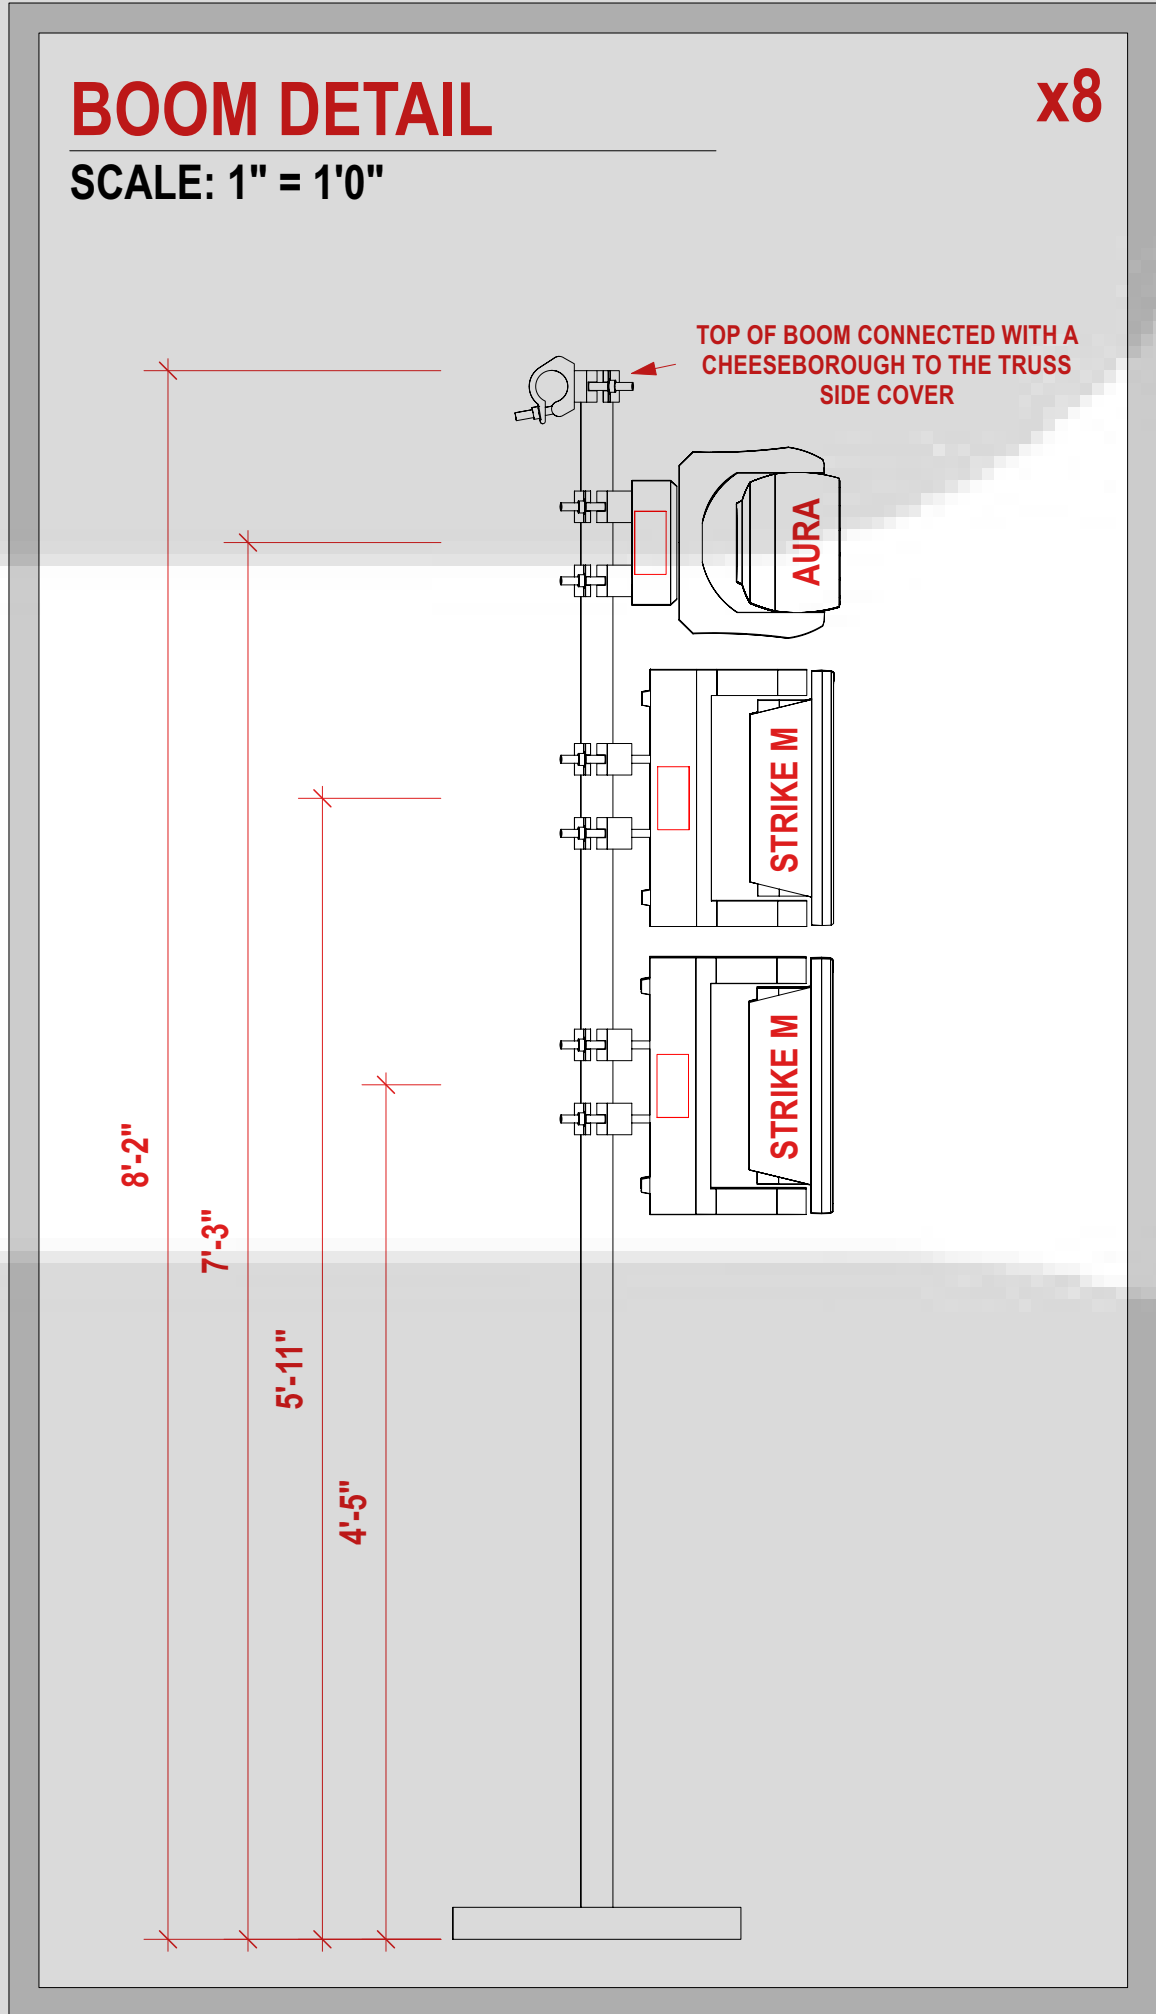

LIGHTING			
Type	Symbol	Mode (ch)	Qty
Ayrton Magic Blade FX			48
Chauvet Color Strike M			86
Clay Paky Mini B			40
Elation Proteus Maximus			7
Martin Mac Aura XIP			32
SFX			
MasterFX Upshot Foggers			12
VIDEO			
Video Towers			18
CONTROL			
Type	Symbol	Version	Qty
MA Lighting Grand MA 3 Full Size			1
RIGGING			
Type	Symbol	Color	Qty
Hoist 1/4 Ton Lights Down		NA	17
Hoist 1/2 Ton Lights Down		NA	7
Dura Truss DT34 Circle Truss 10'		Silver	4
Dura Truss DT34 Circle Truss 15'		Silver	8
Dura Truss DT34 Circle Truss 22'		Silver	8
Dura Truss DT34 Circle Truss 12'		Silver	4
Truss Straight Prolite H30V-150 287x287x1500		Silver	5
Truss Straight Prolite H30V-300 287x287x3000		Silver	5
Lighting Pipe & Base		Silver	8



VISUAL EDGE DESIGN
8586 KATY FREEWAY STE #128
HOUSTON, TX 77027
832.808.2309
VISUALEDGE.CO

THIS DOCUMENT CONTAINS DESIGN ELEMENTS AND CONCEPTS THAT ARE THE PROPERTY OF VISUAL EDGE, AND MAY NOT BE USED OR APPLIED WITHOUT WRITTEN AUTHORIZATION OF VISUAL EDGE. DRAWINGS ARE TO BE USED AS VISUAL REPRESENTATION AND CONSTRUCTION SUGGESTION. THE INFORMATION ON THESE PLOTS DO NOT SURPASS AN ENGINEERING PROFESSIONALS OPINION ON CONSTRUCTION OF PROJECT. THE DESIGN TEAM WILL NOT BE HELD RESPONSIBLE FOR IMPROPER ENGINEERING.

© VISUAL EDGE DESIGN, LLC

REVOLVE FESTIVAL 2023
INDIO, CALIFORNIA

REVOLVE
FESTIVAL

PRODUCTION PACKAGE

VERSION :: V 1.4
PUBLISHED :: 04/01/23
SCALE :: 3/8" = 1'0"
PRINT SIZE :: US ARCH D (24" x 36")
FILE NAME :: NVE-REVOLVE2023-V1.2.vwx
DRAWN BY :: STEPHANIE BERNARDINI


LX || DECK PLAN
DETAIL

V 1.4


11

VERSION NUMBER

SHEET NUMBER

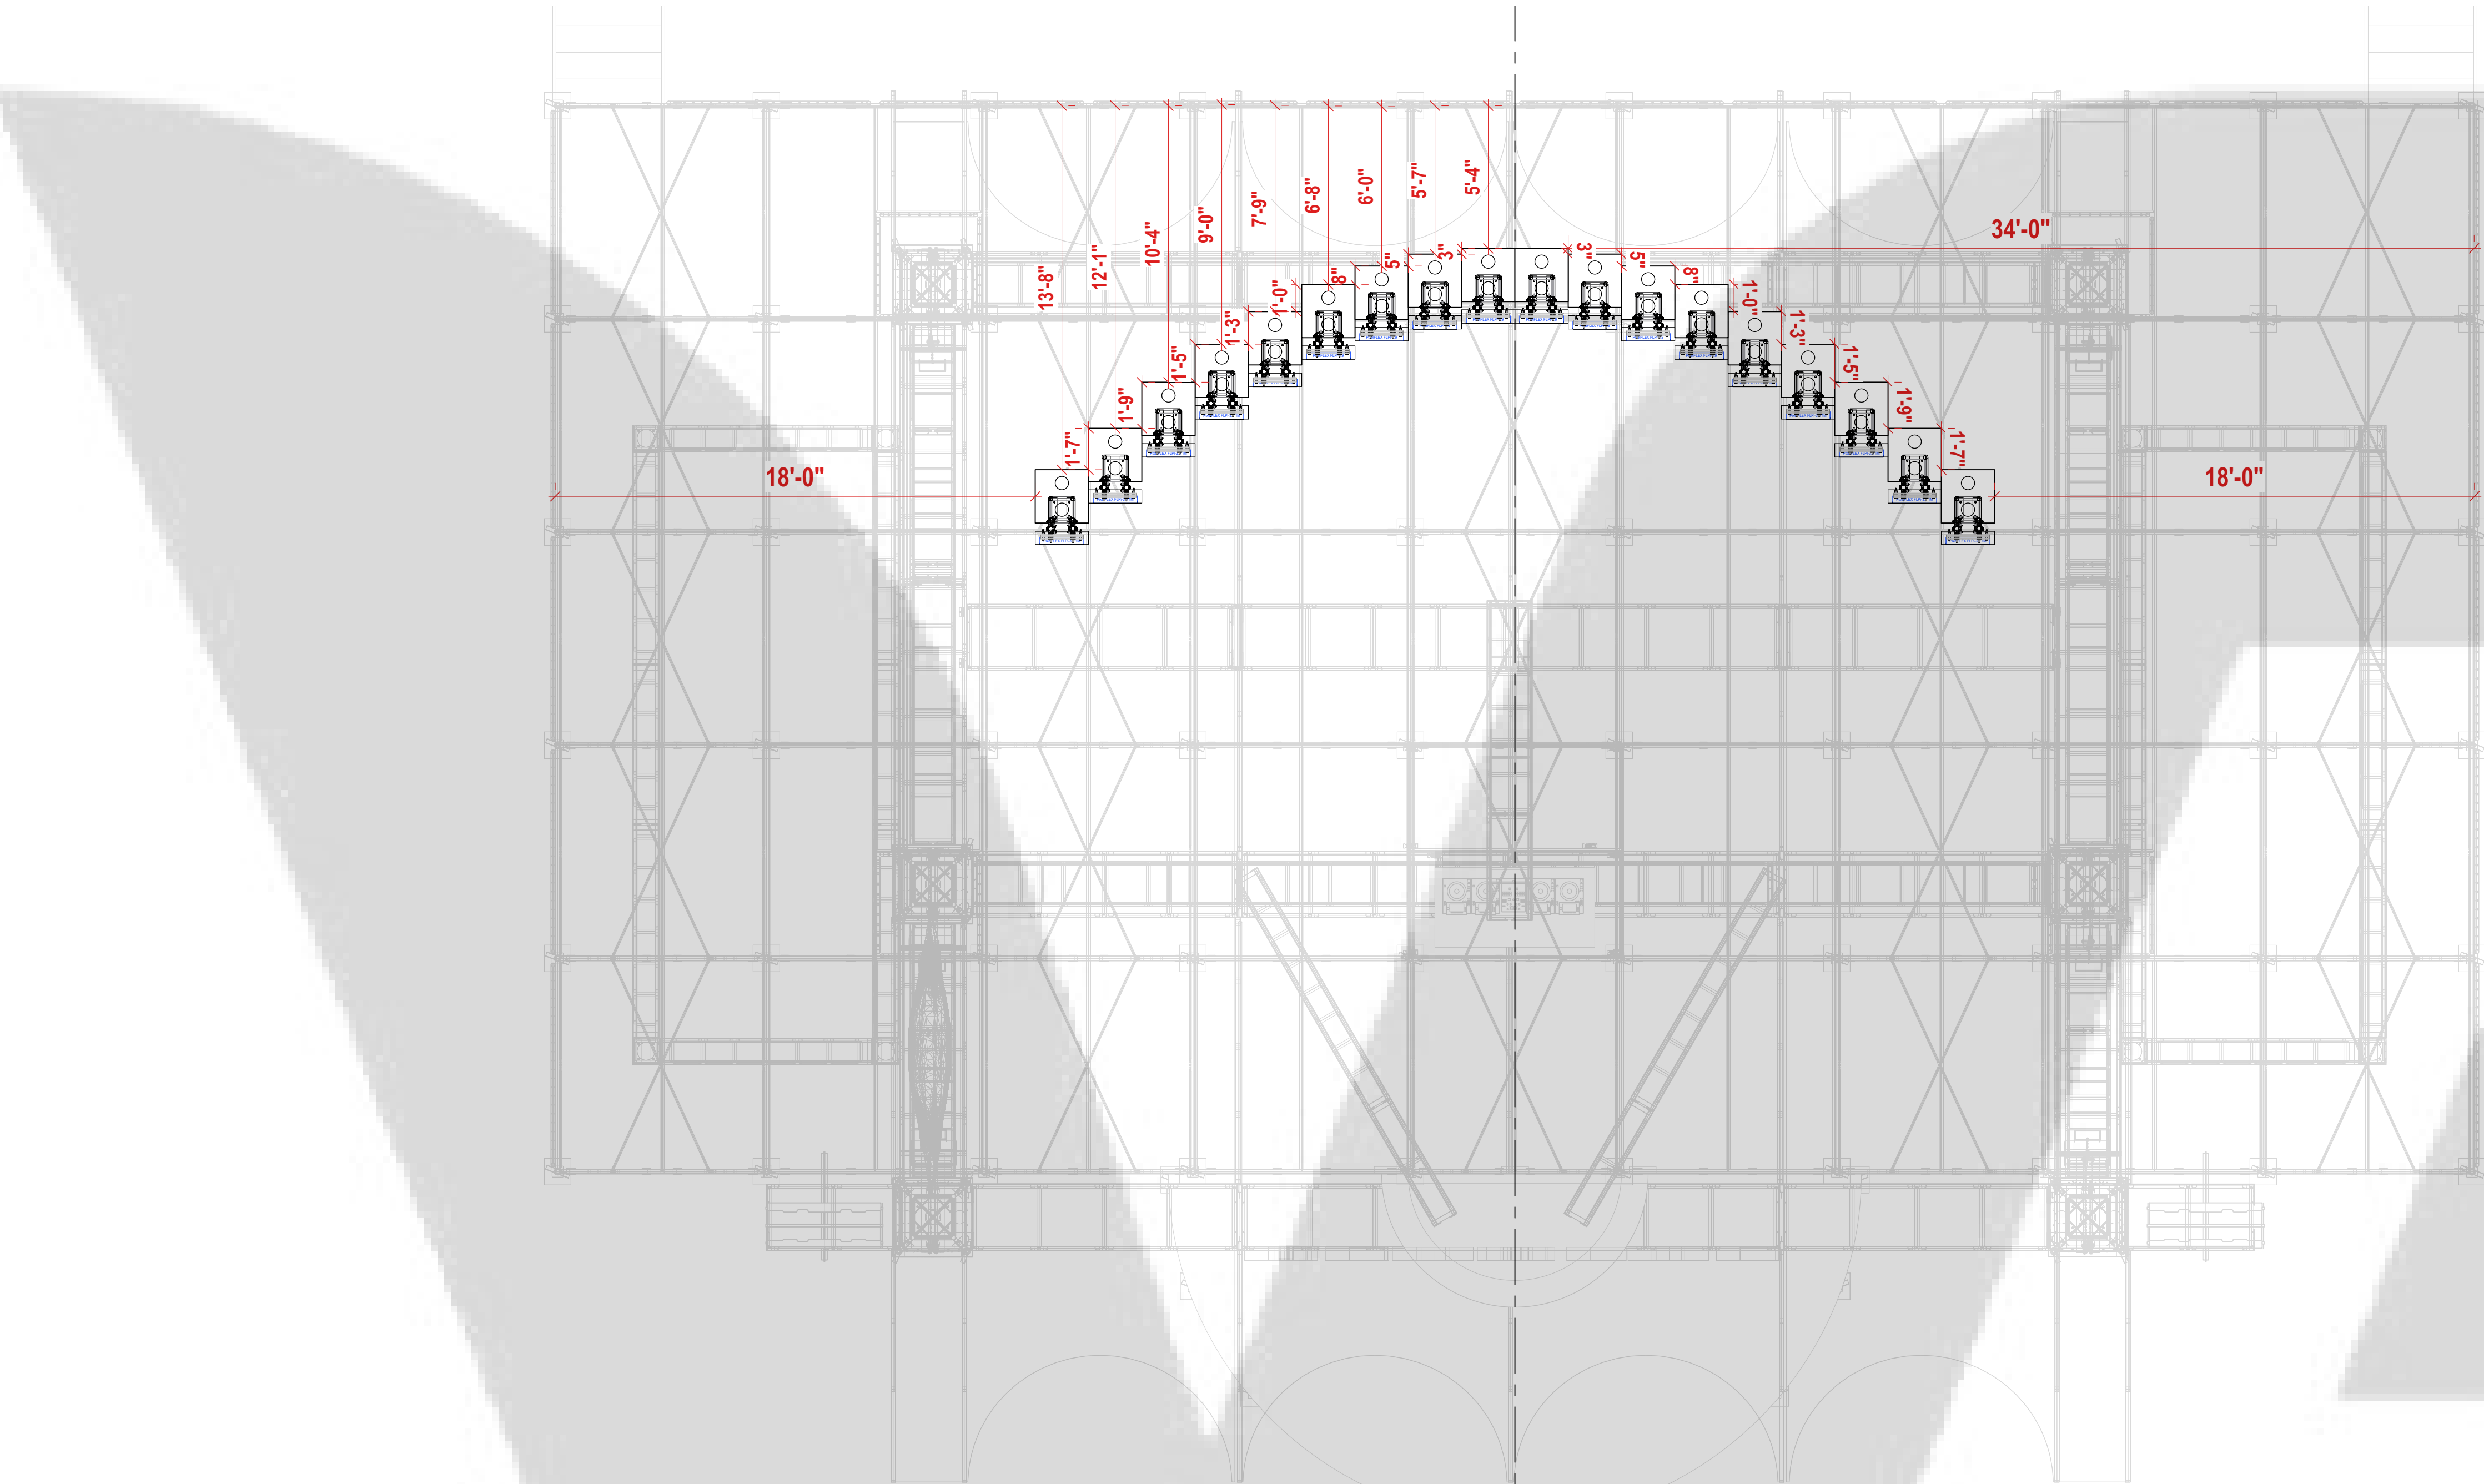

TOP VIEW

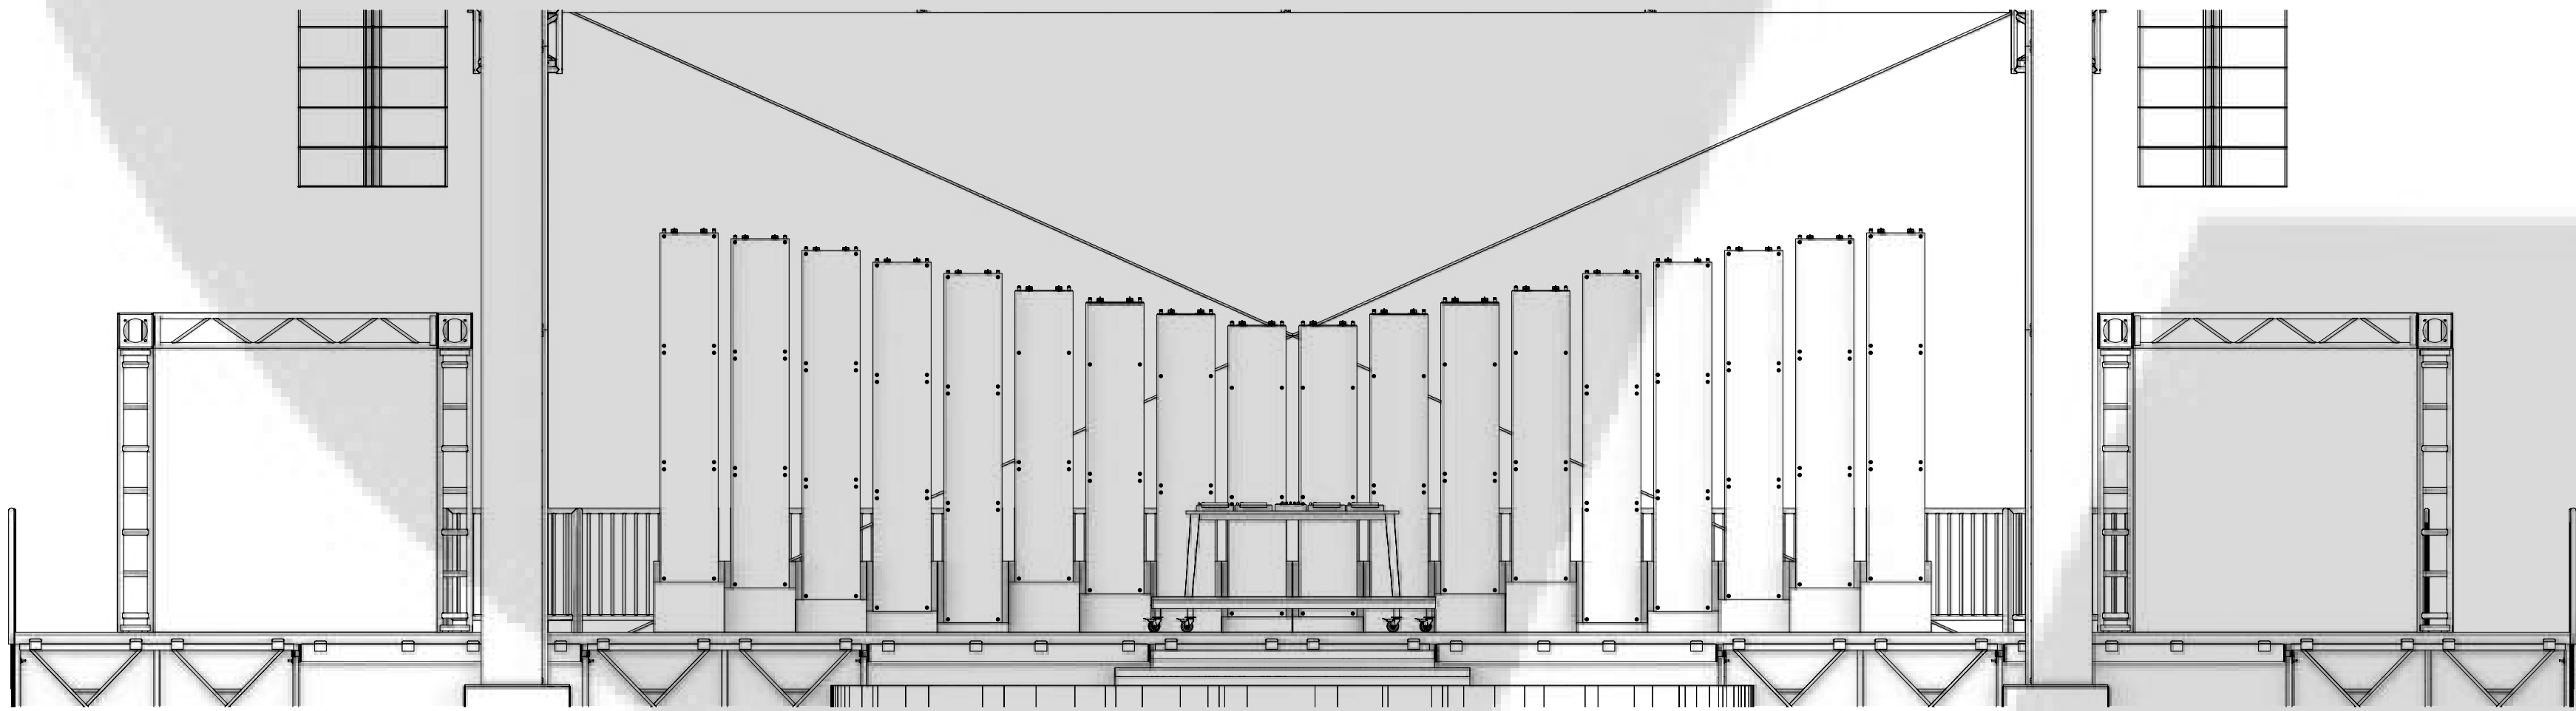

FRONT VIEW

LIGHTING			
Type	Symbol	Mode (ch)	Qty
Ayrton Magic Blade FX			48
Chauvet Color Strike M			86
Clay Paky Mini B			40
Elation Proteus Maximus			7
Martin Mac Aura XIP			32
SFX			
MasterFX Upshot Foggers			12
VIDEO			
Video Towers			18
CONTROL			
Type	Symbol	Version	Qty
MA Lighting Grand MA 3 Full Size			1
RIGGING			
Type	Symbol	Color	Qty
Hoist 1/4 Ton Lights Down		NA	17
Hoist 1/2 Ton Lights Down		NA	7
Dura Truss DT34 Circle Truss 10'		Silver	4
Dura Truss DT34 Circle Truss 15'		Silver	8
Dura Truss DT34 Circle Truss 22'		Silver	8
Dura Truss DT34 Circle Truss 12'		Silver	4
Truss Straight Prolite H30V-150 287x287x1500		Silver	5
Truss Straight Prolite H30V-300 287x287x3000		Silver	5
Lighting Pipe & Base		Silver	8