


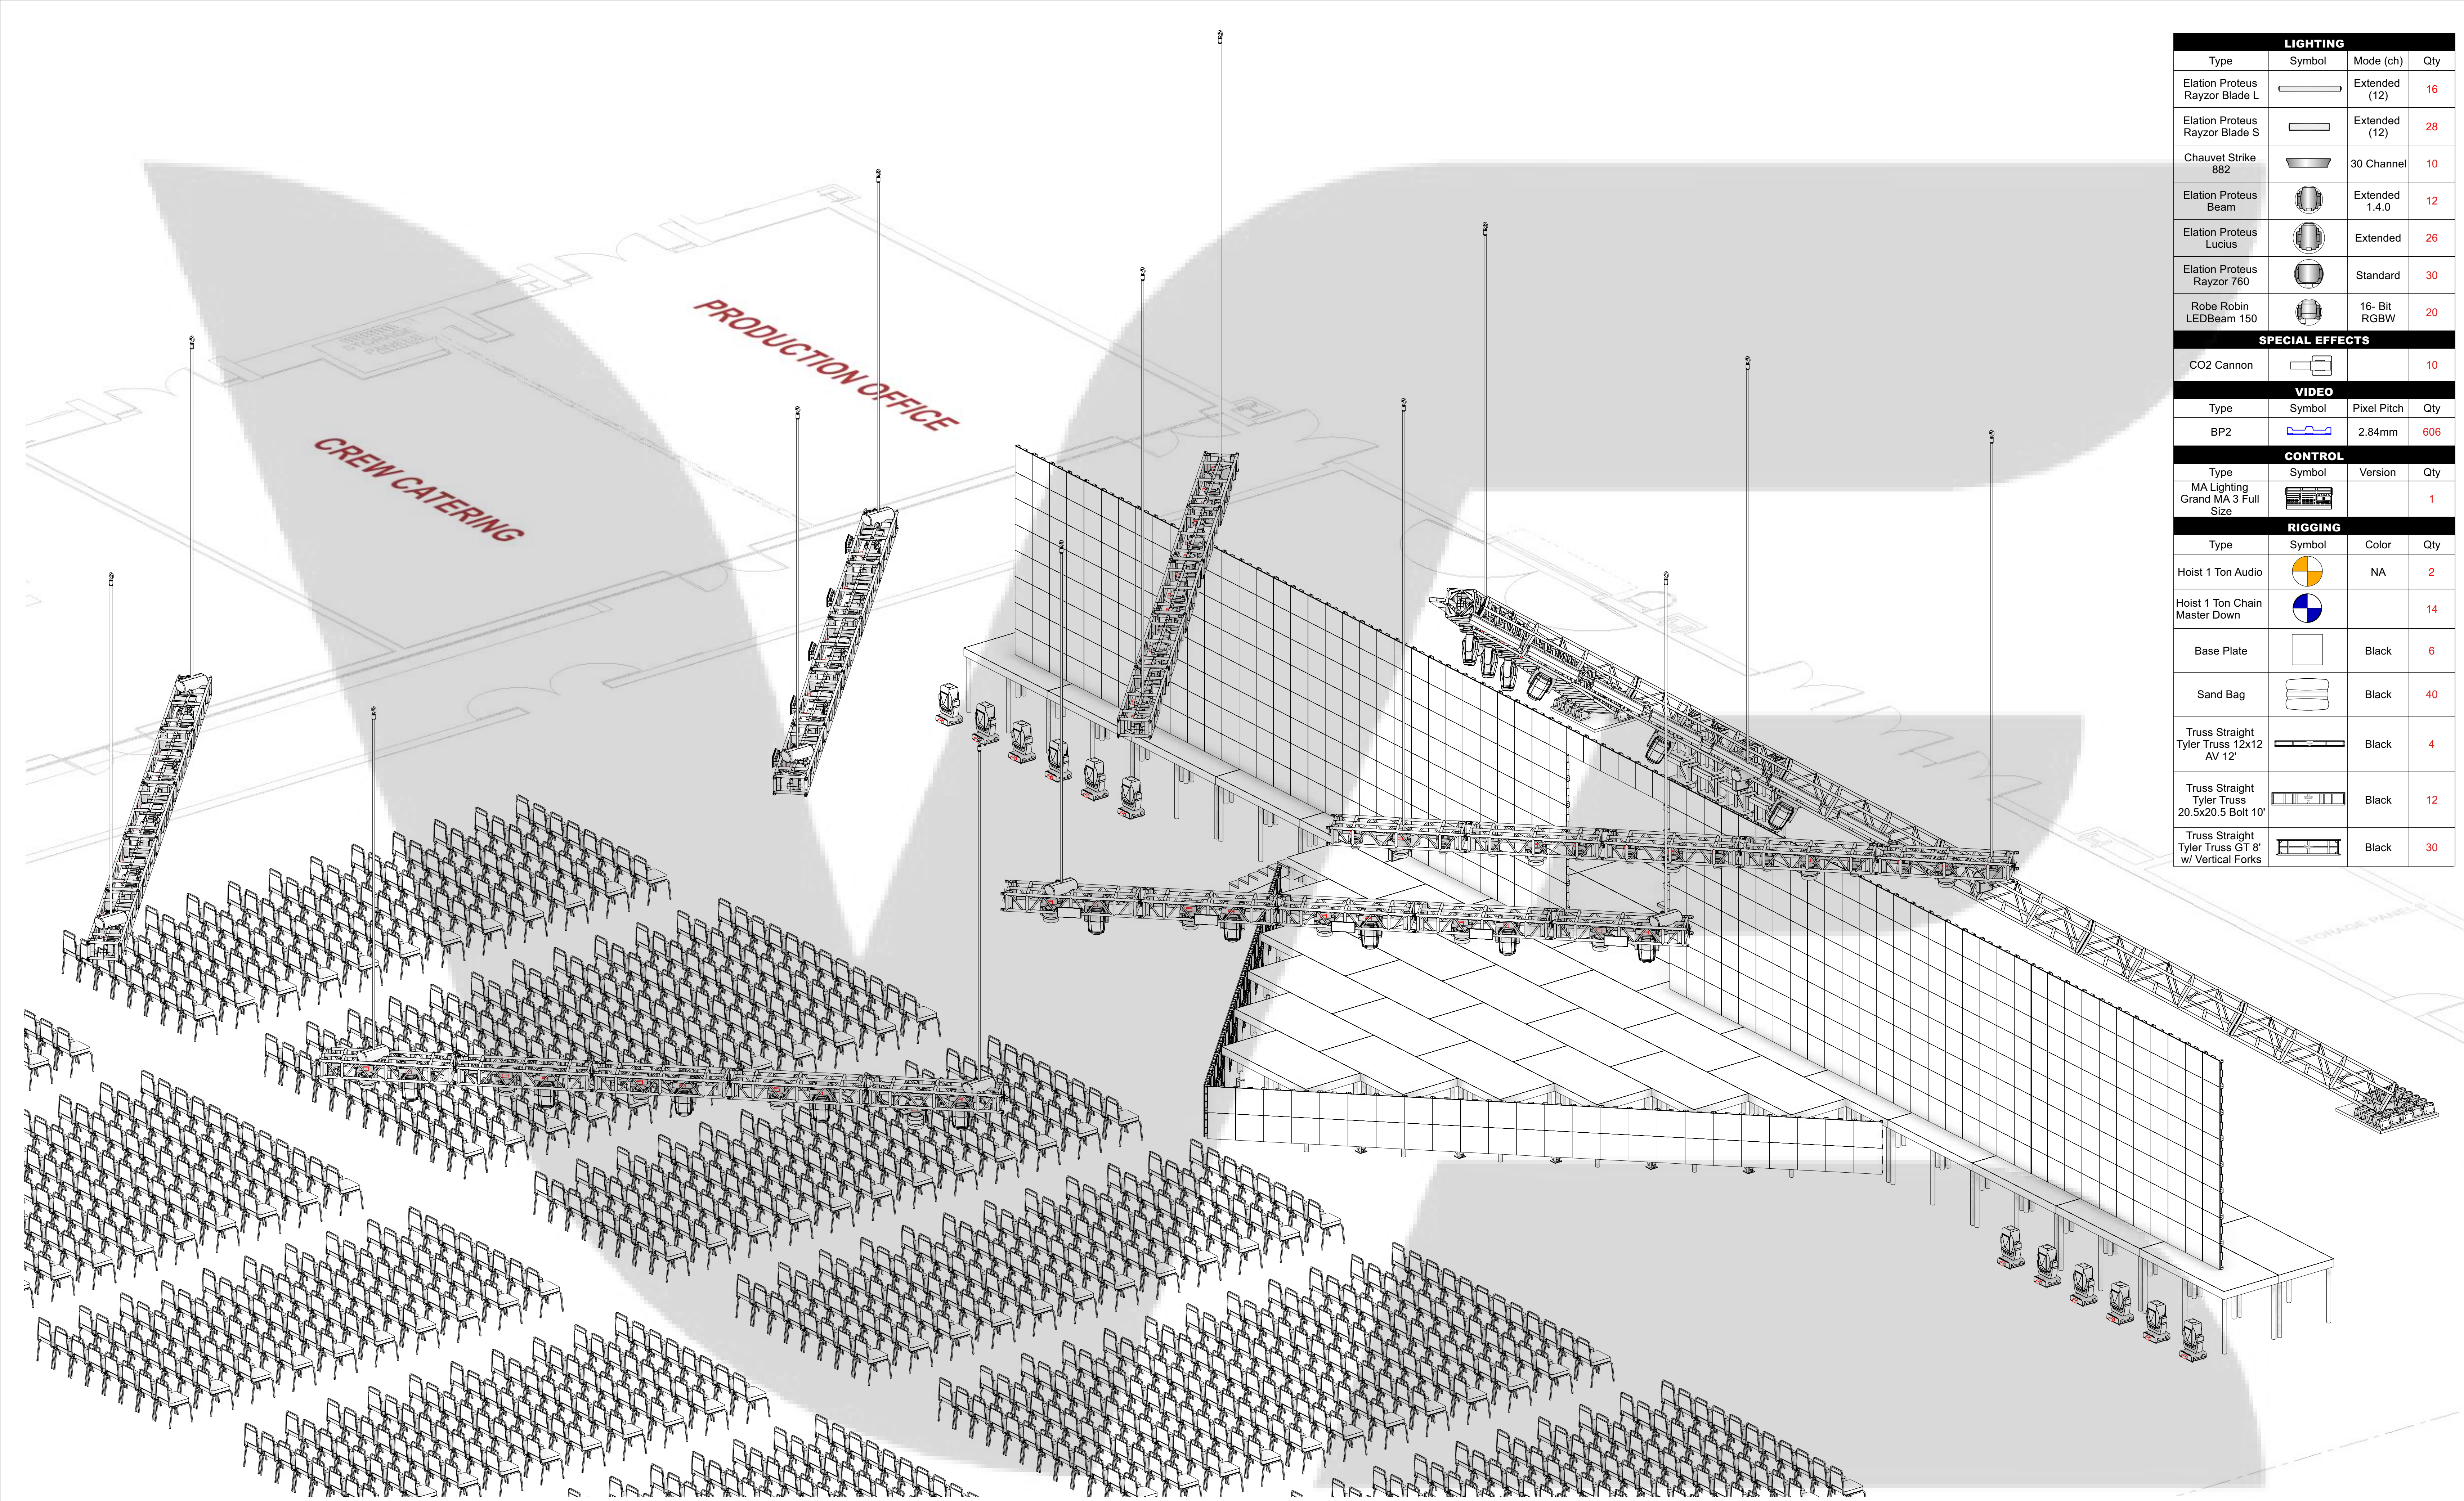

LIGHTING			
Type	Symbol	Mode (ch)	Qty
Elation Proteus Rayzor Blade L		Extended (12)	16
Elation Proteus Rayzor Blade S		Extended (12)	28
Chauvet Strike 882		30 Channel	10
Elation Proteus Beam		Extended 1.4.0	12
Elation Proteus Lucius		Extended	26
Elation Proteus Rayzor 760		Standard	30
Robe Robin LEDBeam 150		16- Bit RGBW	20
SPECIAL EFFECTS			
CO2 Cannon			10
VIDEO			
Type	Symbol	Pixel Pitch	Qty
BP2		2.84mm	606
CONTROL			
Type	Symbol	Version	Qty
MA Lighting Grand MA 3 Full Size			1
RIGGING			
Type	Symbol	Color	Qty
Hoist 1 Ton Audio		NA	2
Hoist 1 Ton Chain Master Down			14
Base Plate		Black	6
Sand Bag		Black	40
Truss Straight Tyler Truss 12x12 AV 12'		Black	4
Truss Straight Tyler Truss 20.5x20.5 Bolt 10'		Black	12
Truss Straight Tyler Truss GT 8' w/ Vertical Forks		Black	30



VISUAL EDGE DESIGN
8586 KATY FREEWAY STE #128
HOUSTON, TX 77027
832.808.2309
VISUALEDGE.CO

THIS DOCUMENT CONTAINS DESIGN ELEMENTS AND CONCEPTS THAT ARE THE PROPERTY OF VISUAL EDGE, AND MAY NOT BE USED OR APPLIED WITHOUT WRITTEN AUTHORIZATION OF VISUAL EDGE. DRAWINGS ARE TO BE USED AS VISUAL REPRESENTATION AND CONSTRUCTION SUGGESTION. THE INFORMATION ON THESE PLOTS DO NOT SURPASS AN ENGINEERING PROFESSIONALS OPINION ON CONSTRUCTION OF PROJECT. THE DESIGN TEAM WILL NOT BE HELD RESPONSIBLE FOR IMPROPER ENGINEERING.

© VISUAL EDGE DESIGN, LLC

UP2LIVE
Break The Code
Miami Beach Convention Center

REVISED PACKAGE

VERSION :: 3.6
PUBLISHED :: 01/12/23
SCALE :: NTS
PRINT SIZE :: US ARCH D (24" x 36")
FILE NAME :: Up2Live_BreakTheCode_v3.6.vwx


Isometric Render
PERSPECTIVE

3.6

4

VERSION NUMBER

SHEET NUMBER

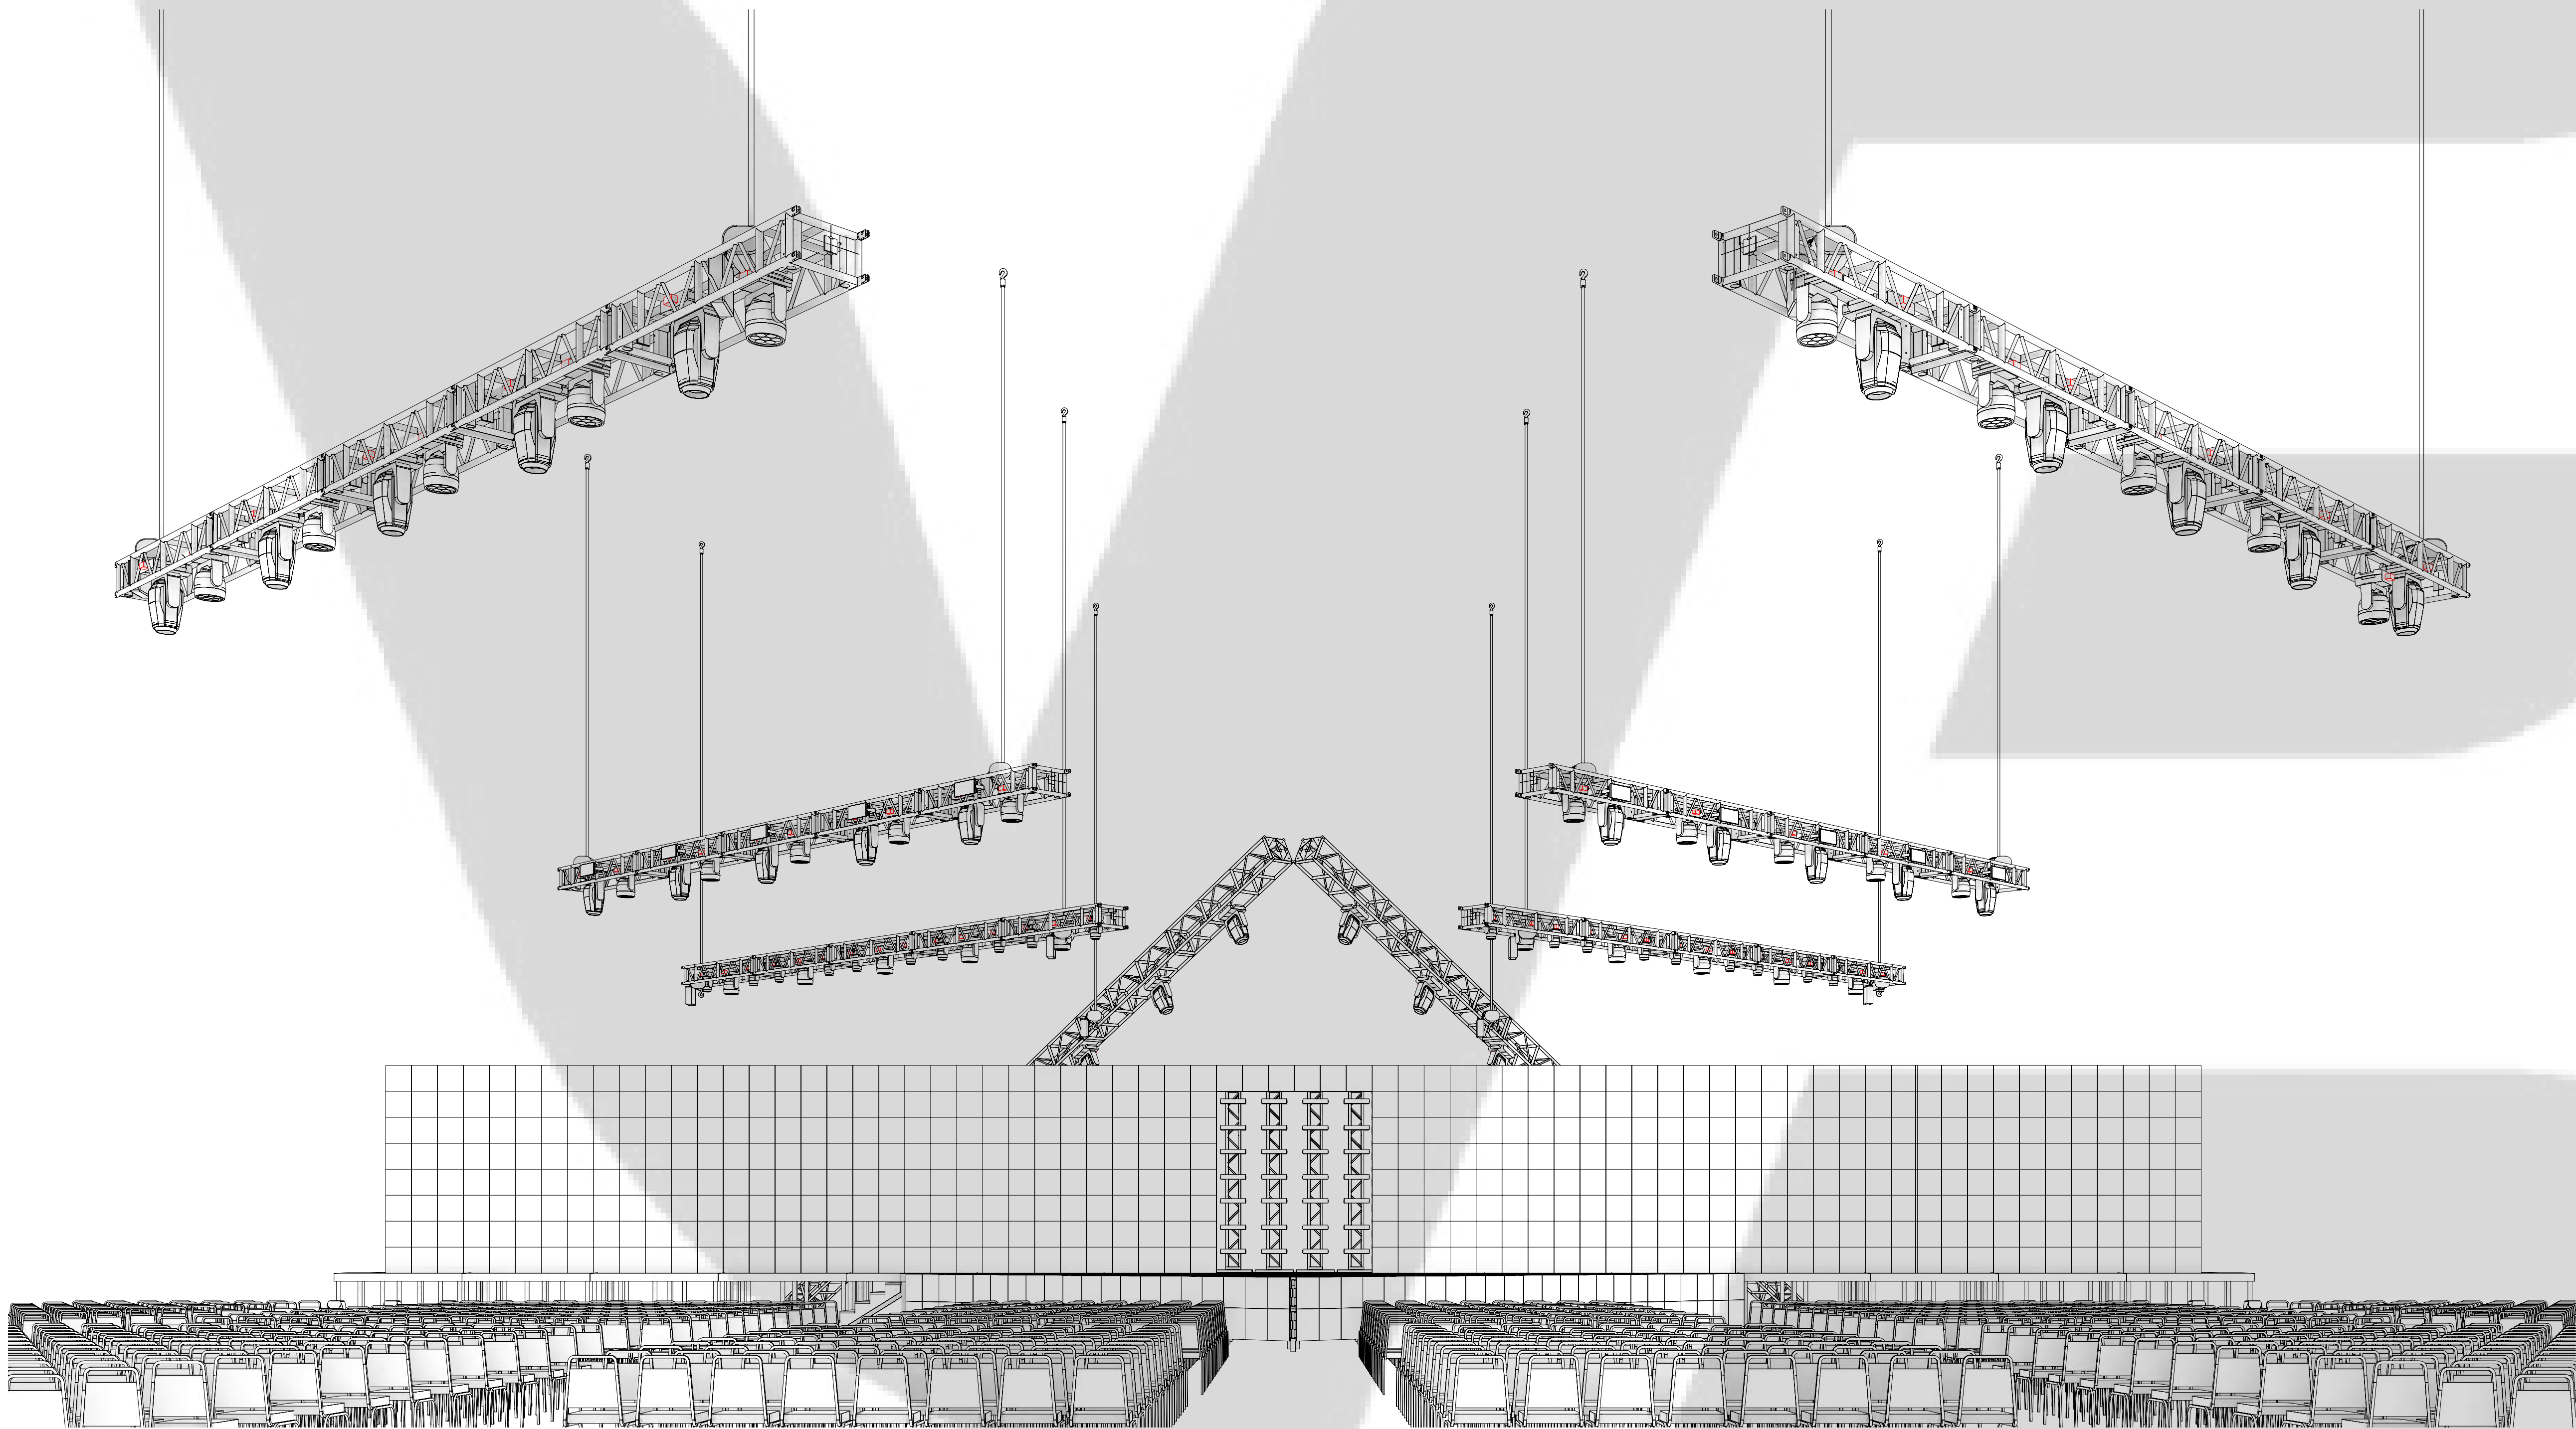

LIGHTING			
Type	Symbol	Mode (ch)	Qty
Elation Proteus Rayzor Blade L		Extended (12)	16
Elation Proteus Rayzor Blade S		Extended (12)	28
Chauvet Strike 882		30 Channel	10
Elation Proteus Beam		Extended 1.4.0	12
Elation Proteus Lucius		Extended	26
Elation Proteus Rayzor 760		Standard	30
Robe Robin LEDBeam 150		16- Bit RGBW	20
SPECIAL EFFECTS			
CO2 Cannon			10
VIDEO			
Type	Symbol	Pixel Pitch	Qty
BP2		2.84mm	606
CONTROL			
Type	Symbol	Version	Qty
MA Lighting Grand MA 3 Full Size			1
RIGGING			
Type	Symbol	Color	Qty
Hoist 1 Ton Audio		NA	2
Hoist 1 Ton Chain Master Down			14
Base Plate		Black	6
Sand Bag		Black	40
Truss Straight Tyler Truss 12x12 AV 12'		Black	4
Truss Straight Tyler Truss 20.5x20.5 Bolt 10'		Black	12
Truss Straight Tyler Truss GT 8' w/ Vertical Forks		Black	30



VISUAL EDGE DESIGN
8586 KATY FREEWAY STE #128
HOUSTON, TX 77027
832.808.2309
VISUALEDGE.CO

THIS DOCUMENT CONTAINS DESIGN ELEMENTS AND CONCEPTS THAT ARE THE PROPERTY OF VISUAL EDGE, AND MAY NOT BE USED OR APPLIED WITHOUT WRITTEN AUTHORIZATION OF VISUAL EDGE. DRAWINGS ARE TO BE USED AS VISUAL REPRESENTATION AND CONSTRUCTION SUGGESTION. THE INFORMATION ON THESE PLOTS DO NOT SURPASS AN ENGINEERING PROFESSIONALS OPINION ON CONSTRUCTION OF PROJECT. THE DESIGN TEAM WILL NOT BE HELD RESPONSIBLE FOR IMPROPER ENGINEERING.

© VISUAL EDGE DESIGN, LLC

UP2LIVE

Break The Code

Miami Beach Convention Center

REVISED PACKAGE

VERSION :: 3.6
PUBLISHED :: 01/12/23
SCALE :: NTS
PRINT SIZE :: US ARCH D (24" x 36")
FILE NAME :: Up2Live_BreakTheCode_v3.6.vwx

Front Render


PERSPECTIVE

3.6


5

VERSION NUMBER

SHEET NUMBER

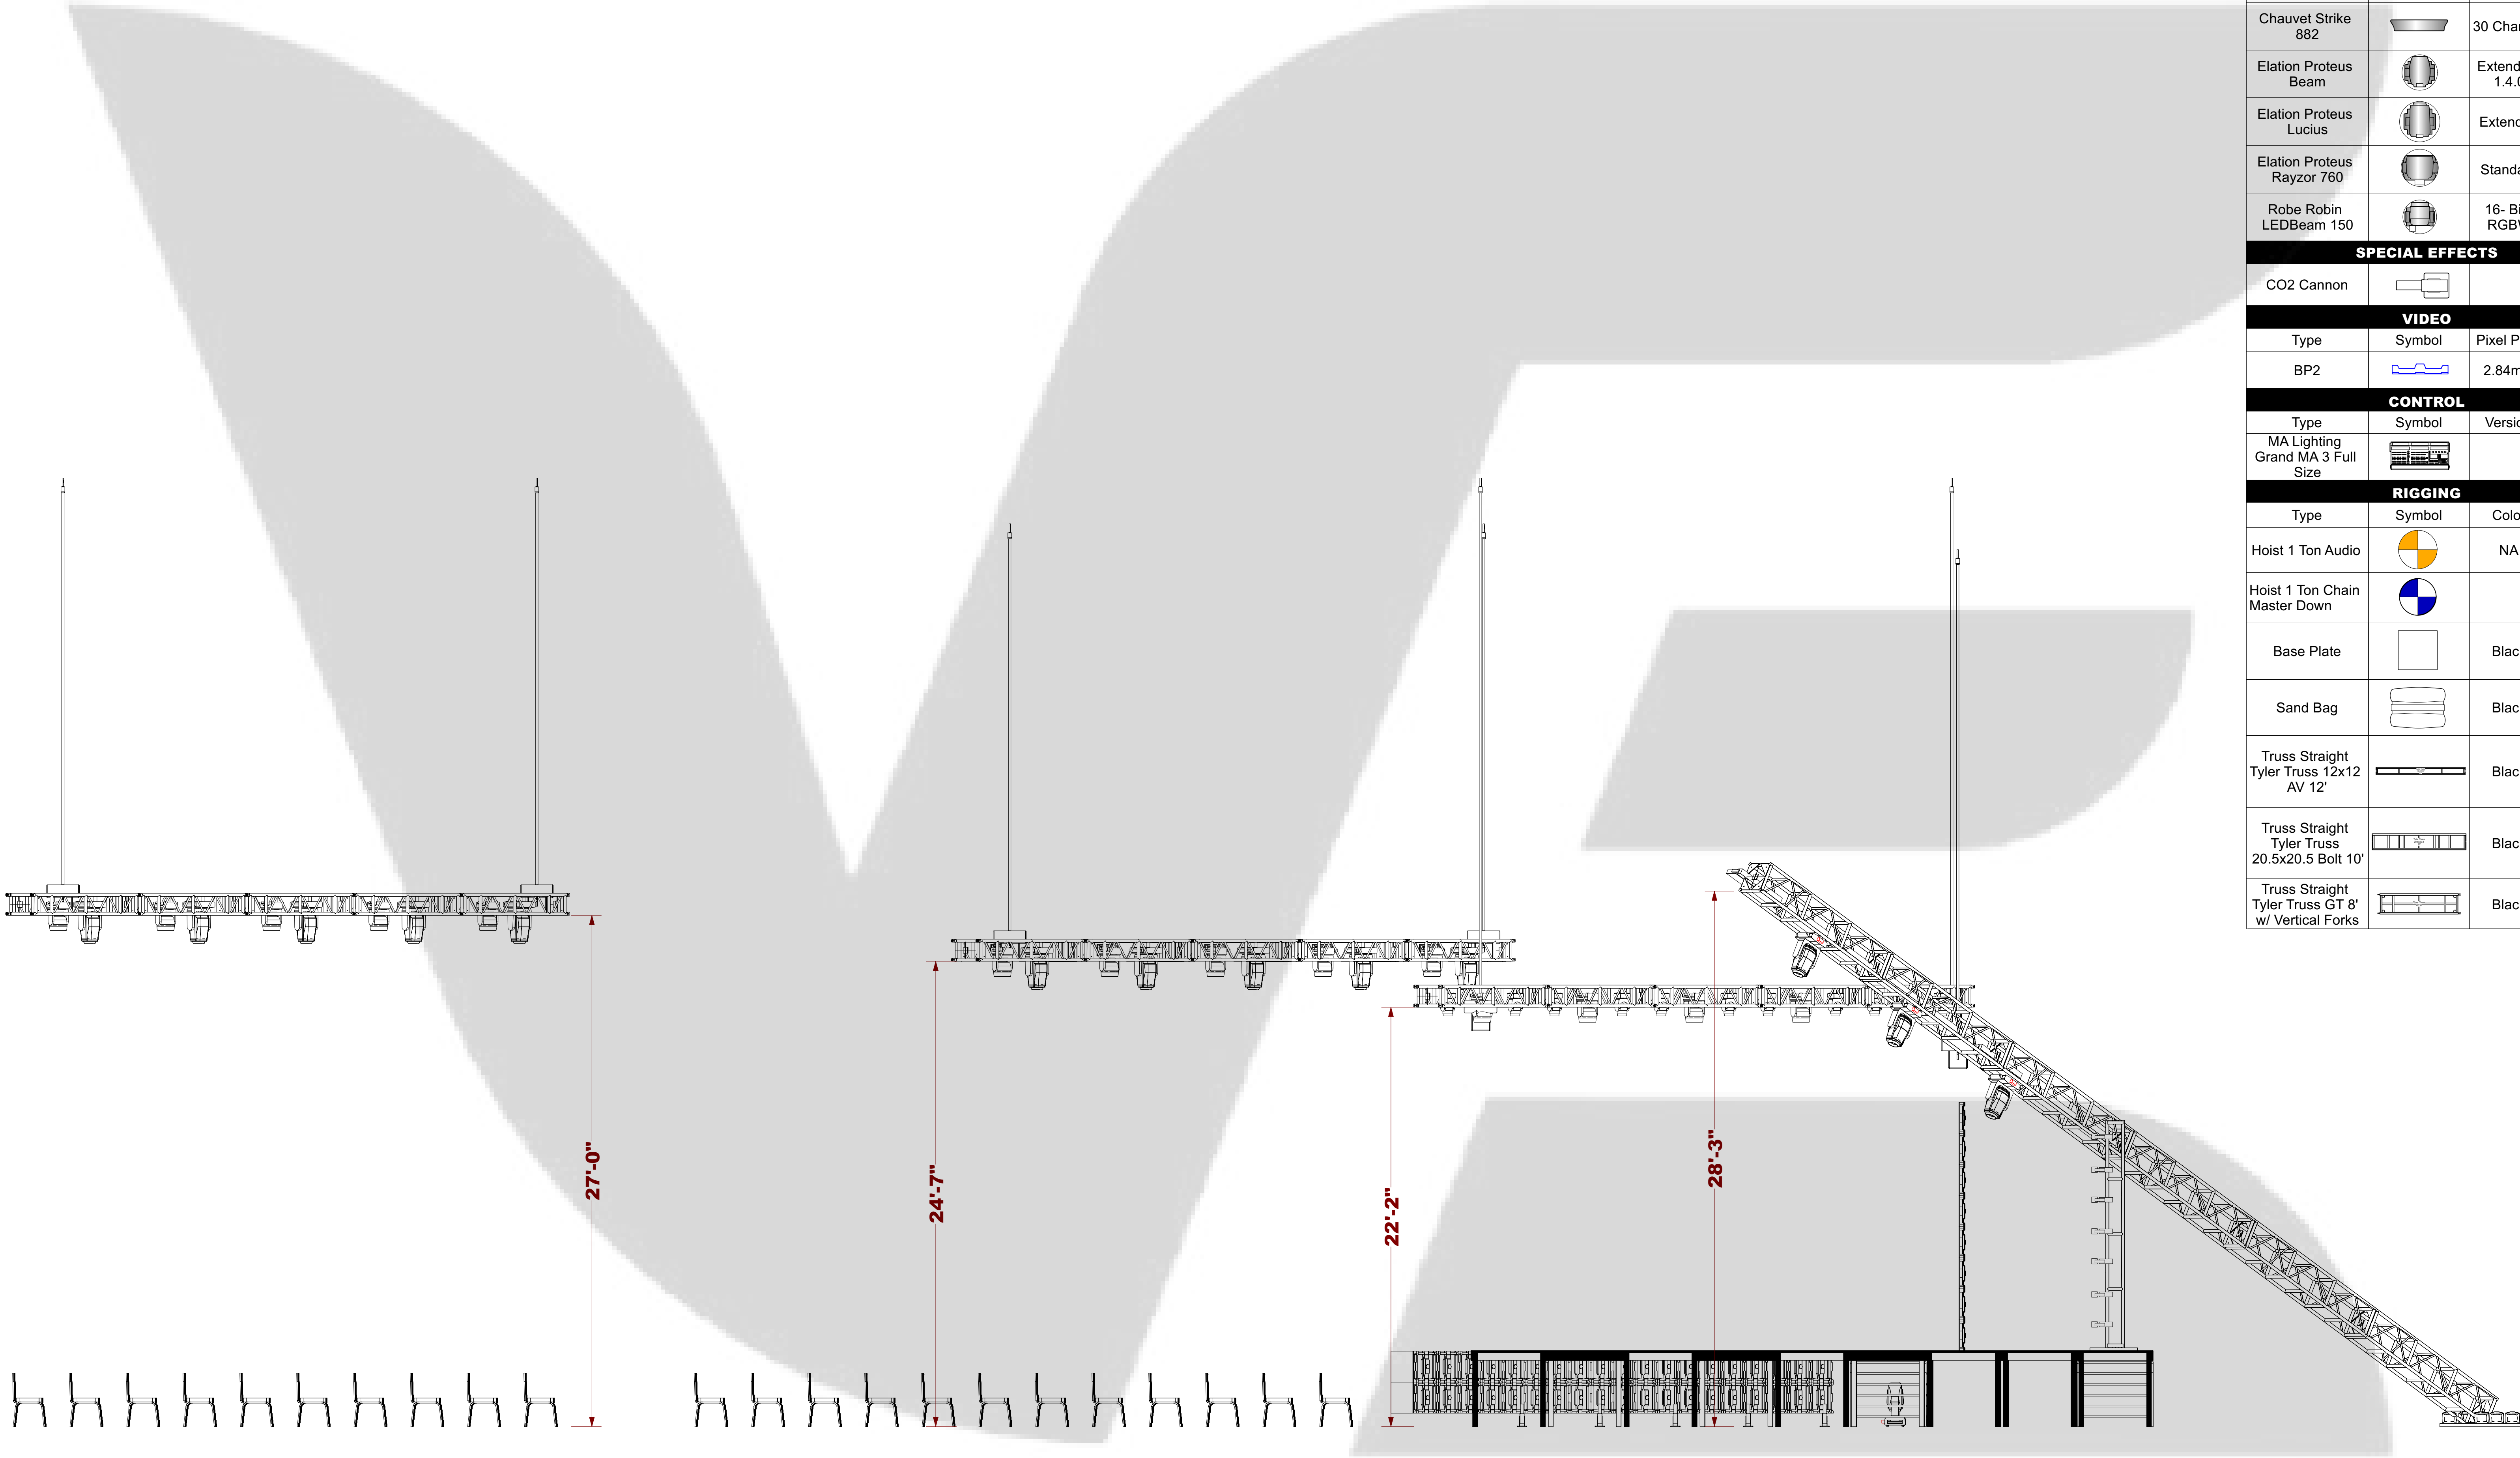

LIGHTING			
Type	Symbol	Mode (ch)	Qty
Elation Proteus Rayzor Blade L		Extended (12)	16
Elation Proteus Rayzor Blade S		Extended (12)	28
Chauvet Strike 882		30 Channel	10
Elation Proteus Beam		Extended 1.4.0	12
Elation Proteus Lucius		Extended	26
Elation Proteus Rayzor 760		Standard	30
Robe Robin LEDBeam 150		16- Bit RGBW	20
SPECIAL EFFECTS			
CO2 Cannon			10
VIDEO			
Type	Symbol	Pixel Pitch	Qty
BP2		2.84mm	606
CONTROL			
Type	Symbol	Version	Qty
MA Lighting Grand MA 3 Full Size			1
RIGGING			
Type	Symbol	Color	Qty
Hoist 1 Ton Audio		NA	2
Hoist 1 Ton Chain Master Down			14
Base Plate		Black	6
Sand Bag		Black	40
Truss Straight Tyler Truss 12x12 AV 12'		Black	4
Truss Straight Tyler Truss 20.5x20.5 Bolt 10'		Black	12
Truss Straight Tyler Truss GT 8' w/ Vertical Forks		Black	30

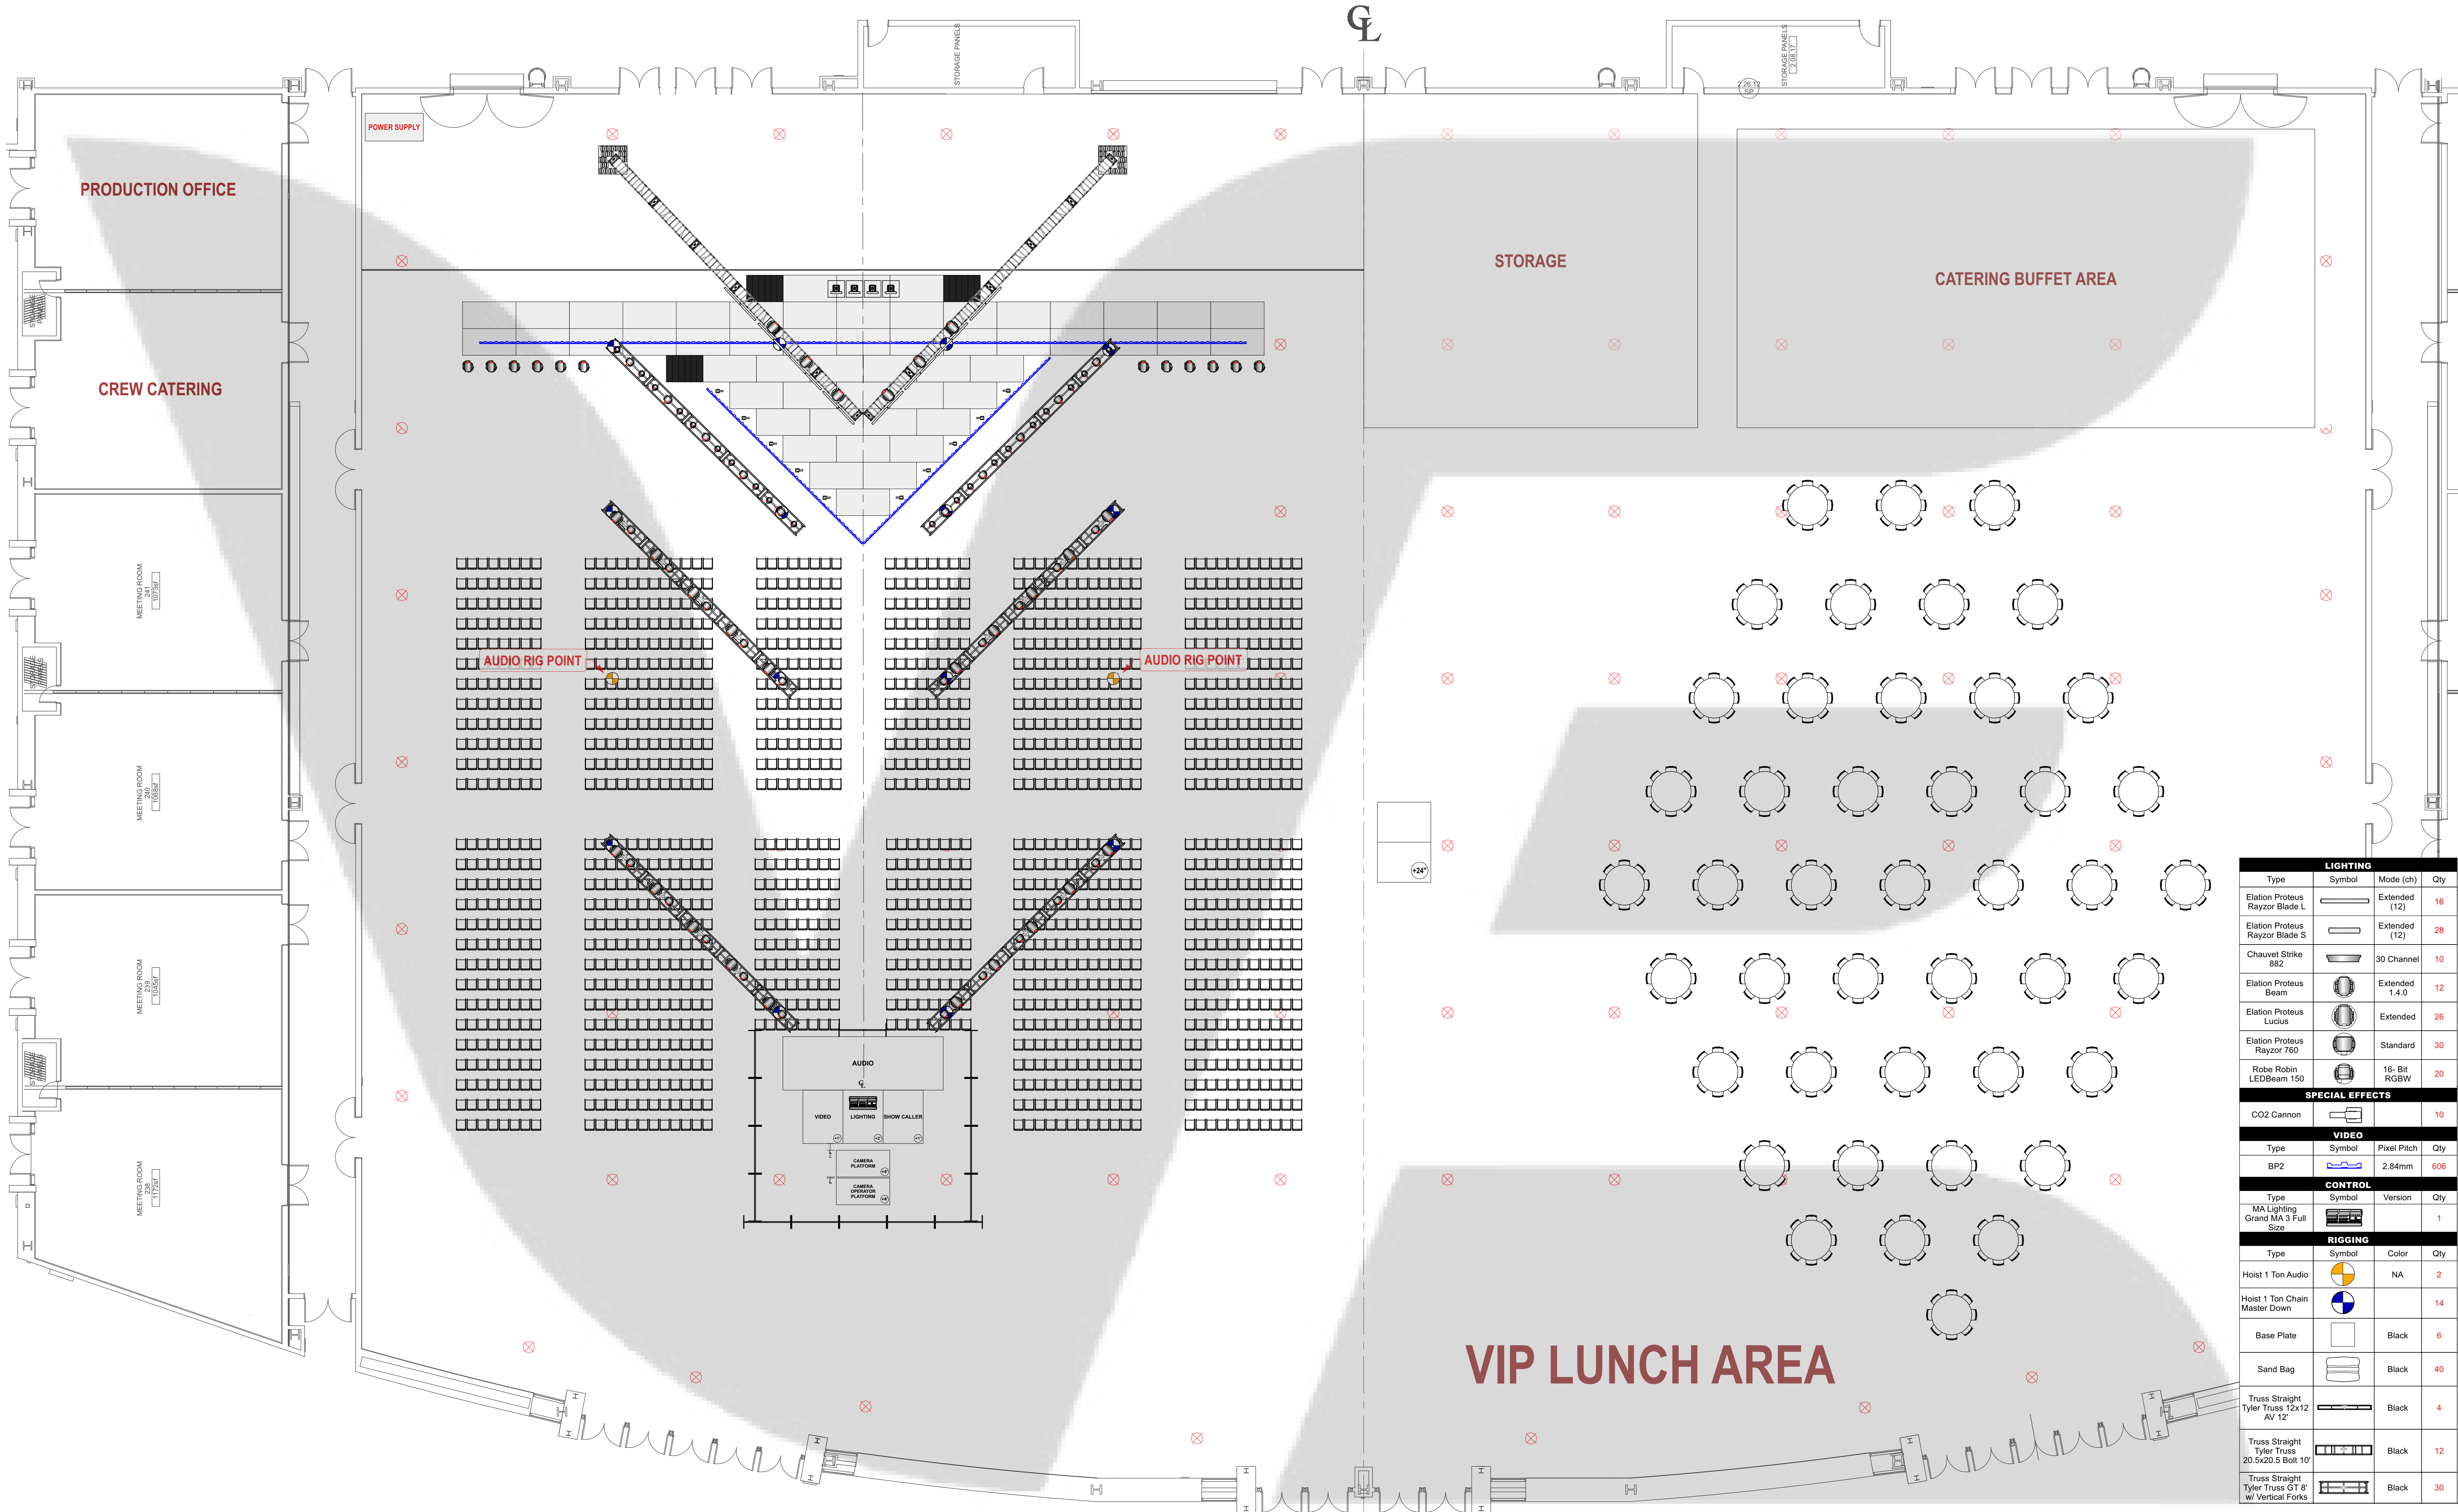

LIGHTING			
Type	Symbol	Mode (ch)	Qty
Elation Proteus Rayzor Blade L		Extended (12)	16
Elation Proteus Rayzor Blade S		Extended (12)	28
Chauvet Strike 882		30 Channel	10
Elation Proteus Beam		Extended 1.4.0	12
Elation Proteus Lucius		Extended	26
Elation Proteus Rayzor 760		Standard	30
Robe Robin LEDBeam 150		16-Bit RGBW	20
SPECIAL EFFECTS			
CO2 Cannon			10
VIDEO			
Type	Symbol	Pixel Pitch	Qty
BP2		2.84mm	606
CONTROL			
Type	Symbol	Version	Qty
MA Lighting Grand MA 3 Full Size			1
RIGGING			
Type	Symbol	Color	Qty
Hoist 1 Ton Audio		NA	2
Hoist 1 Ton Chain Master Down			14
Base Plate		Black	6
Sand Bag		Black	40
Truss Straight Tyler Truss 12x12 AV 12'		Black	4
Truss Straight Tyler Truss 20.5x20.5 Bolt 10'		Black	12
Truss Straight Tyler Truss GT 8' w/ Vertical Forks		Black	30



VISUAL EDGE DESIGN
8586 KATY FREEWAY STE #128
HOUSTON, TX 77027
832.808.2309
VISUALEDGE.CO

THIS DOCUMENT CONTAINS DESIGN ELEMENTS AND CONCEPTS THAT ARE THE PROPERTY OF VISUAL EDGE, AND MAY NOT BE USED OR APPLIED WITHOUT WRITTEN AUTHORIZATION OF VISUAL EDGE. DRAWINGS ARE TO BE USED AS VISUAL REPRESENTATION AND CONSTRUCTION SUGGESTION. THE INFORMATION ON THESE PLOTS DO NOT SURPASS AN ENGINEERING PROFESSIONALS OPINION ON CONSTRUCTION OF PROJECT. THE DESIGN TEAM WILL NOT BE HELD RESPONSIBLE FOR IMPROPER ENGINEERING.

© VISUAL EDGE DESIGN, LLC 2023

UP2LIVE

Break The Code

Miami Beach Convention Center

REVISED PACKAGE

VERSION :: 3.6
PUBLISHED :: 01/12/23
SCALE :: 3/32" = 1'0"
PRINT SIZE :: US ARCH D (24" x 36")
FILE NAME :: Up2Live_BreakTheCode_v3.6.vwx

GP || Overview


DETAIL

3.6

2


VERSION NUMBER


SHEET NUMBER

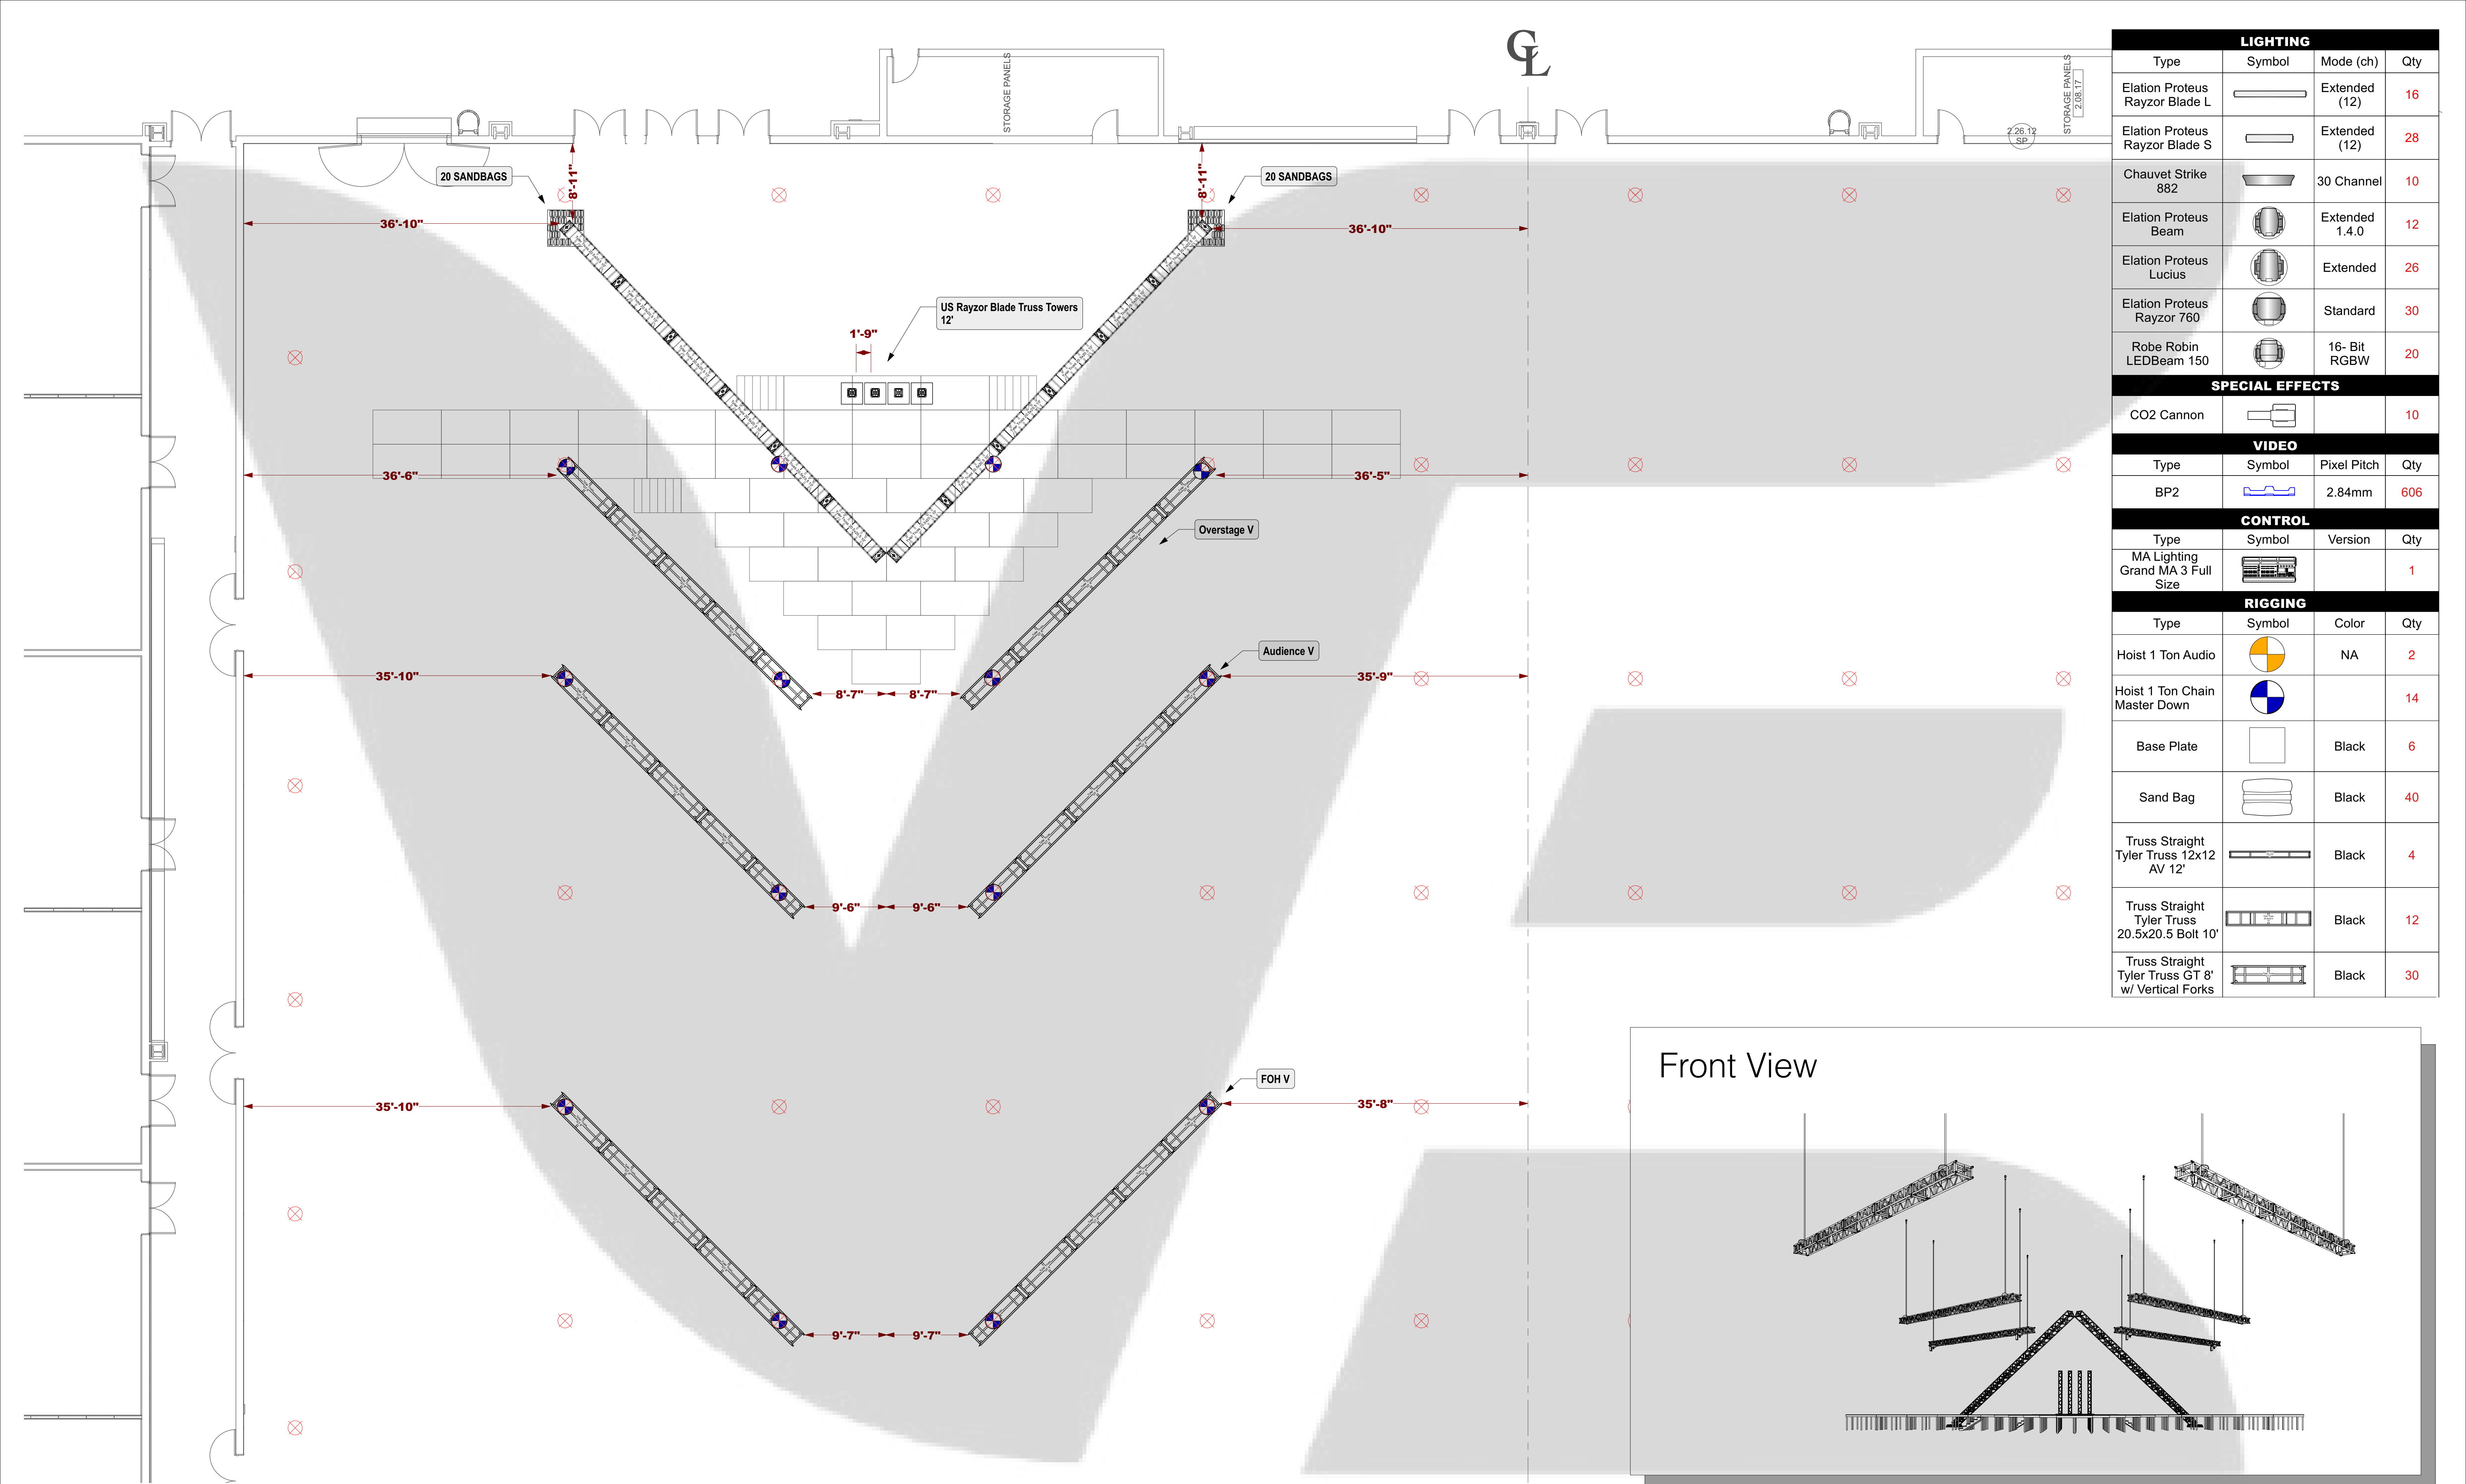


LIGHTING			
Type	Symbol	Mode (ch)	Qty
Elation Proteus Rayzor Blade L		Extended (12)	16
Elation Proteus Rayzor Blade S		Extended (12)	28
Chauvet Strike 882		30 Channel	10
Elation Proteus Beam		Extended 1.4.0	12
Elation Proteus Lucius		Extended	26
Elation Proteus Rayzor 760		Standard	30
Robe Robin LEDBeam 150		16- Bit RGBW	20
SPECIAL EFFECTS			
CO2 Cannon			10
VIDEO			
Type	Symbol	Pixel Pitch	Qty
BP2		2.84mm	606
CONTROL			
Type	Symbol	Version	Qty
MA Lighting Grand MA 3 Full Size			1
RIGGING			
Type	Symbol	Color	Qty
Hoist 1 Ton Audio		NA	2
Hoist 1 Ton Chain Master Down			14
Base Plate		Black	6
Sand Bag		Black	40
Truss Straight Tyler Truss 12x12 AV 12'		Black	4
Truss Straight Tyler Truss 20.5x20.5 Bolt 10'		Black	12
Truss Straight Tyler Truss GT 8' w/ Vertical Forks		Black	30

Front View

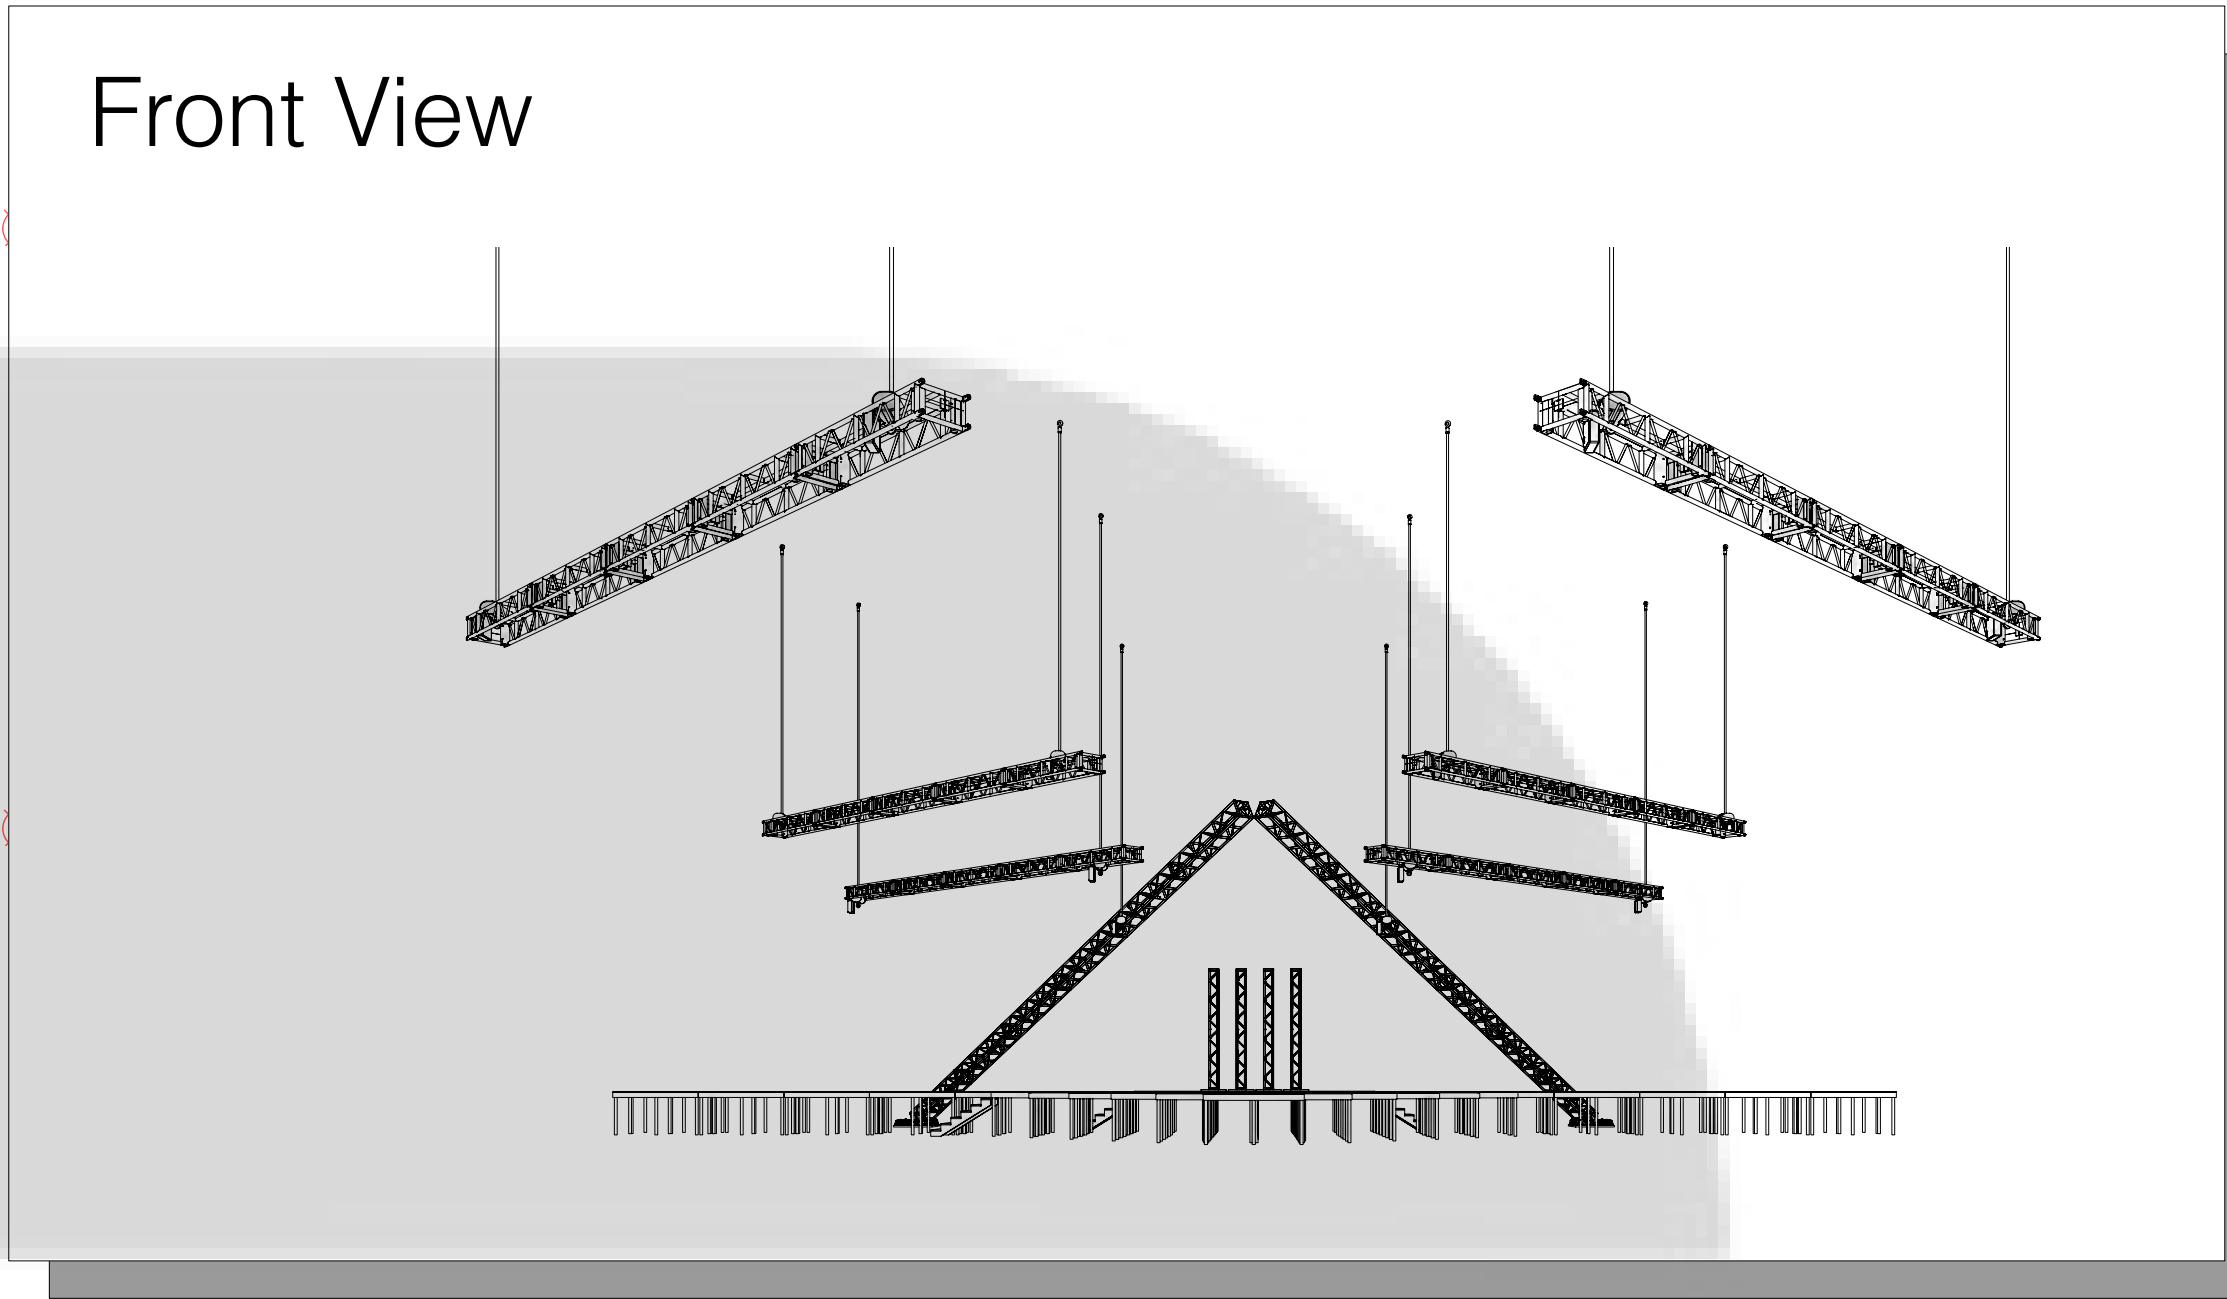


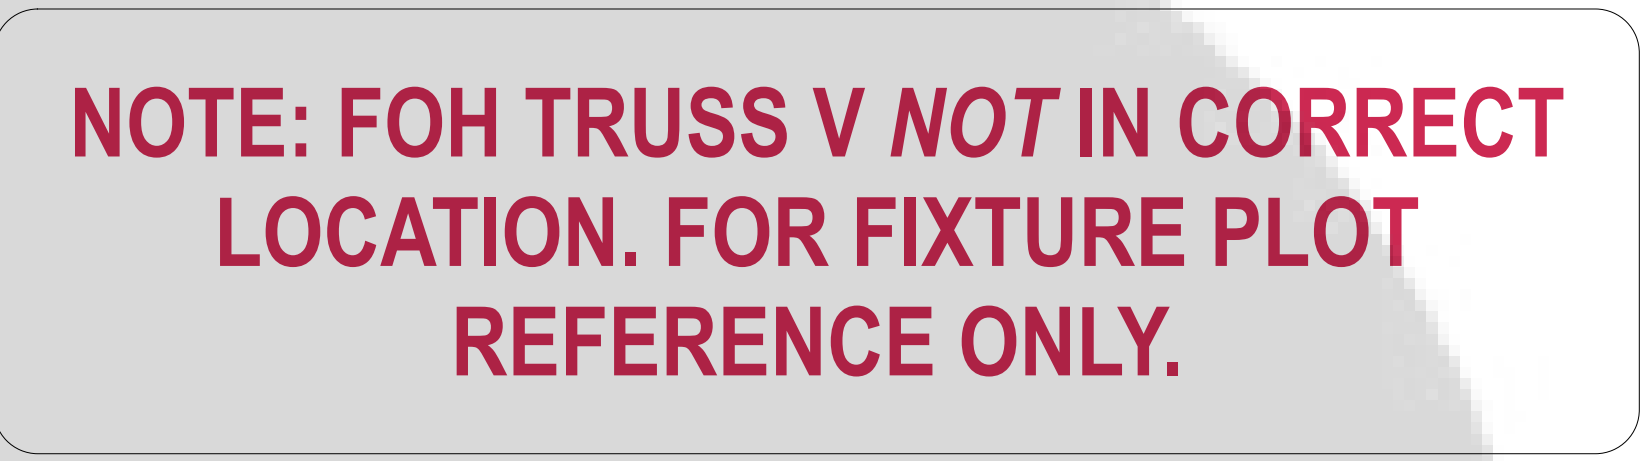

LTG Overview	
DETAIL	
3.6	8
VERSION NUMBER	SHEET NUMBER

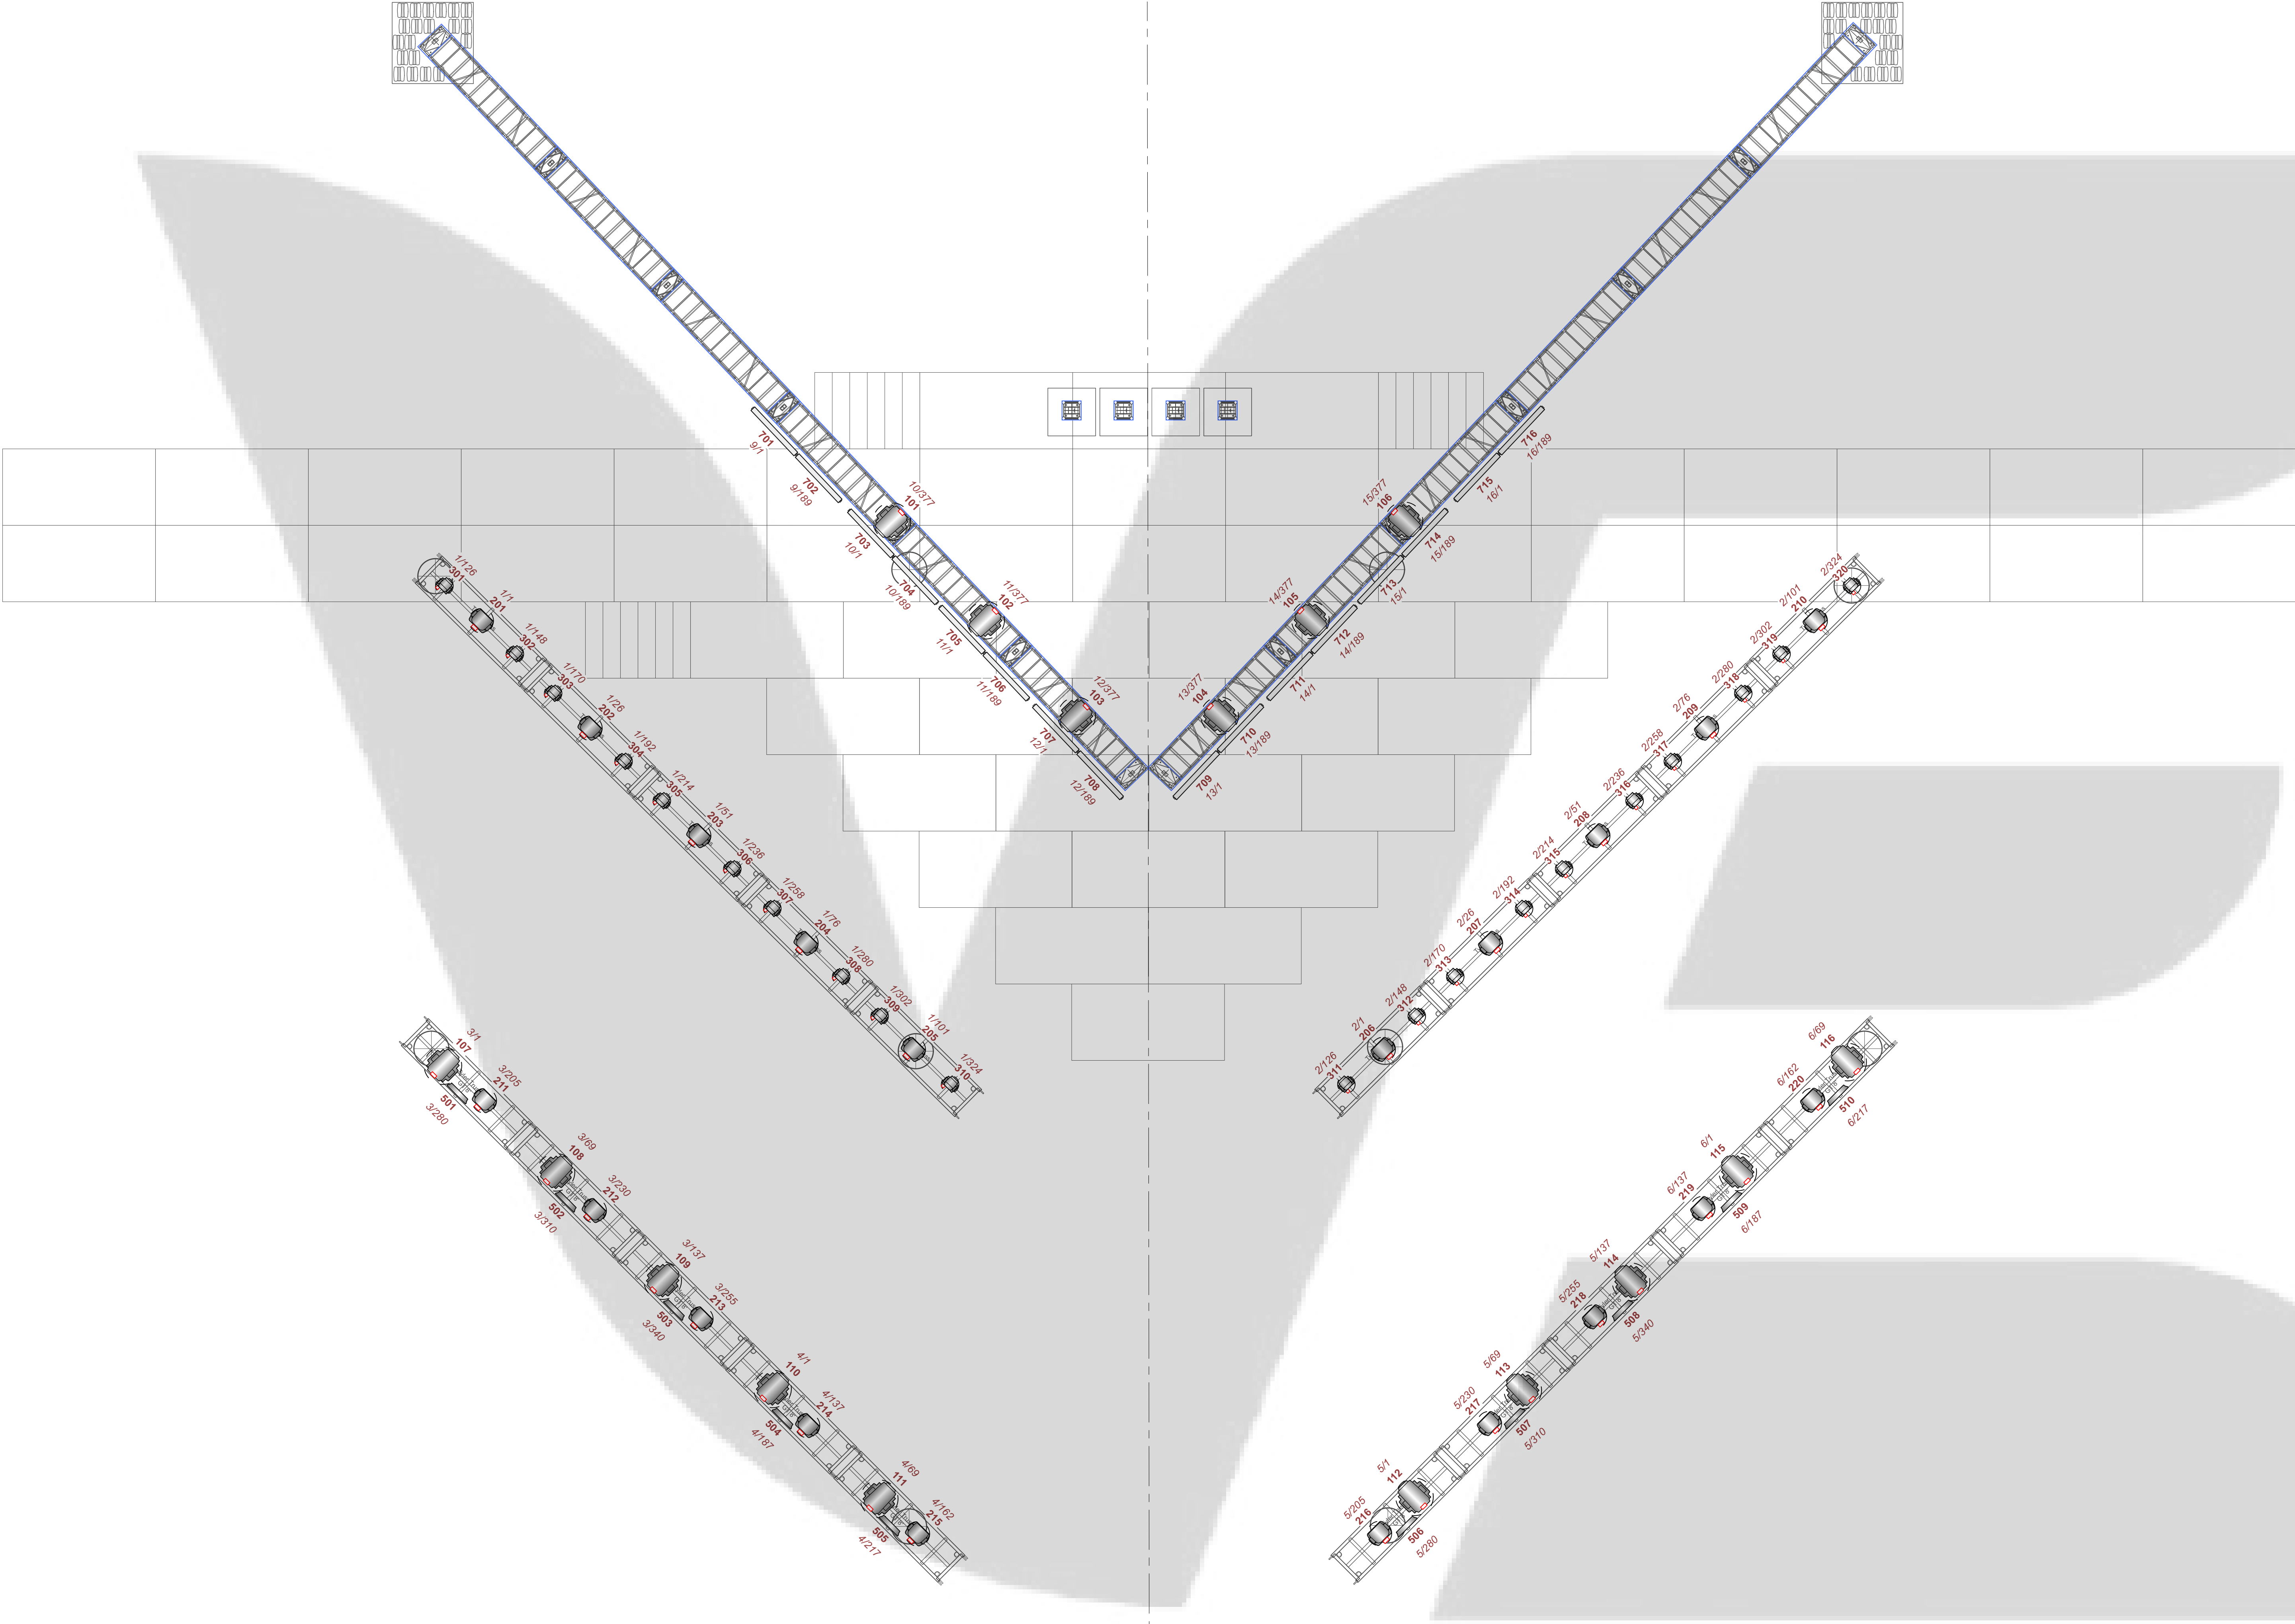

LIGHTING			
Type	Symbol	Mode (ch)	Qty
Elation Proteus Rayzor Blade L		Extended (12)	16
Elation Proteus Rayzor Blade S		Extended (12)	28
Chauvet Strike 882		30 Channel	10
Elation Proteus Beam		Extended 1.4.0	12
Elation Proteus Lucius		Extended	26
Elation Proteus Rayzor 760		Standard	30
Robe Robin LEDBeam 150		16- Bit RGBW	20
SPECIAL EFFECTS			
CO2 Cannon			10
VIDEO			
Type	Symbol	Pixel Pitch	Qty
BP2		2.84mm	606
CONTROL			
Type	Symbol	Version	Qty
MA Lighting Grand MA 3 Full Size			1
RIGGING			
Type	Symbol	Color	Qty
Hoist 1 Ton Audio		NA	2
Hoist 1 Ton Chain Master Down			14
Base Plate		Black	6
Sand Bag		Black	40
Truss Straight Tyler Truss 12x12 AV 12'		Black	4
Truss Straight Tyler Truss 20.5x20.5 Bolt 10'		Black	12
Truss Straight Tyler Truss GT 8' w/ Vertical Forks		Black	30

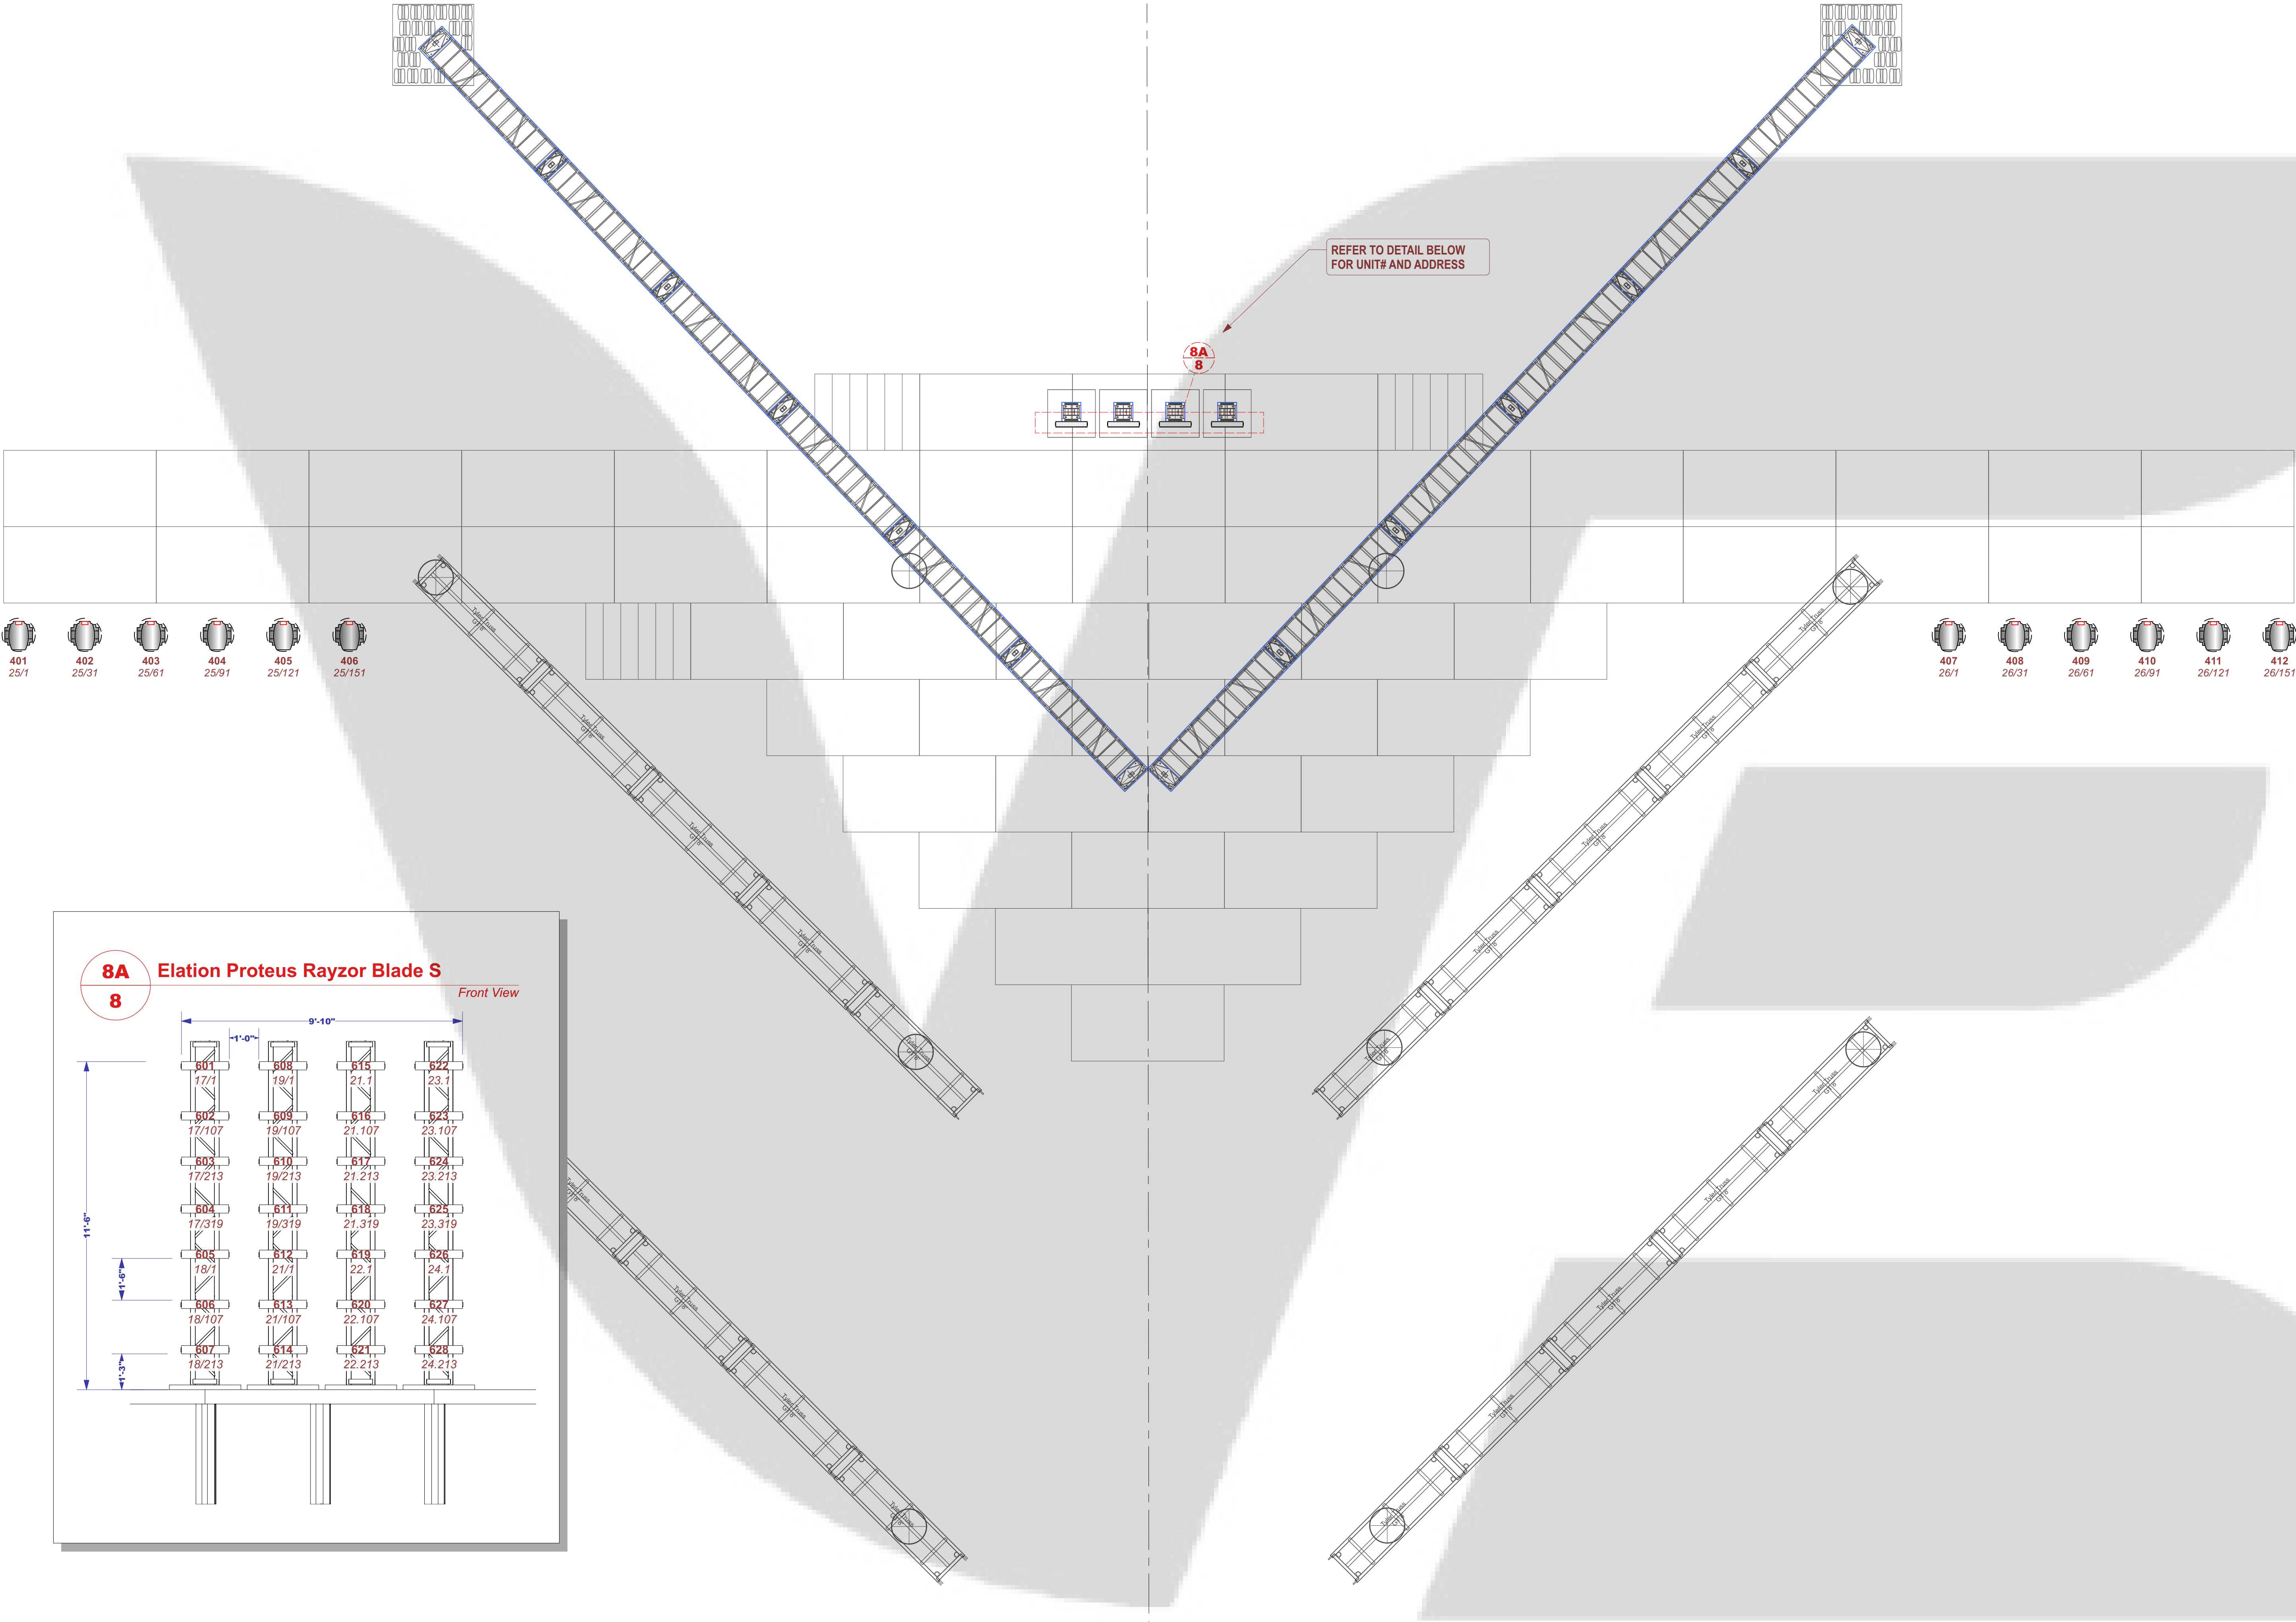


REFER TO DETAIL BELOW
FOR UNIT# AND ADDRESS

8A

8

- 401 25/1
- 402 25/31
- 403 25/61
- 404 25/91
- 405 25/121
- 406 25/151

- 407 26/1
- 408 26/31
- 409 26/61
- 410 26/91
- 411 26/121
- 412 26/151

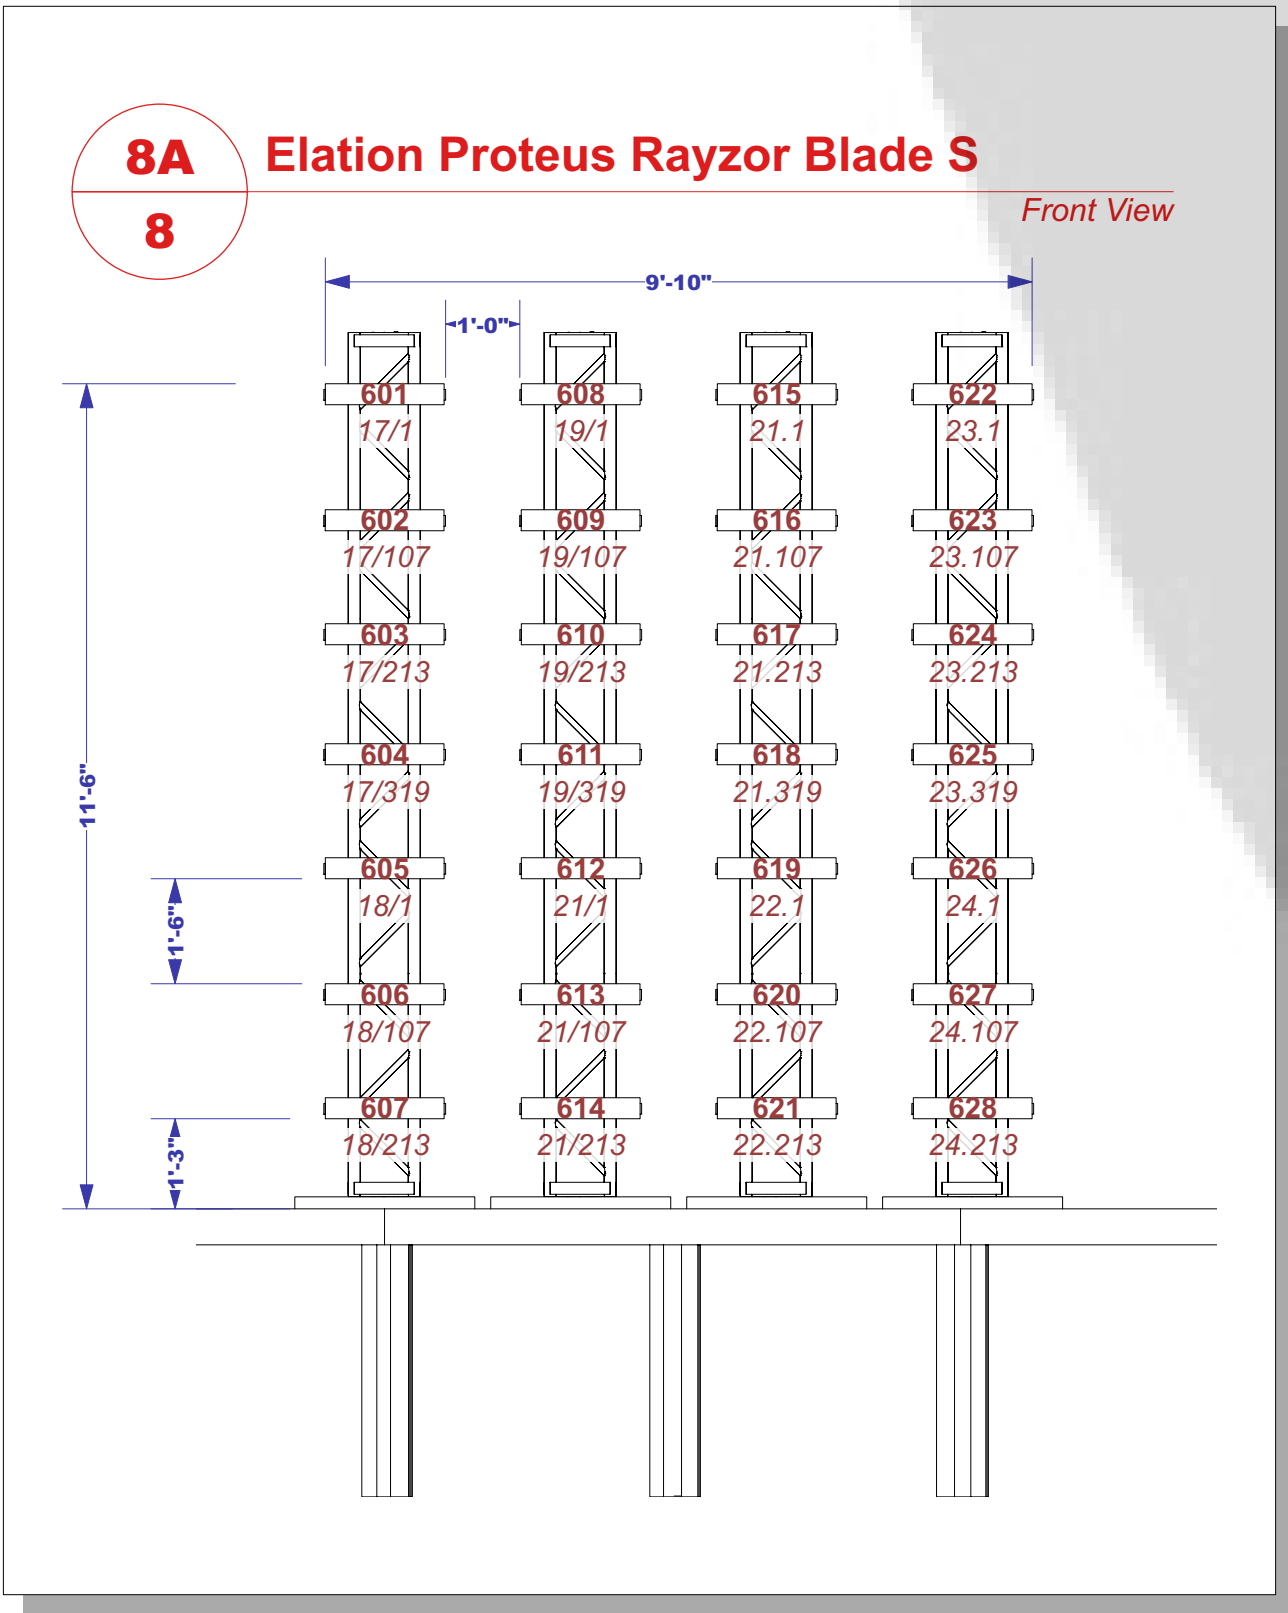

LIGHTING			
Type	Symbol	Mode (ch)	Qty
Elation Proteus Rayzor Blade L		Extended (12)	16
Elation Proteus Rayzor Blade S		Extended (12)	28
Chauvet Strike 882		30 Channel	10
Elation Proteus Beam		Extended 1.4.0	12
Elation Proteus Lucius		Extended	26
Elation Proteus Rayzor 760		Standard	30
Robe Robin LEDBeam 150		16- Bit RGBW	20
SPECIAL EFFECTS			
CO2 Cannon			10
VIDEO			
Type	Symbol	Pixel Pitch	Qty
BP2		2.84mm	606
CONTROL			
Type	Symbol	Version	Qty
MA Lighting Grand MA 3 Full Size			1
RIGGING			
Type	Symbol	Color	Qty
Hoist 1 Ton Audio		NA	2
Hoist 1 Ton Chain Master Down			14
Base Plate		Black	6
Sand Bag		Black	40
Truss Straight Tyler Truss 12x12 AV 12'		Black	4
Truss Straight Tyler Truss 20.5x20.5 Bolt 10'		Black	12
Truss Straight Tyler Truss GT 8' w/ Vertical Forks		Black	30



VISUAL EDGE DESIGN
8566 KATY FREEWAY STE #128
HOUSTON, TX 77027
832.808.2309
VISUALEDGE.CO

THIS DOCUMENT CONTAINS DESIGN ELEMENTS AND CONCEPTS THAT ARE THE PROPERTY OF VISUAL EDGE, AND MAY NOT BE USED OR APPLIED WITHOUT WRITTEN AUTHORIZATION OF VISUAL EDGE. DRAWINGS ARE TO BE USED AS VISUAL REPRESENTATION AND CONSTRUCTION SUGGESTION. THE INFORMATION ON THESE PLOTS DO NOT SURPASS AN ENGINEERING PROFESSIONALS OPINION ON CONSTRUCTION OF PROJECT. THE DESIGN TEAM WILL NOT BE HELD RESPONSIBLE FOR IMPROPER ENGINEERING.

© VISUAL EDGE DESIGN, LLC

UP2LIVE

Break The Code

Miami Beach Convention Center

REVISED PACKAGE

VERSION :: 3.6
PUBLISHED :: 01/12/23
SCALE :: 1/4" = 1'0"
PRINT SIZE :: US ARCH D (24" x 36")
FILE NAME :: Up2Live_BreakTheCode_v3.6.vwx

LTG || Stage- Ground
DETAIL

3.6

10

VERSION NUMBER

SHEET NUMBER



LIGHTING			
Type	Symbol	Mode (ch)	Qty
Elation Proteus Rayzor Blade L		Extended (12)	16
Elation Proteus Rayzor Blade S		Extended (12)	28
Chauvet Strike 882		30 Channel	10
Elation Proteus Beam		Extended 1.4.0	12
Elation Proteus Lucius		Extended	26
Elation Proteus Rayzor 760		Standard	30
Robe Robin LEDBeam 150		16- Bit RGBW	20
SPECIAL EFFECTS			
CO2 Cannon			10
VIDEO			
Type	Symbol	Pixel Pitch	Qty
BP2		2.84mm	606
CONTROL			
Type	Symbol	Version	Qty
MA Lighting Grand MA 3 Full Size			1
RIGGING			
Type	Symbol	Color	Qty
Hoist 1 Ton Audio		NA	2
Hoist 1 Ton Chain Master Down			14
Base Plate		Black	6
Sand Bag		Black	40
Truss Straight Tyler Truss 12x12 AV 12'		Black	4
Truss Straight Tyler Truss 20.5x20.5 Bolt 10'		Black	12
Truss Straight Tyler Truss GT 8' w/ Vertical Forks		Black	30



VISUAL EDGE DESIGN
8586 KATY FREEWAY STE #128
HOUSTON, TX 77027
832.808.2309
VISUALEDGE.CO

THIS DOCUMENT CONTAINS DESIGN ELEMENTS AND CONCEPTS THAT ARE THE PROPERTY OF VISUAL EDGE, AND MAY NOT BE USED OR APPLIED WITHOUT WRITTEN AUTHORIZATION OF VISUAL EDGE. DRAWINGS ARE TO BE USED AS VISUAL REPRESENTATION AND CONSTRUCTION SUGGESTION. THE INFORMATION ON THESE PLOTS DO NOT SURPASS AN ENGINEERING PROFESSIONALS OPINION ON CONSTRUCTION OF PROJECT. THE DESIGN TEAM WILL NOT BE HELD RESPONSIBLE FOR IMPROPER ENGINEERING.

© VISUAL EDGE DESIGN, LLC 2023

UP2LIVE

Break The Code

Miami Beach Convention Center

REVISED PACKAGE

VERSION :: 3.6
PUBLISHED :: 01/12/23
SCALE :: 1/4" = 1'0"
PRINT SIZE :: US ARCH D (24" x 36")
FILE NAME :: Up2Live_BreakTheCode_v3.6.vwx

LTG || FOH


DETAIL

3.6

11


VERSION NUMBER

SHEET NUMBER

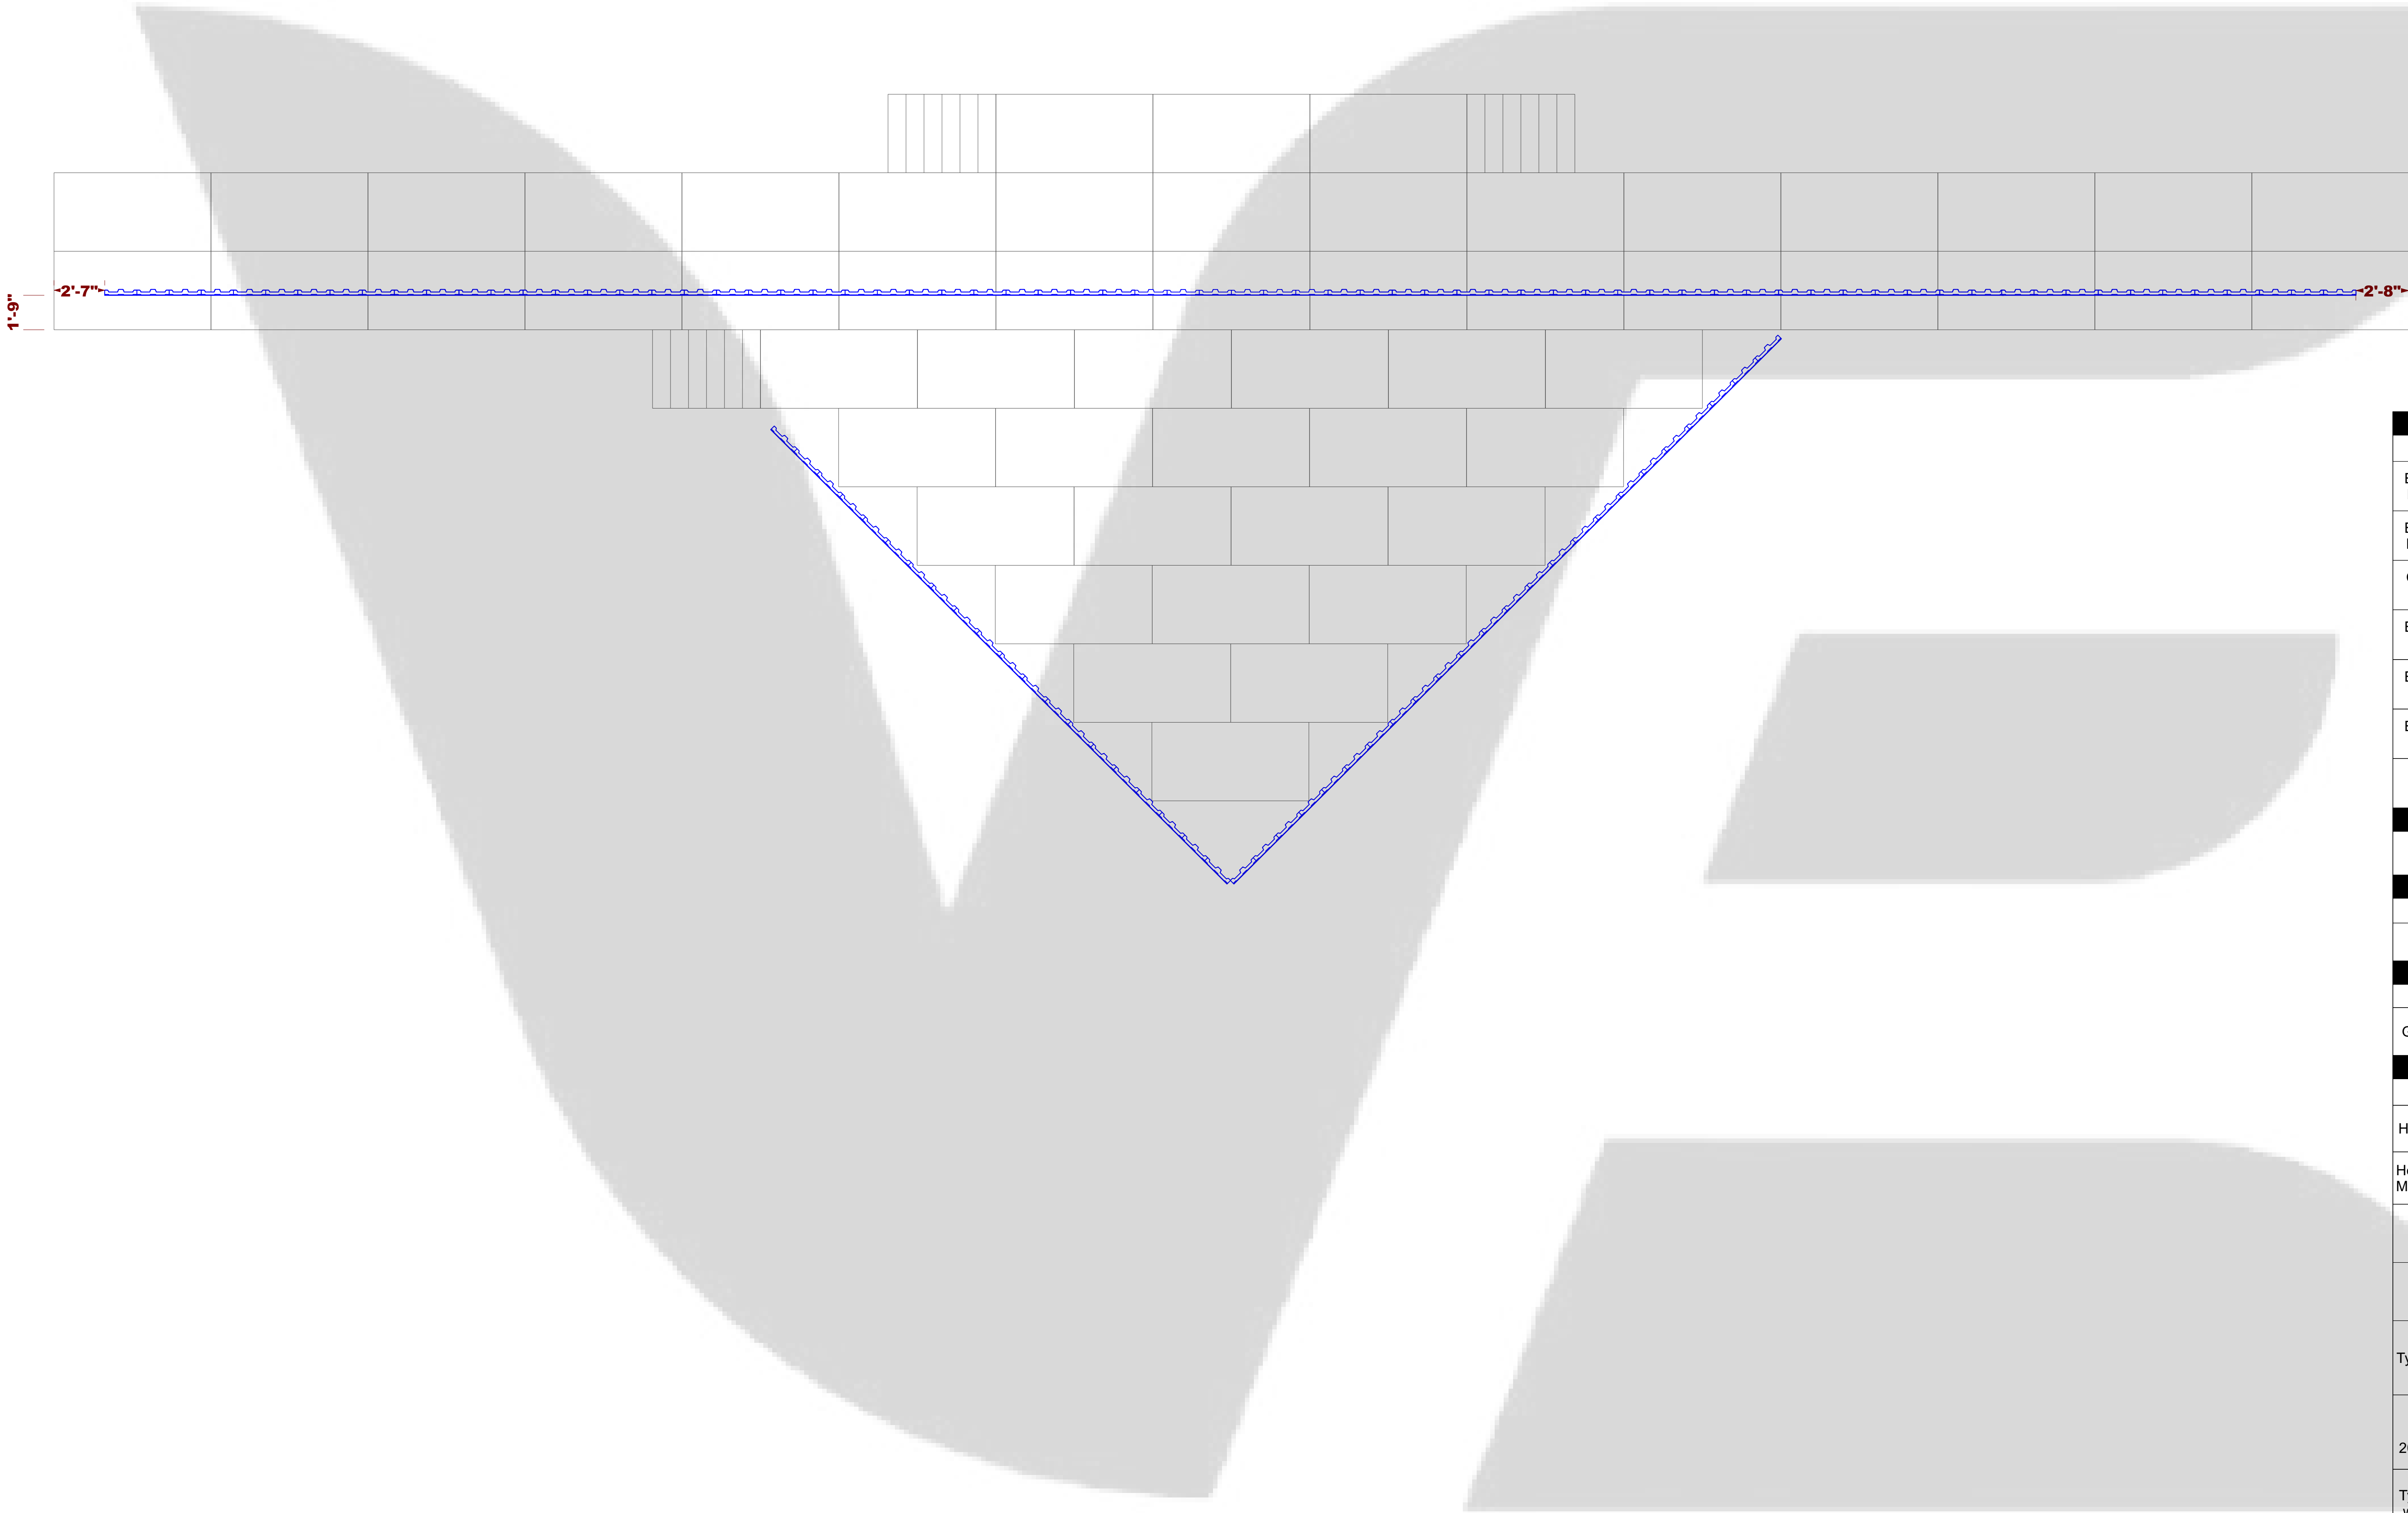


LIGHTING			
Type	Symbol	Mode (ch)	Qty
Elation Proteus Rayzor Blade L		Extended (12)	16
Elation Proteus Rayzor Blade S		Extended (12)	28
Chauvet Strike 882		30 Channel	10
Elation Proteus Beam		Extended 1.4.0	12
Elation Proteus Lucius		Extended	26
Elation Proteus Rayzor 760		Standard	30
Robe Robin LEDBeam 150		16- Bit RGBW	20
SPECIAL EFFECTS			
CO2 Cannon			10
VIDEO			
Type	Symbol	Pixel Pitch	Qty
BP2		2.84mm	606
CONTROL			
Type	Symbol	Version	Qty
MA Lighting Grand MA 3 Full Size			1
RIGGING			
Type	Symbol	Color	Qty
Hoist 1 Ton Audio		NA	2
Hoist 1 Ton Chain Master Down			14
Base Plate		Black	6
Sand Bag		Black	40
Truss Straight Tyler Truss 12x12 AV 12'		Black	4
Truss Straight Tyler Truss 20.5x20.5 Bolt 10'		Black	12
Truss Straight Tyler Truss GT 8' w/ Vertical Forks		Black	30


NOTE: VIDEO WALL IS GROUND SUPPORTED

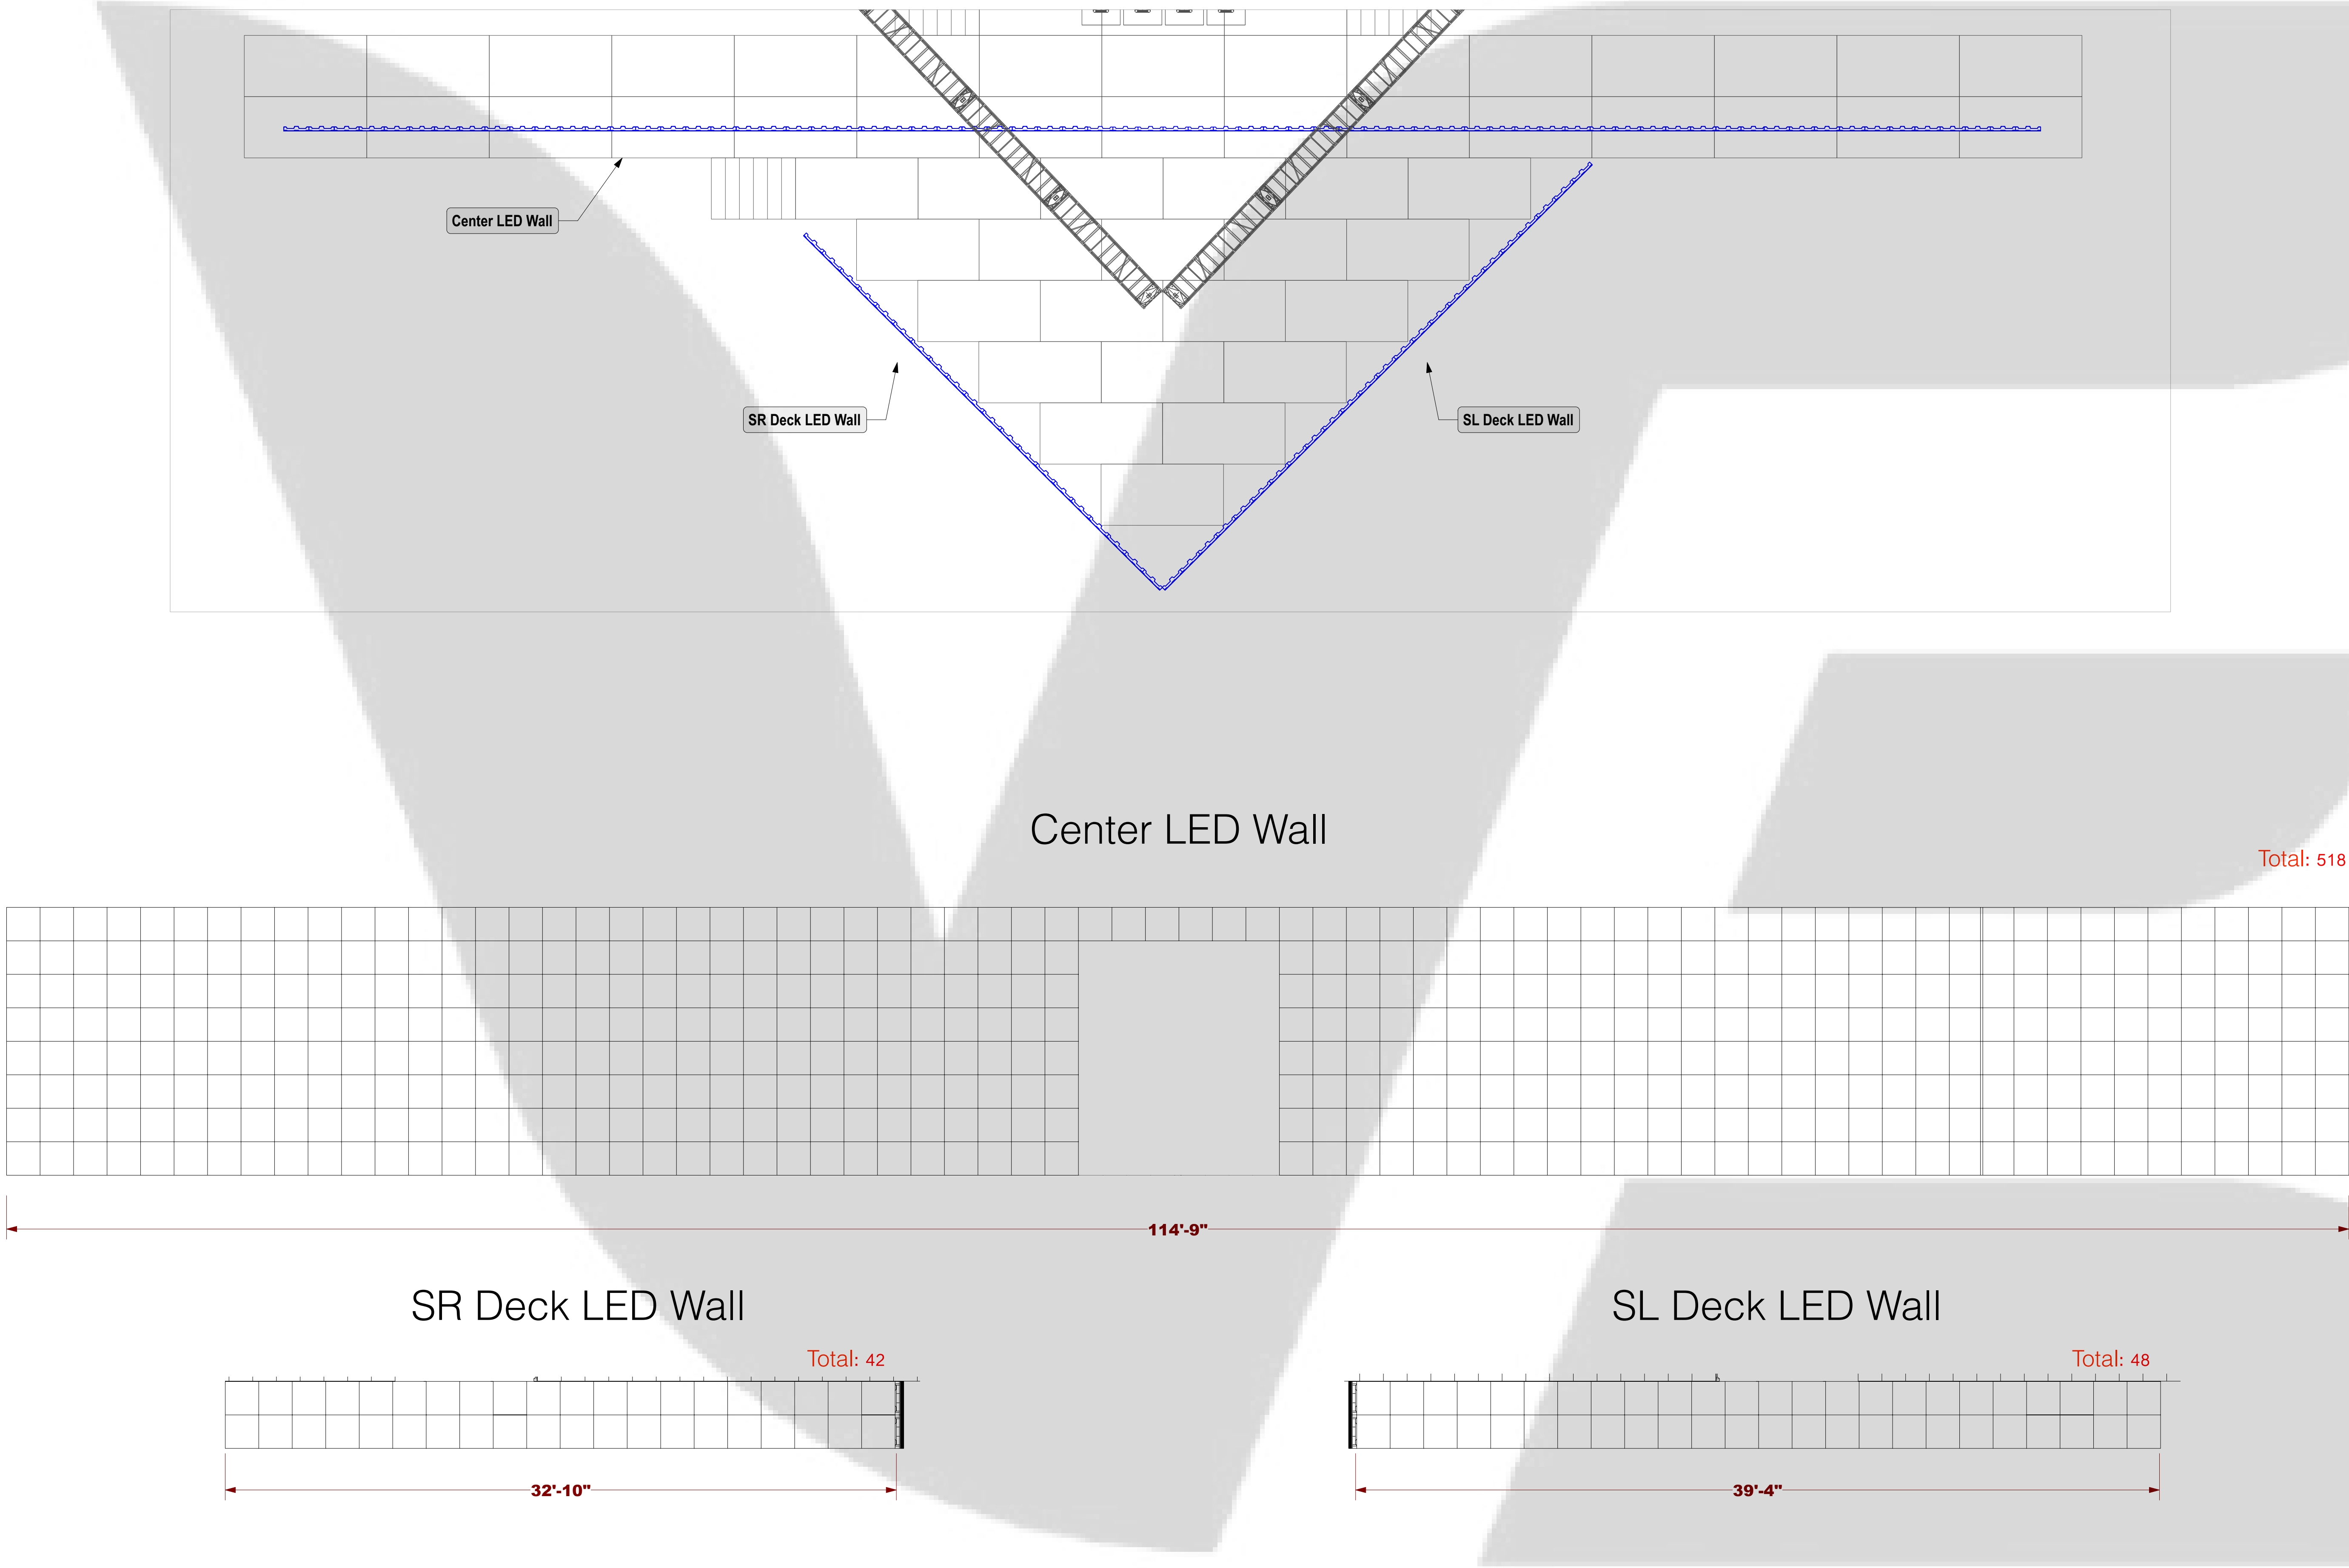

LIGHTING			
Type	Symbol	Mode (ch)	Qty
Elation Proteus Rayzor Blade L		Extended (12)	16
Elation Proteus Rayzor Blade S		Extended (12)	28
Chauvet Strike 882		30 Channel	10
Elation Proteus Beam		Extended 1.4.0	12
Elation Proteus Lucius		Extended	26
Elation Proteus Rayzor 760		Standard	30
Robe Robin LEDBeam 150		16- Bit RGBW	20
SPECIAL EFFECTS			
CO2 Cannon			10
VIDEO			
Type	Symbol	Pixel Pitch	Qty
BP2		2.84mm	606
CONTROL			
Type	Symbol	Version	Qty
MA Lighting Grand MA 3 Full Size			1
RIGGING			
Type	Symbol	Color	Qty
Hoist 1 Ton Audio		NA	2
Hoist 1 Ton Chain Master Down			14
Base Plate		Black	6
Sand Bag		Black	40
Truss Straight Tyler Truss 12x12 AV 12'		Black	4
Truss Straight Tyler Truss 20.5x20.5 Bolt 10'		Black	12
Truss Straight Tyler Truss GT 8' w/ Vertical Forks		Black	30

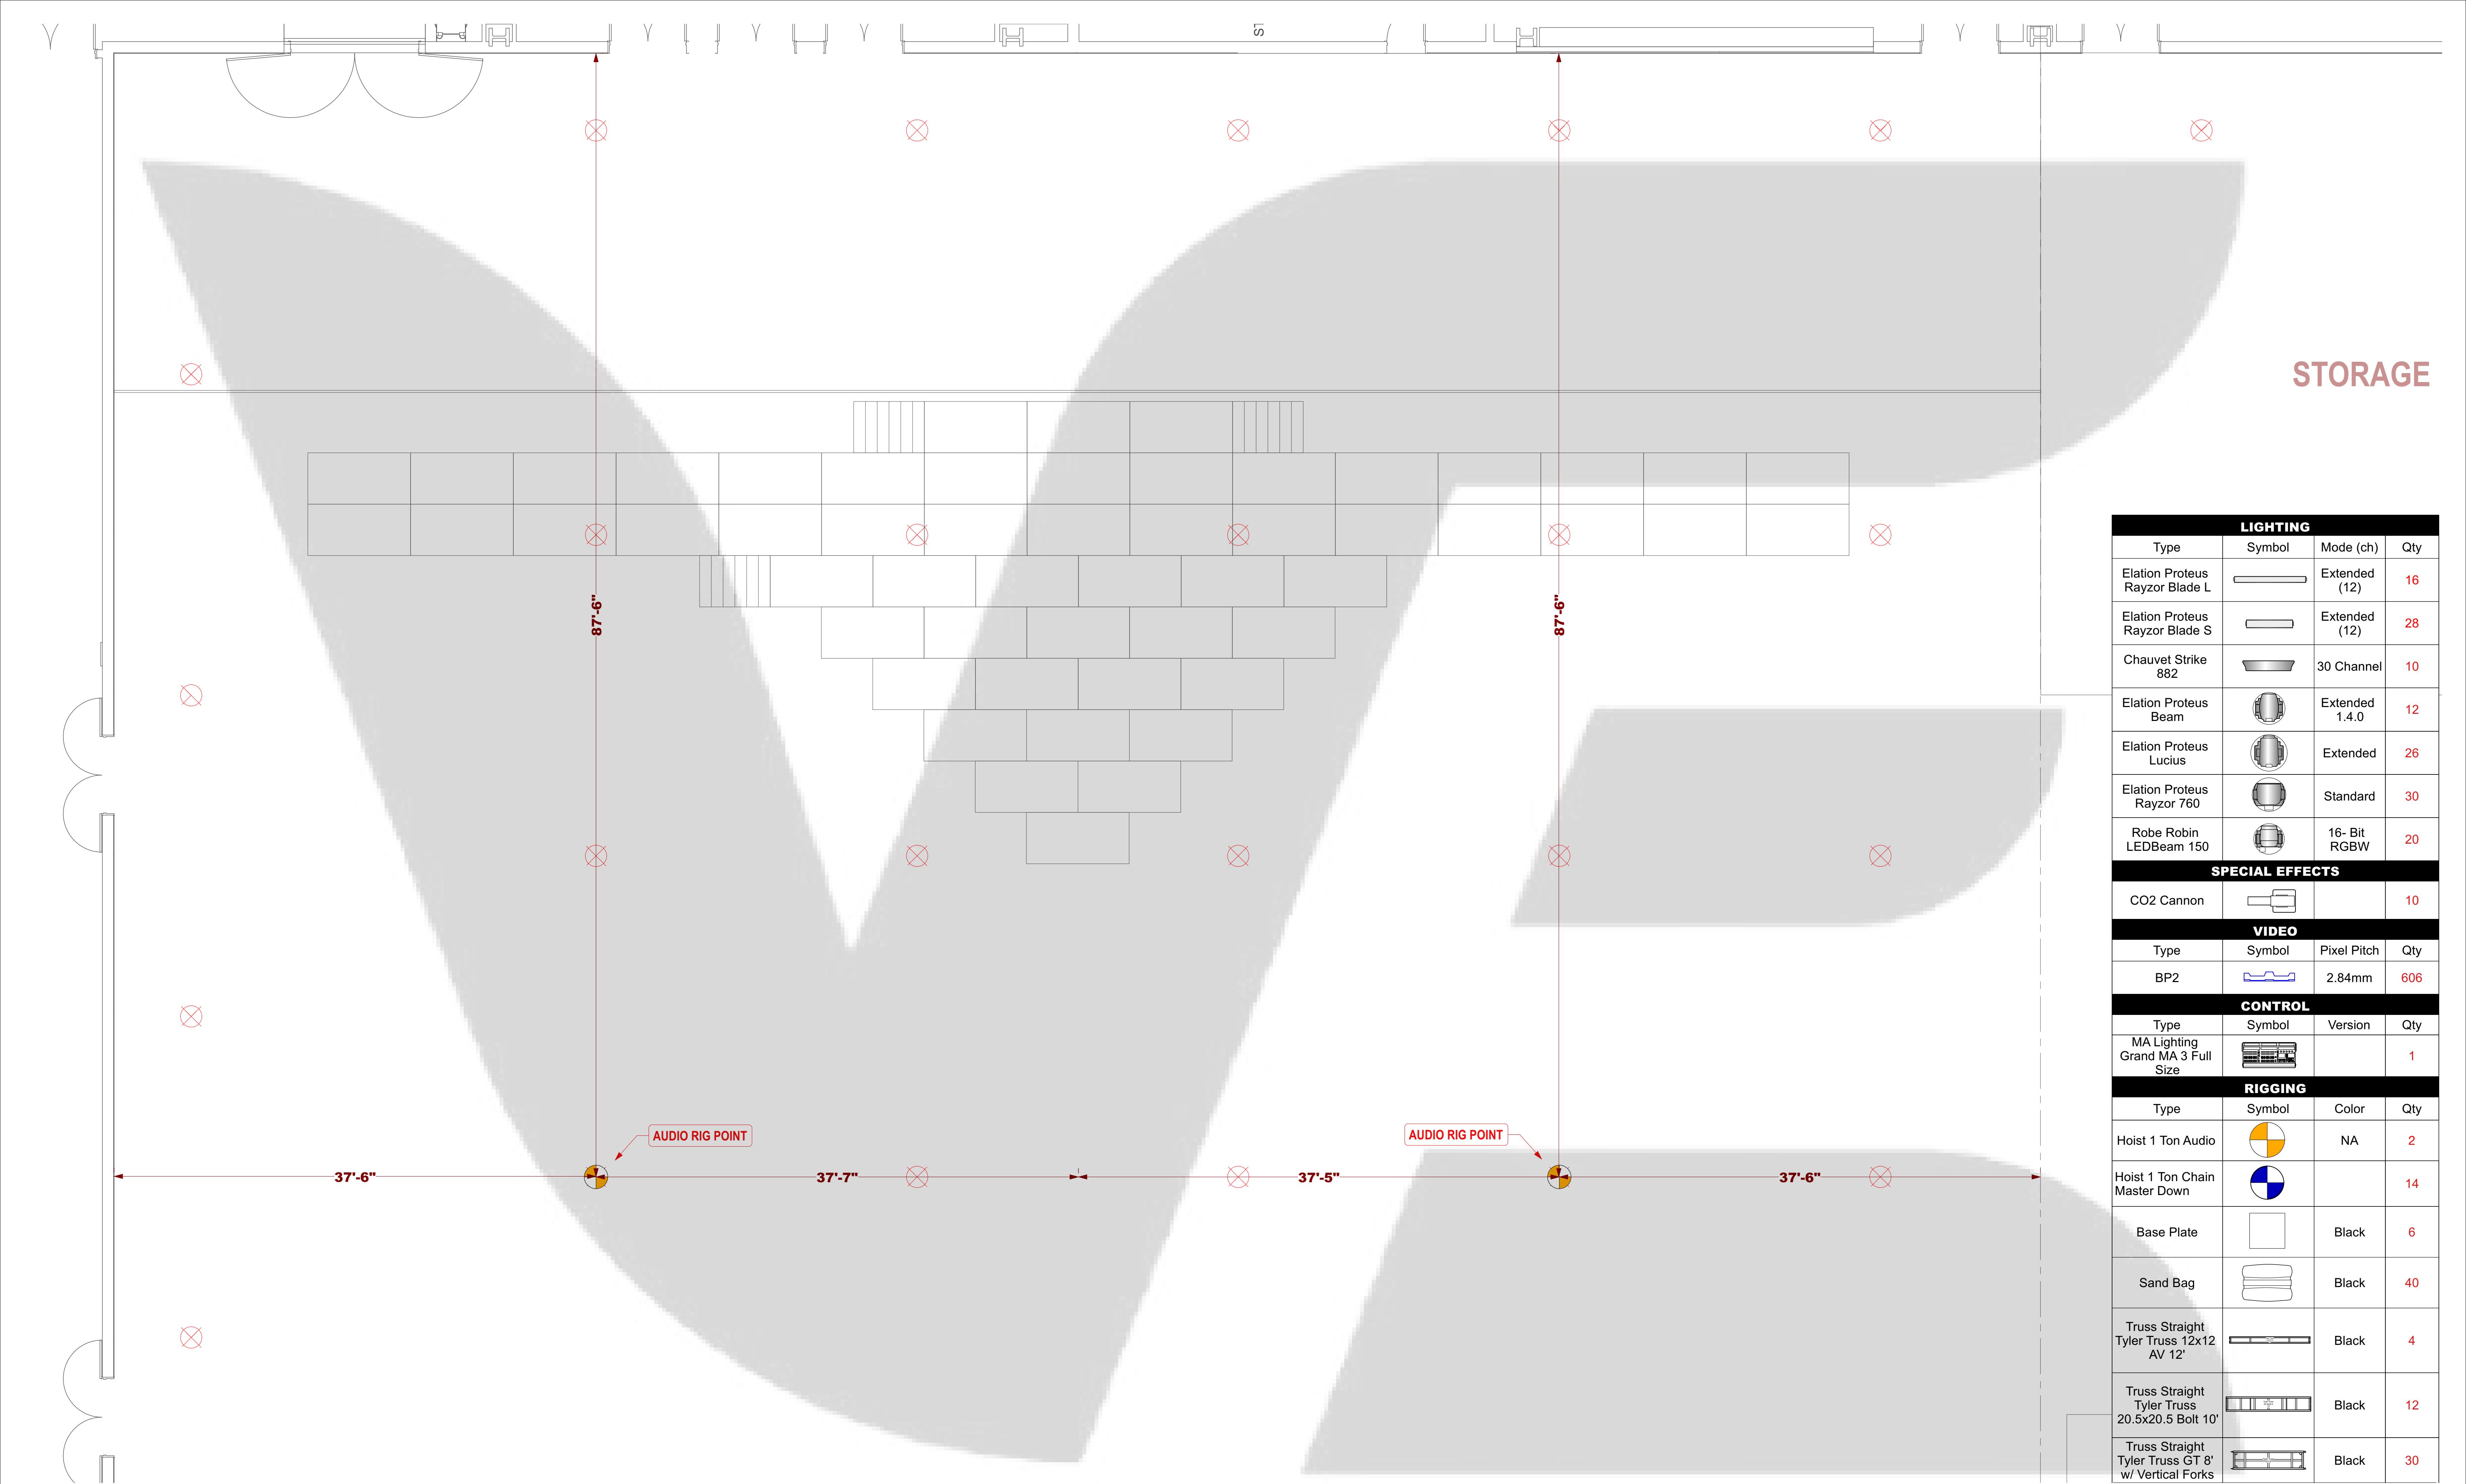


LIGHTING			
Type	Symbol	Mode (ch)	Qty
Elation Proteus Rayzor Blade L		Extended (12)	16
Elation Proteus Rayzor Blade S		Extended (12)	28
Chauvet Strike 882		30 Channel	10
Elation Proteus Beam		Extended 1.4.0	12
Elation Proteus Lucius		Extended	26
Elation Proteus Rayzor 760		Standard	30
Robe Robin LEDBeam 150		16- Bit RGBW	20
SPECIAL EFFECTS			
CO2 Cannon			10
VIDEO			
Type	Symbol	Pixel Pitch	Qty
BP2		2.84mm	606
CONTROL			
Type	Symbol	Version	Qty
MA Lighting Grand MA 3 Full Size			1
RIGGING			
Type	Symbol	Color	Qty
Hoist 1 Ton Audio		NA	2
Hoist 1 Ton Chain Master Down			14
Base Plate		Black	6
Sand Bag		Black	40
Truss Straight Tyler Truss 12x12 AV 12'		Black	4
Truss Straight Tyler Truss 20.5x20.5 Bolt 10'		Black	12
Truss Straight Tyler Truss GT 8' w/ Vertical Forks		Black	30

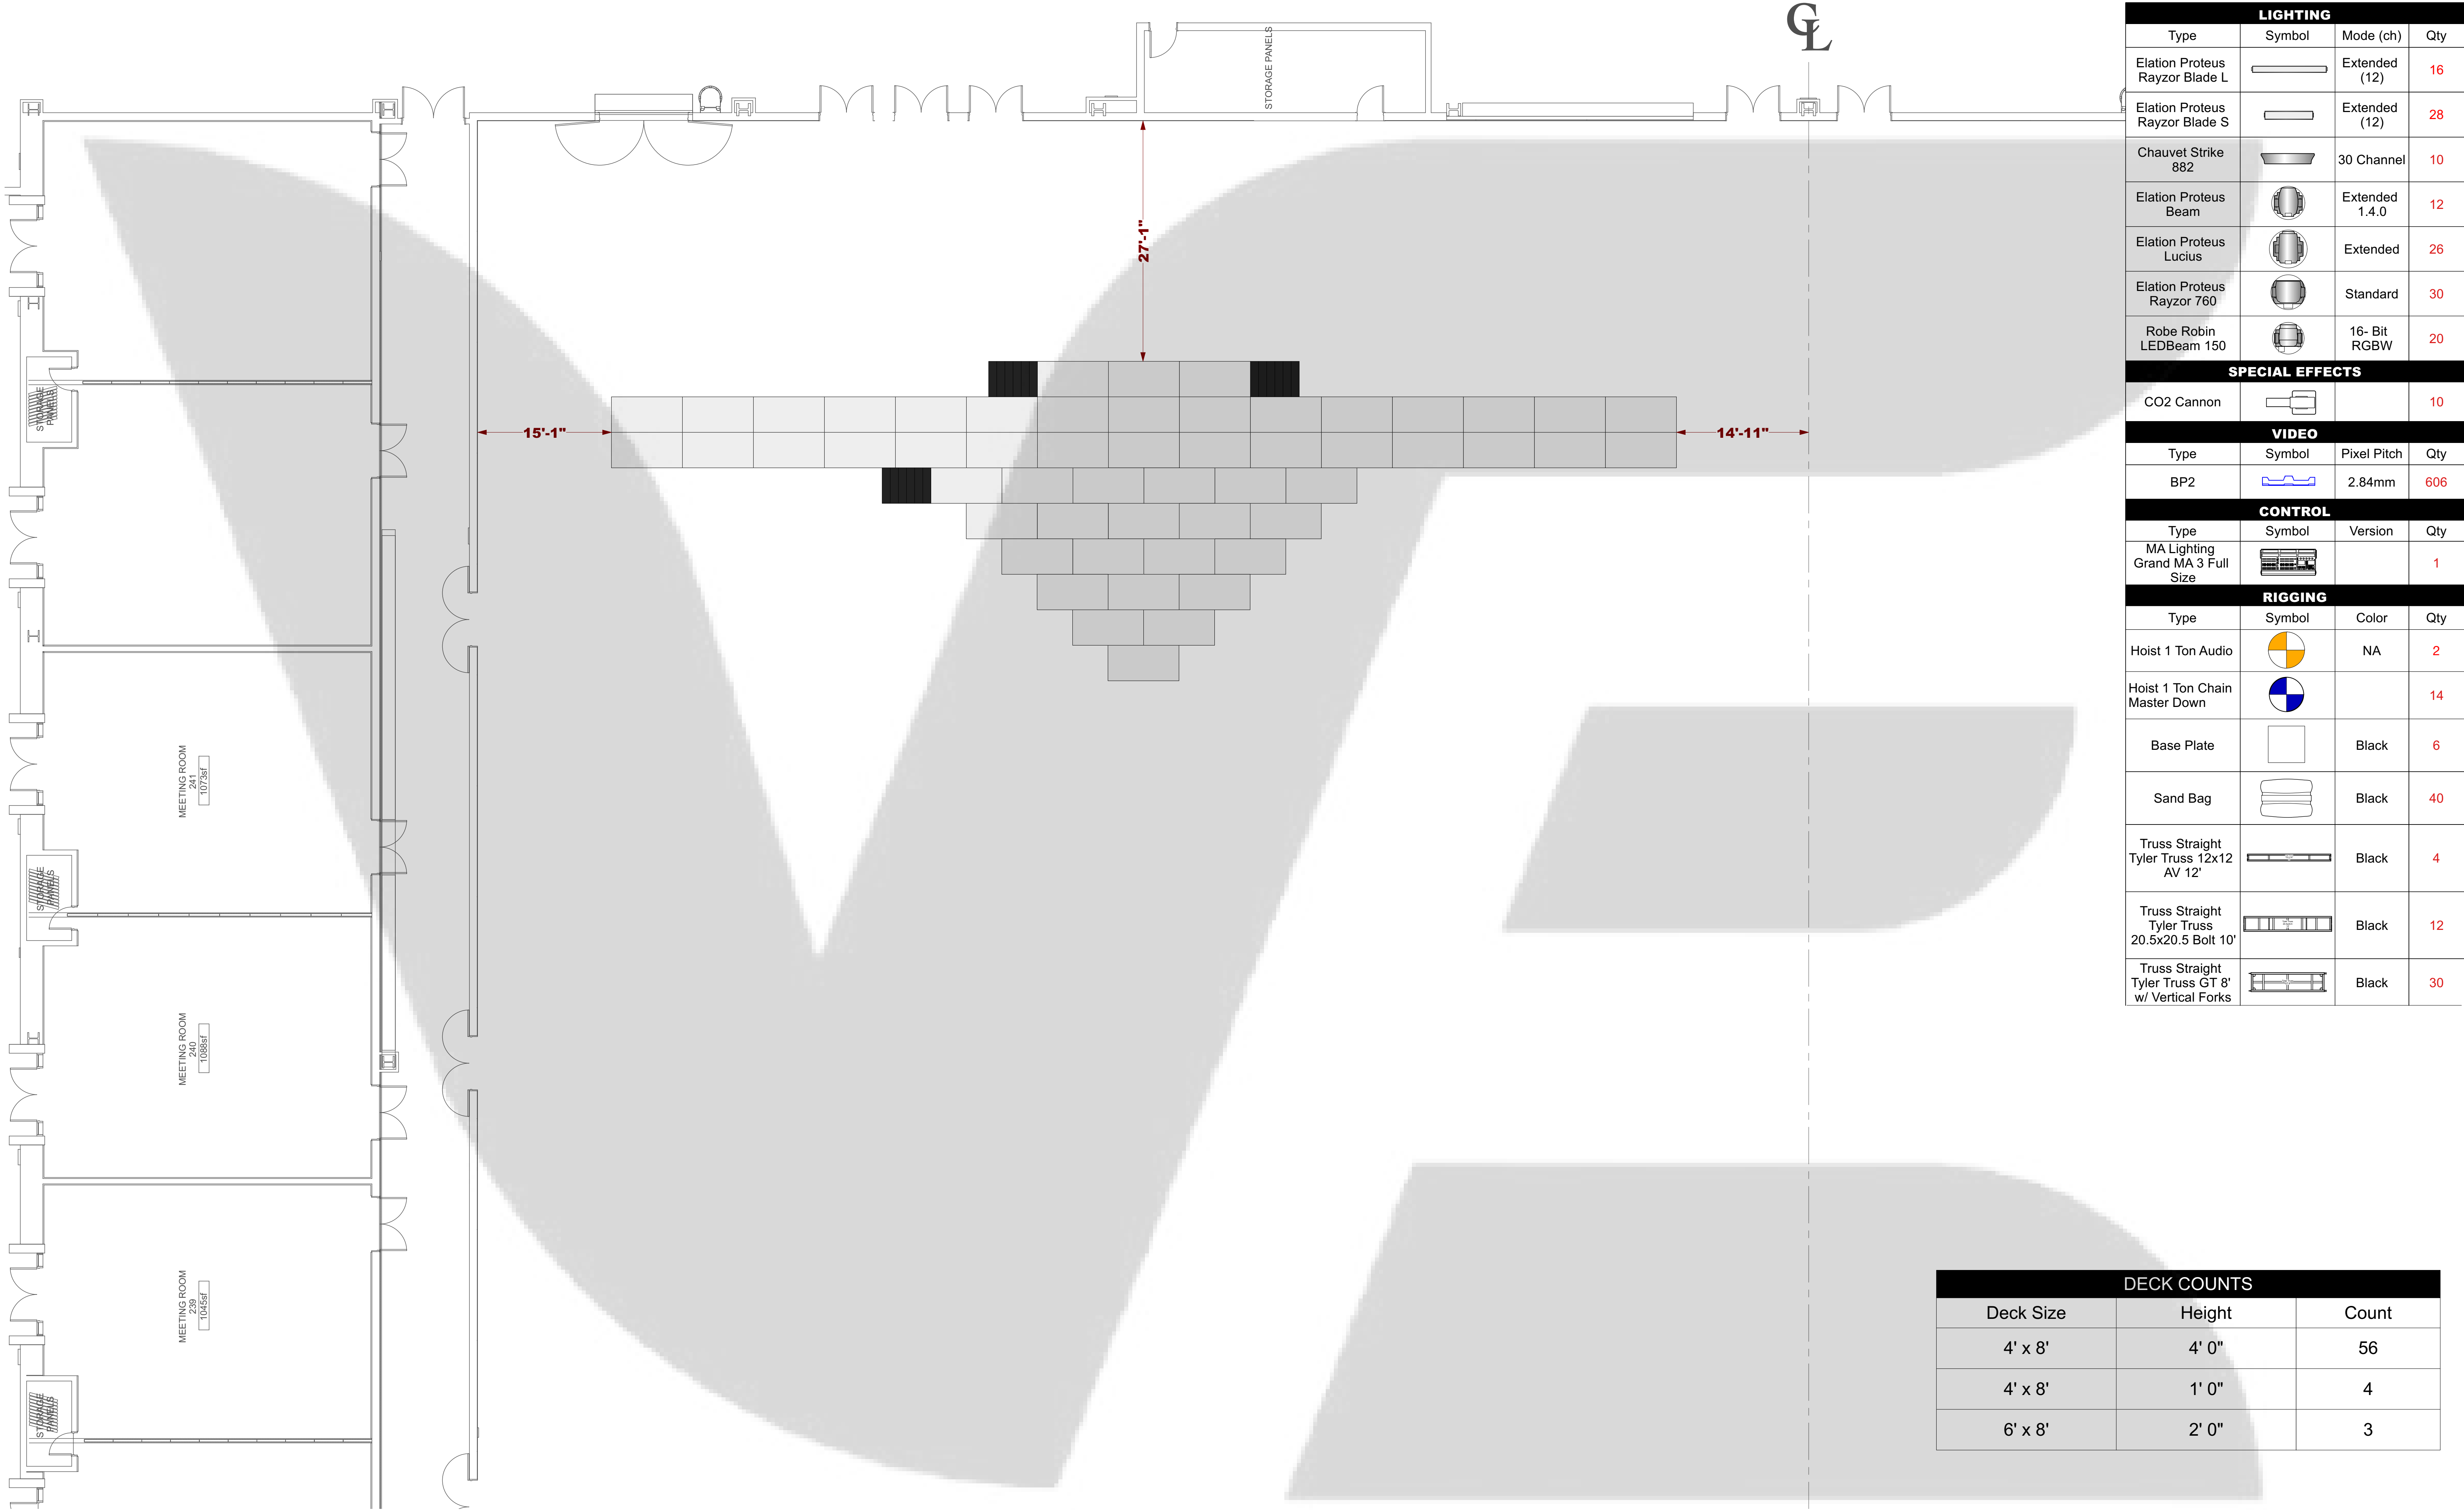


LIGHTING			
Type	Symbol	Mode (ch)	Qty
Elation Proteus Rayzor Blade L		Extended (12)	16
Elation Proteus Rayzor Blade S		Extended (12)	28
Chauvet Strike 882		30 Channel	10
Elation Proteus Beam		Extended 1.4.0	12
Elation Proteus Lucius		Extended	26
Elation Proteus Rayzor 760		Standard	30
Robe Robin LEDBeam 150		16- Bit RGBW	20
SPECIAL EFFECTS			
CO2 Cannon			10
VIDEO			
Type	Symbol	Pixel Pitch	Qty
BP2		2.84mm	606
CONTROL			
Type	Symbol	Version	Qty
MA Lighting Grand MA 3 Full Size			1
RIGGING			
Type	Symbol	Color	Qty
Hoist 1 Ton Audio		NA	2
Hoist 1 Ton Chain Master Down			14
Base Plate		Black	6
Sand Bag		Black	40
Truss Straight Tyler Truss 12x12 AV 12'		Black	4
Truss Straight Tyler Truss 20.5x20.5 Bolt 10'		Black	12
Truss Straight Tyler Truss GT 8' w/ Vertical Forks		Black	30

DECK COUNTS		
Deck Size	Height	Count
4' x 8'	4' 0"	56
4' x 8'	1' 0"	4
6' x 8'	2' 0"	3

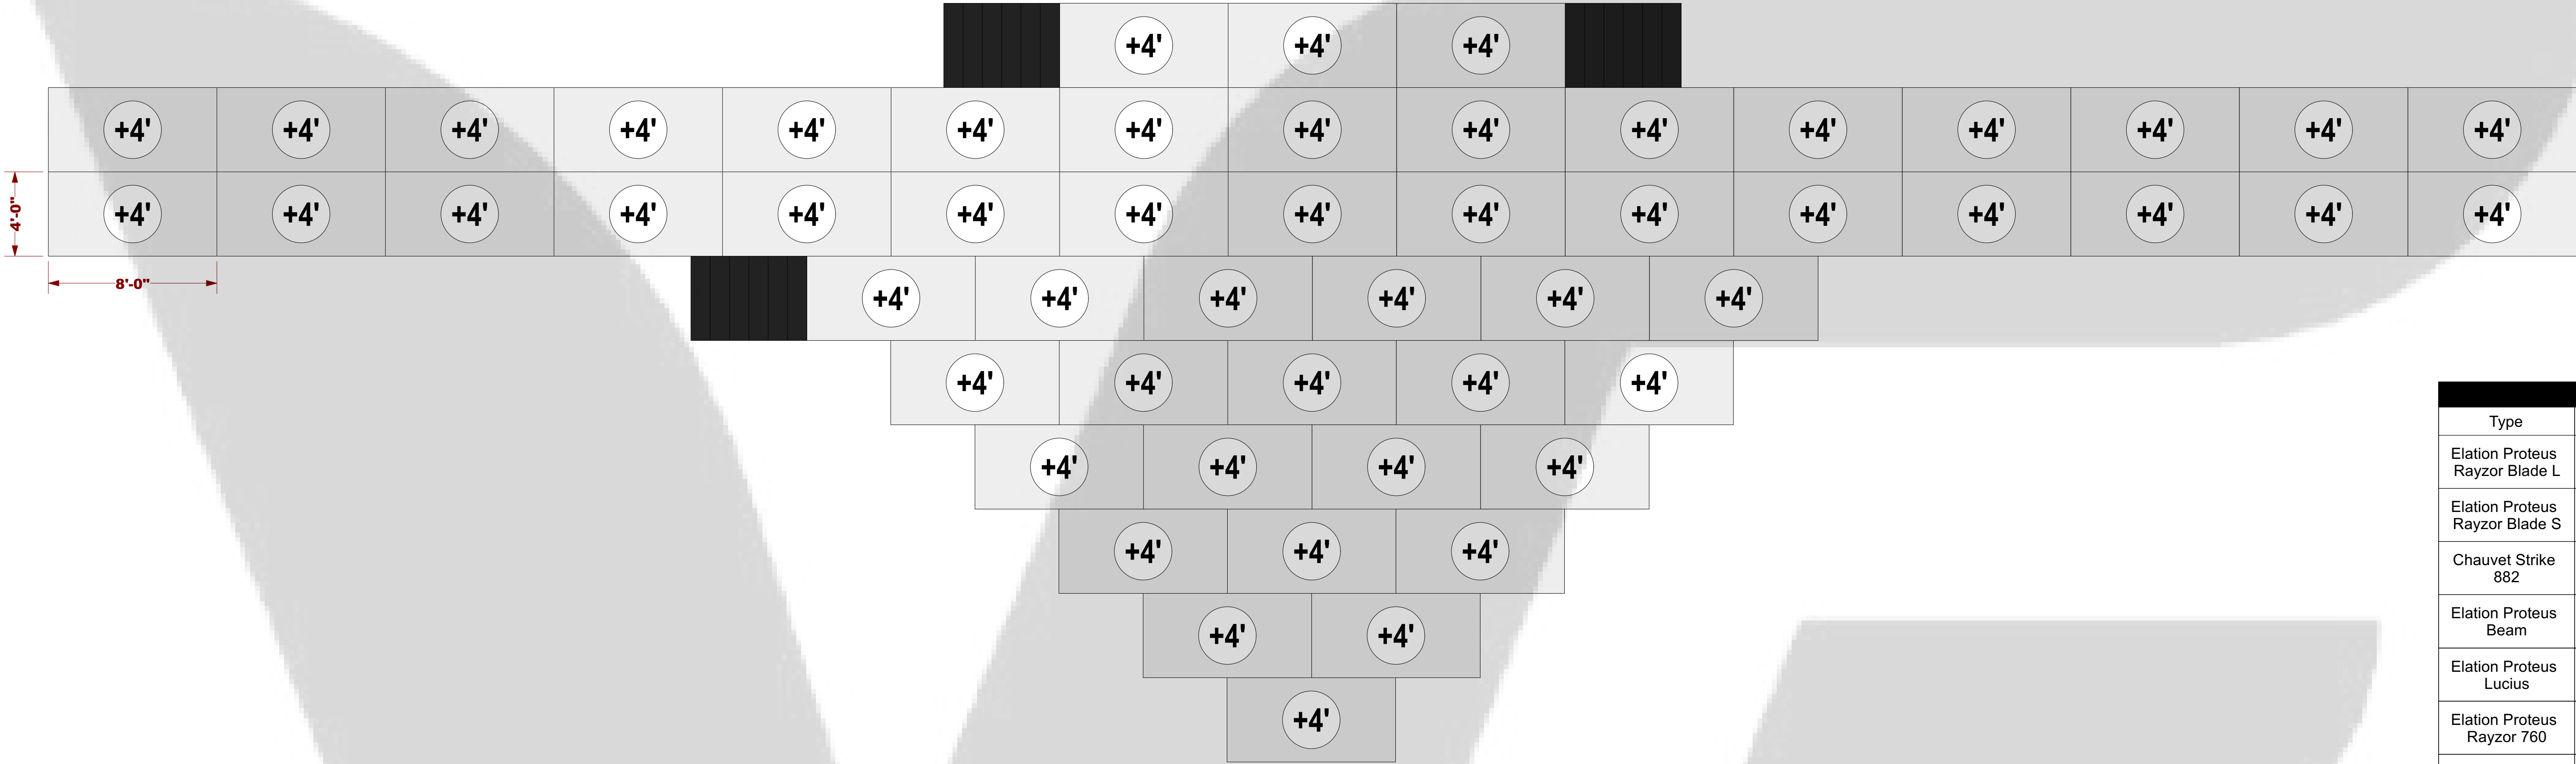

DECK COUNTS		
Deck Size	Height	Count
4' x 8'	4' 0"	56
4' x 8'	1' 0"	4
6' x 8'	2' 0"	3


LIGHTING			
Type	Symbol	Mode (ch)	Qty
Elation Proteus Rayzor Blade L		Extended (12)	16
Elation Proteus Rayzor Blade S		Extended (12)	28
Chauvet Strike 882		30 Channel	10
Elation Proteus Beam		Extended 1.4.0	12
Elation Proteus Lucius		Extended	26
Elation Proteus Rayzor 760		Standard	30
Robe Robin LEDBeam 150		16- Bit RGBW	20
SPECIAL EFFECTS			
CO2 Cannon			10
VIDEO			
Type	Symbol	Pixel Pitch	Qty
BP2		2.84mm	606
CONTROL			
Type	Symbol	Version	Qty
MA Lighting Grand MA 3 Full Size			1
RIGGING			
Type	Symbol	Color	Qty
Hoist 1 Ton Audio		NA	2
Hoist 1 Ton Chain Master Down			14
Base Plate		Black	6
Sand Bag		Black	40
Truss Straight Tyler Truss 12x12 AV 12'		Black	4
Truss Straight Tyler Truss 20.5x20.5 Bolt 10'		Black	12
Truss Straight Tyler Truss GT 8' w/ Vertical Forks		Black	30

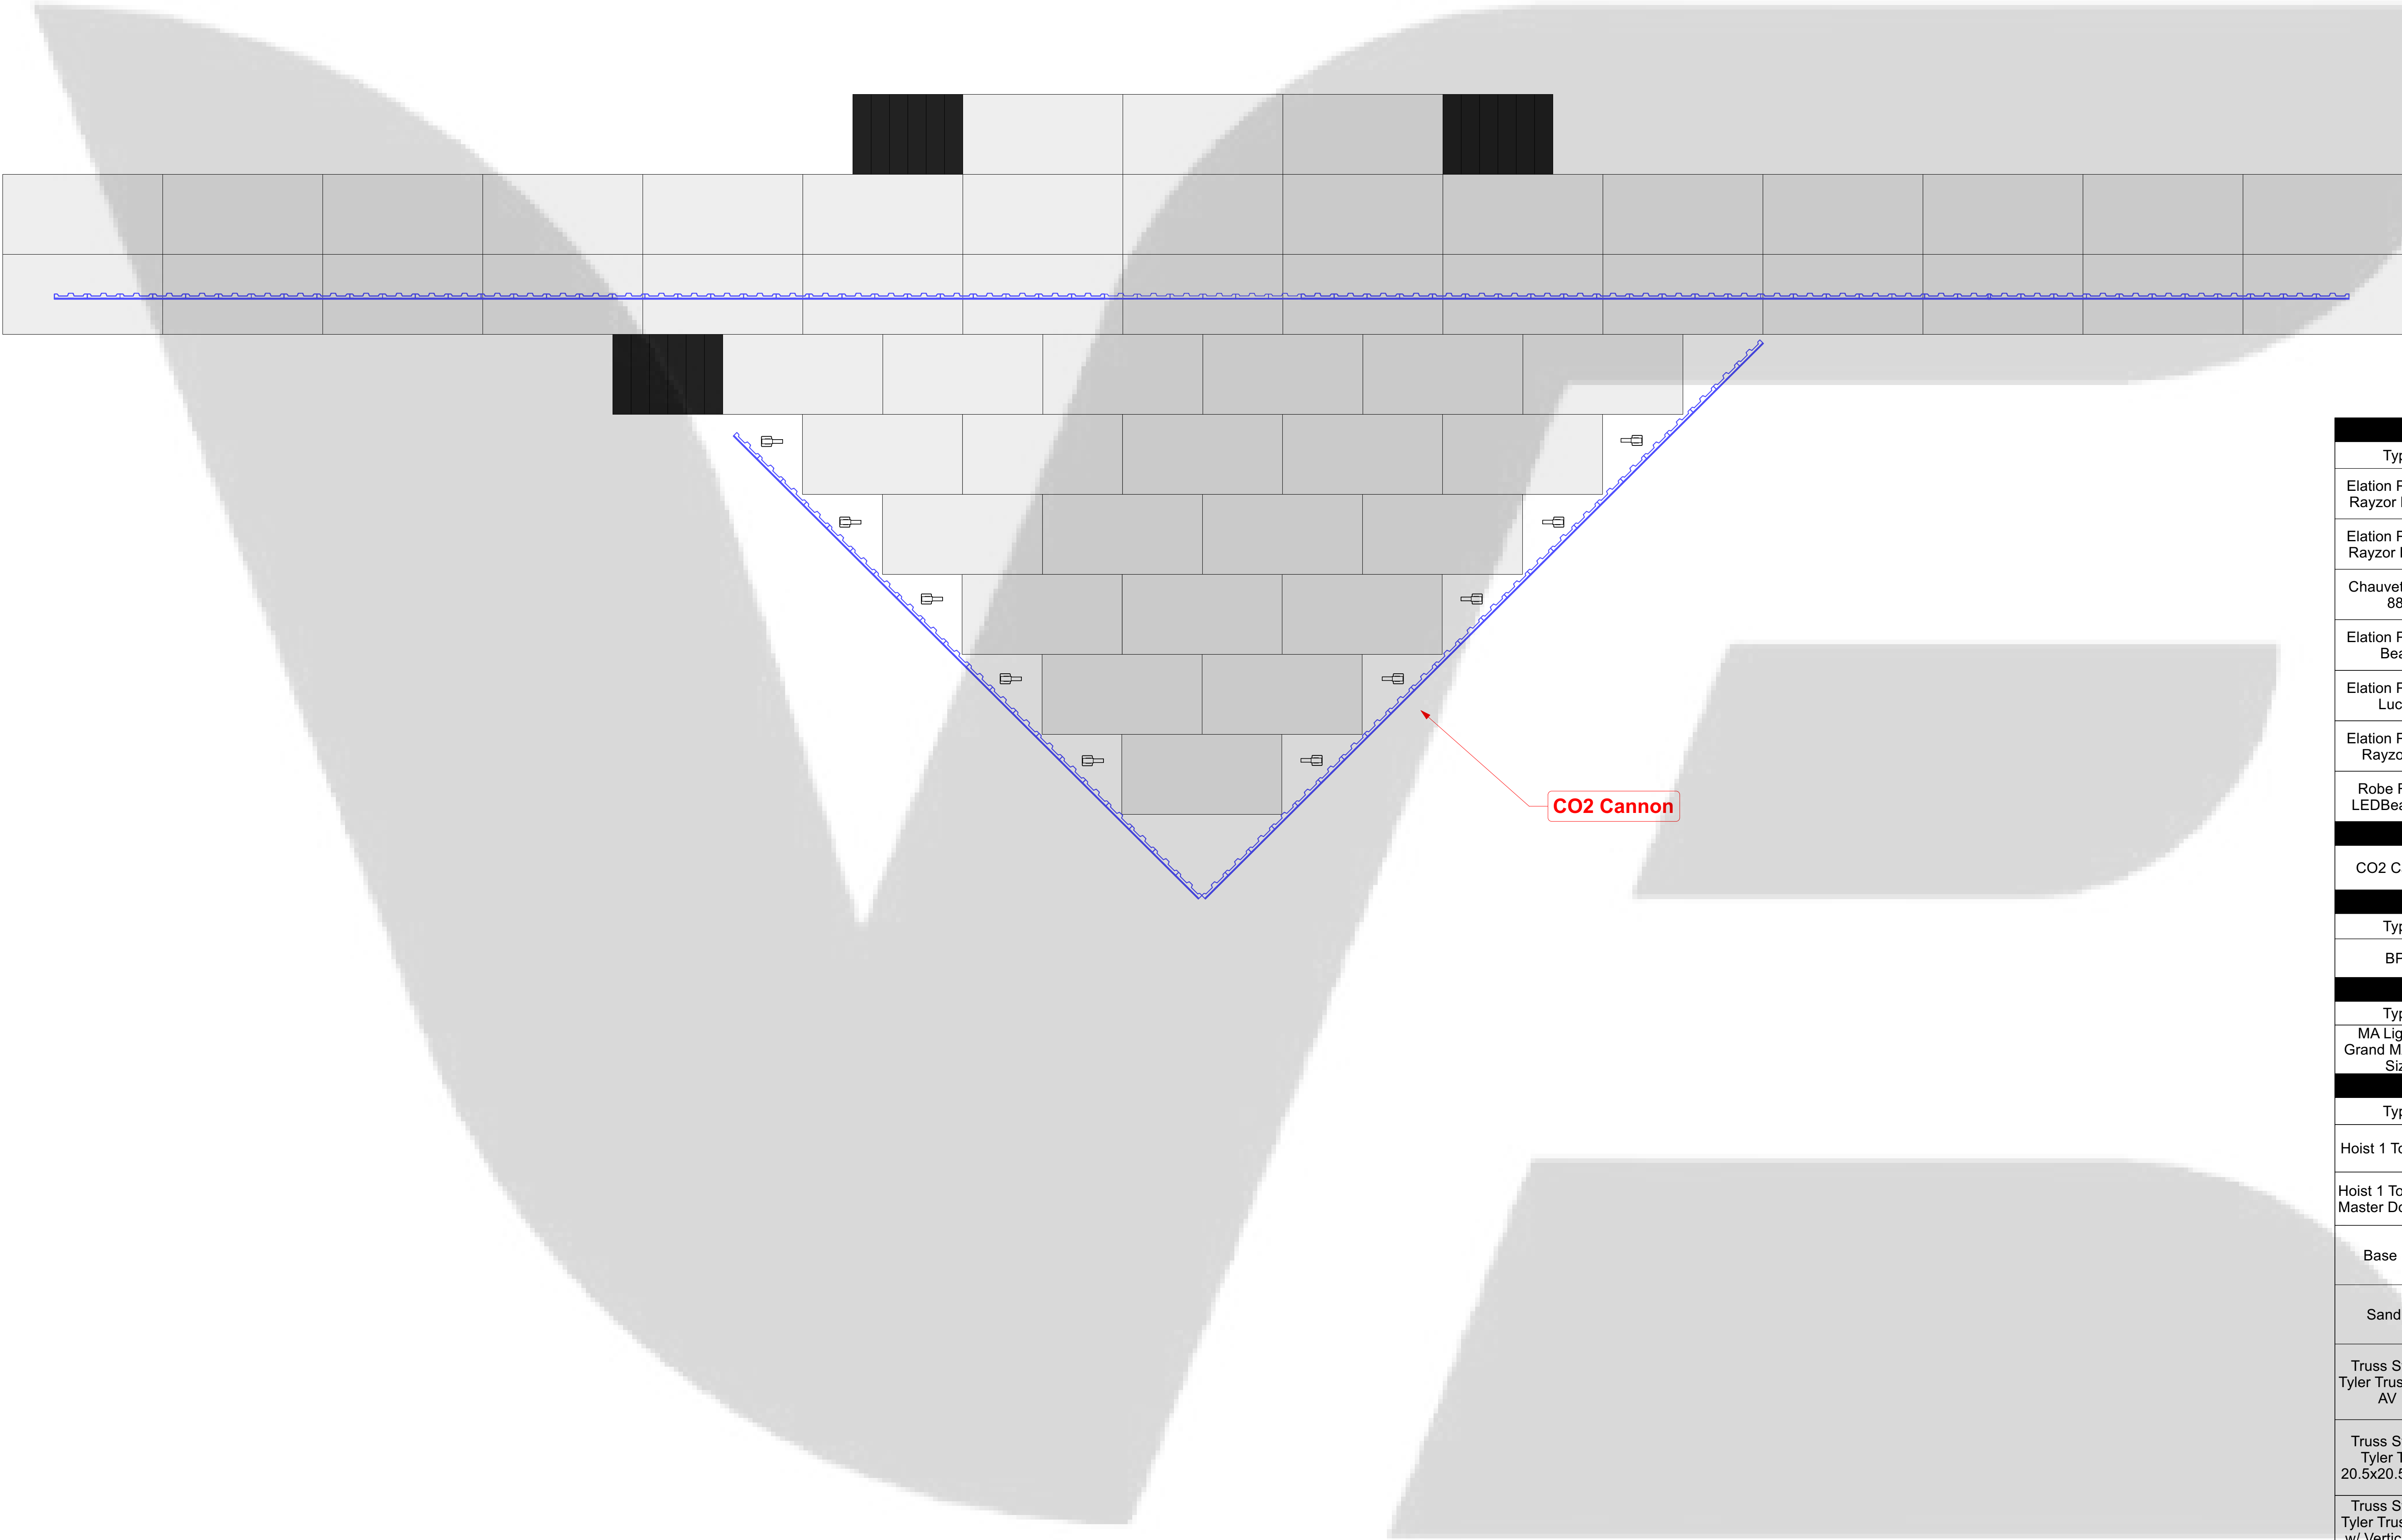

LIGHTING			
Type	Symbol	Mode (ch)	Qty
Elation Proteus Rayzor Blade L		Extended (12)	16
Elation Proteus Rayzor Blade S		Extended (12)	28
Chauvet Strike 882		30 Channel	10
Elation Proteus Beam		Extended 1.4.0	12
Elation Proteus Lucius		Extended	26
Elation Proteus Rayzor 760		Standard	30
Robe Robin LEDBeam 150		16- Bit RGBW	20
SPECIAL EFFECTS			
CO2 Cannon			10
VIDEO			
Type	Symbol	Pixel Pitch	Qty
BP2		2.84mm	606
CONTROL			
Type	Symbol	Version	Qty
MA Lighting Grand MA 3 Full Size			1
RIGGING			
Type	Symbol	Color	Qty
Hoist 1 Ton Audio		NA	2
Hoist 1 Ton Chain Master Down			14
Base Plate		Black	6
Sand Bag		Black	40
Truss Straight Tyler Truss 12x12 AV 12'		Black	4
Truss Straight Tyler Truss 20.5x20.5 Bolt 10'		Black	12
Truss Straight Tyler Truss GT 8' w/ Vertical Forks		Black	30

SEATING OVERVIEW


1/8" = 1'0"

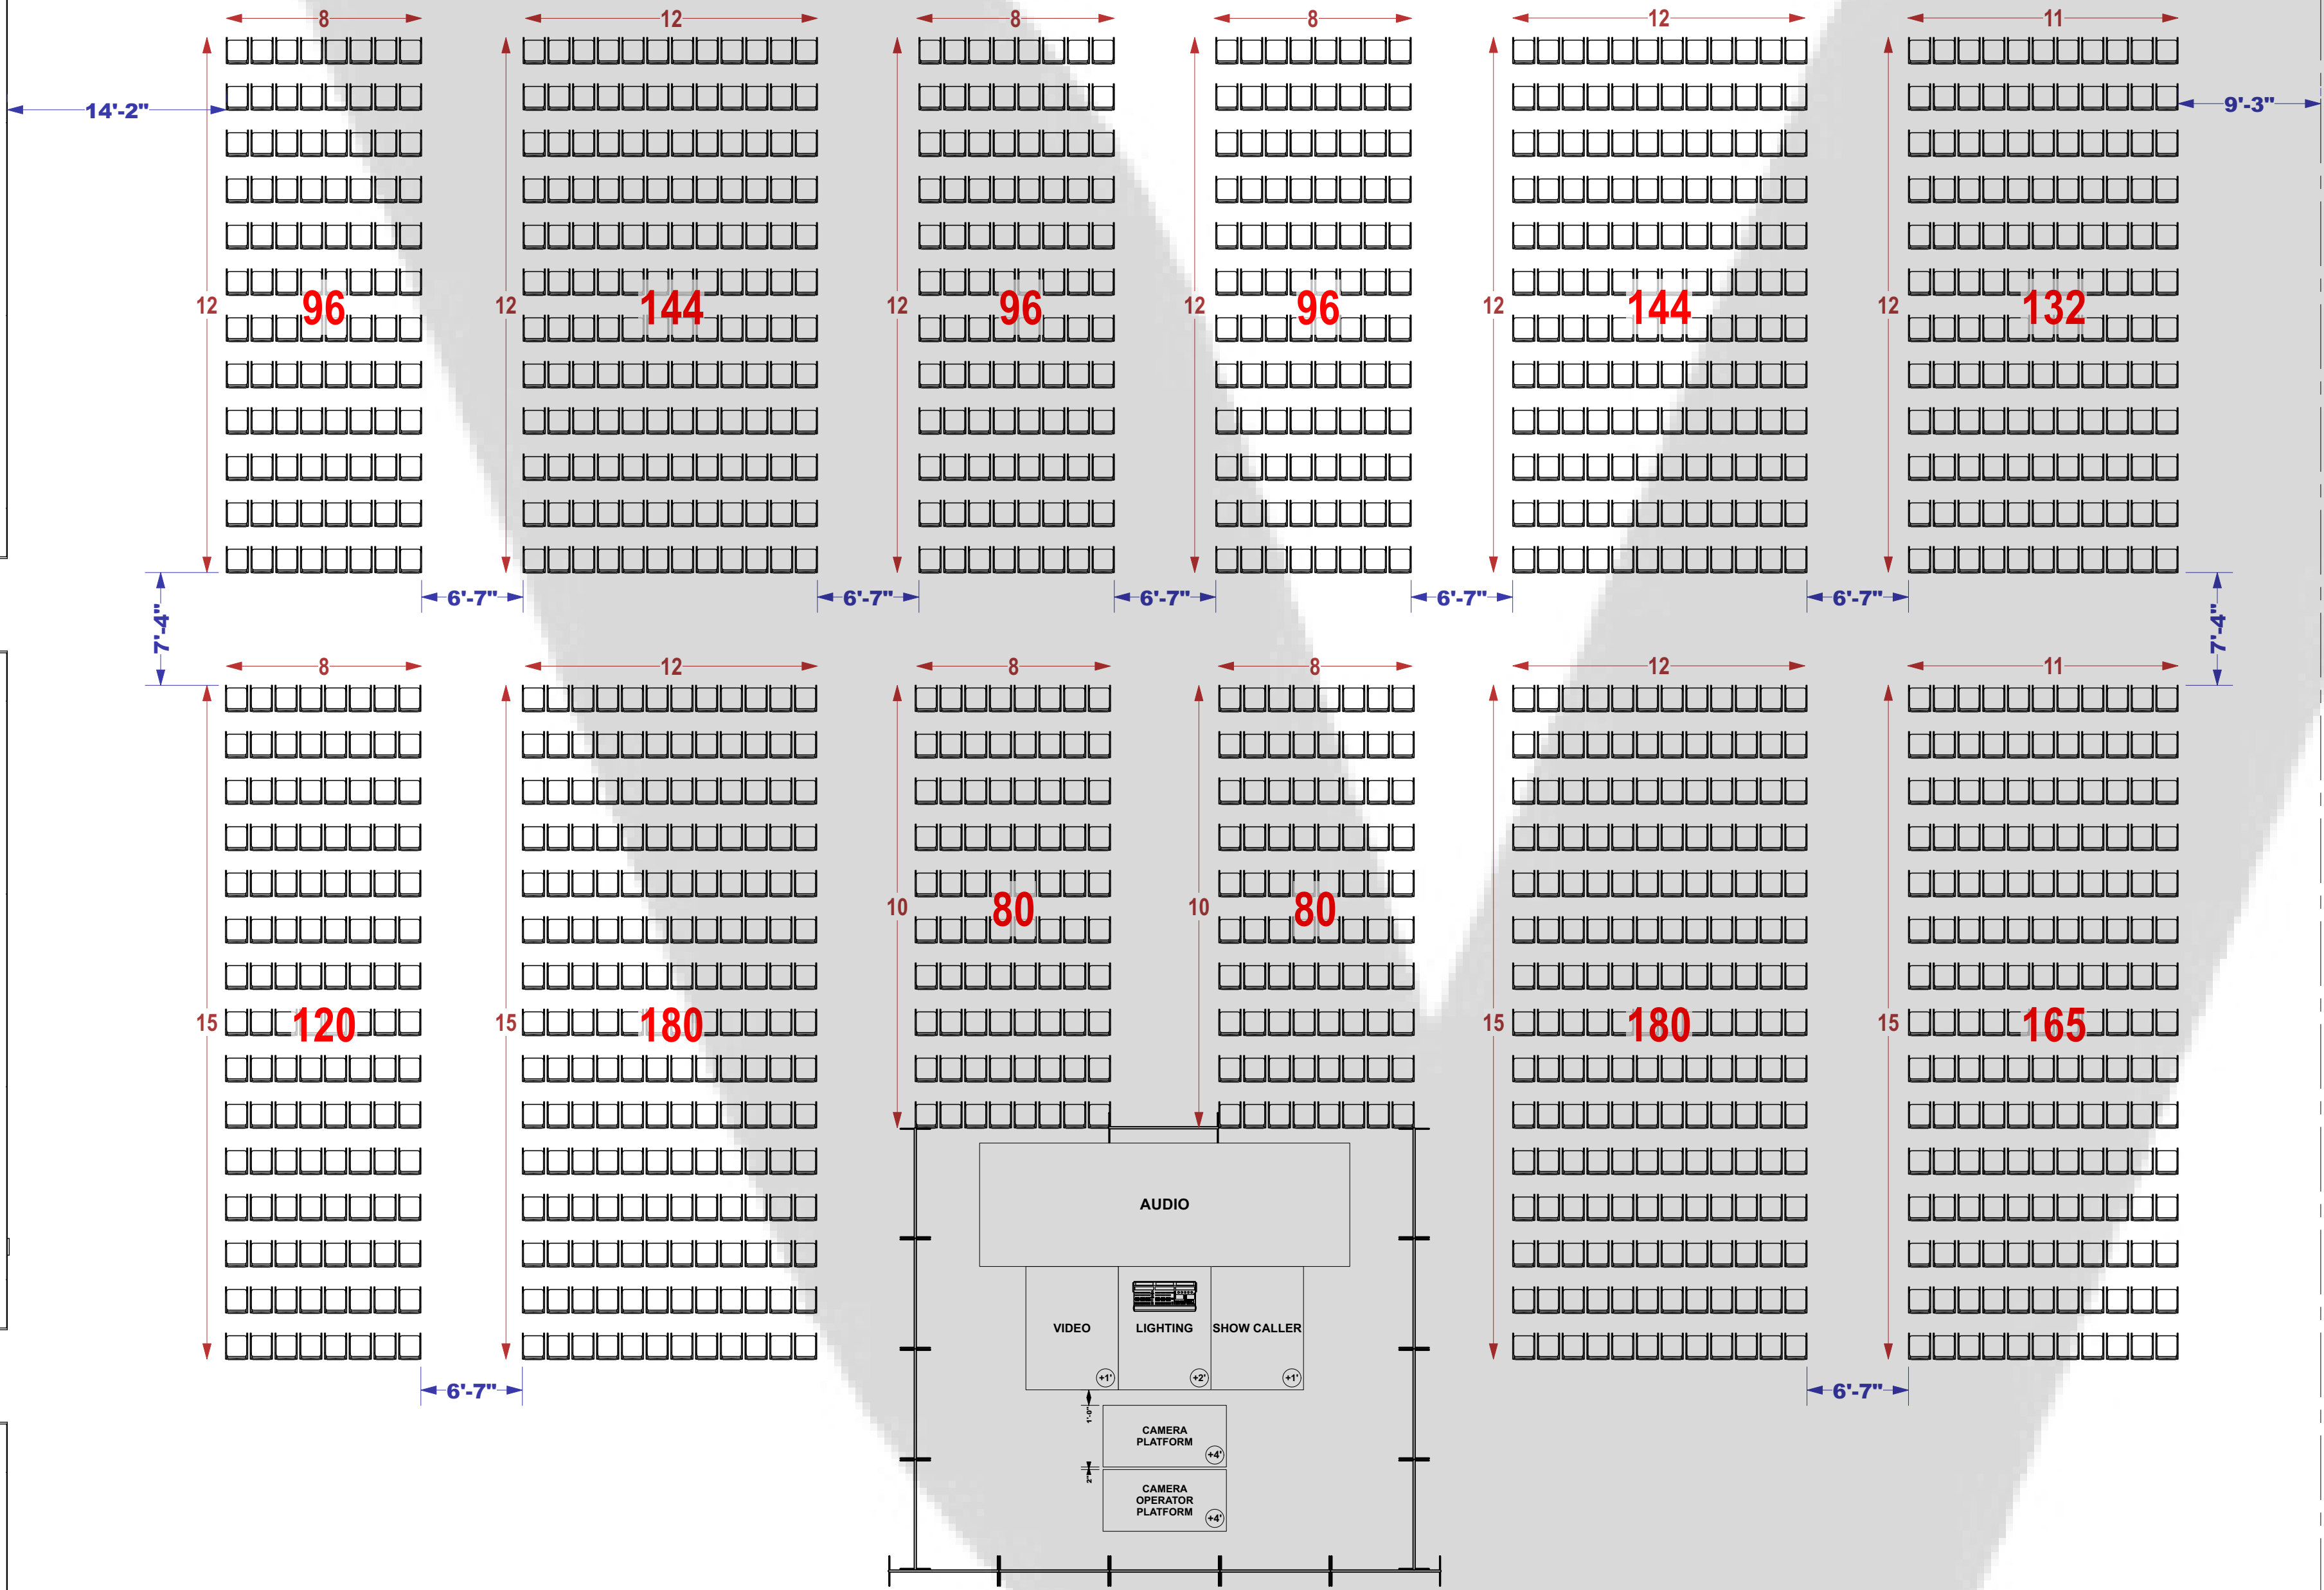

GRAND TOTAL: 1,513

SEAT SPACING DETAIL

1/2" = 1'0"

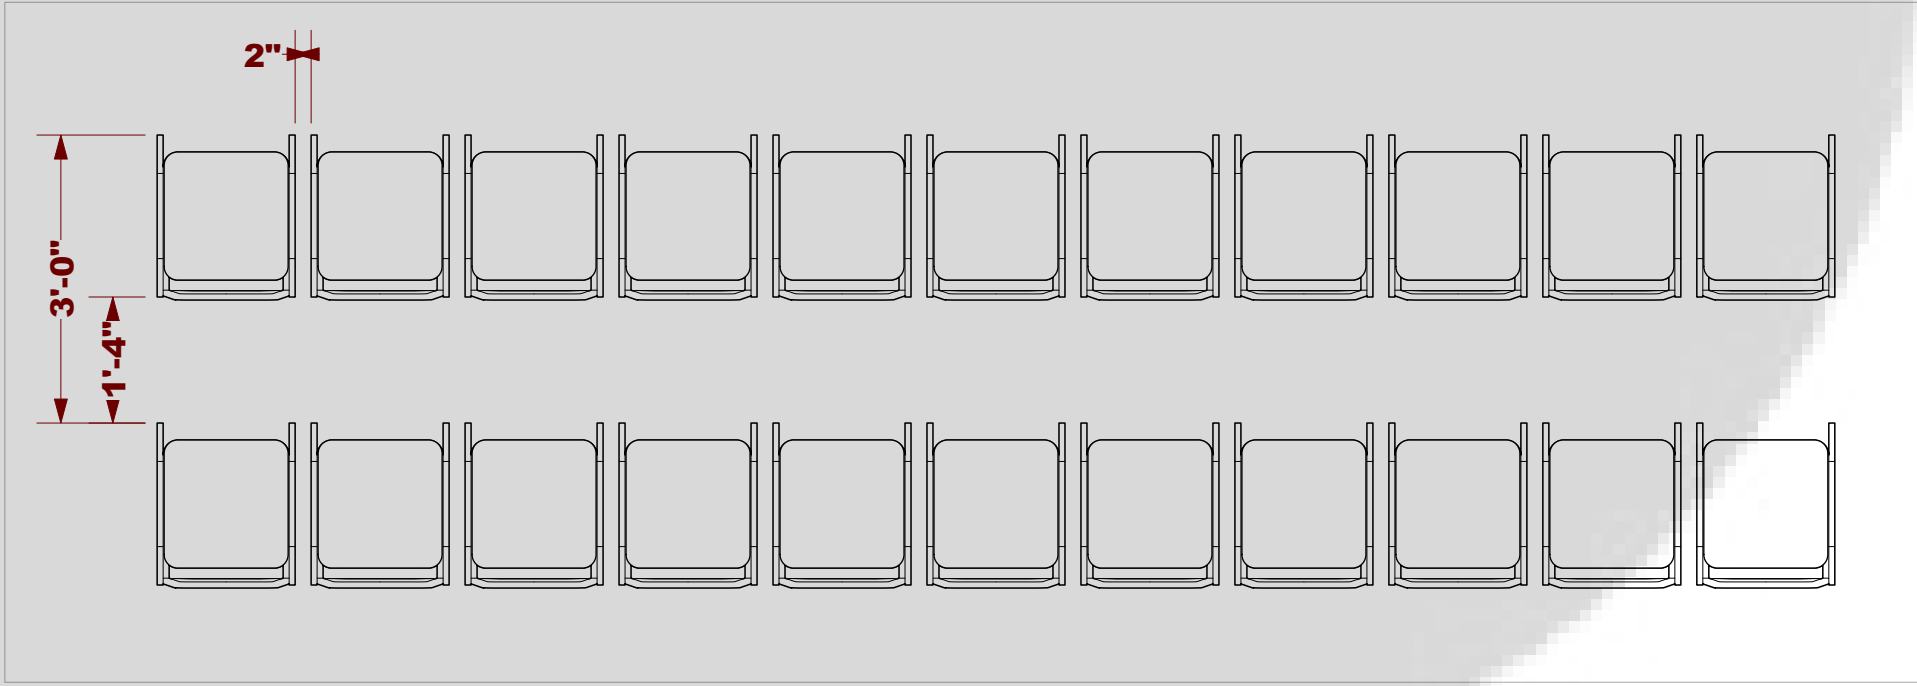

FOH DETAIL

3/8" = 1'0"

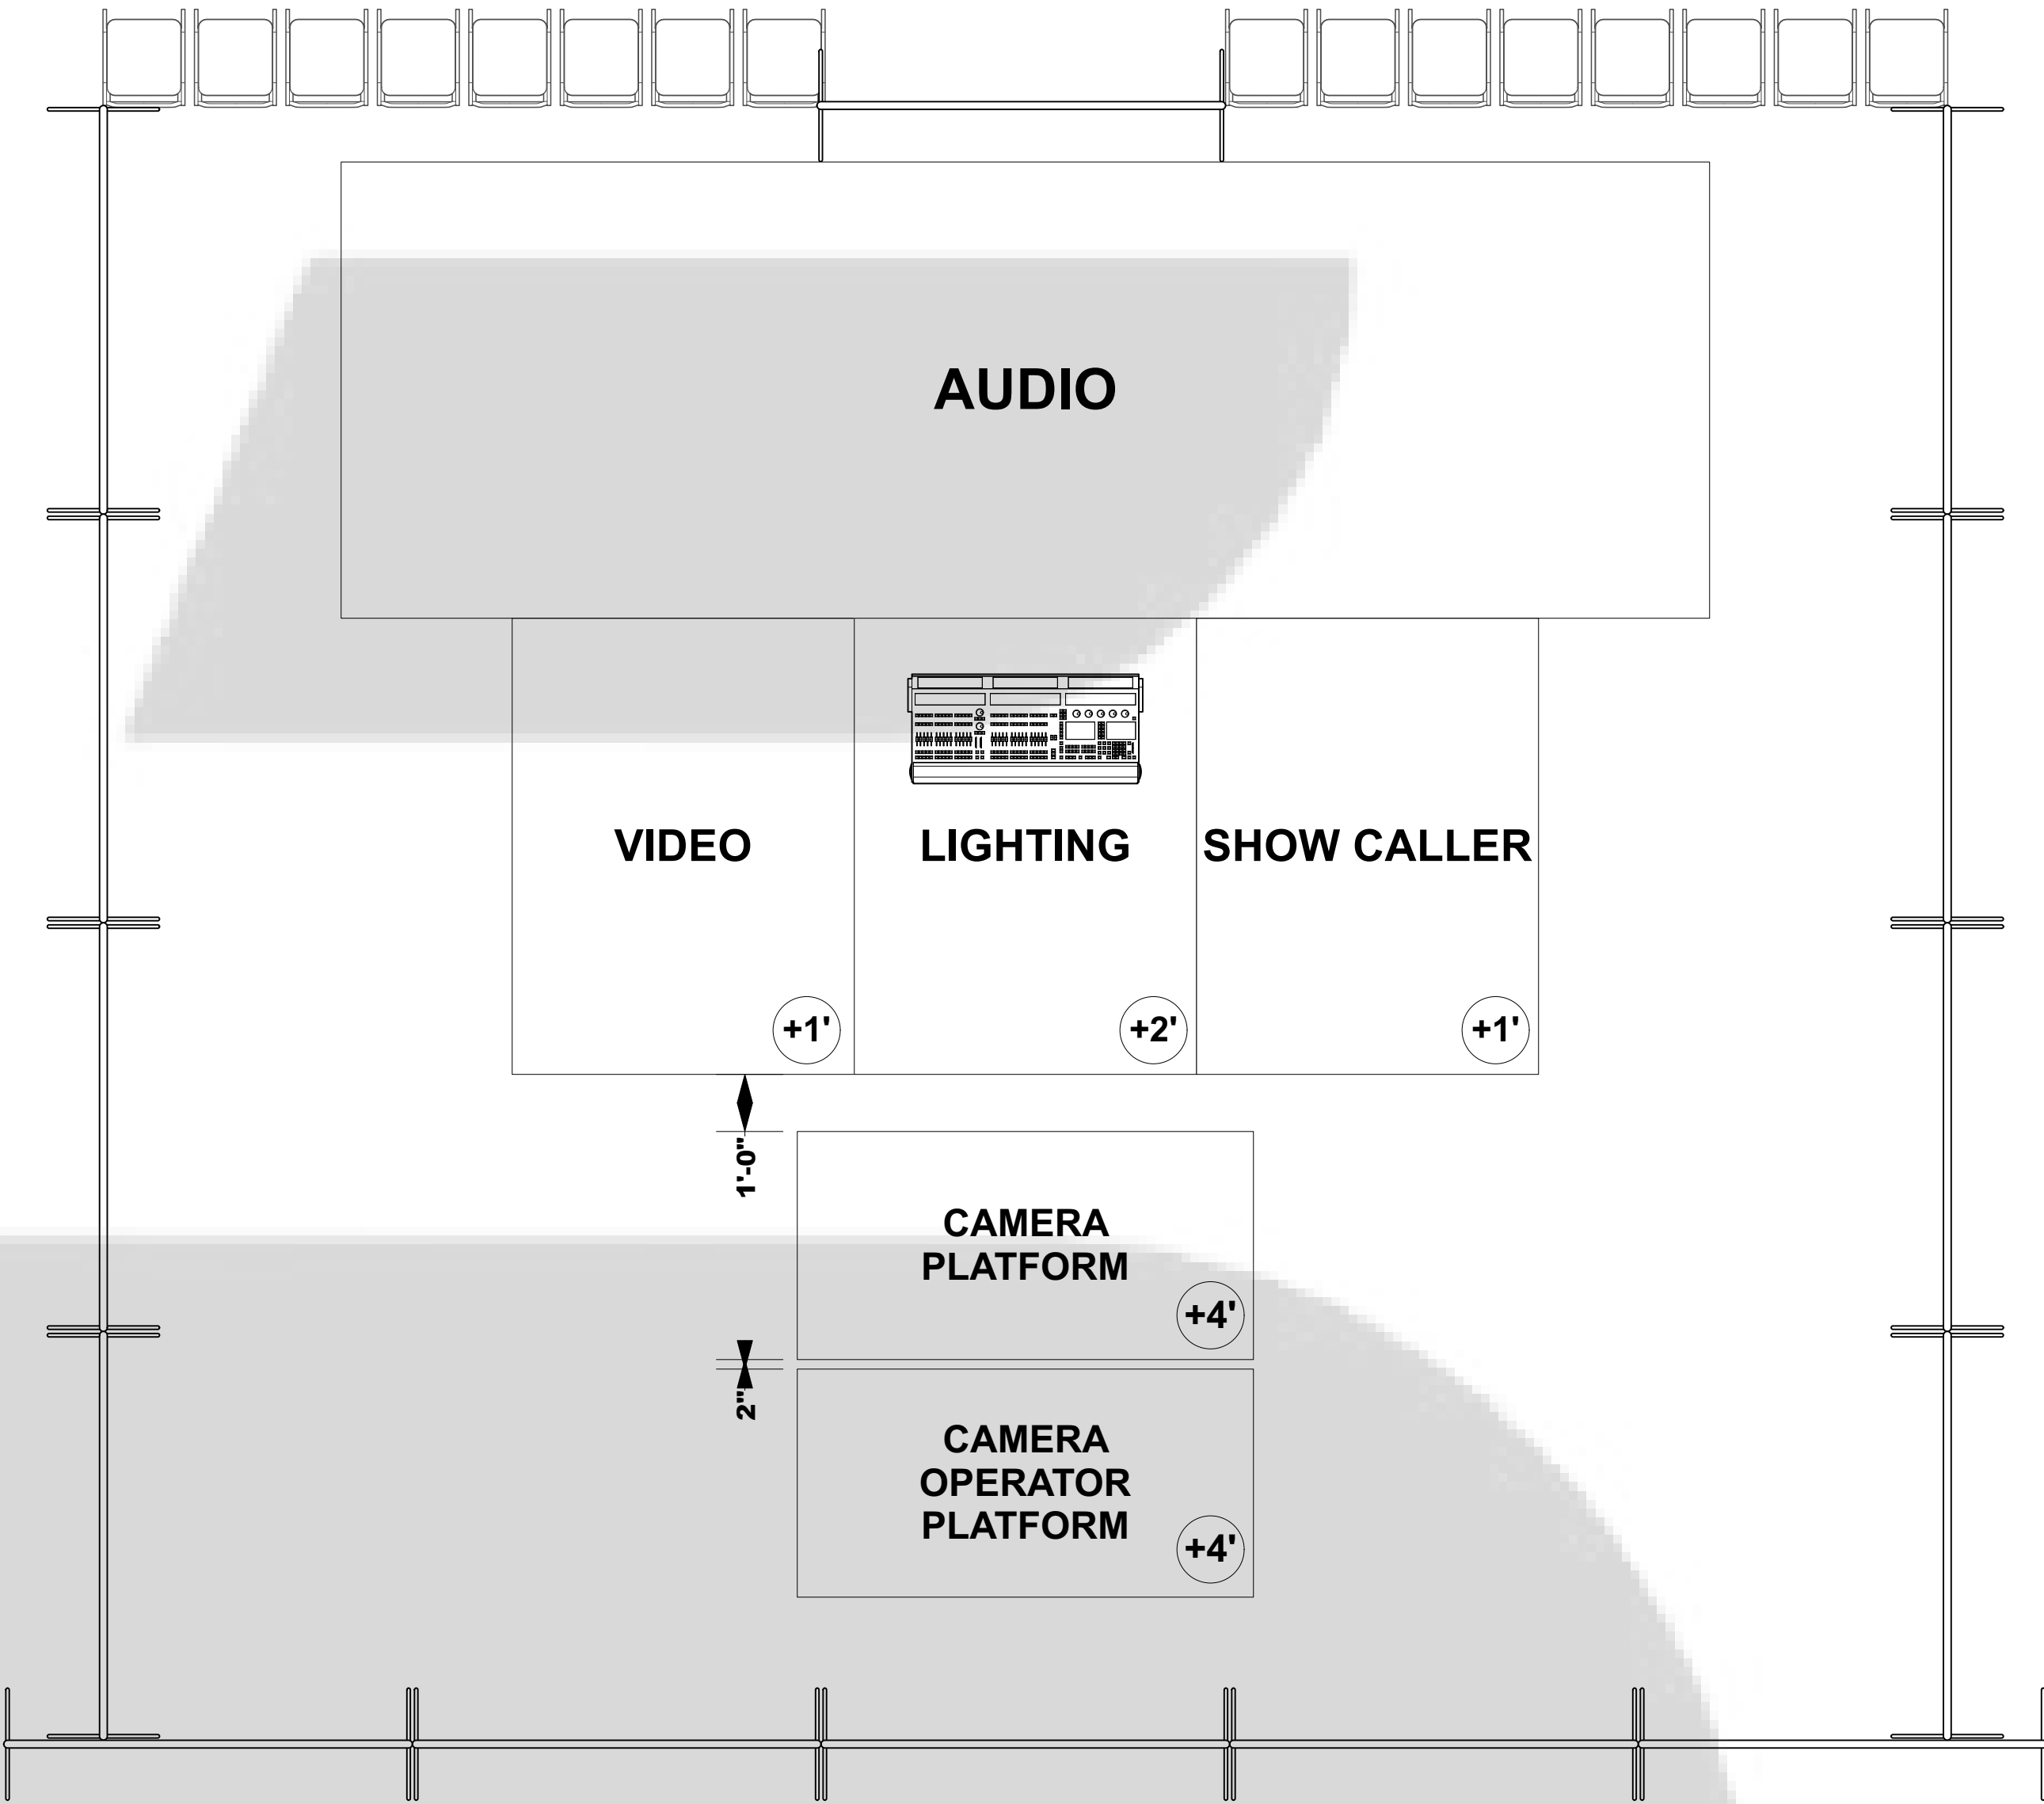


TABLE DETAIL

1/2" = 1'0"



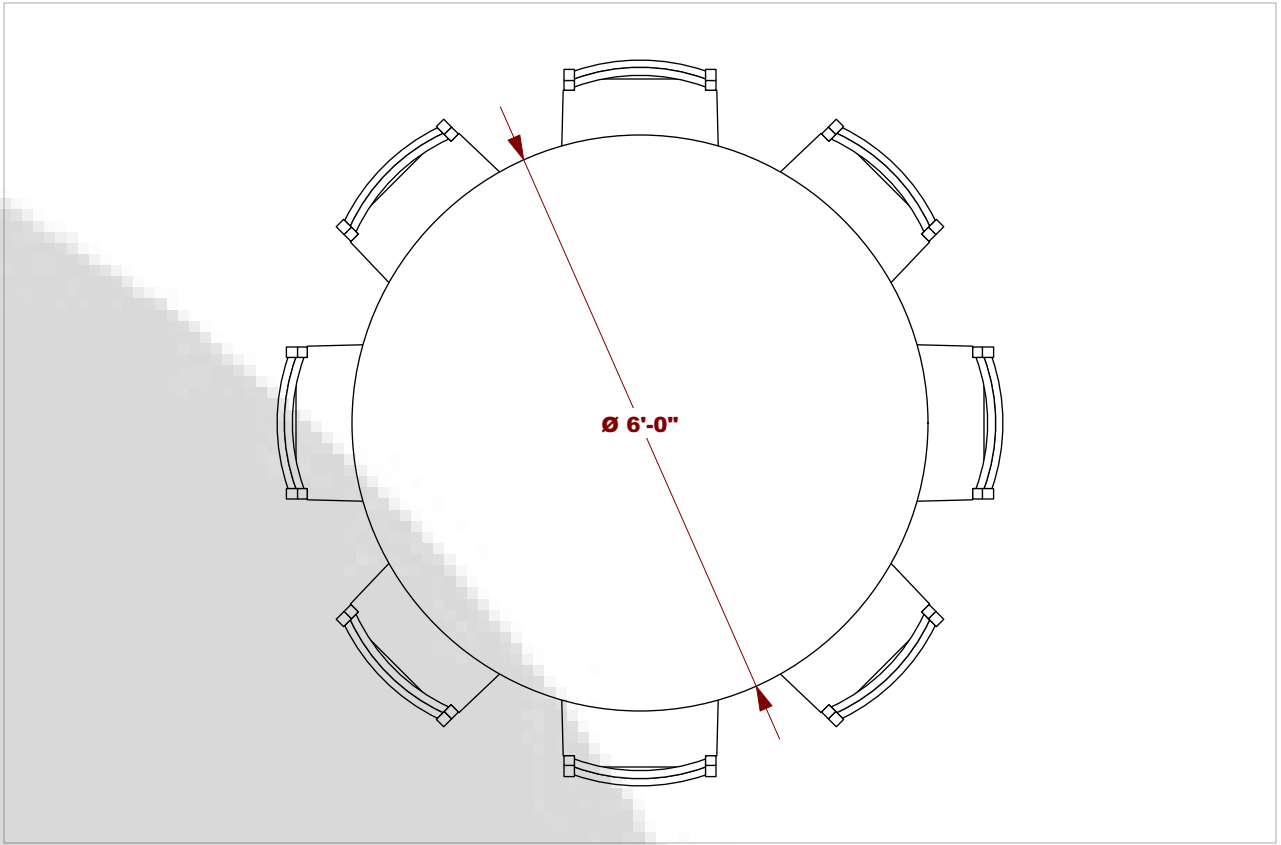


TABLE SPACING DETAIL

3/8" = 1'0"

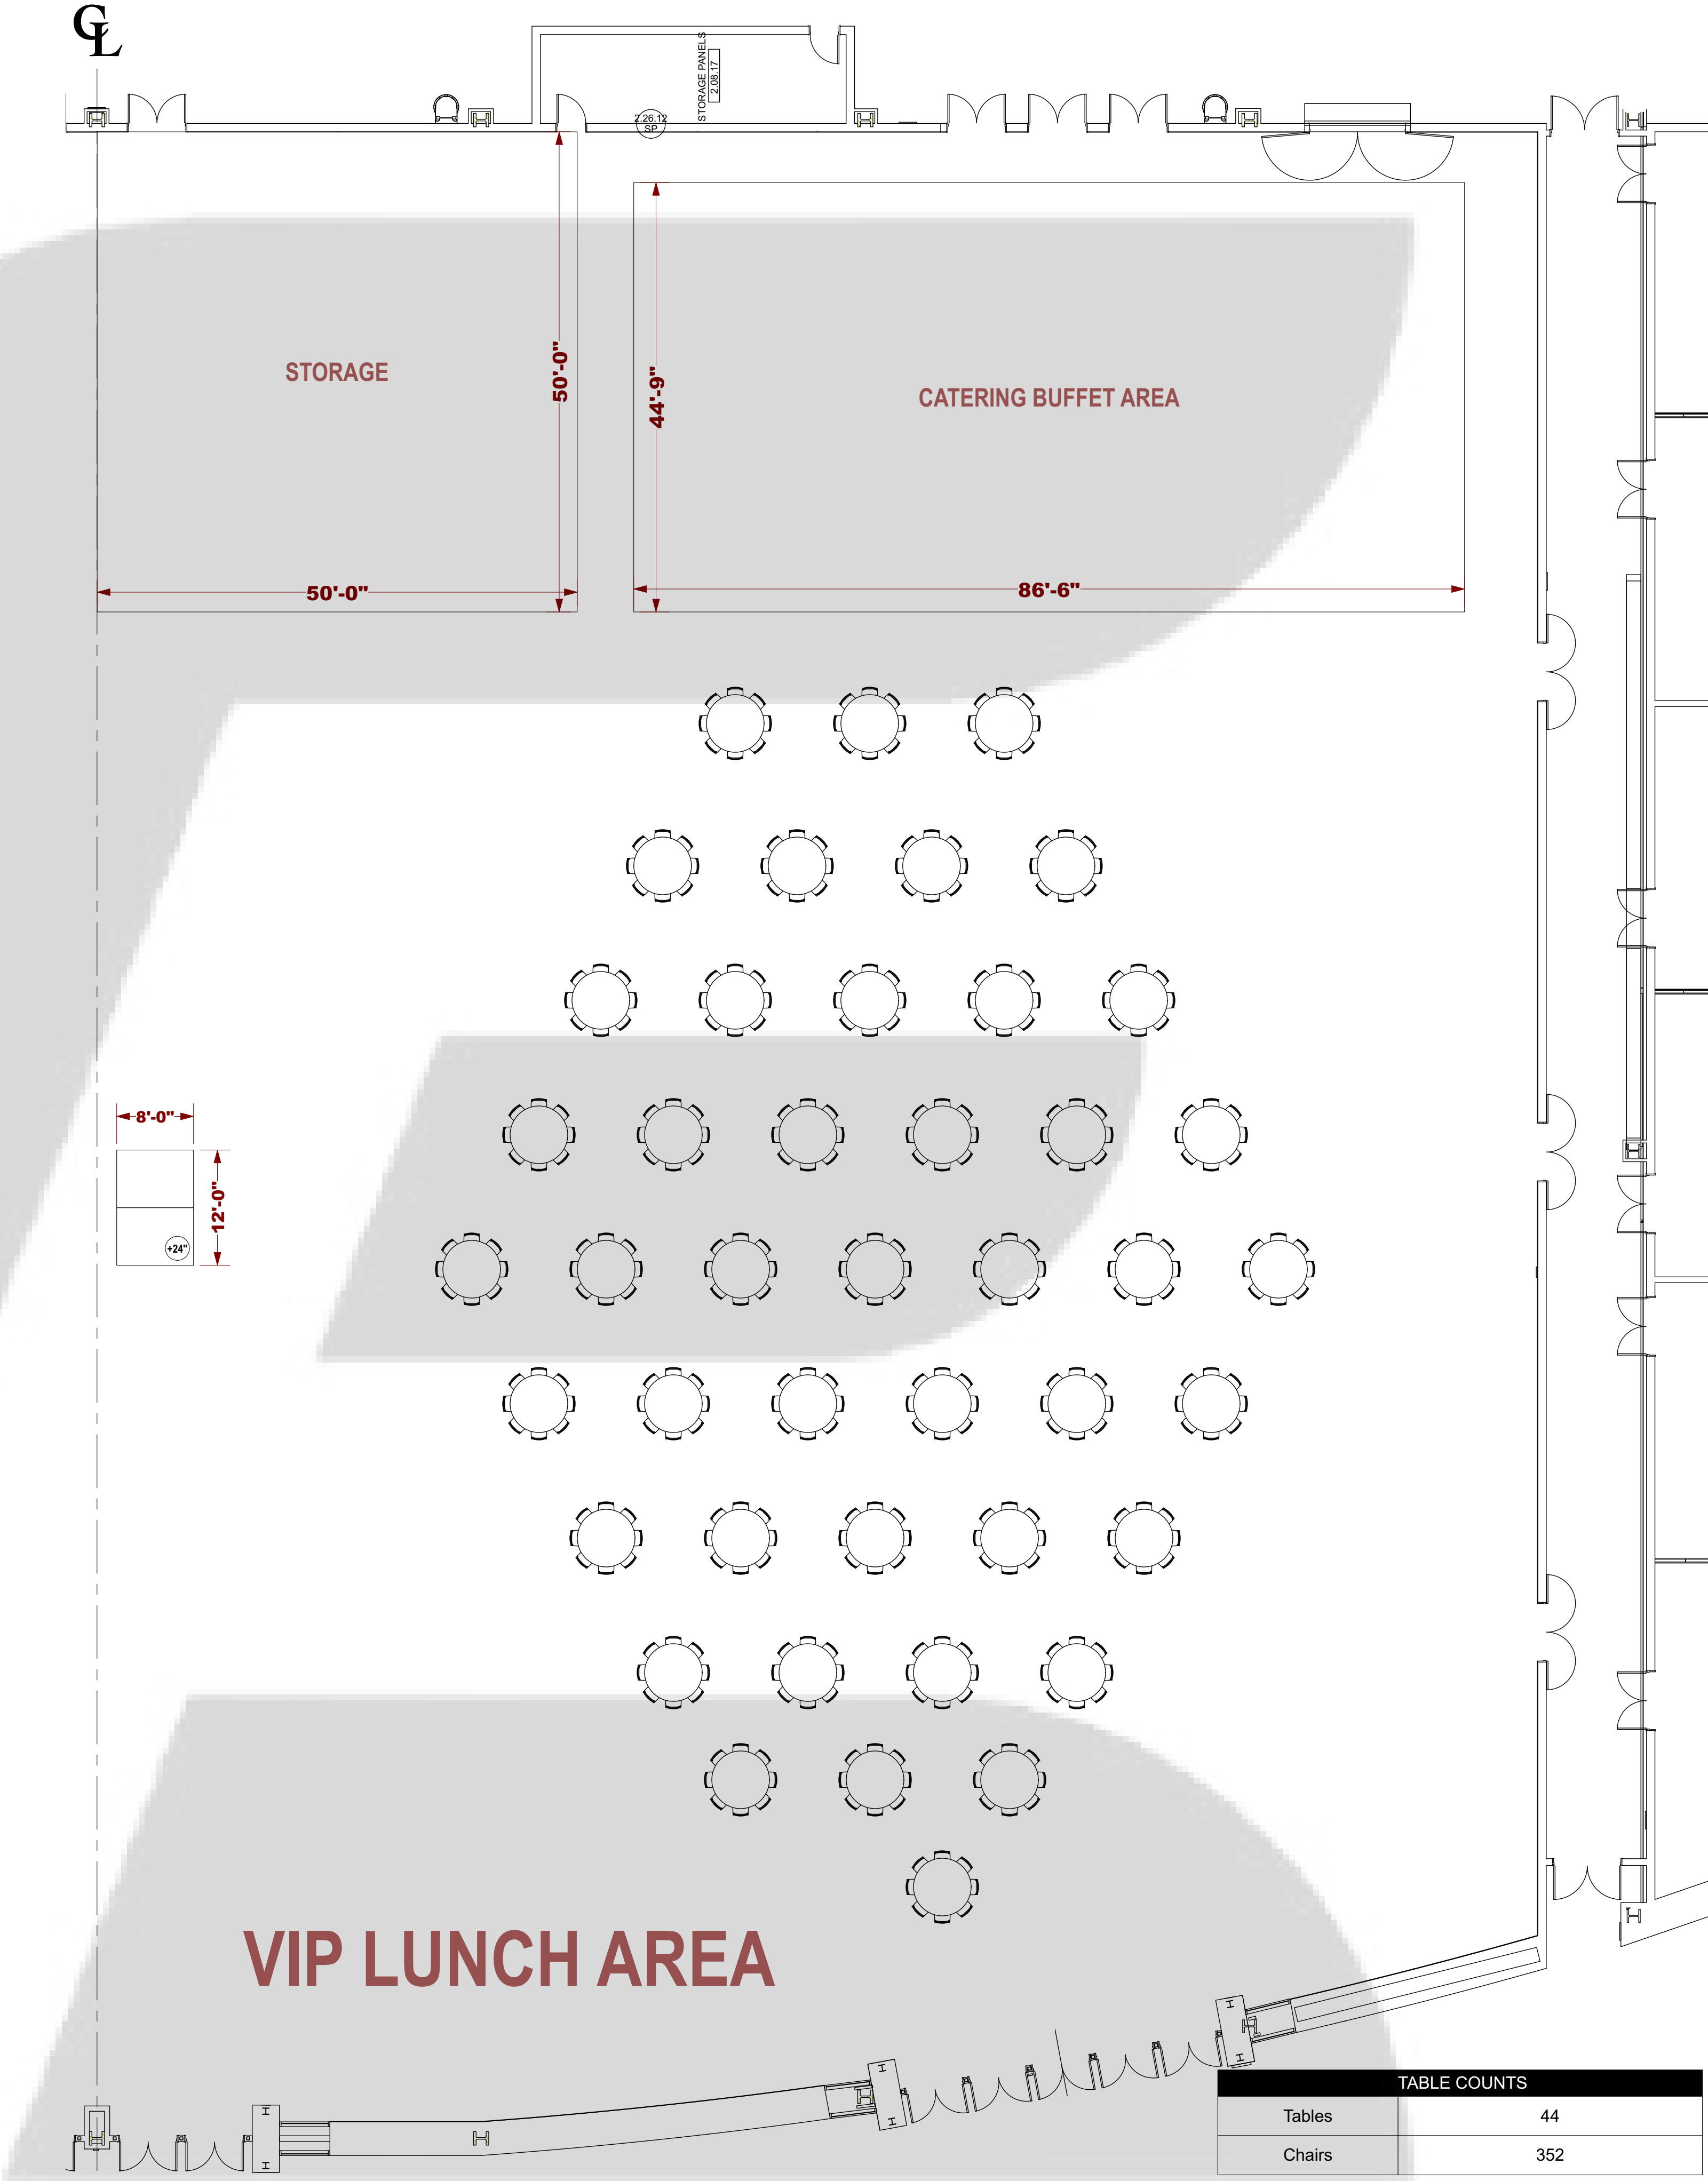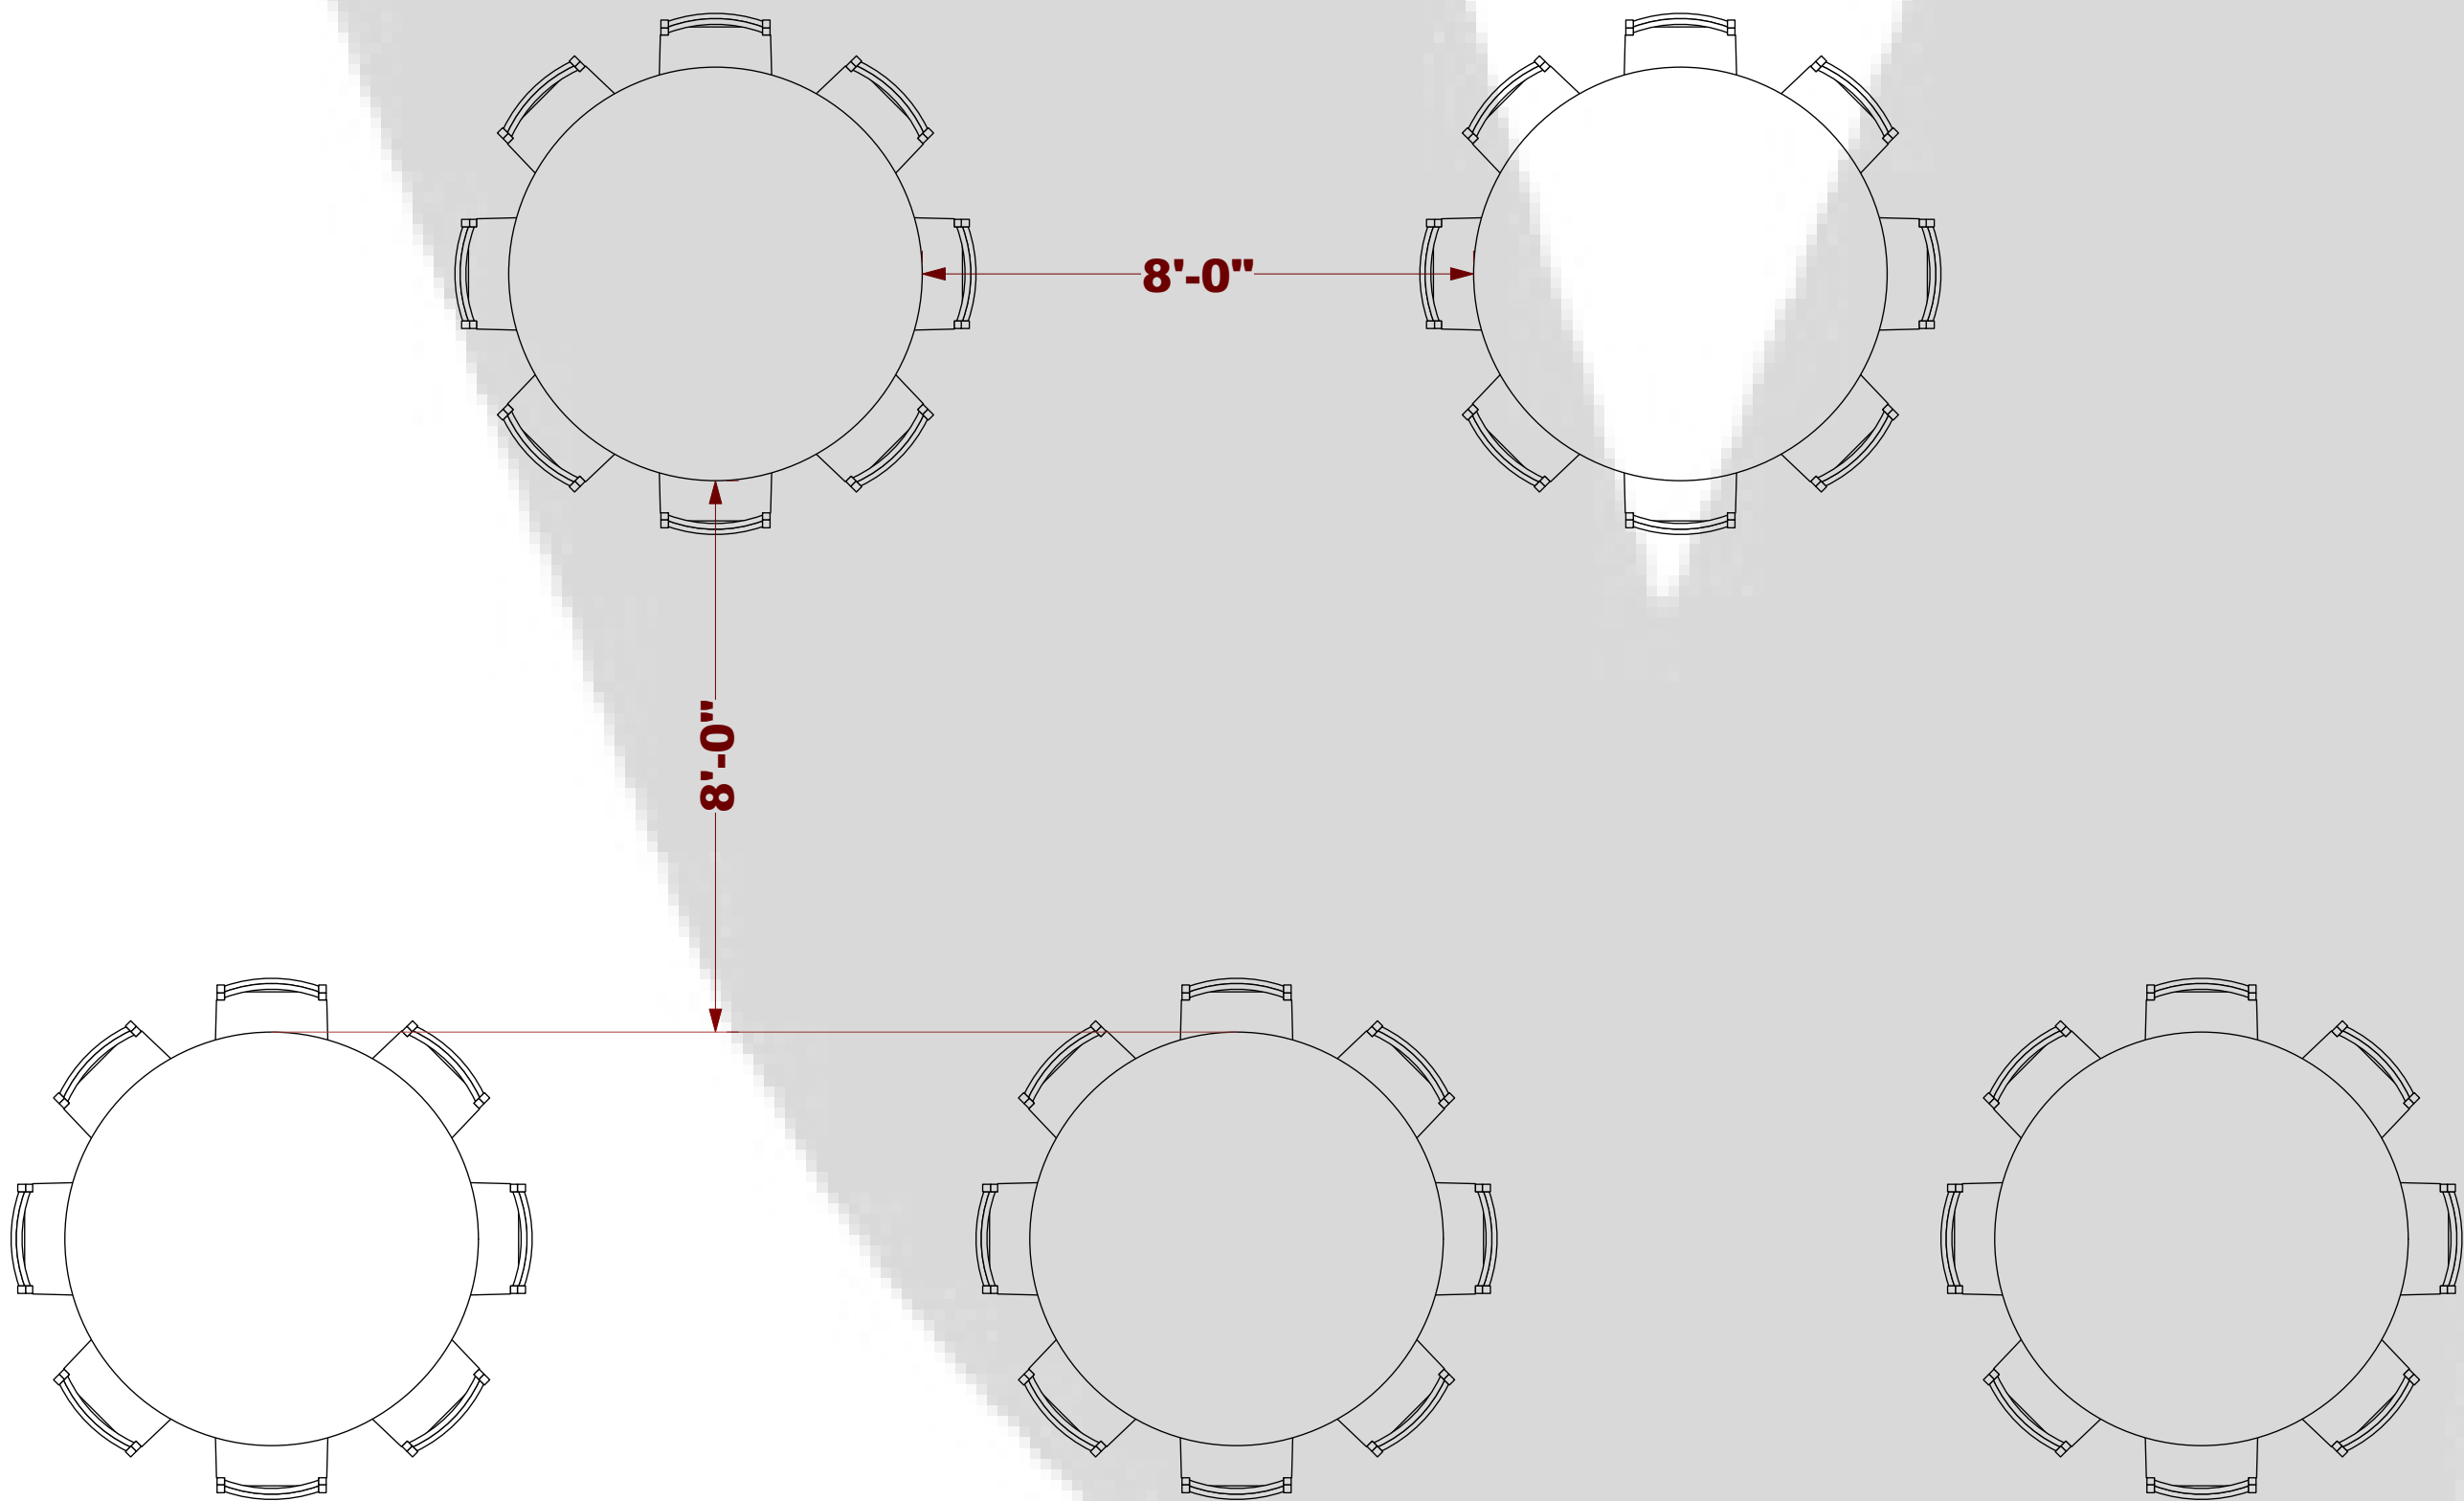

VISUAL EDGE DESIGN
8586 KATY FREEWAY STE #128
HOUSTON, TX 77027
832.808.2309
VISUALEDGE.CO

THIS DOCUMENT CONTAINS DESIGN ELEMENTS AND CONCEPTS THAT ARE THE PROPERTY OF VISUAL EDGE, AND MAY NOT BE USED OR APPLIED WITHOUT WRITTEN AUTHORIZATION OF VISUAL EDGE. DRAWINGS ARE TO BE USED AS VISUAL REPRESENTATION AND CONSTRUCTION SUGGESTION. THE INFORMATION ON THESE PLOTS DO NOT SURPASS AN ENGINEERING PROFESSIONALS OPINION ON CONSTRUCTION OF PROJECT. THE DESIGN TEAM WILL NOT BE HELD RESPONSIBLE FOR IMPROPER ENGINEERING.

© VISUAL EDGE DESIGN, LLC 2023

UP2LIVE
Break The Code
Miami Beach Convention Center

REVISED PACKAGE

VERSION :: 3.6
PUBLISHED :: 01/12/23
SCALE :: AS NOTED
PRINT SIZE :: US ARCH D (24" x 36")
FILE NAME :: Up2Live_BreakTheCode_v3.6.vwx

VENUE || VIP Area
DETAIL

3.6 **19**

VERSION NUMBER SHEET NUMBER