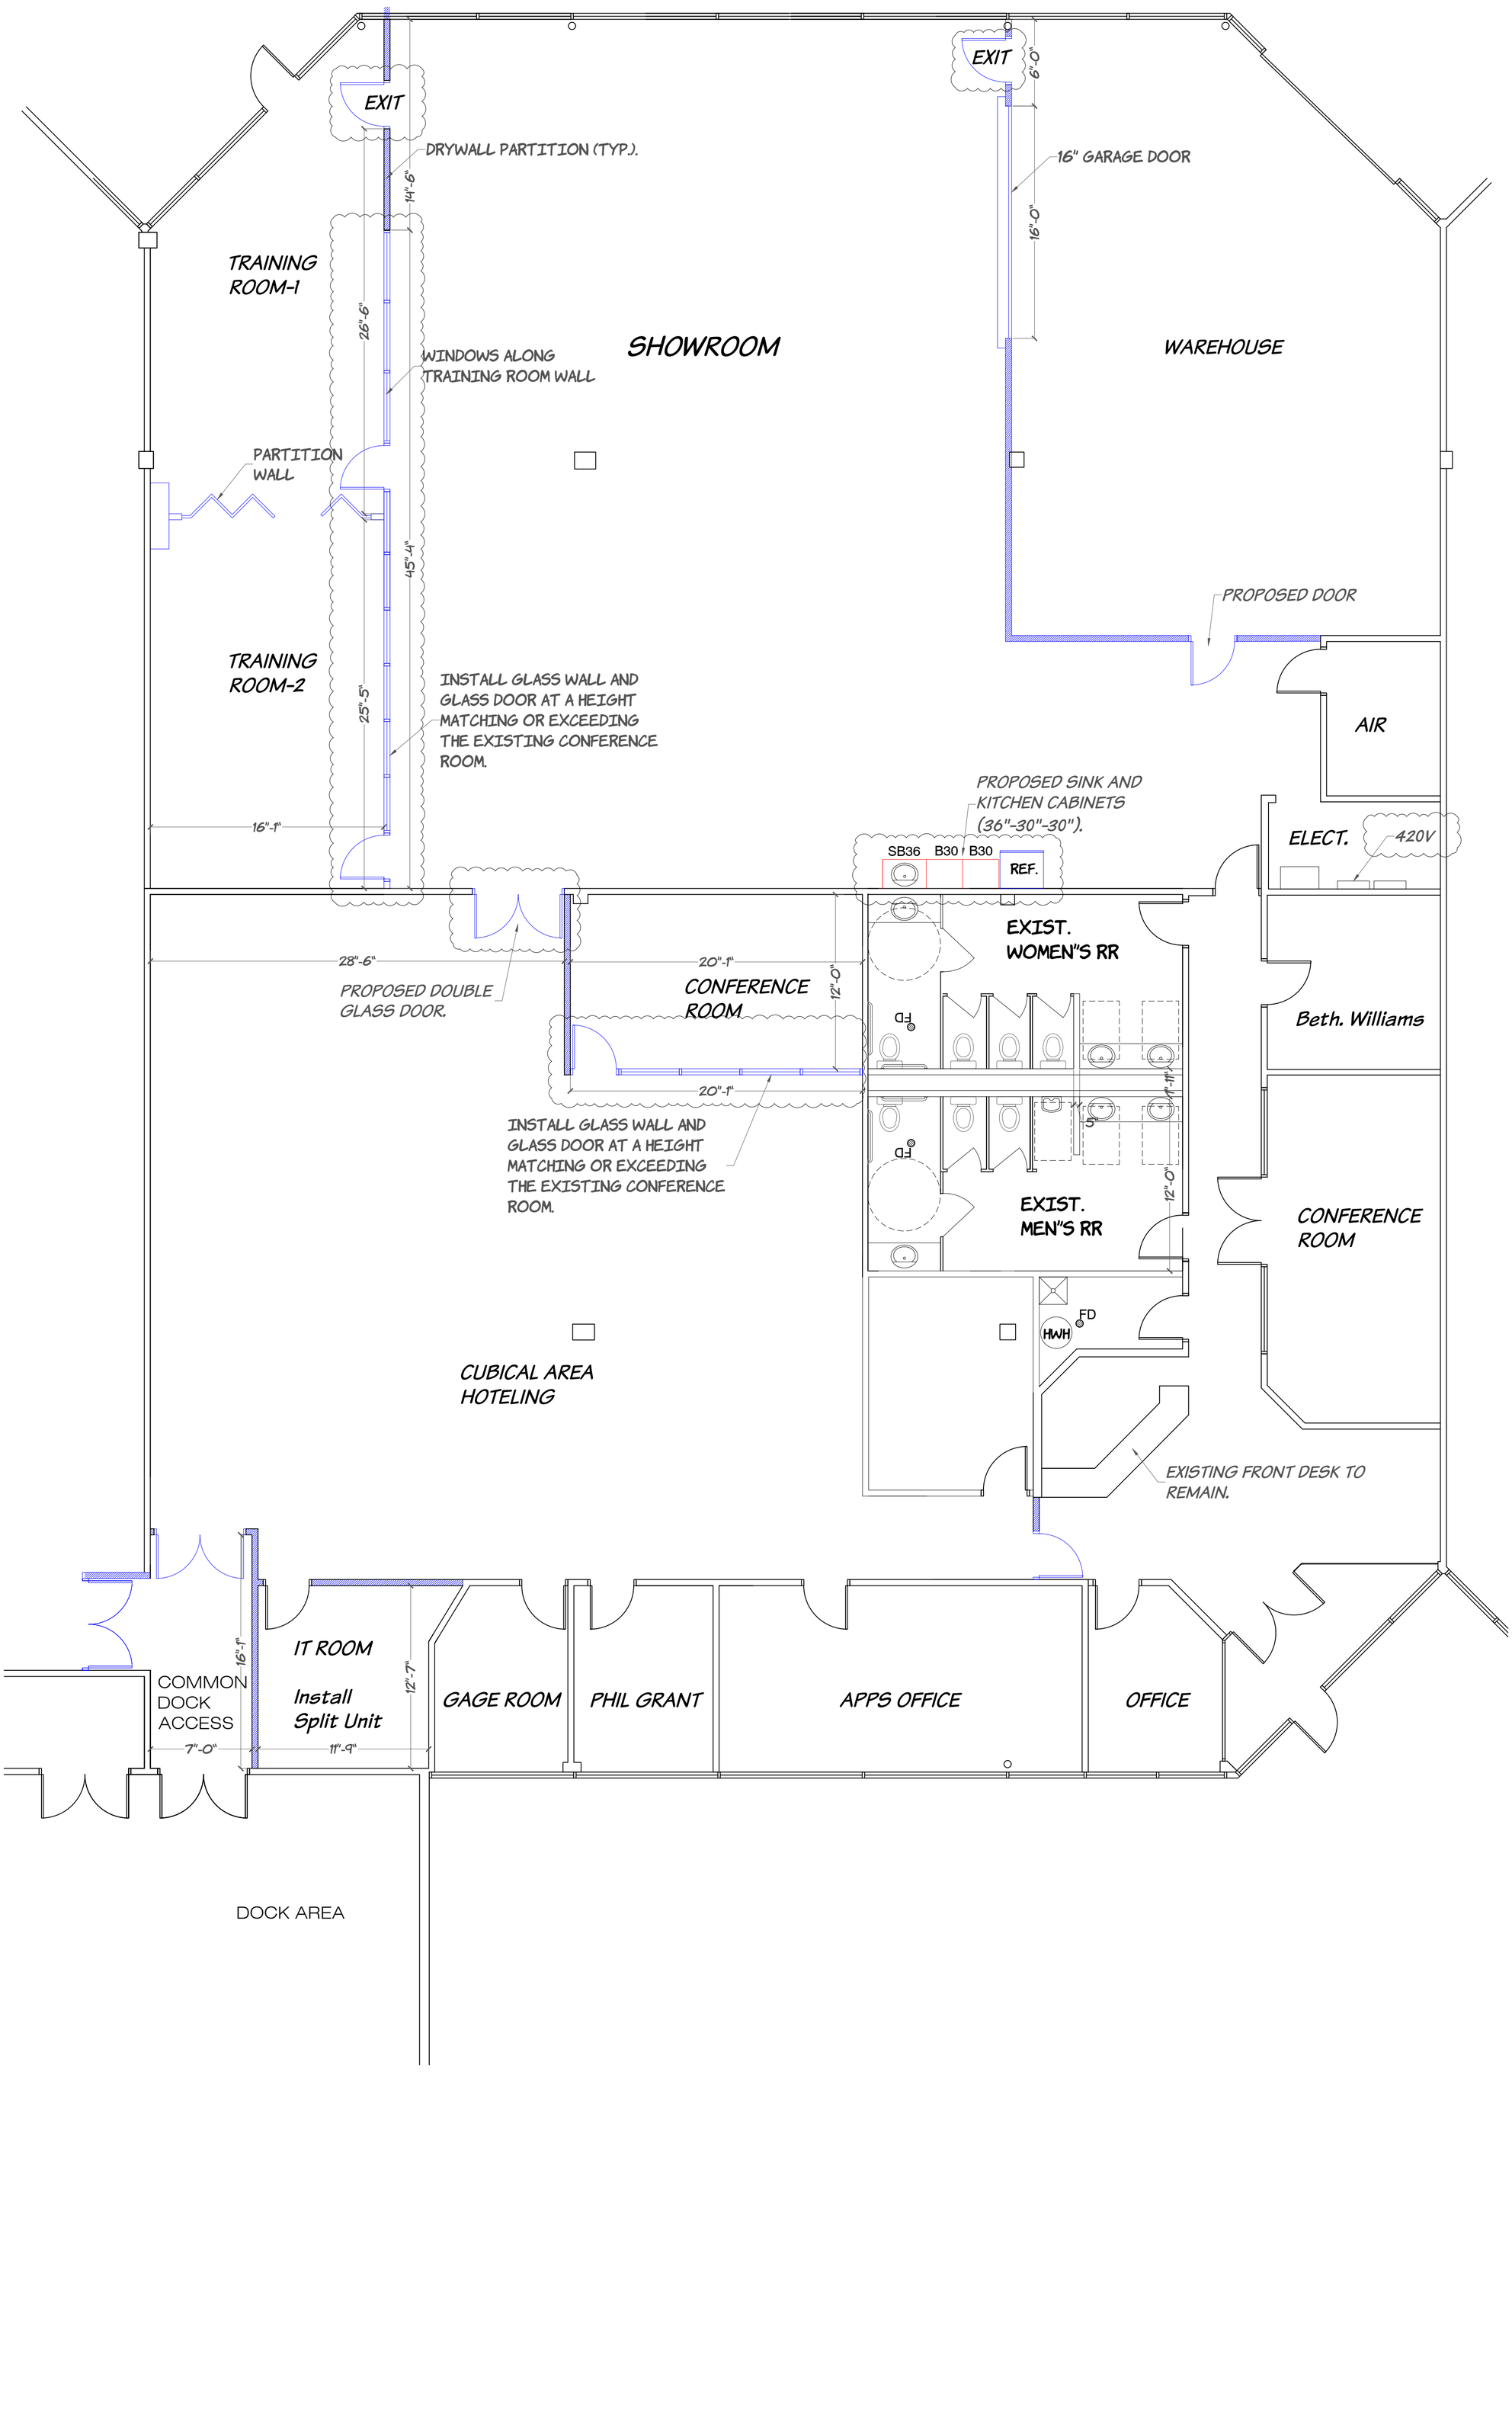PROPOSED FLOOR PLAN