BAR-01 SCHLUTER LAYOUT

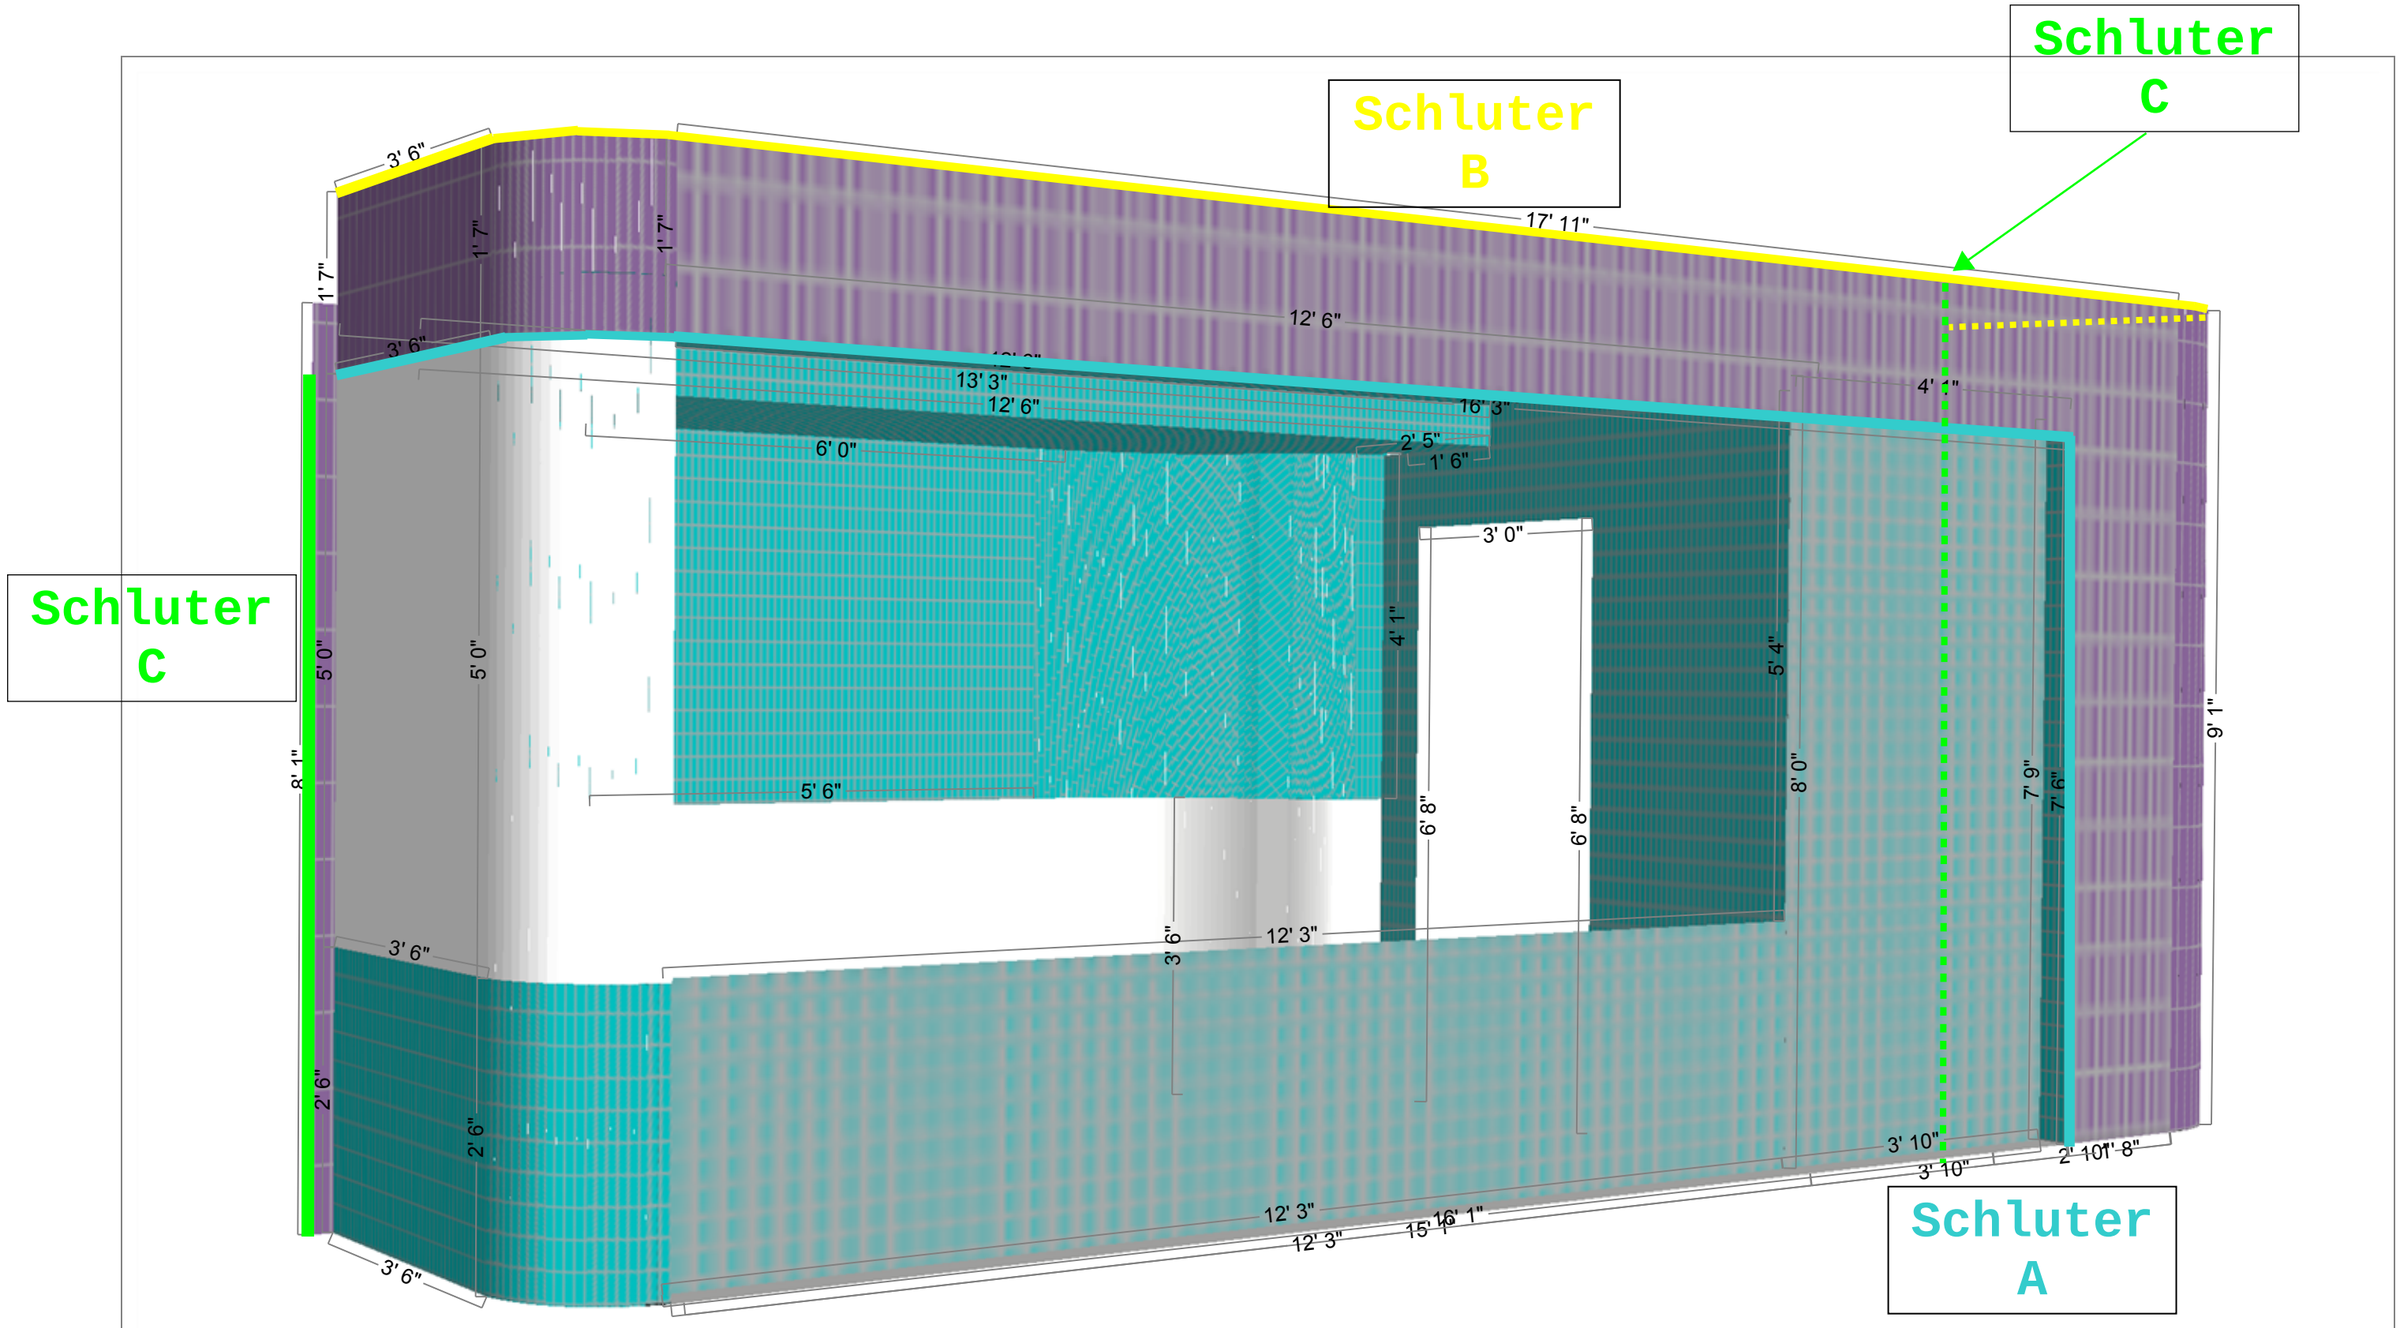

Ceramic 1"x3": WF5 Bar Tile 2, Heath Orange

Ceramic 2"x8": WF4 Bar Tile 1 Glossy White

SCHLUTER A

SCHLUTER B

SCHLUTER C