Site 2: Town Beach Southside Drainage

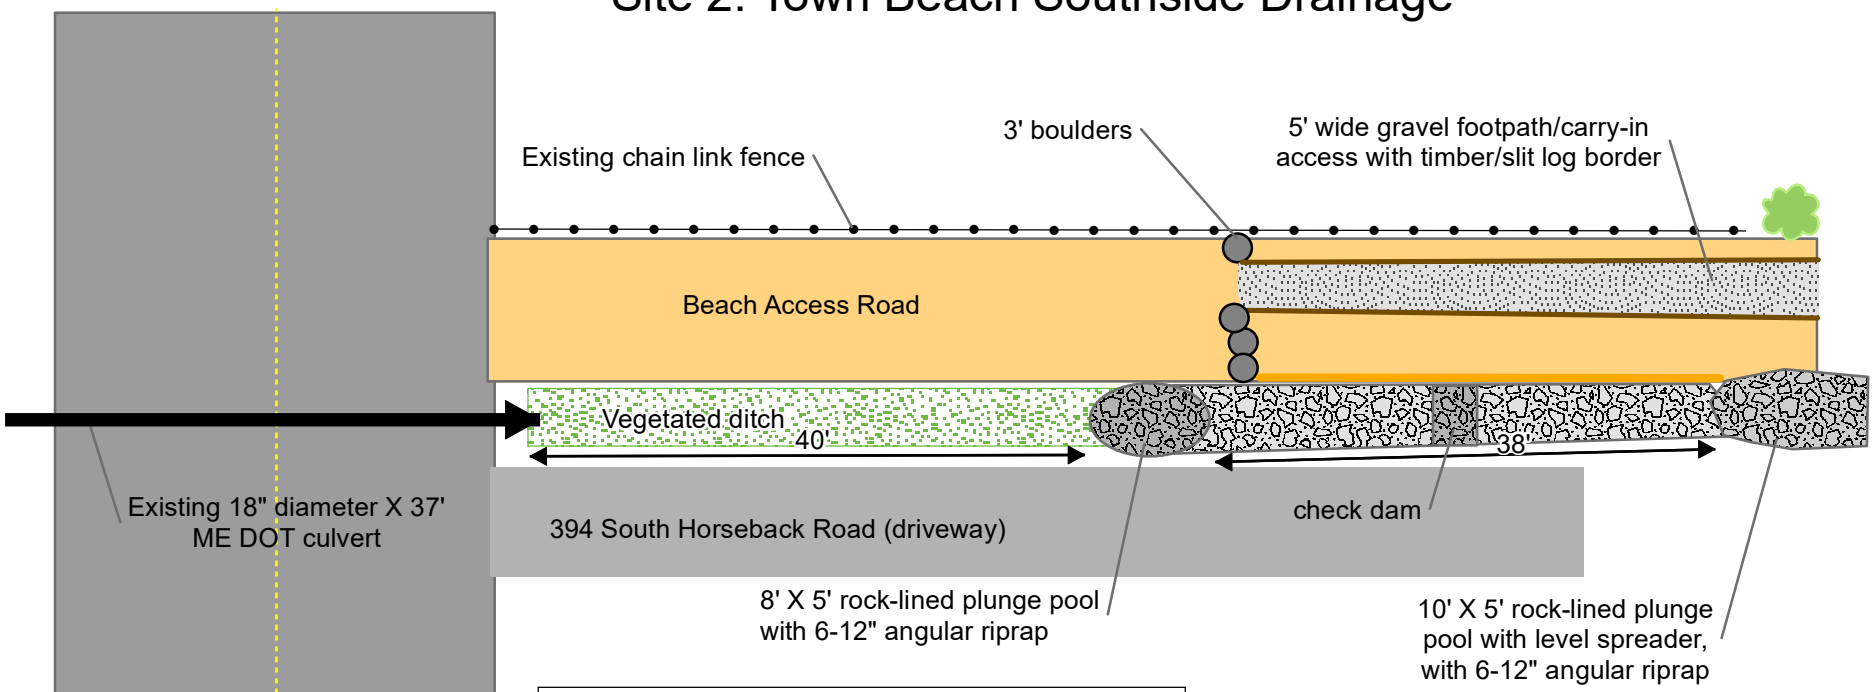

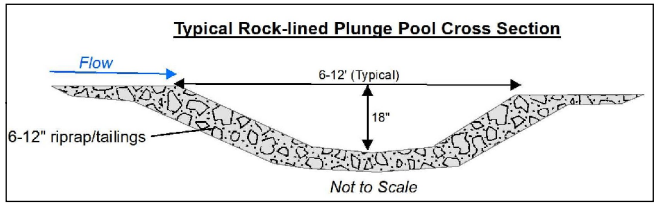

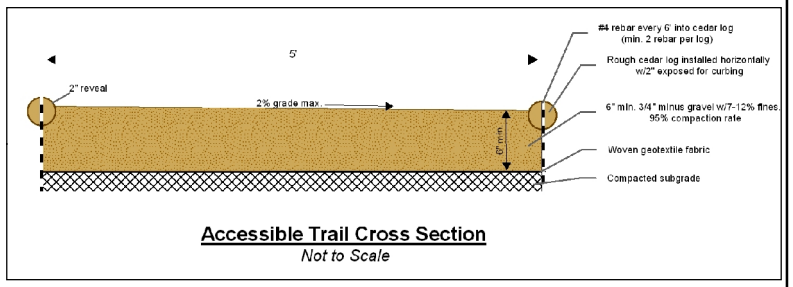

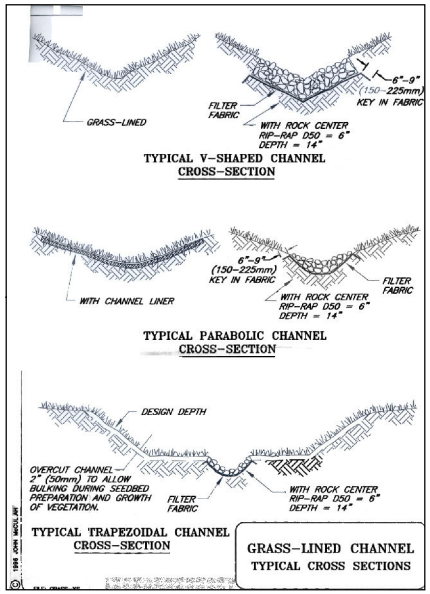

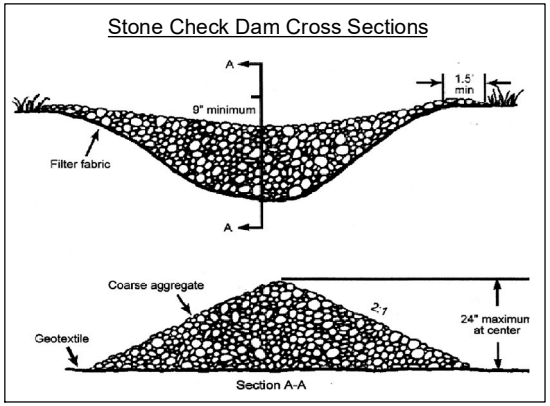

0 5 10 20 Feet

Maine Environmental Solutions