



FINISHES / NOTES

VARIOUS FINISHES AVAILABLE

GRADE 6063T6 MILL FINISH. PRE
PUNCHED TO SUIT TILE MODULE

GRADE 6063T6. MILL FINISH

GRADE 3005H47. PPC FROM
STANDARD ARGETON RANGE

GRADE 6063T6. SILVER ANODIZED
OR PPC

GRADE 3005H47. MILL FINISH

GRADE 3005H47. MILL FINISH

KEY COMPONENT LEGEND

- (A) ARGETON TERRACOTTA TILE
- (B) VERTICAL ALUMINIUM TOPHAT SUPPORT
- (C) HORIZONTAL ALUMINIUM ZED PROFILE
- (D) ALUMINIUM DRAINAGE PROFILE
- (E) ALUMINIUM TILE CLIPS
- (F) ALUMINIUM TOP RAIL
- (G) ALUMINIUM SPRING PROFILE
- (H) ALUMINIUM HALF DRAINAGE PROFILE

(1) INDICATIVE INTERNAL FINISHES
NOT BY TELLING

INSULATION

BREATHER MEMBRANE

CEMENT PARTICLE BOARD

STEEL FRAMING SYSTEM

INTERNAL FINISHES

CLOSURE TRIMS / FLASHINGS

Rev.	Date	By	Comments
------	------	----	----------

Drawing Status :

FOR INFORMATION

Material :

ARGETON TAMPA TILES
E SERIES
VERTICAL TOPHAT &
HORIZONTAL Z TO SFS



Telling Architectural Systems
125 High Rock Ave
Suite 211
Saratoga Springs
NY 12866
Tel : 518 360 7505
www.tellingarchitectural.com

© Telling Architectural Systems LLC

Do not scale from this drawing. If in doubt ask


Drawing Title :

SYSTEM COMPONENTS AND
NOTES

Scale :	Checked : RAC	Drawn : EJR
1 : 5	Date : JAN 2020	Date : JAN 2020

Size	Drawing No.	Rev.
A3	ARG-EU-INDEX	

NOTE:
THESE STANDARD DETAILS DO NOT
INCORPORATE FIRE BARRIER
REQUIREMENTS AROUND WINDOW
OPENINGS AND FLOOR SLABS.
THESE INTERFACING
REQUIREMENTS MUST BE
REVIEWED WITH THE LOCAL FIRE
INSPECTOR BEFORE FINALISATION
OF DETAILS.

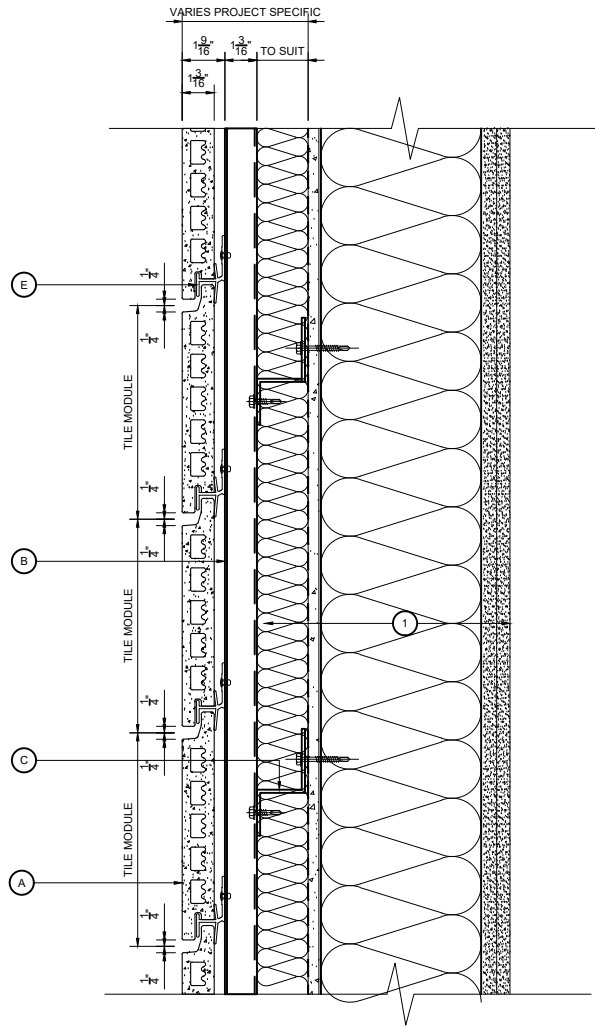

VERTICAL SECTION

KEY COMPONENT LEGEND

- (A) ARGETON TERRACOTTA TILE
- (B) VERTICAL ALUMINIUM TOPHAT SUPPORT
- (C) HORIZONTAL ALUMINIUM ZED PROFILE
- (D) ALUMINIUM DRAINAGE PROFILE
- (E) ALUMINIUM TILE CLIPS
- (F) ALUMINIUM TOP RAIL
- (G) ALUMINIUM SPRING PROFILE
- (H) ALUMINIUM HALF DRAINAGE PROFILE

- (1) INDICATIVE INTERNAL FINISHES NOT BY TELLING
- INSULATION
- BREATHER MEMBRANE
- CEMENT PARTICLE BOARD
- STEEL FRAMING SYSTEM
- INTERNAL FINISHES
- CLOSURE TRIMS / FLASHINGS

Rev.	Date	By	Comments
------	------	----	----------

Drawing Status :

FOR INFORMATION

Material :
ARGETON TAMPA TILES
E SERIES
VERTICAL TOPHAT &
HORIZONTAL Z TO SFS


Telling Architectural Systems
125 High Rock Ave
Suite 211
Saratoga Springs
NY12866
Tel : 518 360 7505
www.tellingarchitectural.com
© Telling Architectural Systems LLC


Do not scale from this drawing. If in doubt ask

Drawing Title :

VERTICAL SECTION

Scale :	Checked : RAC	Drawn : EJR
1 : 5	Date : JAN 2020	Date : JAN 2020

Size	Drawing No.	Rev.
A3	ARG-EUD01	

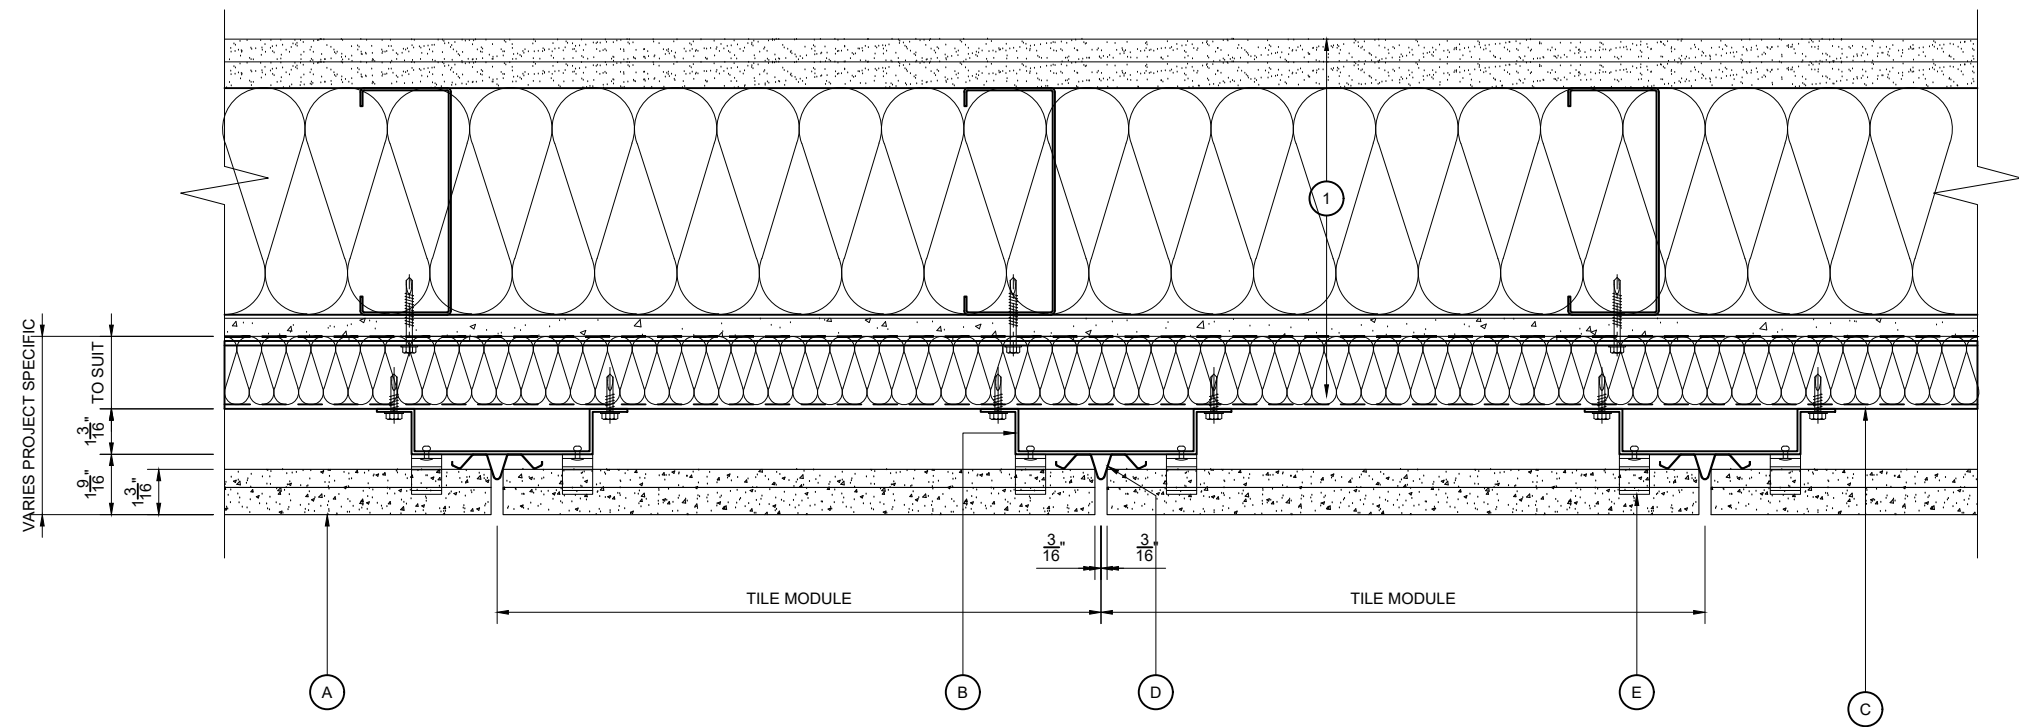

KEY COMPONENT LEGEND

- A ARGETON TERRACOTTA TILE
- B VERTICAL ALUMINIUM TOPHAT SUPPORT
- C HORIZONTAL ALUMINIUM ZED PROFILE
- D ALUMINIUM DRAINAGE PROFILE
- E ALUMINIUM TILE CLIPS
- F ALUMINUM TOP RAIL
- G ALUMINIUM SPRING PROFILE
- H ALUMINUM HALF DRAINAGE PROFILE

- 1 INDICATIVE INTERNAL FINISHES NOT BY TELLING

INSULATION

BREATHER MEMBRANE

CEMENT PARTICLE BOARD

STEEL FRAMING SYSTEM

INTERNAL FINISHES

CLOSURE TRIMS / FLASHINGS

Rev. Date By Comments

Drawing Status :

FOR INFORMATION

Material :

ARGETON TAMPA TILES
E SERIES
VERTICAL TOPHAT &
HORIZONTAL Z TO SFS



Telling Architectural Systems
125 High Rock Ave
Suite 211
Saratoga Springs NY 12866
Tel : 518 360 7505
www.tellingarchitectural.com

© Telling Architectural Systems LLC

Do not scale from this drawing. If in doubt ask


Drawing Title :

HORIZONTAL SECTION

Scale : 1 : 5
Checked : RAC
Date : JAN 2020
Drawn : EJR
Date : JAN 2020

Size	Drawing No.	Rev.
A3	ARG-EUD02	

NOTE:
THESE STANDARD DETAILS DO NOT
INCORPORATE FIRE BARRIER
REQUIREMENTS AROUND WINDOW
OPENINGS AND FLOOR SLABS.
THESE INTERFACING
REQUIREMENTS MUST BE
REVIEWED WITH THE LOCAL FIRE
INSPECTOR BEFORE FINALISATION
OF DETAILS.

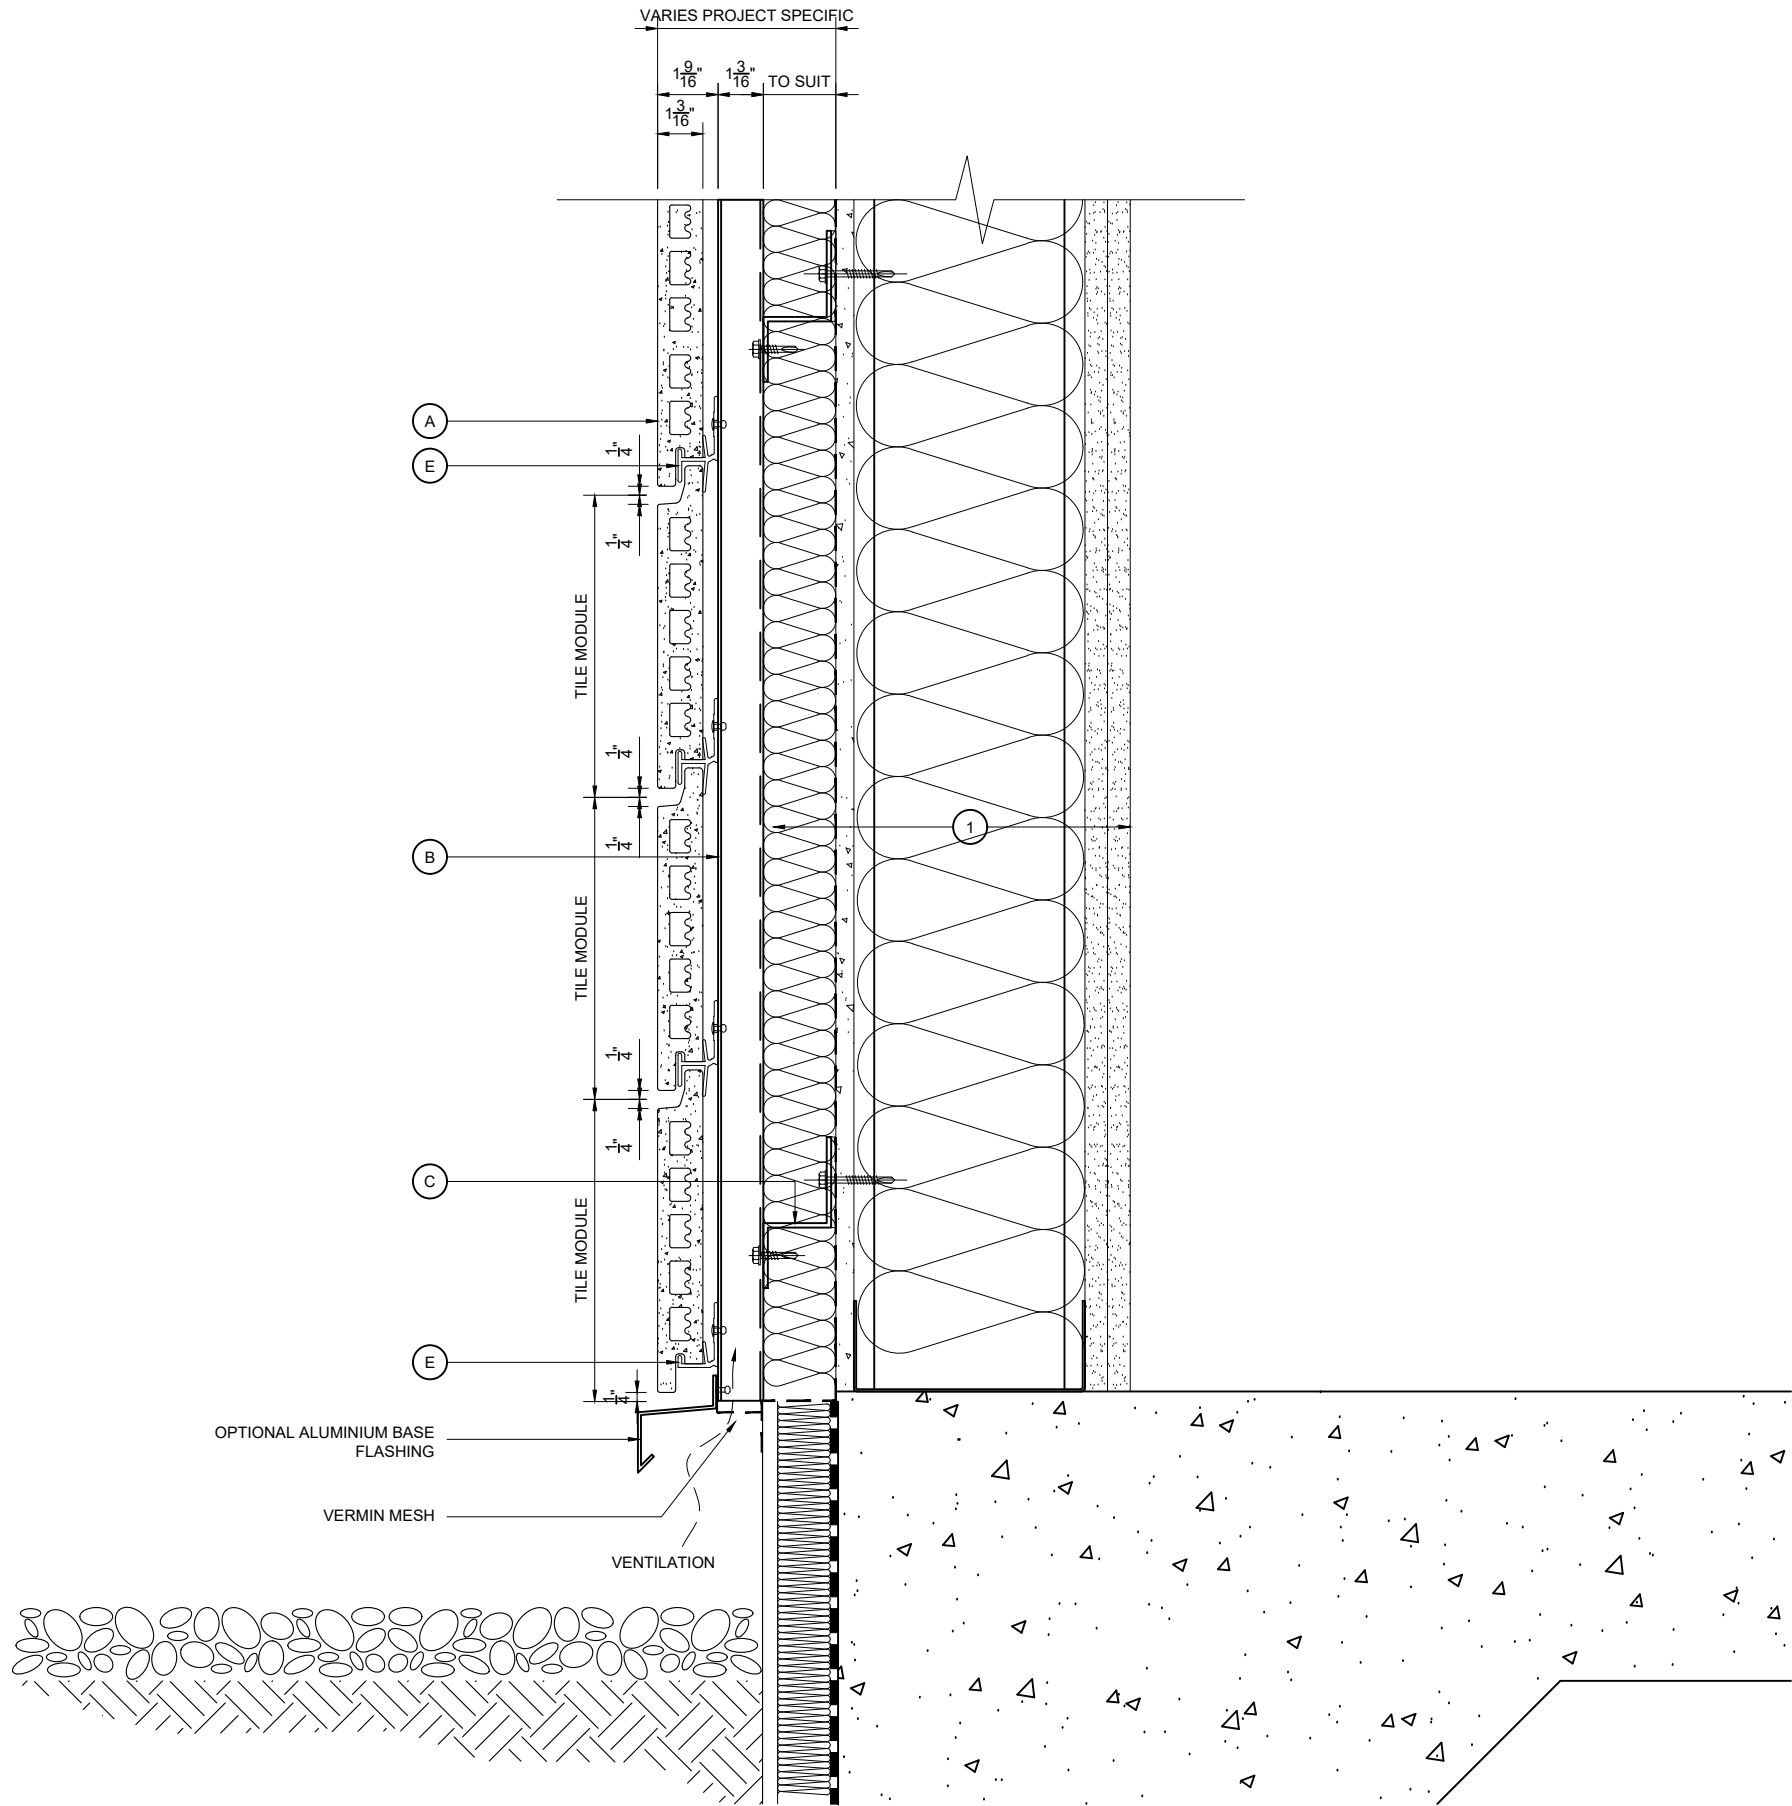

BASE DETAIL

NOTE:
THESE STANDARD DETAILS DO NOT
INCORPORATE FIRE BARRIER
REQUIREMENTS AROUND WINDOW
OPENINGS AND FLOOR SLABS.
THESE INTERFACING
REQUIREMENTS MUST BE
REVIEWED WITH THE LOCAL FIRE
INSPECTOR BEFORE FINALISATION
OF DETAILS.

- KEY COMPONENT LEGEND
- A ARGETON TERRACOTTA TILE
 - B VERTICAL ALUMINIUM TOPHAT SUPPORT
 - C HORIZONTAL ALUMINIUM ZED PROFILE
 - D ALUMINIUM DRAINAGE PROFILE
 - E ALUMINIUM TILE CLIPS
 - F ALUMINUM TOP RAIL
 - G ALUMINIUM SPRING PROFILE
 - H ALUMINUM HALF DRAINAGE PROFILE

- 1 INDICATIVE INTERNAL FINISHES
NOT BY TELLING
- INSULATION
 - BREATHER MEMBRANE
 - CEMENT PARTICLE BOARD
 - STEEL FRAMING SYSTEM
 - INTERNAL FINISHES
 - CLOSURE TRIMS / FLASHINGS

Rev.	Date	By	Comments
------	------	----	----------

Drawing Status :

FOR INFORMATION

Material :

ARGETON TAMPA TILES
E SERIES
VERTICAL TOPHAT &
HORIZONTAL Z TO SFS



Telling Architectural Systems
125 High Rock Ave
Suite 211
Saratoga Springs NY12866
Tel : 518 360 7505
www.tellingarchitectural.com

© Telling Architectural Systems LLC

Do not scale from this drawing. If in doubt ask


Drawing Title :

BASE DETAIL

Scale :	Checked : RAC	Drawn : EJR
1 : 5	Date : JAN 2020	Date : JAN 2020

Size	Drawing No.	Rev.
A3	ARG-EUD03	

NOTE:
THESE STANDARD DETAILS DO NOT
INCORPORATE FIRE BARRIER
REQUIREMENTS AROUND WINDOW
OPENINGS AND FLOOR SLABS.
THESE INTERFACING
REQUIREMENTS MUST BE
REVIEWED WITH THE LOCAL FIRE
INSPECTOR BEFORE FINALISATION
OF DETAILS.

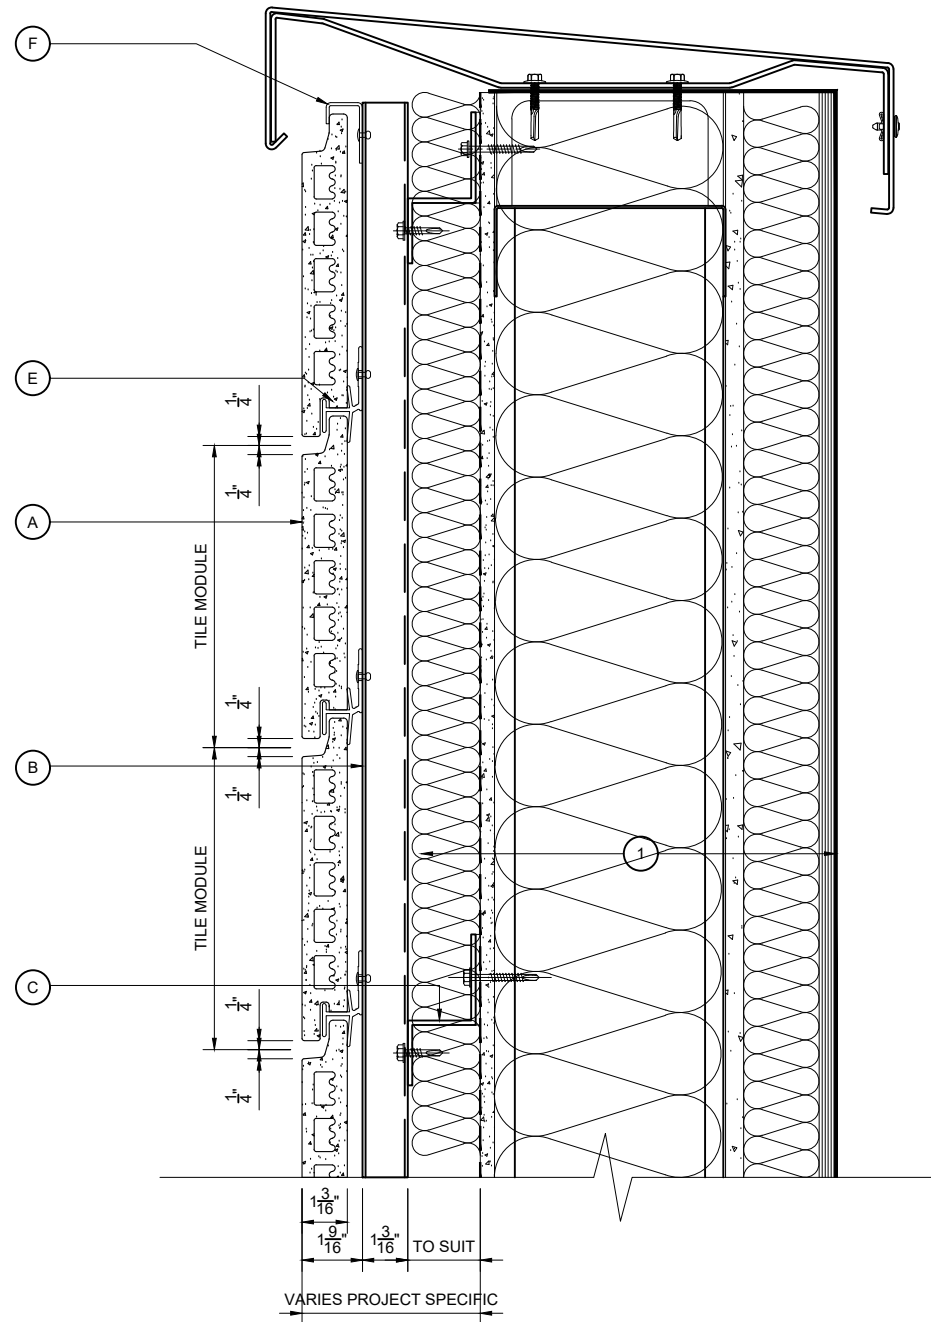

PARAPET DETAIL

KEY COMPONENT LEGEND

A

ARGETON TERRACOTTA TILE

B

VERTICAL ALUMINIUM TOPHAT
SUPPORT

C

HORIZONTAL ALUMINIUM ZED
PROFILE

D

ALUMINIUM DRAINAGE PROFILE

E

ALUMINIUM TILE CLIPS

F

ALUMINUM TOP RAIL

G

ALUMINIUM SPRING PROFILE

H

ALUMINUM HALF DRAINAGE
PROFILE

1

INDICATIVE INTERNAL FINISHES
NOT BY TELLING

INSULATION

BREATHER MEMBRANE

CEMENT PARTICLE BOARD

STEEL FRAMING SYSTEM

INTERNAL FINISHES

CLOSURE TRIMS / FLASHINGS

Rev.	Date	By	Comments
Drawing Status :			

FOR INFORMATION

Material :

ARGETON TAMPA TILES
E SERIES
VERTICAL TOPHAT &
HORIZONTAL Z TO SFS

Telling Architectural

Telling Architectural Systems
125 High Rock Ave
Suite 211
Saratoga Springs
NY12866

Tel : 518 360 7505
www.tellingarchitectural.com

© Telling Architectural Systems LLC

Do not scale from this drawing. If in doubt ask


Drawing Title :

PARAPET DETAIL


Scale :	Checked : RAC	Drawn : EJR
1 : 5	Date : JAN 2020	Date : JAN 2020

Size	Drawing No.	Rev.
A3	ARG-EUD04	

Size	Drawing No.	Rev.
A3	ARG-EUD05	

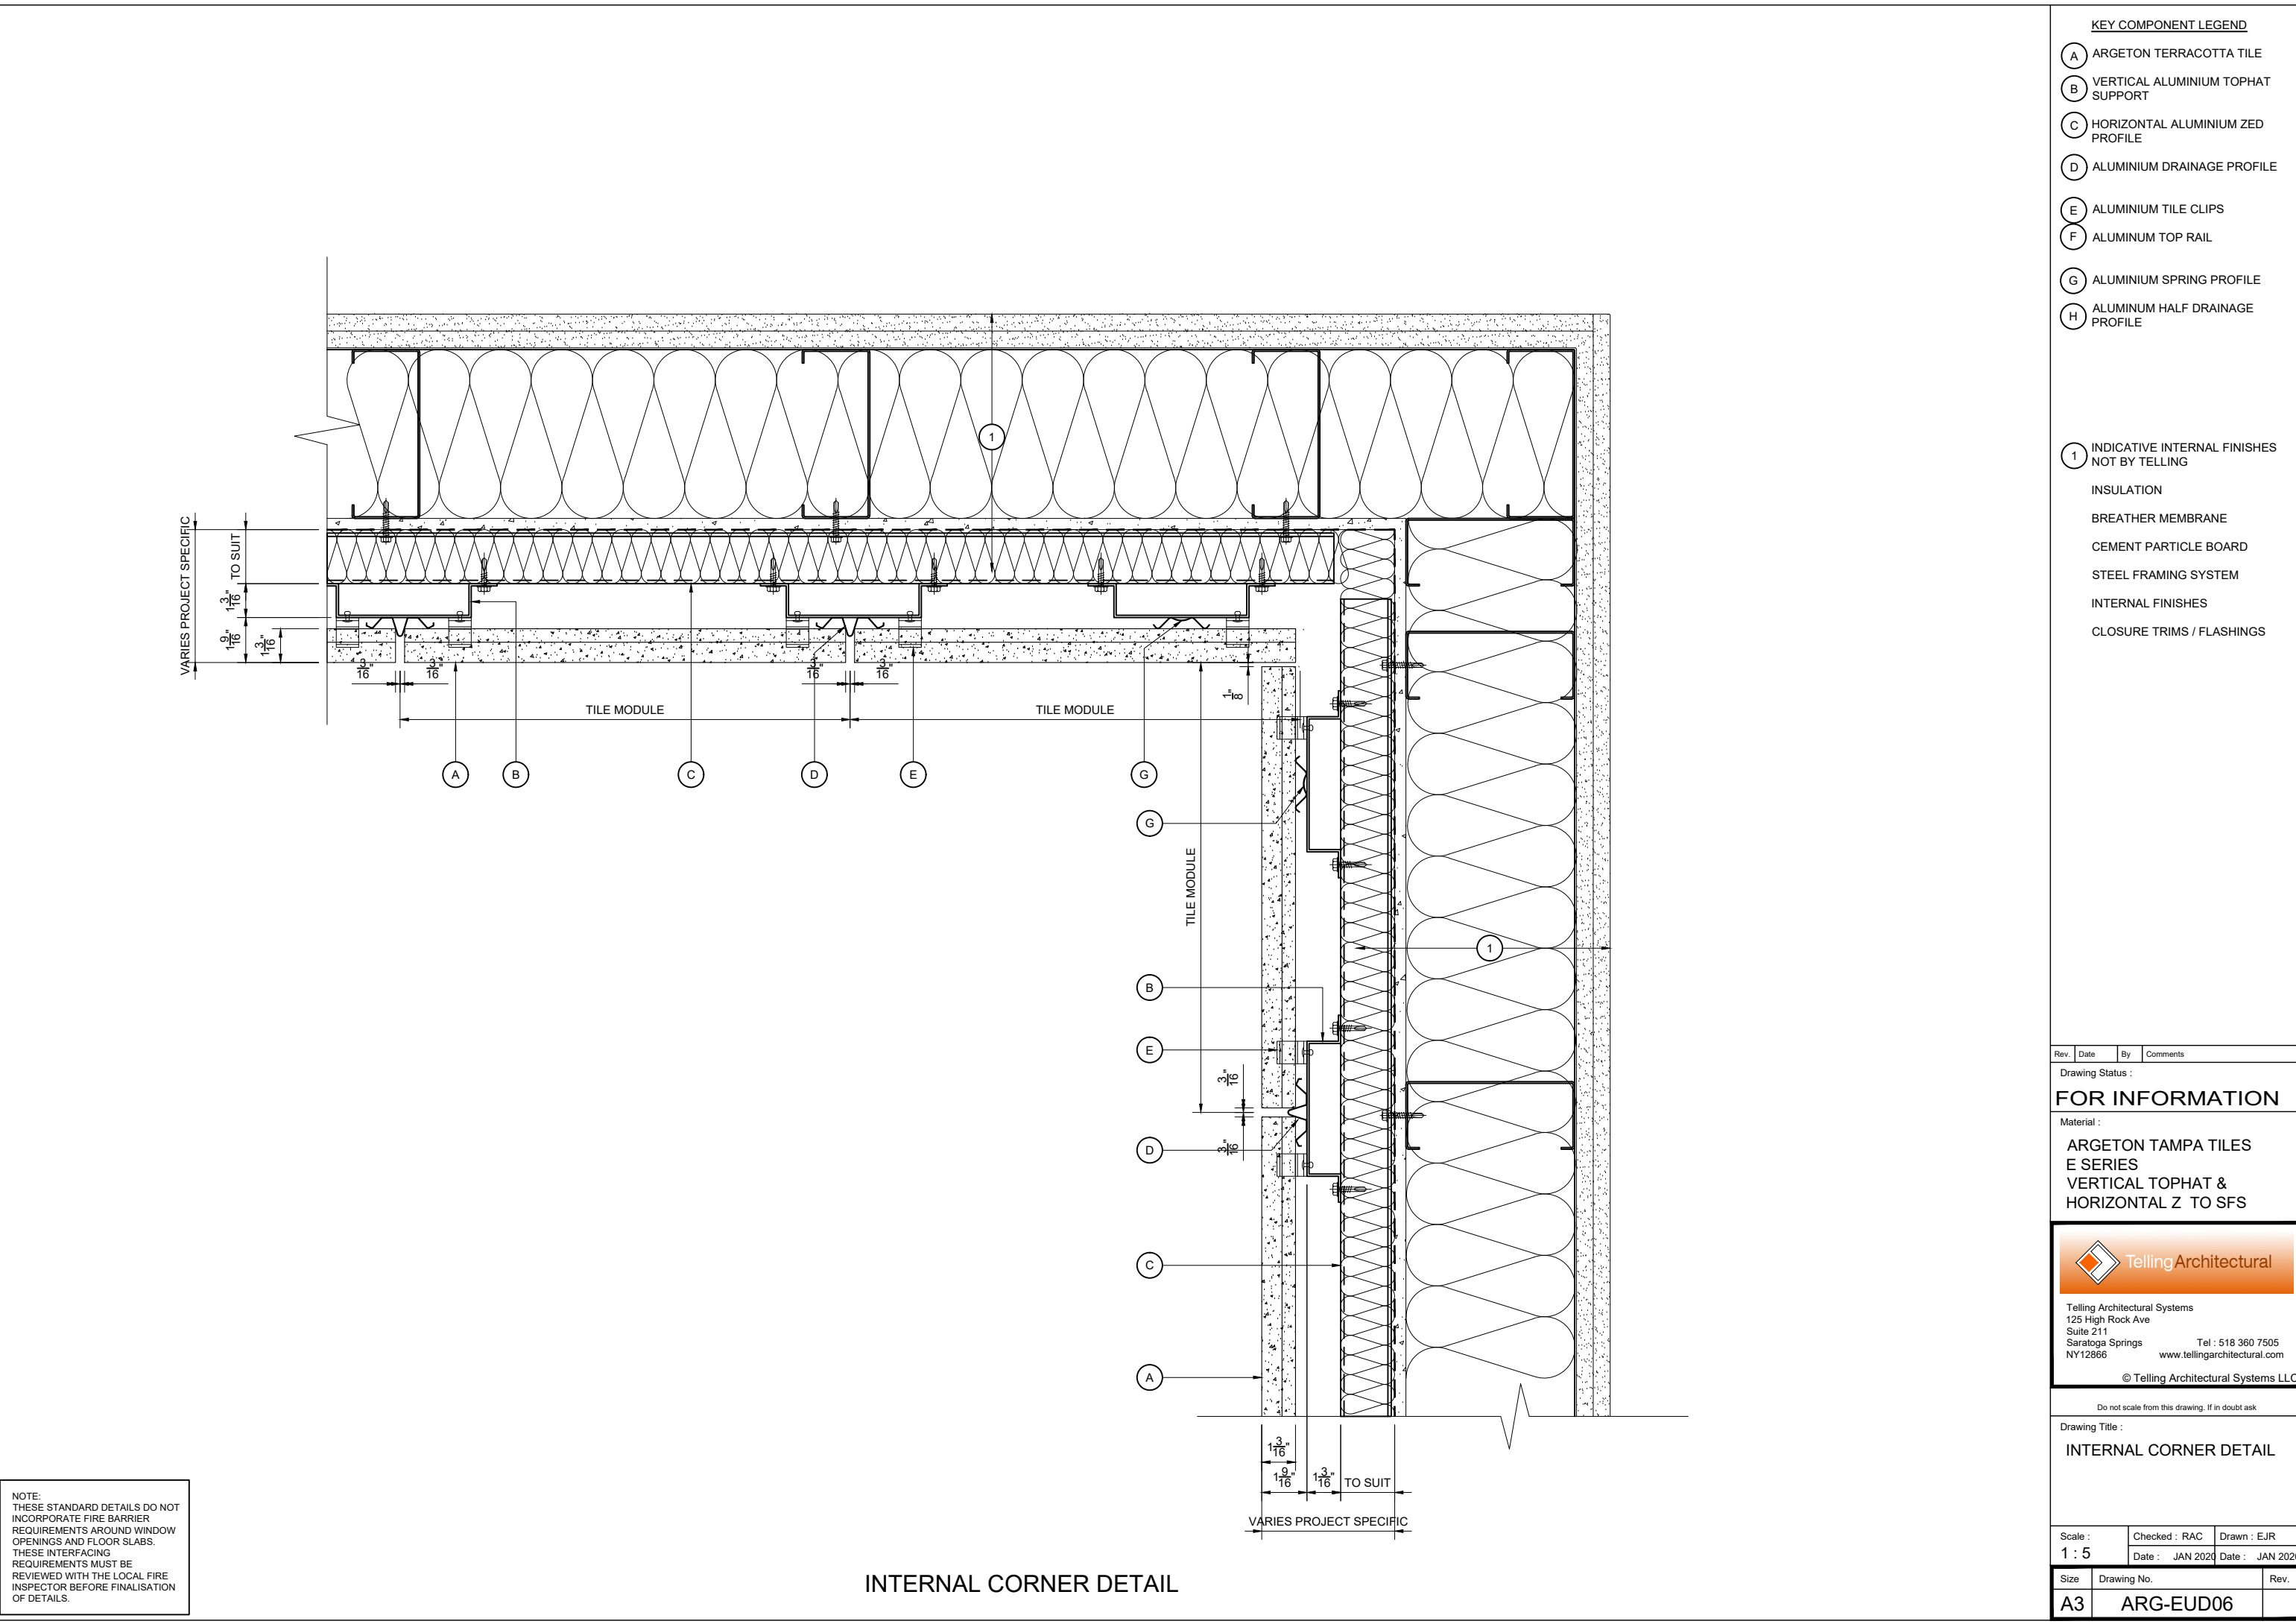

NOTE:
THESE STANDARD DETAILS DO NOT
INCORPORATE FIRE BARRIER
REQUIREMENTS AROUND WINDOW
OPENINGS AND FLOOR SLABS.
THESE INTERFACING
REQUIREMENTS MUST BE
REVIEWED WITH THE LOCAL FIRE
INSPECTOR BEFORE FINALISATION
OF DETAILS.

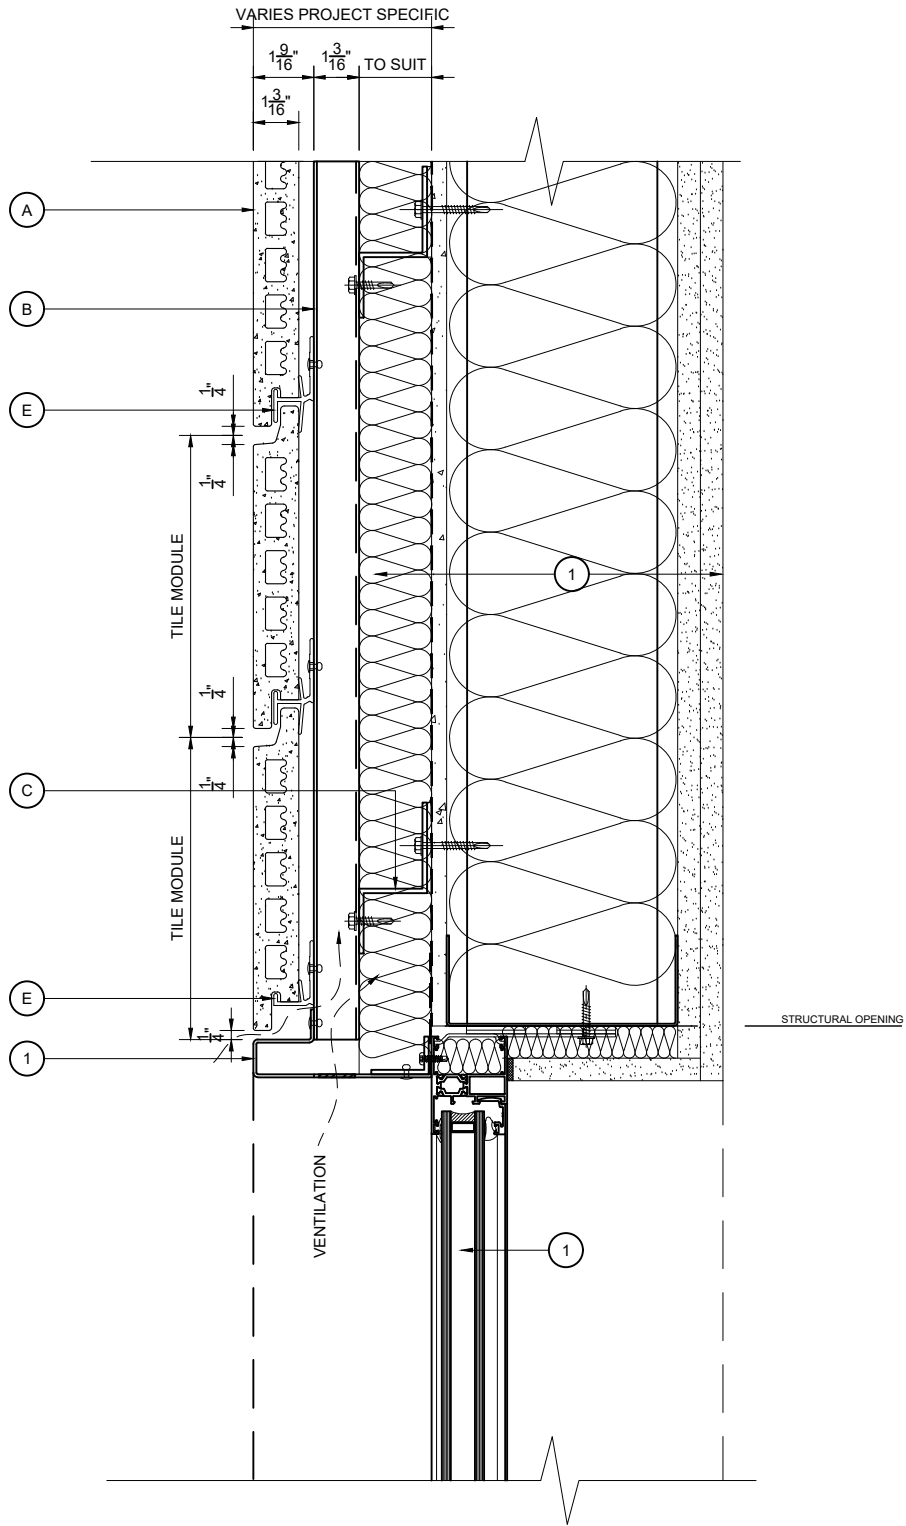

WINDOW HEAD DETAIL

- KEY COMPONENT LEGEND
- A ARGETON TERRACOTTA TILE
 - B VERTICAL ALUMINIUM TOPHAT SUPPORT
 - C HORIZONTAL ALUMINIUM ZED PROFILE
 - D ALUMINIUM DRAINAGE PROFILE
 - E ALUMINIUM TILE CLIPS
 - F ALUMINUM TOP RAIL
 - G ALUMINIUM SPRING PROFILE
 - H ALUMINUM HALF DRAINAGE PROFILE

- 1 INDICATIVE INTERNAL FINISHES
NOT BY TELLING
- INSULATION
 - BREATHER MEMBRANE
 - CEMENT PARTICLE BOARD
 - STEEL FRAMING SYSTEM
 - INTERNAL FINISHES
 - CLOSURE TRIMS / FLASHINGS

Rev.	Date	By	Comments
------	------	----	----------

Drawing Status :

FOR INFORMATION

Material :
ARGETON TAMPA TILES
E SERIES
VERTICAL TOPHAT &
HORIZONTAL Z TO SFS

 Telling Architectural

Telling Architectural Systems
125 High Rock Ave
Suite 211
Saratoga Springs NY12866
Tel : 518 360 7505
www.tellingarchitectural.com
© Telling Architectural Systems LLC


Do not scale from this drawing. If in doubt ask

Drawing Title :

WINDOW HEAD DETAIL

Scale :	Checked : RAC	Drawn : EJR
1 : 5	Date : JAN 2020	Date : JAN 2020

Size	Drawing No.	Rev.
A3	ARG-EUD07	

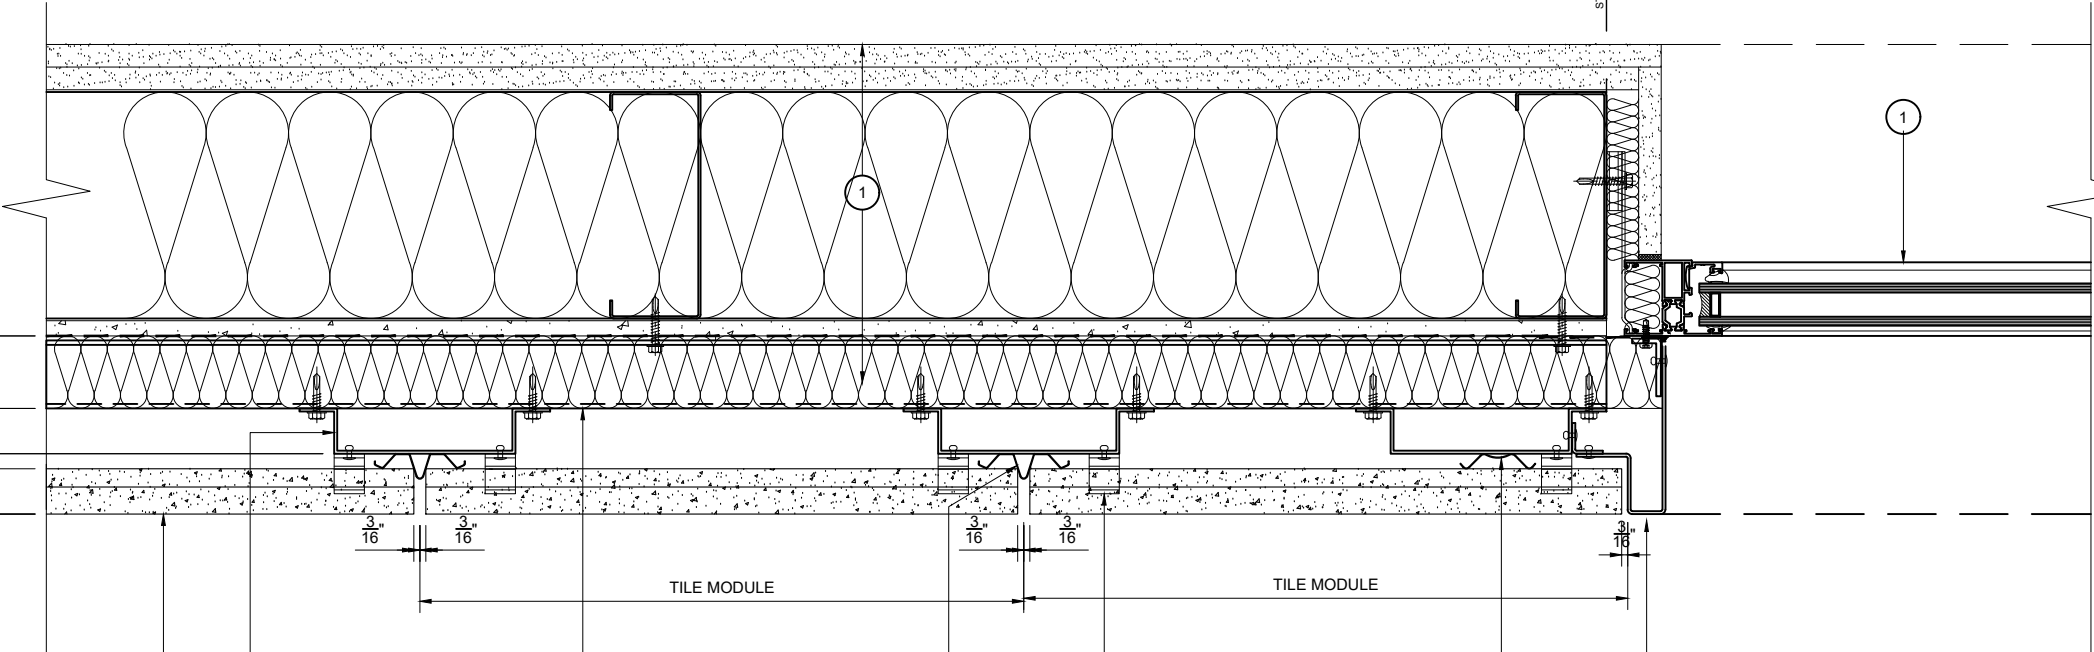


WINDOW JAMB DETAIL

- 1 INDICATIVE INTERNAL FINISHES
NOT BY TELLING
- INSULATION
- BREATHER MEMBRANE
- CEMENT PARTICLE BOARD
- STEEL FRAMING SYSTEM
- INTERNAL FINISHES
- CLOSURE TRIMS / FLASHINGS

Size	Drawing No.	Rev.
A3	ARG-EUD09	

NOTE:
THESE STANDARD DETAILS DO NOT
INCORPORATE FIRE BARRIER
REQUIREMENTS AROUND WINDOW
OPENINGS AND FLOOR SLABS.
THESE INTERFACING
REQUIREMENTS MUST BE
REVIEWED WITH THE LOCAL FIRE
INSPECTOR BEFORE FINALISATION
OF DETAILS.

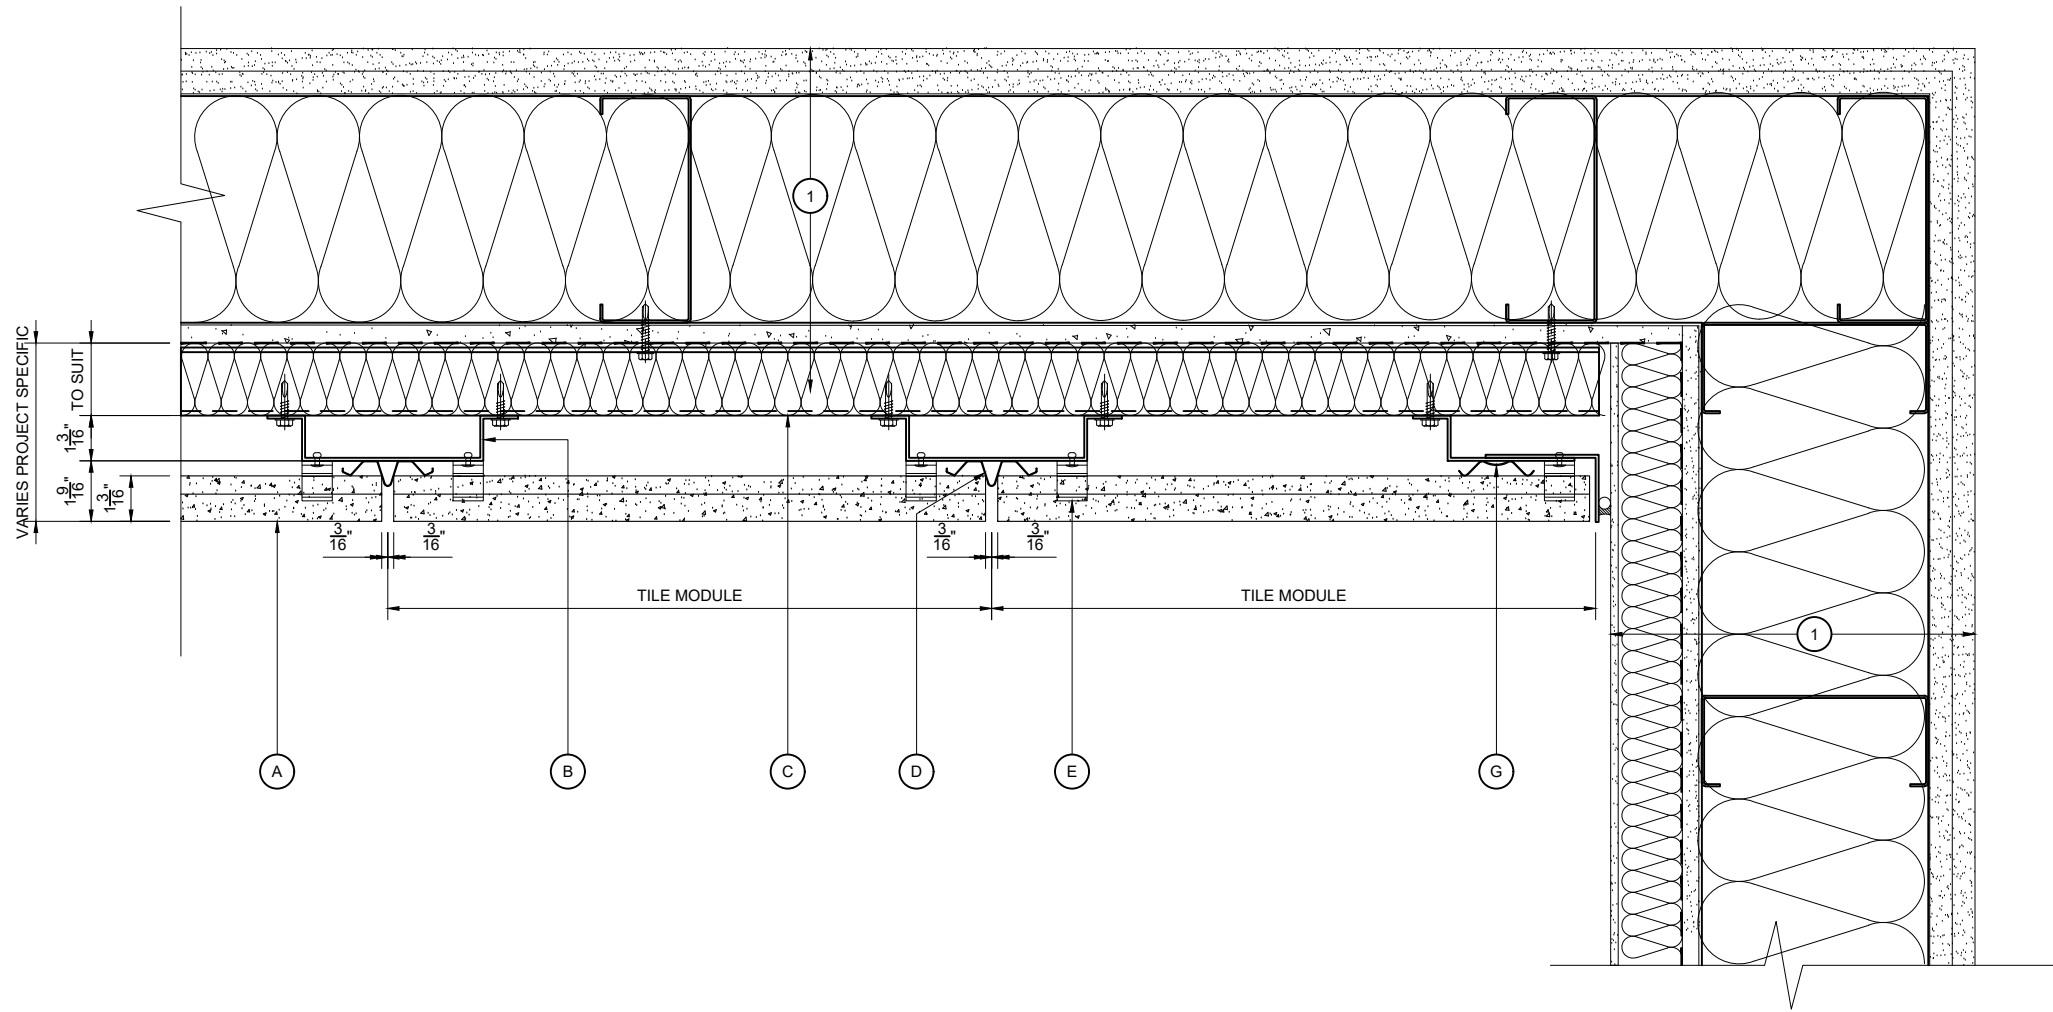

CLADDING ABUTMENT DETAIL

KEY COMPONENT LEGEND

- A ARGETON TERRACOTTA TILE
- B VERTICAL ALUMINIUM TOPHAT SUPPORT
- C HORIZONTAL ALUMINIUM ZED PROFILE
- D ALUMINIUM DRAINAGE PROFILE
- E ALUMINIUM TILE CLIPS
- F ALUMINUM TOP RAIL
- G ALUMINIUM SPRING PROFILE
- H ALUMINUM HALF DRAINAGE PROFILE

- 1 INDICATIVE INTERNAL FINISHES NOT BY TELLING
- INSULATION
- BREATHER MEMBRANE
- CEMENT PARTICLE BOARD
- STEEL FRAMING SYSTEM
- INTERNAL FINISHES
- CLOSURE TRIMS / FLASHINGS

Rev.	Date	By	Comments
------	------	----	----------

Drawing Status :

FOR INFORMATION

Material :
ARGETON TAMPA TILES
E SERIES
VERTICAL TOPHAT &
HORIZONTAL Z TO SFS



Telling Architectural Systems
125 High Rock Ave
Suite 211
Saratoga Springs NY 12866
Tel : 518 360 7505
www.tellingarchitectural.com
© Telling Architectural Systems LLC


Do not scale from this drawing. If in doubt ask

Drawing Title :

CLADDING ABUTMENT
DETAIL

Scale :	Checked : RAC	Drawn : EJR
1 : 5	Date : JAN 2020	Date : JAN 2020

Size	Drawing No.	Rev.
A3	ARG-EUD10	

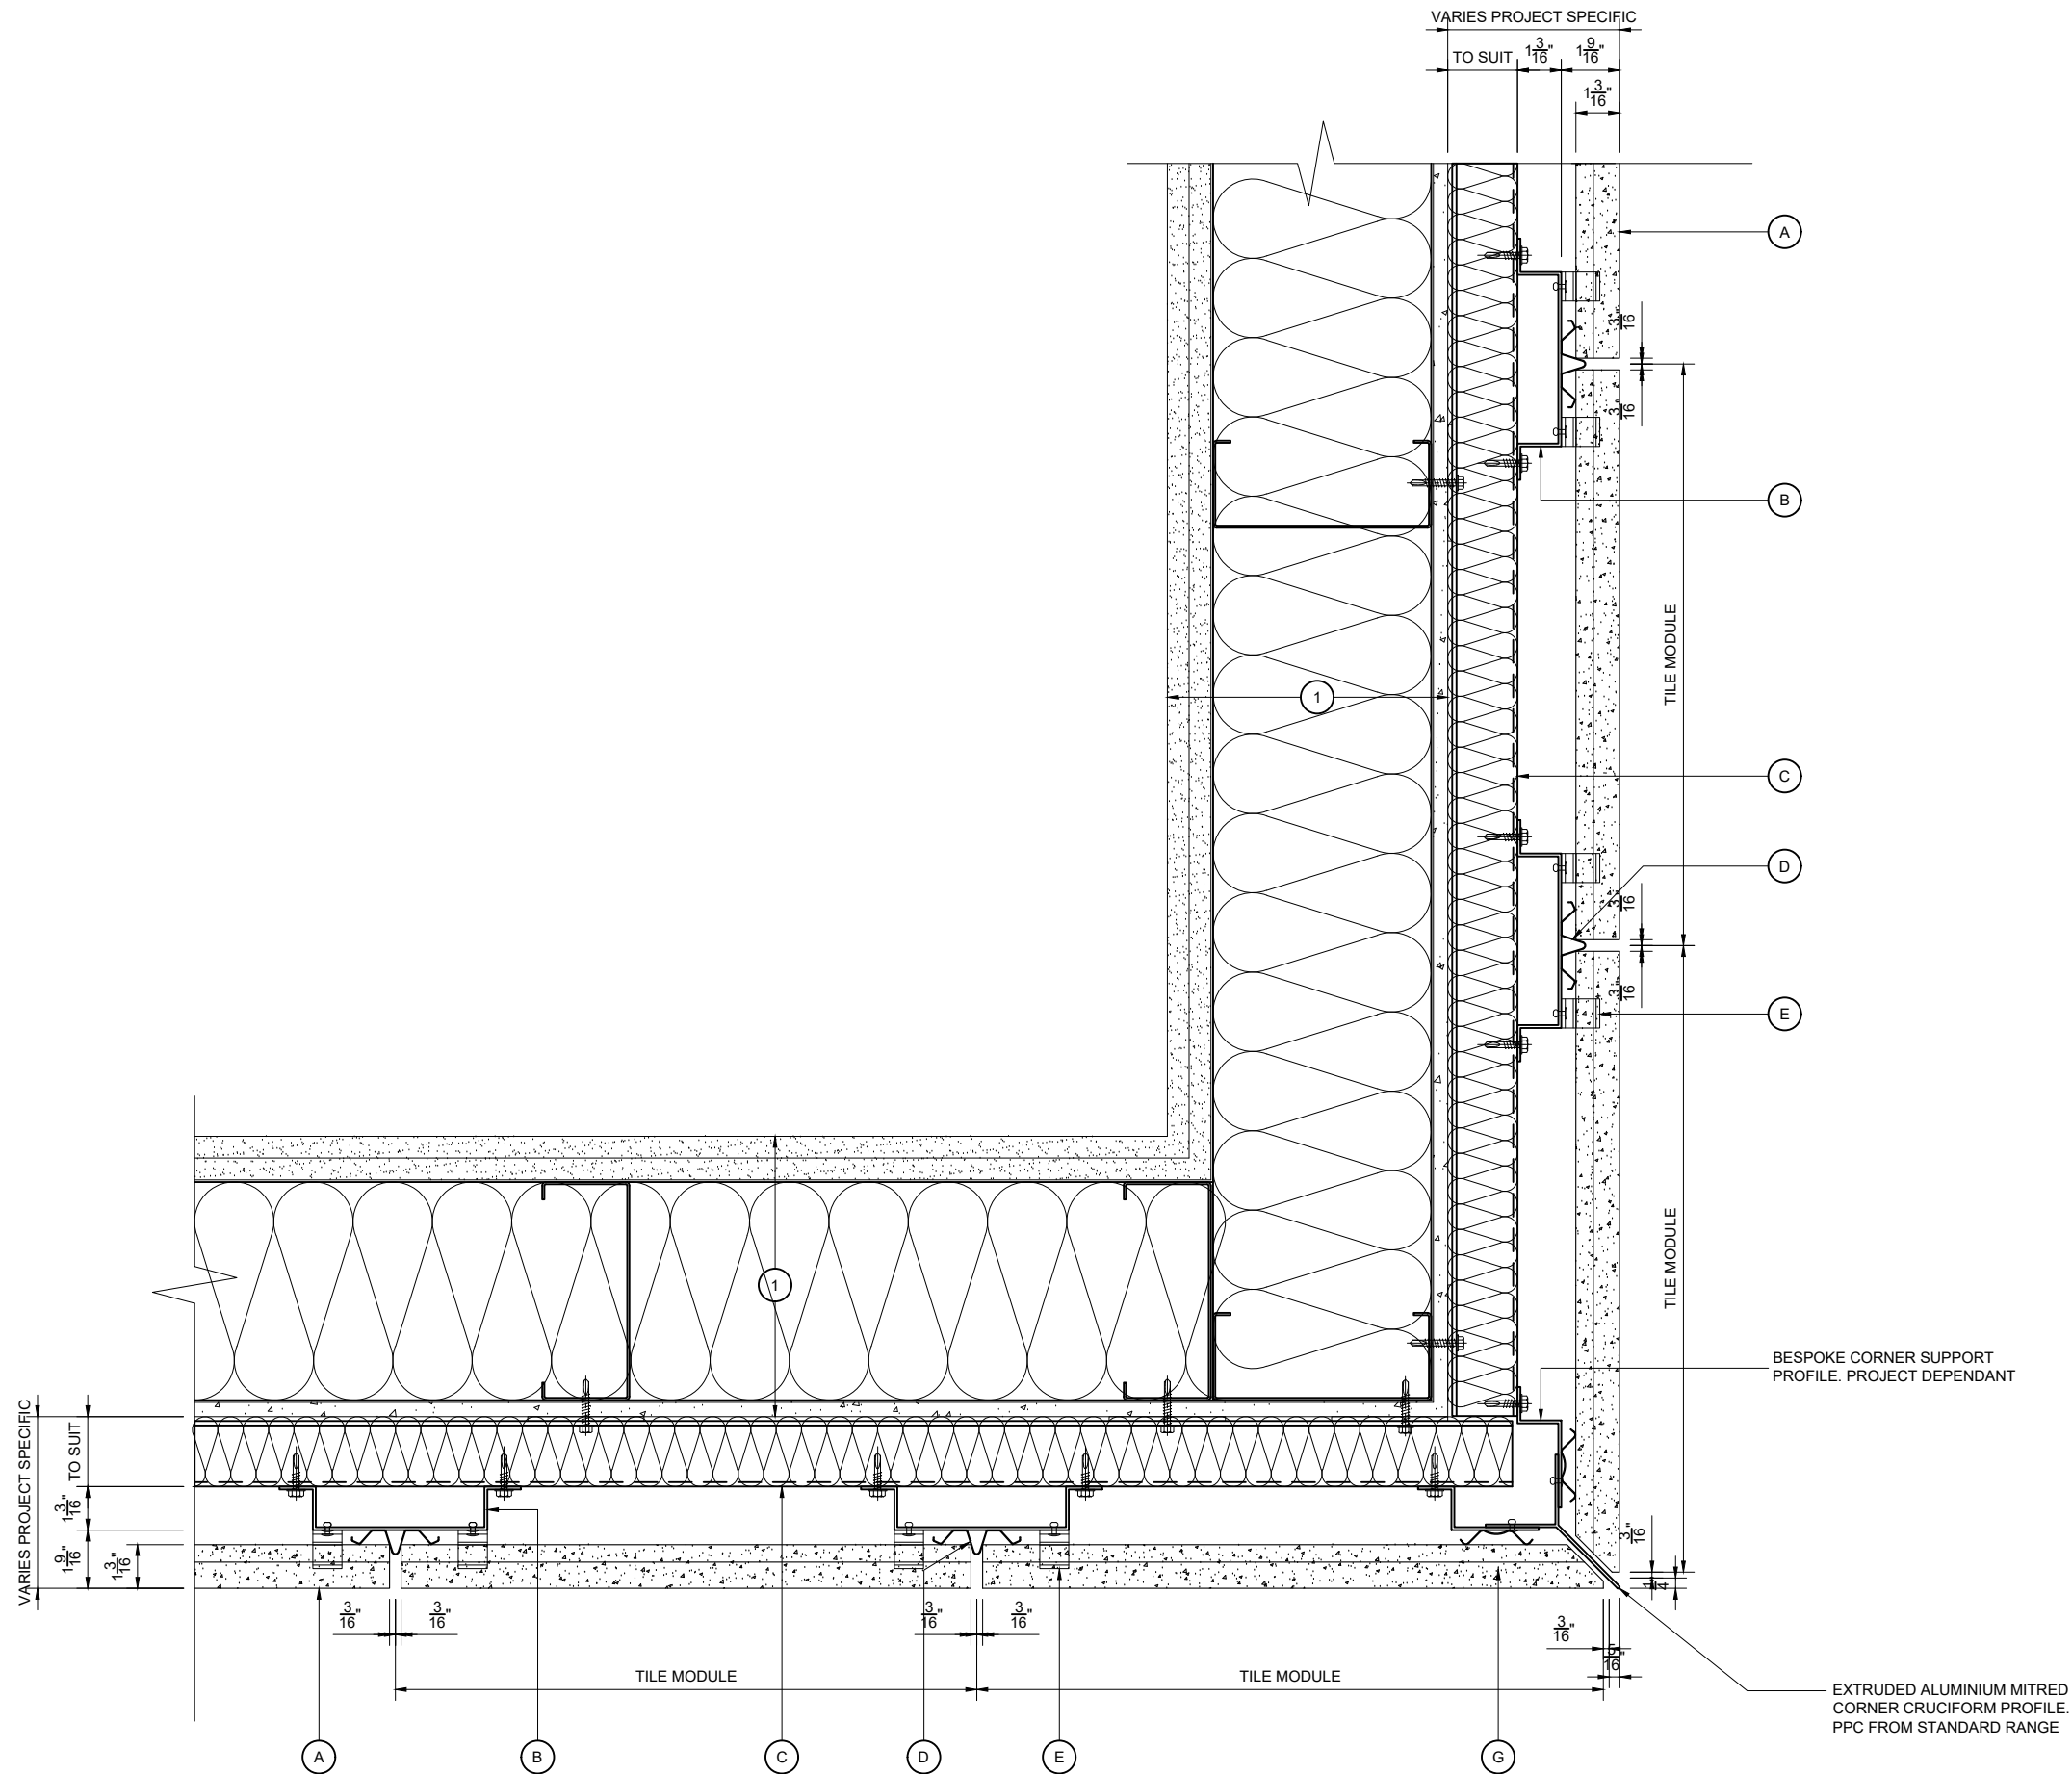

- KEY COMPONENT LEGEND**
- (A) ARGETON TERRACOTTA TILE
 - (B) VERTICAL ALUMINIUM TOPHAT SUPPORT
 - (C) HORIZONTAL ALUMINIUM ZED PROFILE
 - (D) ALUMINIUM DRAINAGE PROFILE
 - (E) ALUMINIUM TILE CLIPS
 - (F) ALUMINUM TOP RAIL
 - (G) ALUMINIUM SPRING PROFILE
 - (H) ALUMINUM HALF DRAINAGE PROFILE
- 1** INDICATIVE INTERNAL FINISHES NOT BY TELLING
- INSULATION
 - BREATHER MEMBRANE
 - CEMENT PARTICLE BOARD
 - STEEL FRAMING SYSTEM
 - INTERNAL FINISHES
 - CLOSURE TRIMS / FLASHINGS

Rev.	Date	By	Comments
Drawing Status :			

FOR INFORMATION

Material :

ARGETON TAMPA TILES
E SERIES
VERTICAL TOPHAT &
HORIZONTAL Z TO SFS

 **Telling Architectural**

Telling Architectural Systems
125 High Rock Ave
Suite 211
Saratoga Springs
NY12866

Tel : 518 360 7505
www.tellingarchitectural.com

© Telling Architectural Systems LLC

Do not scale from this drawing. If in doubt ask

Drawing Title :

**MITRED EXTENAL CORNER
DETAIL**

Scale :	Checked : RAC	Drawn : EJR
1 : 5	Date : JAN 2020	Date : JAN 2020

Size	Drawing No.	Rev.
A3	ARG-EUD11	

NOTE:
THESE STANDARD DETAILS DO NOT
INCORPORATE FIRE BARRIER
REQUIREMENTS AROUND WINDOW
OPENINGS AND FLOOR SLABS.
THESE INTERFACING
REQUIREMENTS MUST BE
REVIEWED WITH THE LOCAL FIRE
INSPECTOR BEFORE FINALISATION
OF DETAILS.

MITRED EXTERNAL CORNER DETAIL



- FINISHES / NOTES**
- VARIOUS FINISHES AVAILABLE
 - GRADE 6063T6 MILL FINISH. PRE PUNCHED TO SUIT TILE MODULE
 - GRADE 6063T6 MILL FINISH
 - GRADE 6063T6 MILL FINISH
 - GRADE 6063T66. MILL FINISH VARIABLE BRACKETS AND SIZES
 - GRADE 3005H47. PPC FROM STANDARD ARGETON RANGE
 - GRADE 6063T6. SILVER ANODIZED
 - GRADE 6063T6. SILVER ANODIZED OR PPC
 - GRADE 3005H47. MILL FINISH

- KEY COMPONENT LEGEND**
- (A) ARGETON TERRACOTTA TILE
 - (B) VERTICAL ALUMINIUM TOPHAT SUPPORT
 - (C) HORIZONTAL ALUMINIUM ZED SUPPORT
 - (D) MTE ALUMINIUM T SECTION BRACKET
 - (E) ALUMINIUM BRACKET WITH ISOLATION PAD
 - (F) ALUMINIUM DRAINAGE PROFILE
 - (G) ALUMINIUM TILE CLIPS
 - (H) ALUMINUM TOP RAIL
 - (J) ALUMINIUM SPRING PROFILE

(1) INDICATIVE FINISHES NOT BY TELLING Eg :
INSULATION
BREATHER MEMBRANE
CEMENT PARTICLE / LINING BOARD
STEEL FRAMING SYSTEM
INTERNAL FINISHES
GLAZING SYSTEMS AND SEALS
CLOSURE TRIMS / FLASHINGS

Rev.	Date	By	Comments
------	------	----	----------

Drawing Status :

FOR INFORMATION

Material :
ARGETON TAMPA TILES
F SERIES
MTE SUPPORT SYSTEM TO SFS

 **Telling Architectural**

Telling Architectural Systems
125 High Rock Ave
Suite 211
Saratoga Springs
NY12866

Tel : 518 360 7505
www.tellingarchitectural.com

© Telling Architectural Systems LLC


Do not scale from this drawing. If in doubt ask

Drawing Title :

SYSTEM COMPONENTS AND NOTES

Scale :	Checked : RAC	Drawn : EJR
1 : 5	Date : JAN 2020	Date : JAN 2020

Size	Drawing No.	Rev.
A3	ARG-FU-INDEX	

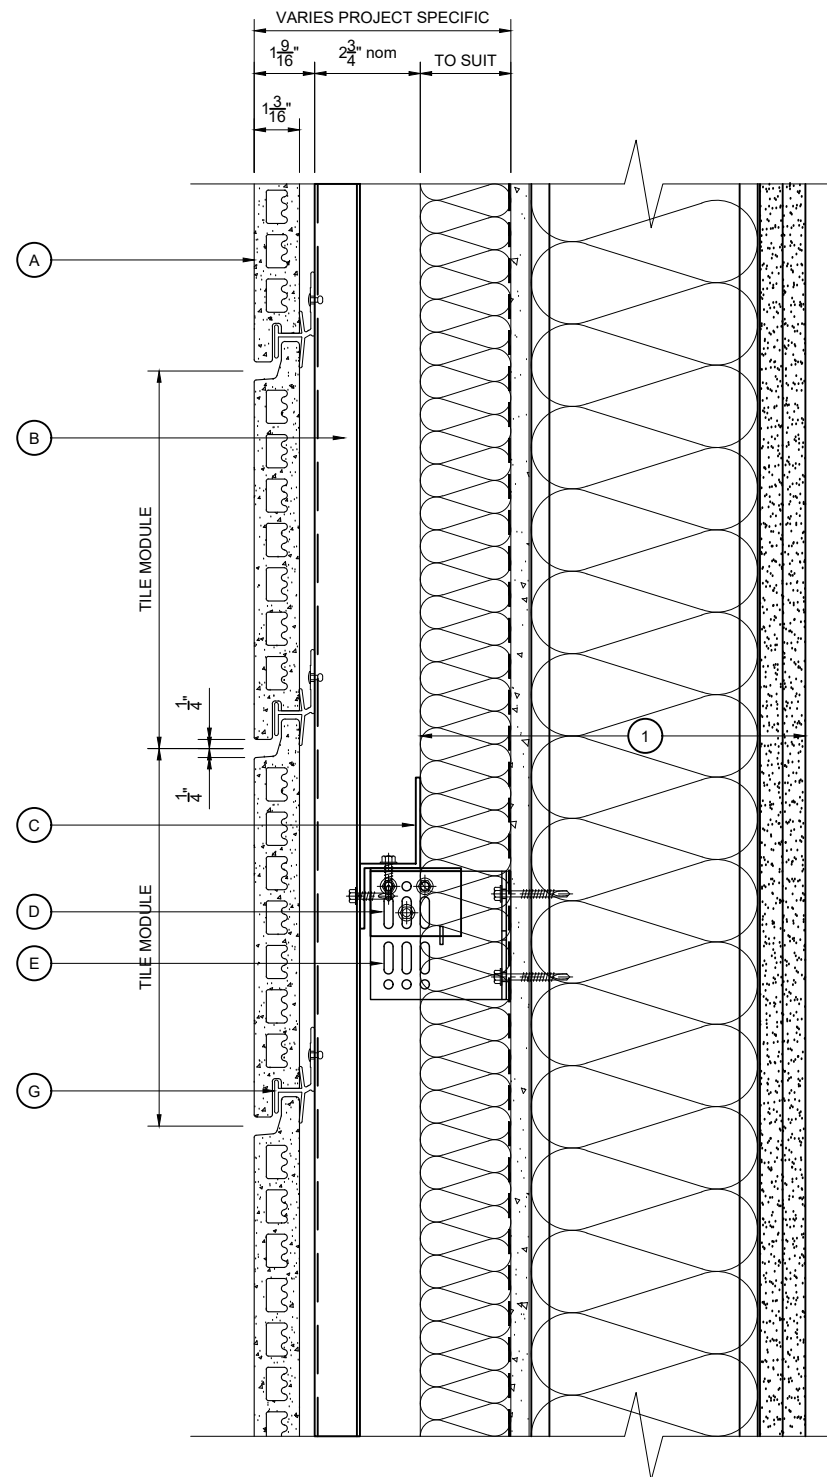

VERTICAL SECTION

KEY COMPONENT LEGEND

- (A) ARGETON TERRACOTTA TILE
- (B) VERTICAL ALUMINIUM TOPHAT SUPPORT
- (C) HORIZONTAL ALUMINIUM ZED SUPPORT
- (D) MTE ALUMINIUM T SECTION BRACKET
- (E) ALUMINIUM BRACKET WITH ISOLATION PAD
- (F) ALUMINIUM DRAINAGE PROFILE
- (G) ALUMINIUM TILE CLIPS
- (H) ALUMINUM TOP RAIL
- (J) ALUMINIUM SPRING PROFILE

- (1) INDICATIVE FINISHES NOT BY TELLING Eg :
 - INSULATION
 - BREATHER MEMBRANE
 - CEMENT PARTICLE / LINING BOARD
 - STEEL FRAMING SYSTEM
 - INTERNAL FINISHES
 - GLAZING SYSTEMS AND SEALS
 - CLOSURE TRIMS / FLASHINGS

Rev.	Date	By	Comments
------	------	----	----------

Drawing Status :

FOR INFORMATION

Material :
ARGETON TAMPA TILES
F SERIES
MTE SUPPORT SYSTEM TO
SFS

 Telling Architectural

Telling Architectural Systems
125 High Rock Ave
Suite 211
Saratoga Springs
NY 12866

Tel : 518 360 7505
www.tellingarchitectural.com

© Telling Architectural Systems LLC


Do not scale from this drawing. If in doubt ask

Drawing Title :

VERTICAL SECTION

Scale :	Checked : RAC	Drawn : EJR
1 : 5	Date : JAN 2020	Date : JAN 2020

Size	Drawing No.	Rev.
A3	ARG-FUD01	

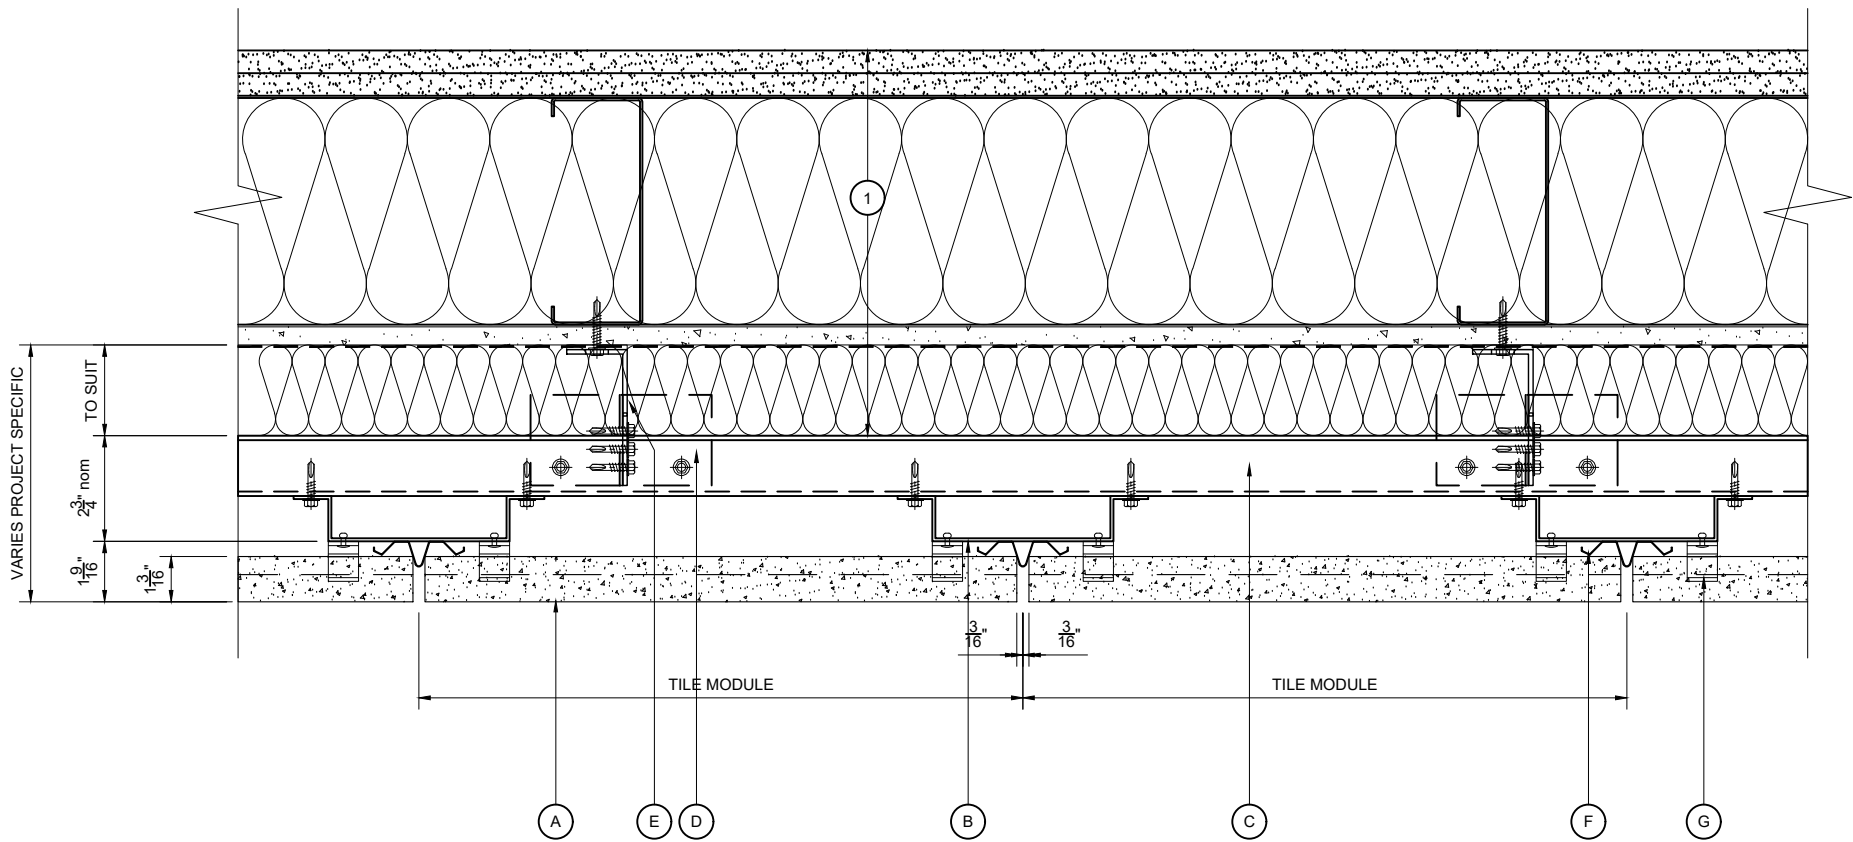

HORIZONTAL SECTION

NOTE:
THESE STANDARD DETAILS DO NOT
INCORPORATE FIRE BARRIER
REQUIREMENTS AROUND WINDOW
OPENINGS AND FLOOR SLABS.
THESE INTERFACING
REQUIREMENTS MUST BE
REVIEWED WITH THE LOCAL FIRE
INSPECTOR BEFORE FINALISATION
OF DETAILS.

- KEY COMPONENT LEGEND
- A ARGETON TERRACOTTA TILE
 - B VERTICAL ALUMINIUM TOPHAT SUPPORT
 - C HORIZONTAL ALUMINIUM ZED SUPPORT
 - D MTE ALUMINIUM T SECTION BRACKET
 - E ALUMINIUM BRACKET WITH ISOLATION PAD
 - F ALUMINIUM DRAINAGE PROFILE
 - G ALUMINIUM TILE CLIPS
 - H ALUMINUM TOP RAIL
 - J ALUMINIUM SPRING PROFILE

- 1 INDICATIVE FINISHES NOT BY TELLING Eg :
- INSULATION
 - BREATHER MEMBRANE
 - CEMENT PARTICLE / LINING BOARD
 - STEEL FRAMING SYSTEM
 - INTERNAL FINISHES
 - GLAZING SYSTEMS AND SEALS
 - CLOSURE TRIMS / FLASHINGS

Rev.	Date	By	Comments
------	------	----	----------

Drawing Status :

FOR INFORMATION

Material :
ARGETON TAMPA TILES
F SERIES
MTE SUPPORT SYSTEM TO
SFS




Telling Architectural Systems
125 High Rock Ave
Suite 211
Saratoga Springs
NY12866
Tel : 518 360 7505
www.tellingarchitectural.com
© Telling Architectural Systems LLC

Do not scale from this drawing. If in doubt ask

Drawing Title :
HORIZONTAL SECTION

Scale :	Checked : RAC	Drawn : EJR
1 : 5	Date : JAN 2020	Date : JAN 2020
Size	Drawing No.	Rev.
A3	ARG-FUD02	

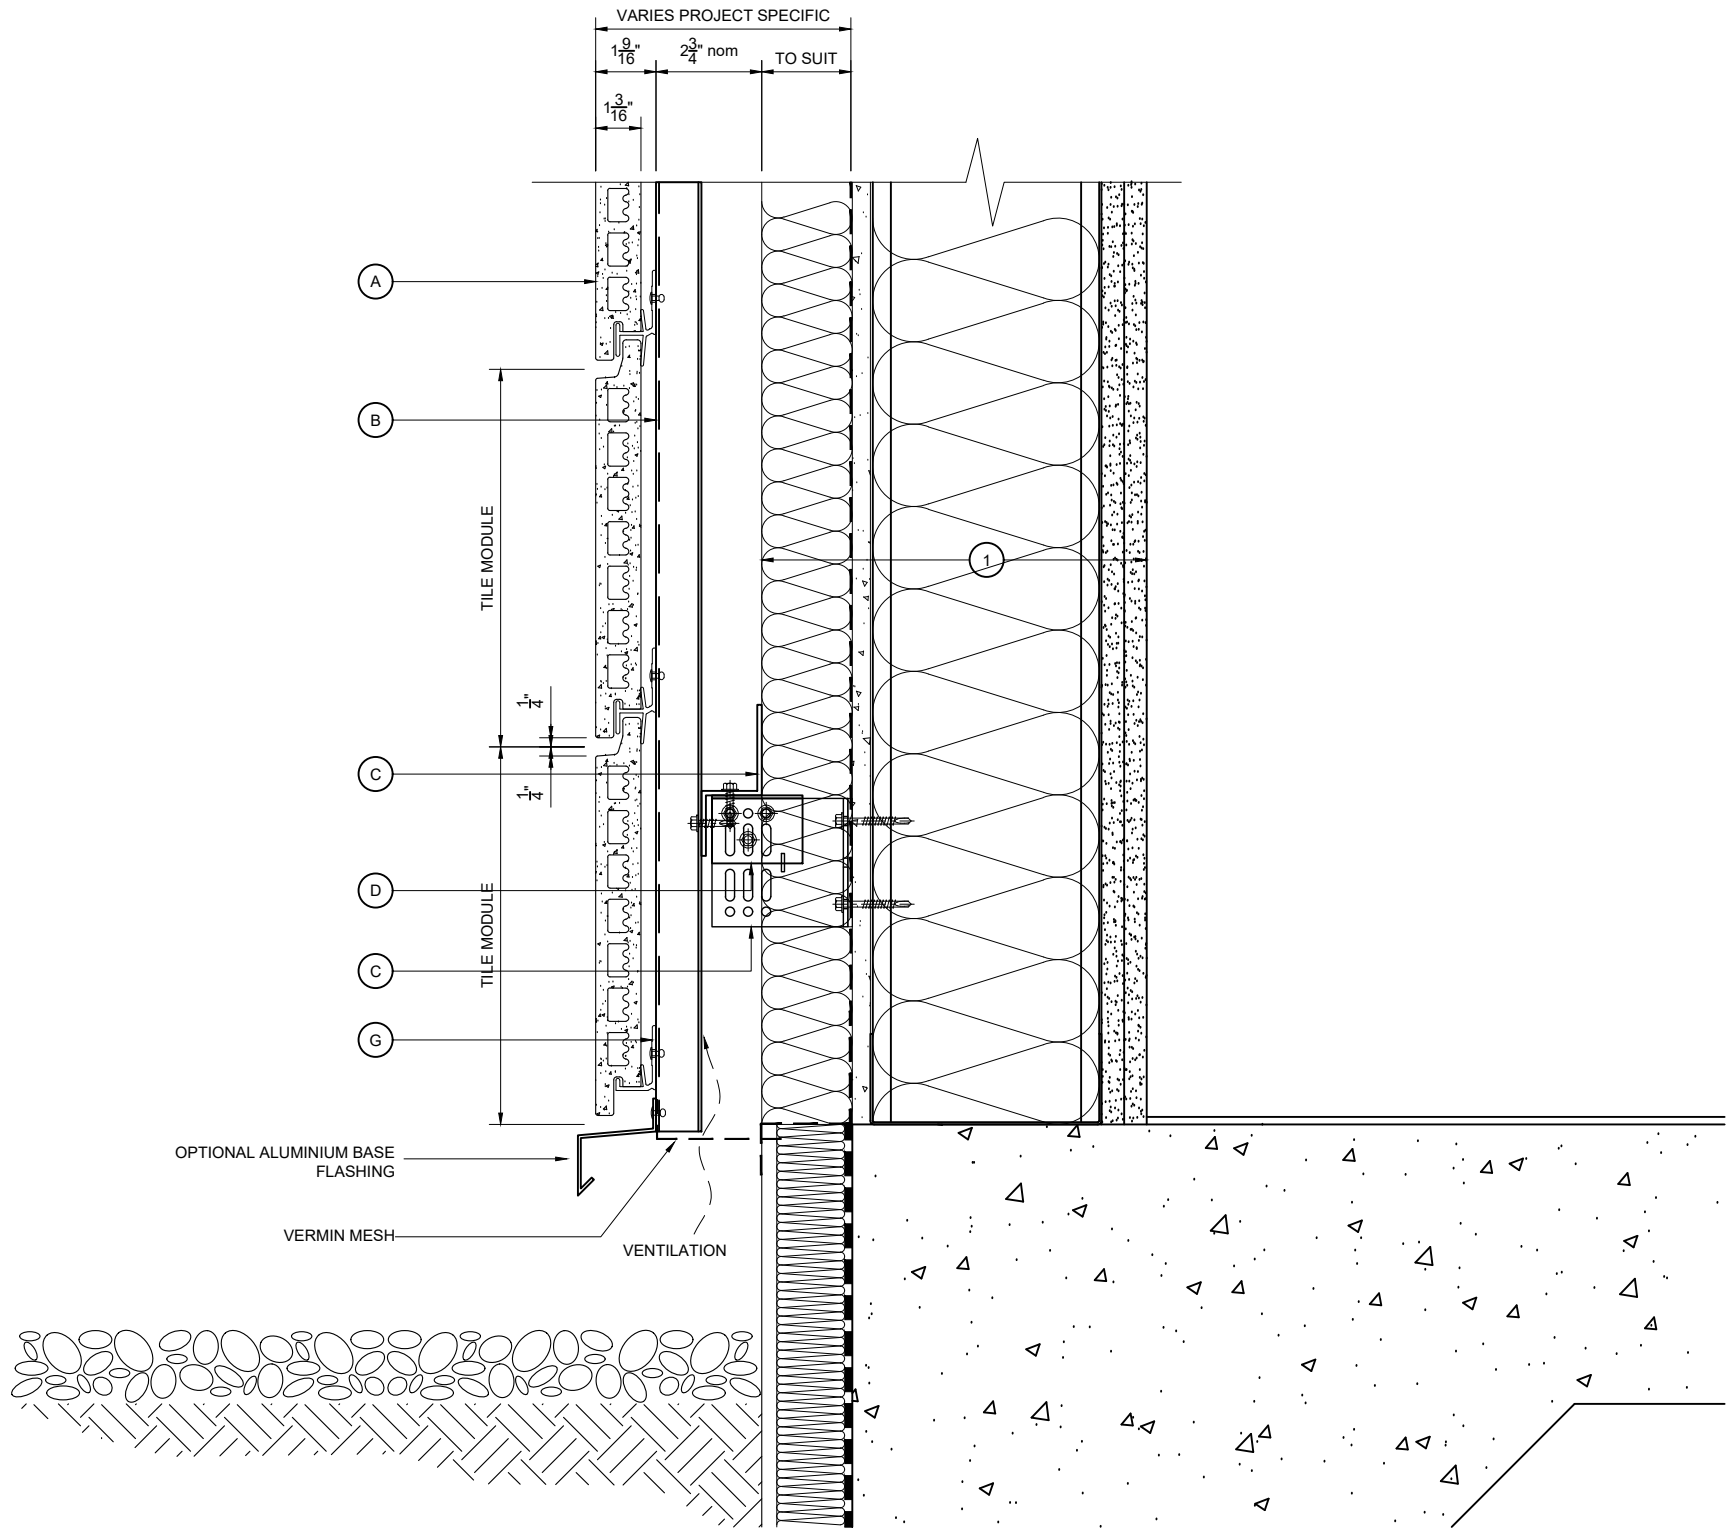

BASE DETAIL

NOTE:
THESE STANDARD DETAILS DO NOT
INCORPORATE FIRE BARRIER
REQUIREMENTS AROUND WINDOW
OPENINGS AND FLOOR SLABS.
THESE INTERFACING
REQUIREMENTS MUST BE
REVIEWED WITH THE LOCAL FIRE
INSPECTOR BEFORE FINALISATION
OF DETAILS.

- KEY COMPONENT LEGEND**
- (A) ARGETON TERRACOTTA TILE
 - (B) VERTICAL ALUMINIUM TOPHAT SUPPORT
 - (C) HORIZONTAL ALUMINIUM ZED SUPPORT
 - (D) MTE ALUMINIUM T SECTION BRACKET
 - (E) ALUMINIUM BRACKET WITH ISOLATION PAD
 - (F) ALUMINIUM DRAINAGE PROFILE
 - (G) ALUMINIUM TILE CLIPS
 - (H) ALUMINUM TOP RAIL
 - (J) ALUMINIUM SPRING PROFILE

- (1) INDICATIVE FINISHES NOT BY TELLING Eg :
INSULATION
BREATHER MEMBRANE
CEMENT PARTICLE / LINING BOARD
STEEL FRAMING SYSTEM
INTERNAL FINISHES
GLAZING SYSTEMS AND SEALS
CLOSURE TRIMS / FLASHINGS

Rev.	Date	By	Comments
------	------	----	----------

Drawing Status :

FOR INFORMATION

Material :

ARGETON TAMPA TILES
F SERIES
MTE SUPPORT SYSTEM TO
SFS



Telling Architectural Systems
125 High Rock Ave
Suite 211
Saratoga Springs
NY 12866

Tel : 518 360 7505
www.tellingarchitectural.com

© Telling Architectural Systems LLC

Do not scale from this drawing. If in doubt ask


Drawing Title :

BASE DETAIL

Scale :	Checked : RAC	Drawn : EJR
1 : 5	Date : JAN 2020	Date : JAN 2020

Size	Drawing No.	Rev.
A3	ARG-FUD03	


NOTE:
THESE STANDARD DETAILS DO NOT
INCORPORATE FIRE BARRIER
REQUIREMENTS AROUND WINDOW
OPENINGS AND FLOOR SLABS.
THESE INTERFACING
REQUIREMENTS MUST BE
REVIEWED WITH THE LOCAL FIRE
INSPECTOR BEFORE FINALISATION
OF DETAILS.

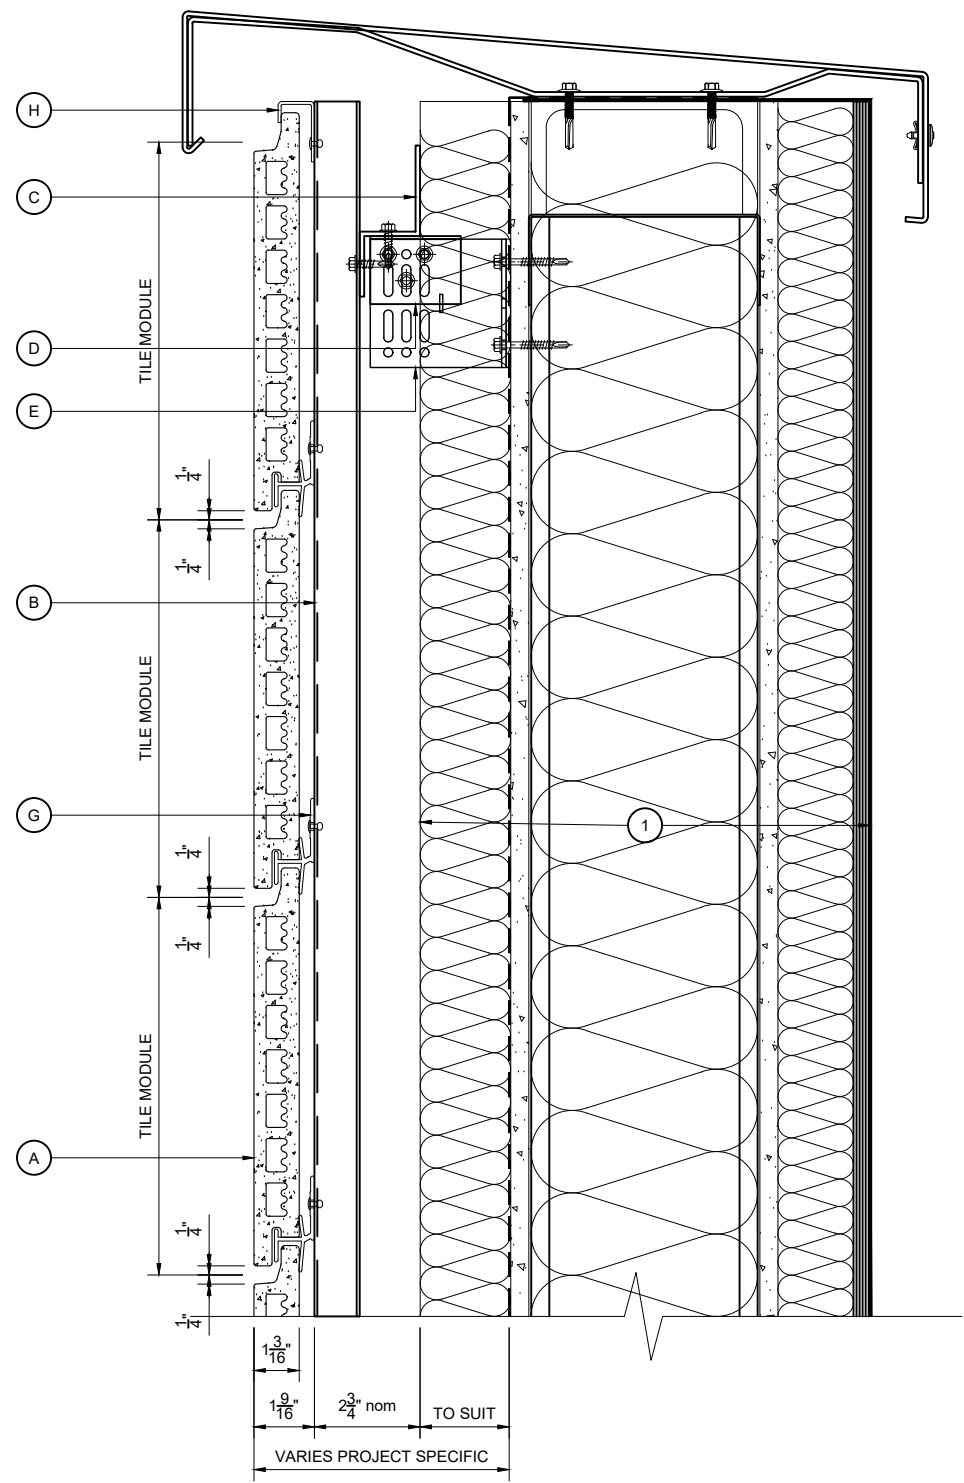


PARAPET DETAIL

- KEY COMPONENT LEGEND**
- (A) ARGETON TERRACOTTA TILE
 - (B) VERTICAL ALUMINIUM TOPHAT SUPPORT
 - (C) HORIZONTAL ALUMINIUM ZED SUPPORT
 - (D) MTE ALUMINIUM T SECTION BRACKET
 - (E) ALUMINIUM BRACKET WITH ISOLATION PAD
 - (F) ALUMINIUM DRAINAGE PROFILE
 - (G) ALUMINIUM TILE CLIPS
 - (H) ALUMINUM TOP RAIL
 - (J) ALUMINIUM SPRING PROFILE
- (1) INDICATIVE FINISHES NOT BY TELLING Eg :
INSULATION
BREATHER MEMBRANE
CEMENT PARTICLE / LINING BOARD
STEEL FRAMING SYSTEM
INTERNAL FINISHES
GLAZING SYSTEMS AND SEALS
CLOSURE TRIMS / FLASHINGS

Rev.	Date	By	Comments
Drawing Status :			
FOR INFORMATION			
Material :			
ARGETON TAMPA TILES F SERIES MTE SUPPORT SYSTEM TO SFS			
			
Telling Architectural Systems 125 High Rock Ave Suite 211 Saratoga Springs NY 12866 Tel : 518 360 7505 www.tellingarchitectural.com © Telling Architectural Systems LLC			
Do not scale from this drawing. If in doubt ask			
Drawing Title :			
PARAPET DETAIL			
Scale :		Checked : RAC	Drawn : EJR
1 : 5		Date : JAN 2020	Date : JAN 2020
Size	Drawing No.	Rev.	
A3	ARG-FUD04		

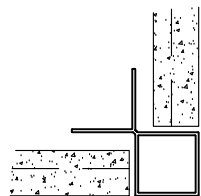


EXTRUDED ALUMINIUM CLOSED
CRUCIFORM PROFILE. PPC FROM
STANDARD RANGE

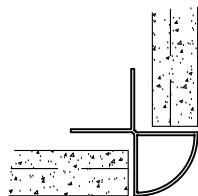

EXTRUDED ALUMINIUM ROUNDED
CORNER PROFILE. PPC FROM
STANDARD RANGE

CORNER PROFILE OPTIONS

SEE ARG-FUD11 FOR MITRE CORNER OPTION

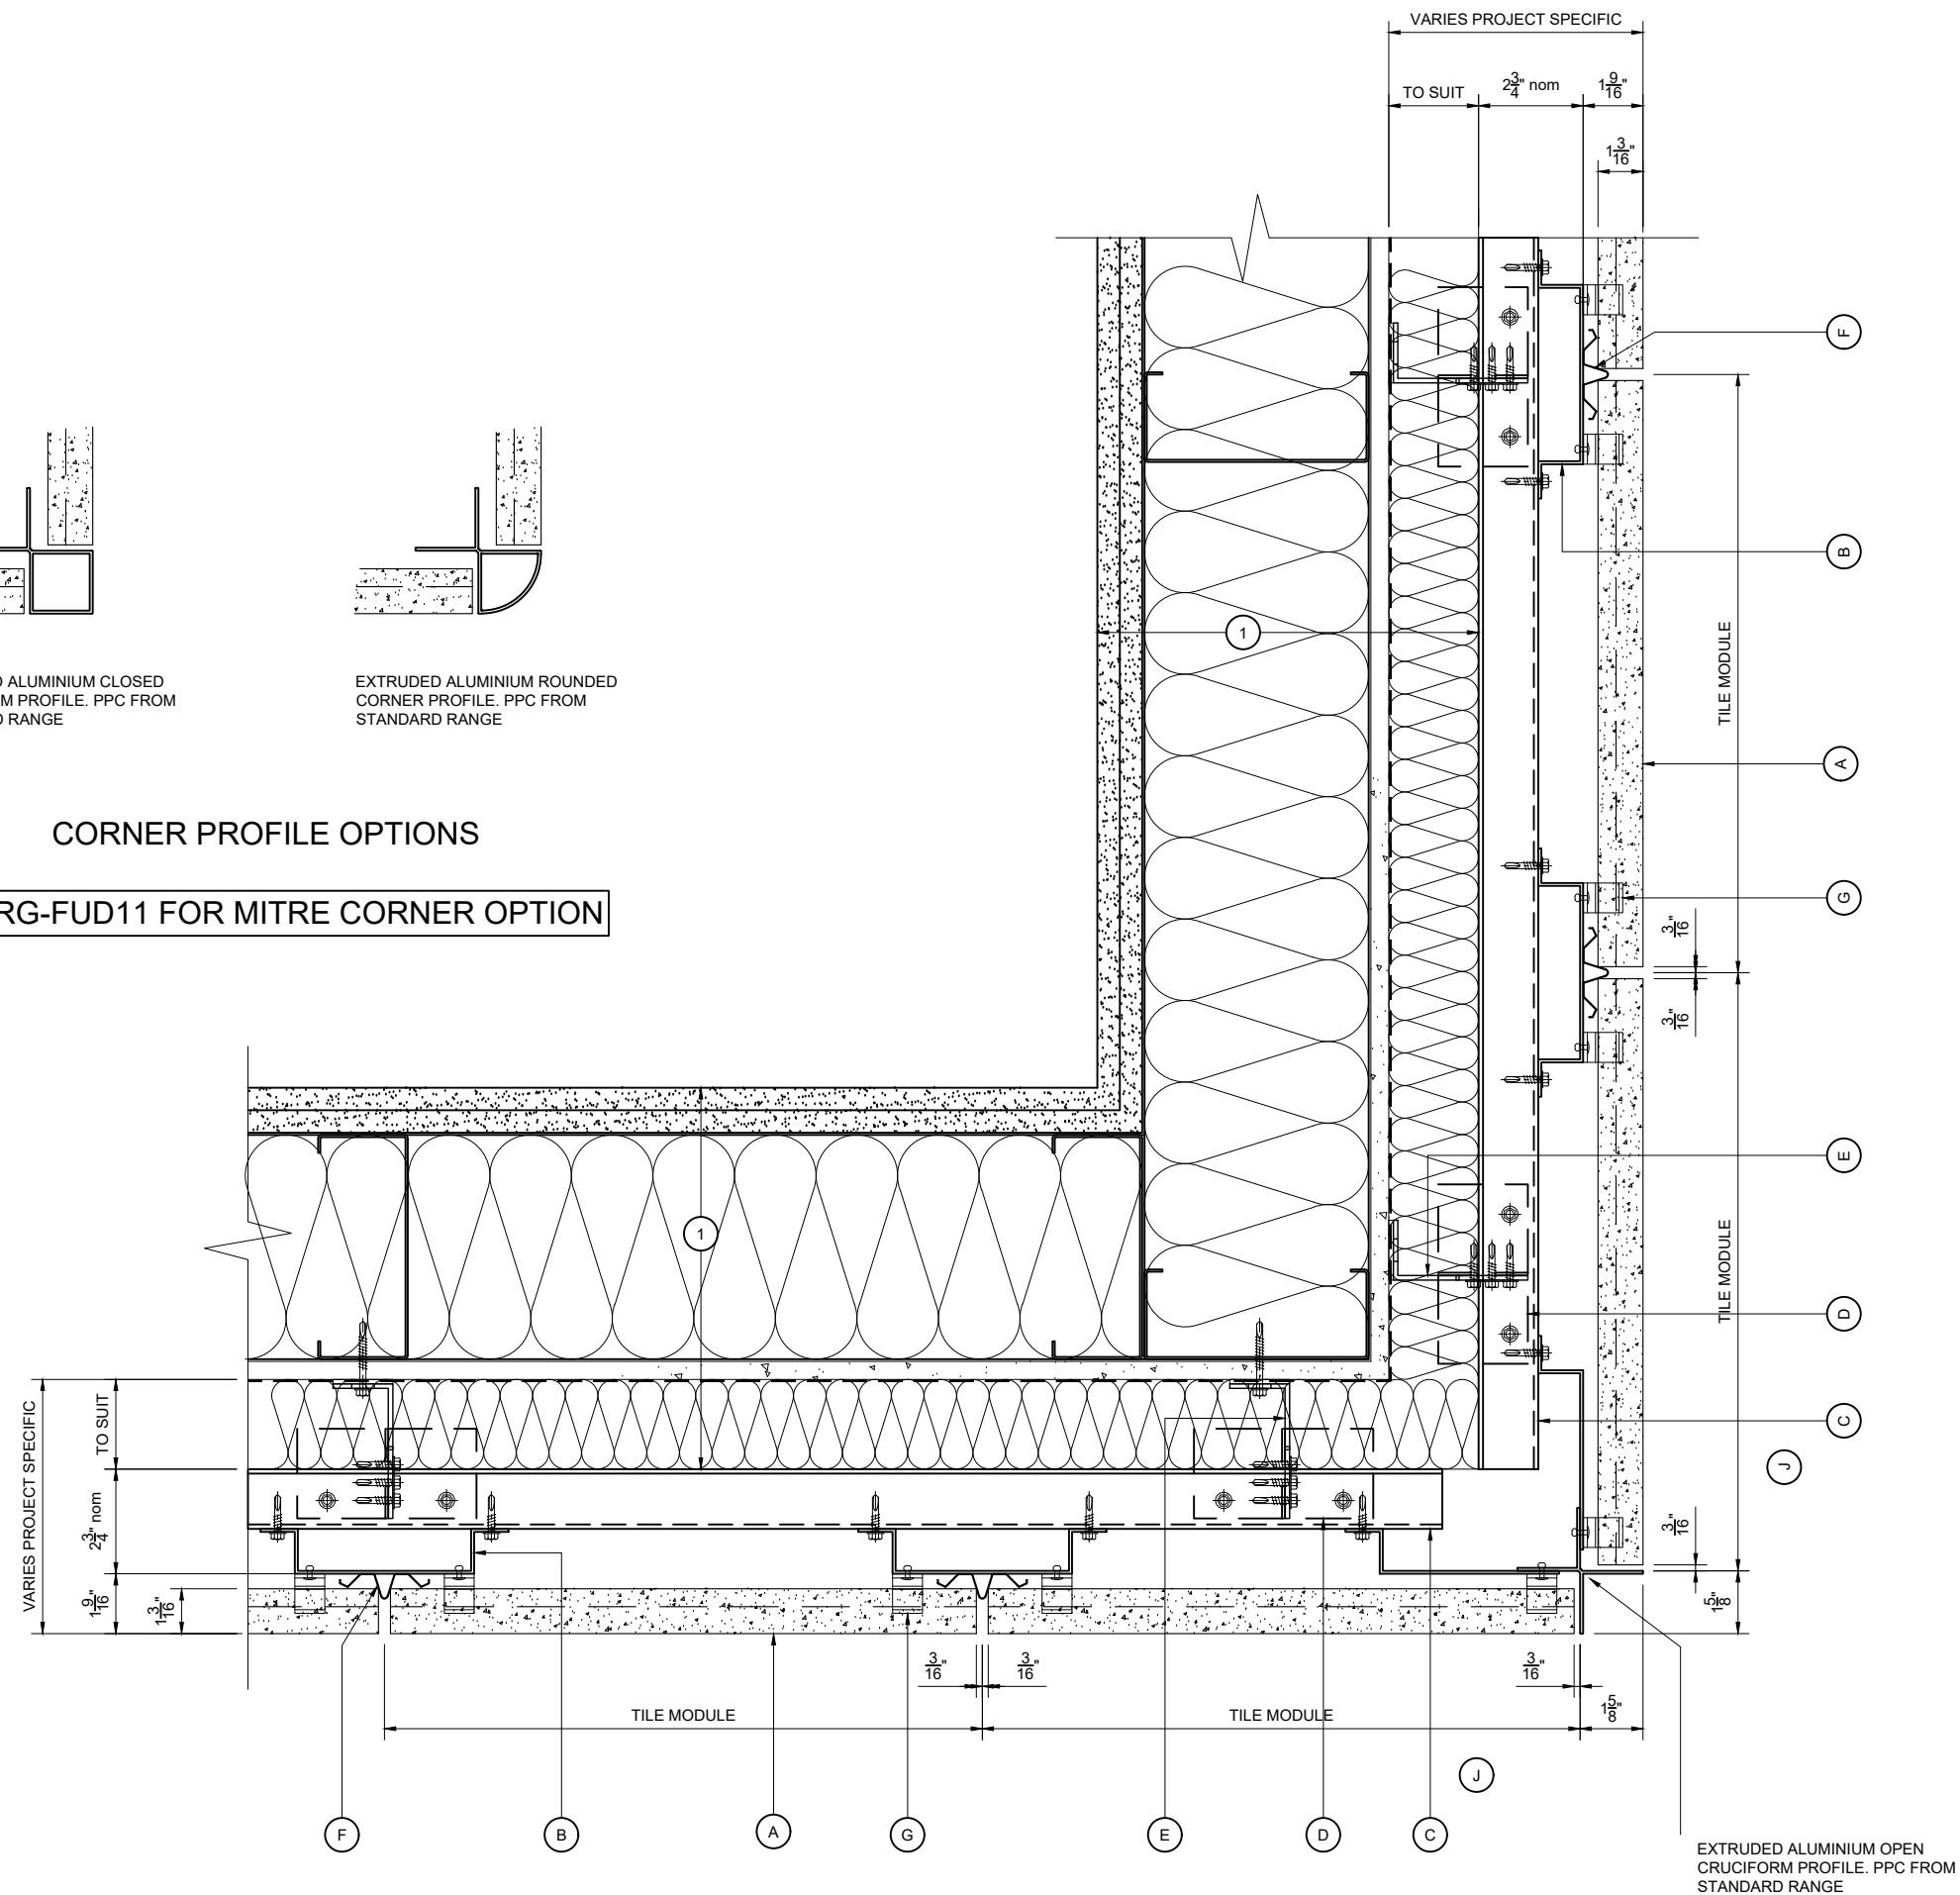

EXTERNAL CORNER DETAIL

NOTE:
THESE STANDARD DETAILS DO NOT
INCORPORATE FIRE BARRIER
REQUIREMENTS AROUND WINDOW
OPENINGS AND FLOOR SLABS.
THESE INTERFACING
REQUIREMENTS MUST BE
REVIEWED WITH THE LOCAL FIRE
INSPECTOR BEFORE FINALISATION
OF DETAILS.

KEY COMPONENT LEGEND

- (A) ARGETON TERRACOTTA TILE
- (B) VERTICAL ALUMINIUM TOPHAT
SUPPORT
- (C) HORIZONTAL ALUMINIUM ZED
SUPPORT
- (D) MTE ALUMINIUM T SECTION
BRACKET
- (E) ALUMINIUM BRACKET WITH
ISOLATION PAD
- (F) ALUMINIUM DRAINAGE PROFILE
- (G) ALUMINIUM TILE CLIPS
- (H) ALUMINUM TOP RAIL
- (J) ALUMINIUM SPRING PROFILE

- (1) INDICATIVE FINISHES NOT BY
TELLING Eg :
INSULATION
BREATHER MEMBRANE
CEMENT PARTICLE / LINING BOARD
STEEL FRAMING SYSTEM
INTERNAL FINISHES
GLAZING SYSTEMS AND SEALS
CLOSURE TRIMS / FLASHINGS

Rev.	Date	By	Comments
Drawing Status :			

FOR INFORMATION

Material :

ARGETON TAMPA TILES
F SERIES
MTE SUPPORT SYSTEM TO
SFS



Telling Architectural Systems
125 High Rock Ave
Suite 211
Saratoga Springs
NY 12866
Tel : 518 360 7505
www.tellingarchitectural.com

© Telling Architectural Systems LLC


Do not scale from this drawing. If in doubt ask

Drawing Title :

EXTERNAL CORNER DETAIL

Scale :	Checked : RAC	Drawn : EJR
1 : 5	Date : JAN 2020	Date : JAN 2020

Size	Drawing No.	Rev.
A3	ARG-FUD05	

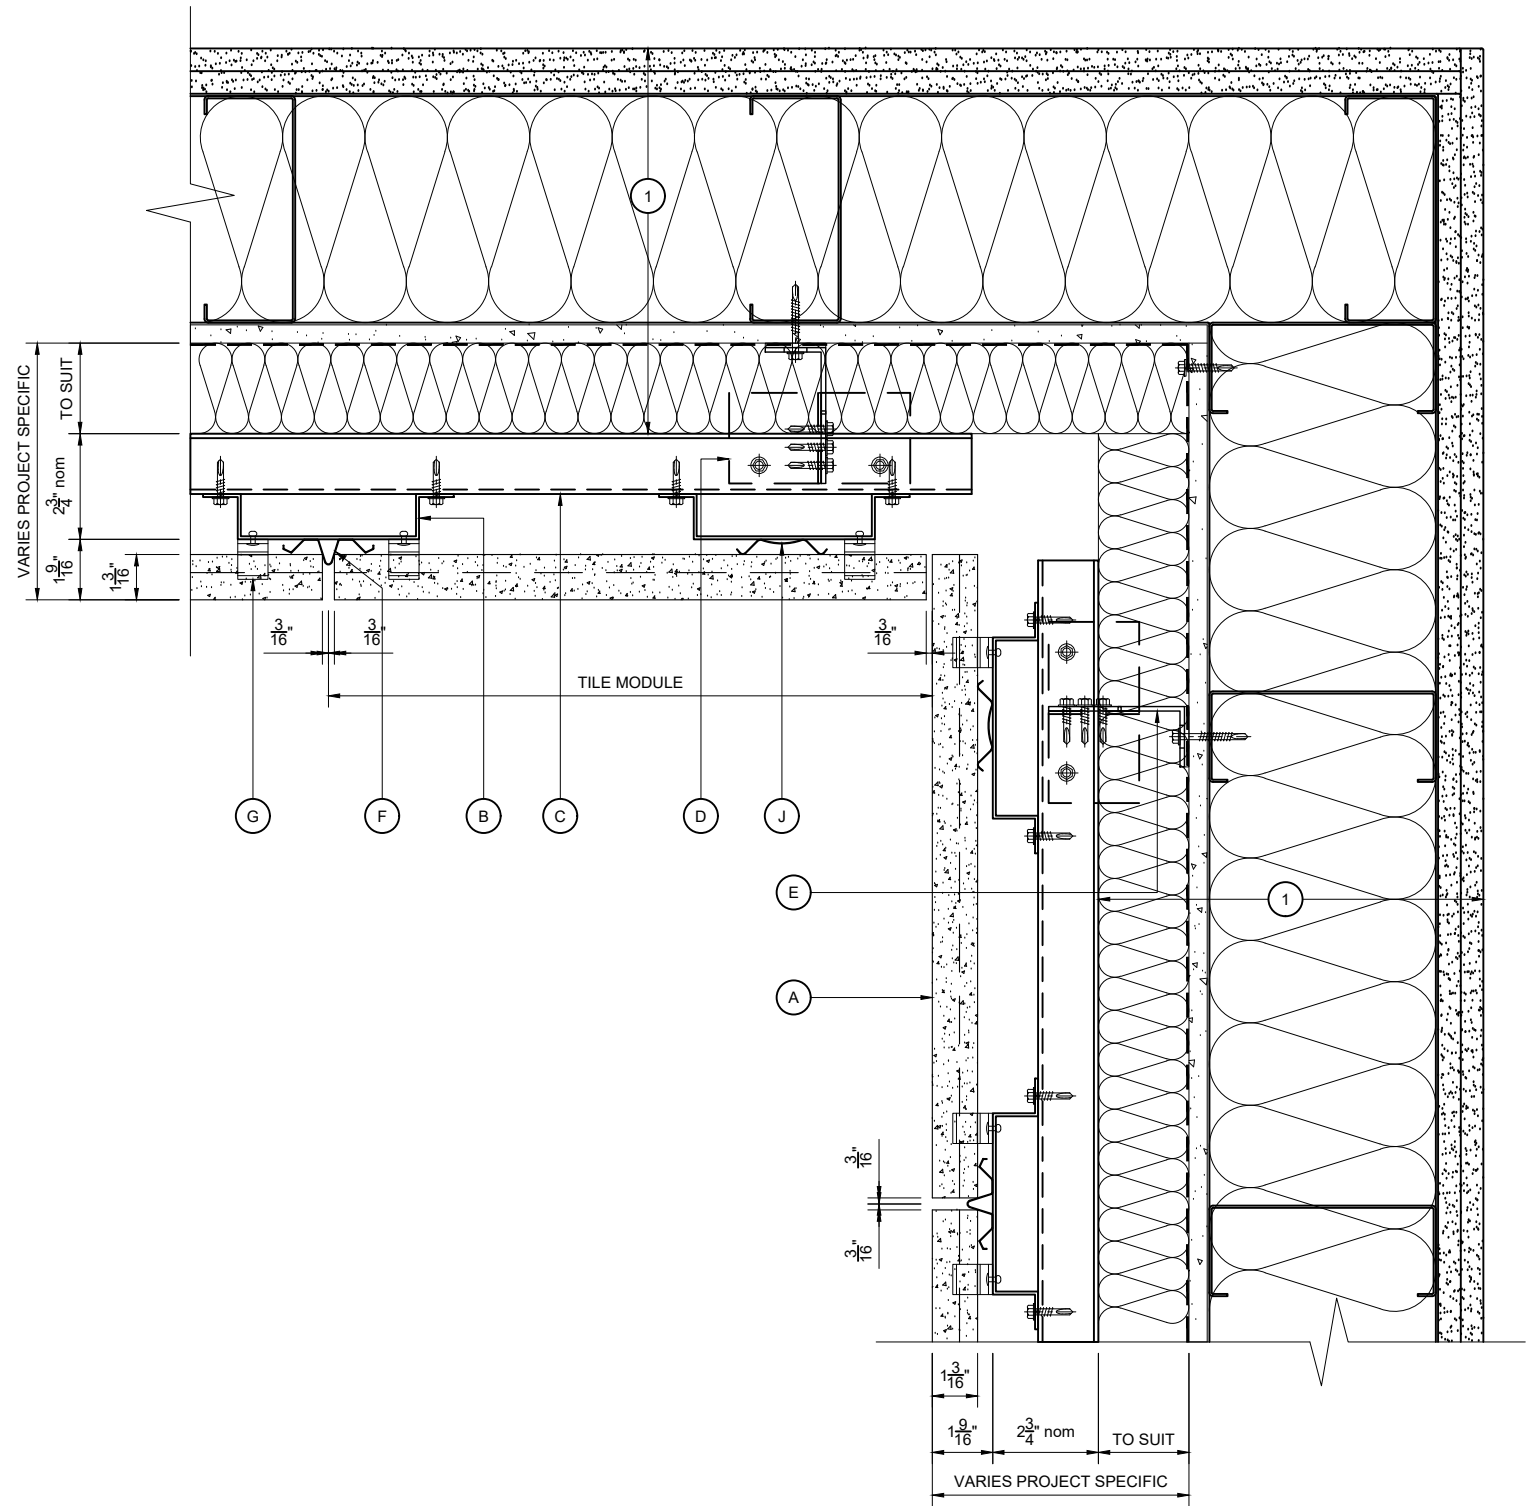


- KEY COMPONENT LEGEND**
- (A) ARGETON TERRACOTTA TILE
 - (B) VERTICAL ALUMINIUM TOPHAT SUPPORT
 - (C) HORIZONTAL ALUMINIUM ZED SUPPORT
 - (D) MTE ALUMINIUM T SECTION BRACKET
 - (E) ALUMINIUM BRACKET WITH ISOLATION PAD
 - (F) ALUMINIUM DRAINAGE PROFILE
 - (G) ALUMINIUM TILE CLIPS
 - (H) ALUMINUM TOP RAIL
 - (J) ALUMINIUM SPRING PROFILE
- (1) INDICATIVE FINISHES NOT BY TELLING Eg :
INSULATION
BREATHER MEMBRANE
CEMENT PARTICLE / LINING BOARD
STEEL FRAMING SYSTEM
INTERNAL FINISHES
GLAZING SYSTEMS AND SEALS
CLOSURE TRIMS / FLASHINGS

Rev.	Date	By	Comments
Drawing Status :			
FOR INFORMATION			
Material :			
ARGETON TAMPA TILES F SERIES MTE SUPPORT SYSTEM TO SFS			
			
Telling Architectural Systems 125 High Rock Ave Suite 211 Saratoga Springs NY 12866 Tel : 518 360 7505 www.tellingarchitectural.com © Telling Architectural Systems LLC			
Do not scale from this drawing. If in doubt ask			
Drawing Title :			
INTERNAL CORNER DETAIL			
Scale :		Checked : RAC	Drawn : EJR
1 : 5		Date : JAN 2020	Date : JAN 2020
Size	Drawing No.	Rev.	
A3	ARG-FUD06		

NOTE:
THESE STANDARD DETAILS DO NOT
INCORPORATE FIRE BARRIER
REQUIREMENTS AROUND WINDOW
OPENINGS AND FLOOR SLABS.
THESE INTERFACING
REQUIREMENTS MUST BE
REVIEWED WITH THE LOCAL FIRE
INSPECTOR BEFORE FINALISATION
OF DETAILS.

INTERNAL CORNER DETAIL

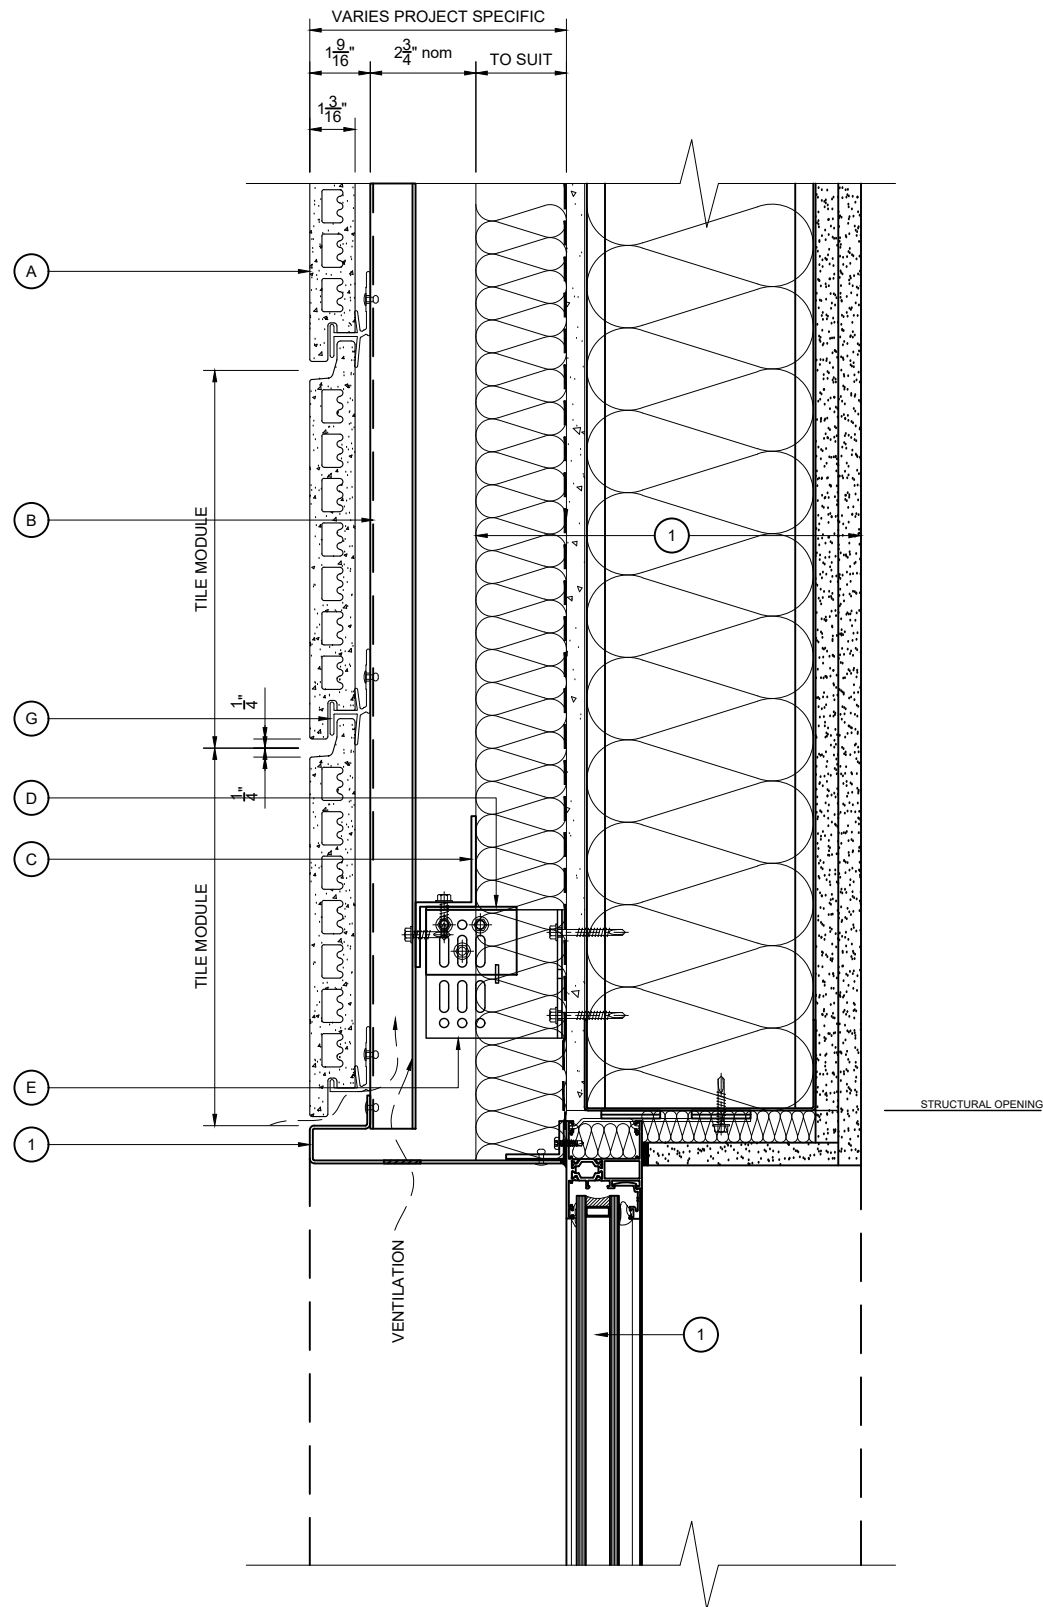

WINDOW HEAD DETAIL

NOTE:
THESE STANDARD DETAILS DO NOT
INCORPORATE FIRE BARRIER
REQUIREMENTS AROUND WINDOW
OPENINGS AND FLOOR SLABS.
THESE INTERFACING
REQUIREMENTS MUST BE
REVIEWED WITH THE LOCAL FIRE
INSPECTOR BEFORE FINALISATION
OF DETAILS.

- KEY COMPONENT LEGEND**
- (A) ARGETON TERRACOTTA TILE
 - (B) VERTICAL ALUMINIUM TOPHAT SUPPORT
 - (C) HORIZONTAL ALUMINIUM ZED SUPPORT
 - (D) MTE ALUMINIUM T SECTION BRACKET
 - (E) ALUMINIUM BRACKET WITH ISOLATION PAD
 - (F) ALUMINIUM DRAINAGE PROFILE
 - (G) ALUMINIUM TILE CLIPS
 - (H) ALUMINUM TOP RAIL
 - (J) ALUMINIUM SPRING PROFILE

- (1) INDICATIVE FINISHES NOT BY TELLING Eg :
INSULATION
BREATHER MEMBRANE
CEMENT PARTICLE / LINING BOARD
STEEL FRAMING SYSTEM
INTERNAL FINISHES
GLAZING SYSTEMS AND SEALS
CLOSURE TRIMS / FLASHINGS

Rev.	Date	By	Comments
------	------	----	----------

Drawing Status :

FOR INFORMATION

Material :
ARGETON TAMPA TILES
F SERIES
MTE SUPPORT SYSTEM TO
SFS



Telling Architectural Systems
125 High Rock Ave
Suite 211
Saratoga Springs
NY 12866
Tel : 518 360 7505
www.tellingarchitectural.com
© Telling Architectural Systems LLC

Do not scale from this drawing. If in doubt ask


Drawing Title :

WINDOW HEAD DETAIL

Scale :	Checked : RAC	Drawn : EJR
1 : 5	Date : JAN 2020	Date : JAN 2020

Size	Drawing No.	Rev.
A3	ARG-FUD07	


NOTE:
THESE STANDARD DETAILS DO NOT
INCORPORATE FIRE BARRIER
REQUIREMENTS AROUND WINDOW
OPENINGS AND FLOOR SLABS.
THESE INTERFACING
REQUIREMENTS MUST BE
REVIEWED WITH THE LOCAL FIRE
INSPECTOR BEFORE FINALISATION
OF DETAILS.

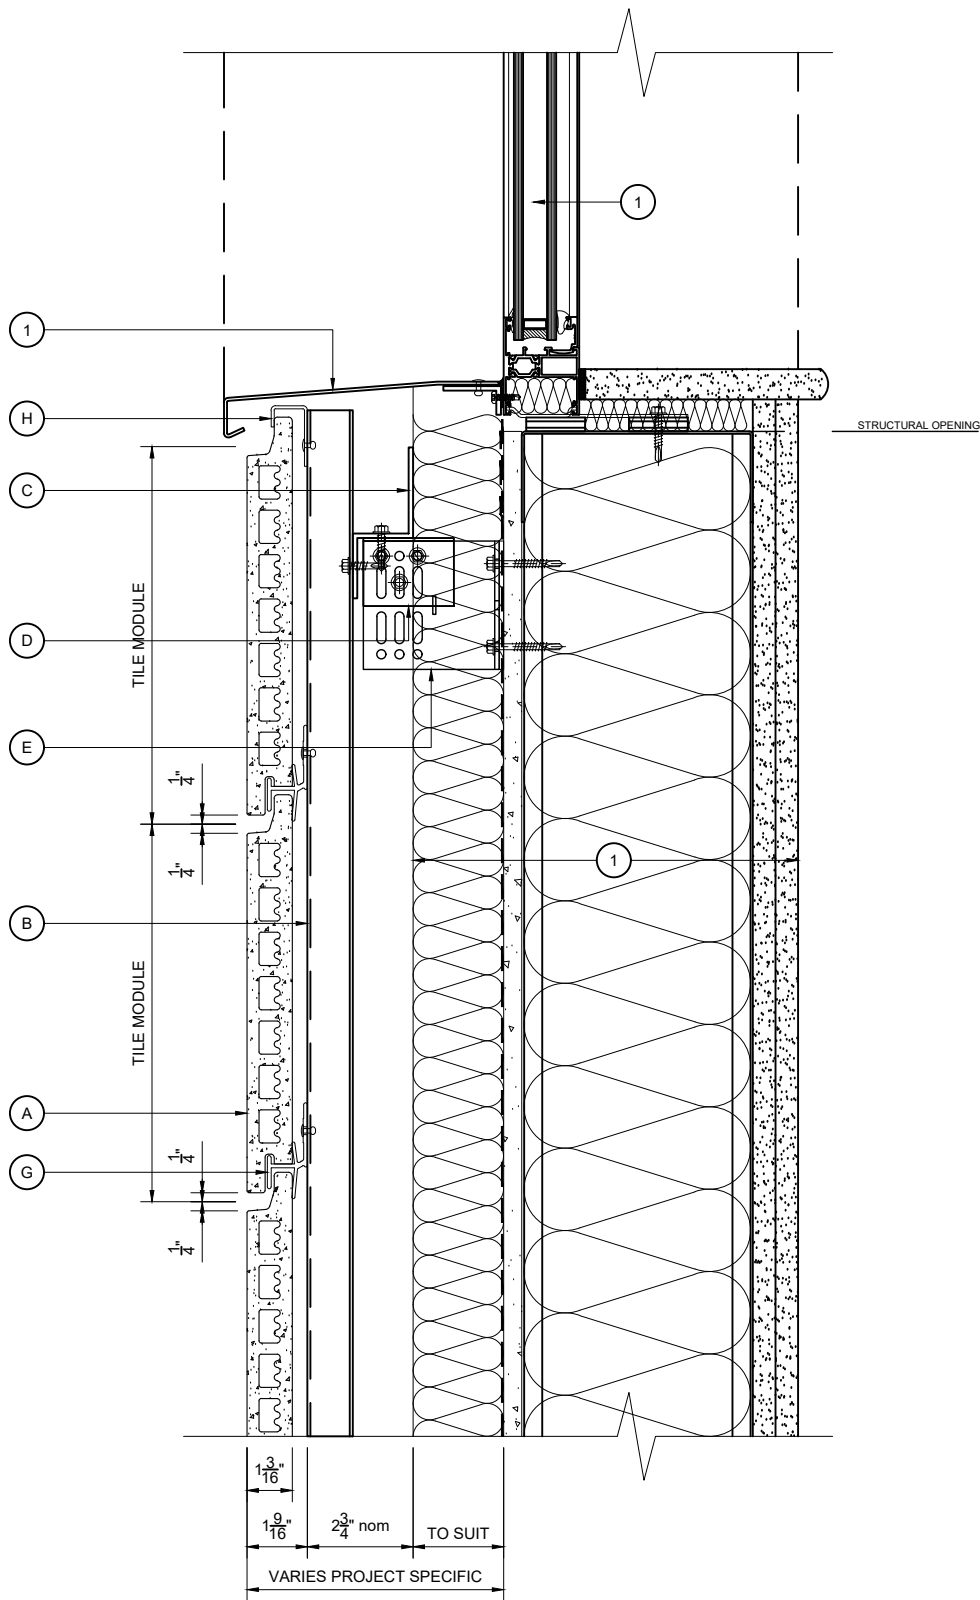

WINDOW CILL DETAIL

- KEY COMPONENT LEGEND**
- (A) ARGETON TERRACOTTA TILE
 - (B) VERTICAL ALUMINIUM TOPHAT SUPPORT
 - (C) HORIZONTAL ALUMINIUM ZED SUPPORT
 - (D) MTE ALUMINIUM T SECTION BRACKET
 - (E) ALUMINIUM BRACKET WITH ISOLATION PAD
 - (F) ALUMINIUM DRAINAGE PROFILE
 - (G) ALUMINIUM TILE CLIPS
 - (H) ALUMINUM TOP RAIL
 - (J) ALUMINIUM SPRING PROFILE
- (1) INDICATIVE FINISHES NOT BY TELLING Eg :
INSULATION
BREATHER MEMBRANE
CEMENT PARTICLE / LINING BOARD
STEEL FRAMING SYSTEM
INTERNAL FINISHES
GLAZING SYSTEMS AND SEALS
CLOSURE TRIMS / FLASHINGS

Rev.	Date	By	Comments
Drawing Status :			
FOR INFORMATION			
Material :			
ARGETON TAMPA TILES F SERIES MTE SUPPORT SYSTEM TO SFS			
			
Telling Architectural Systems 125 High Rock Ave Suite 211 Saratoga Springs NY 12866 Tel : 518 360 7505 www.tellingarchitectural.com © Telling Architectural Systems LLC			
Do not scale from this drawing. If in doubt ask			
Drawing Title :			
WINDOW CILL DETAIL			
Scale :		Checked : RAC	Drawn : EJR
1 : 5		Date : JAN 2020	Date : JAN 2020
Size	Drawing No.	Rev.	
A3	ARG-FUD08		

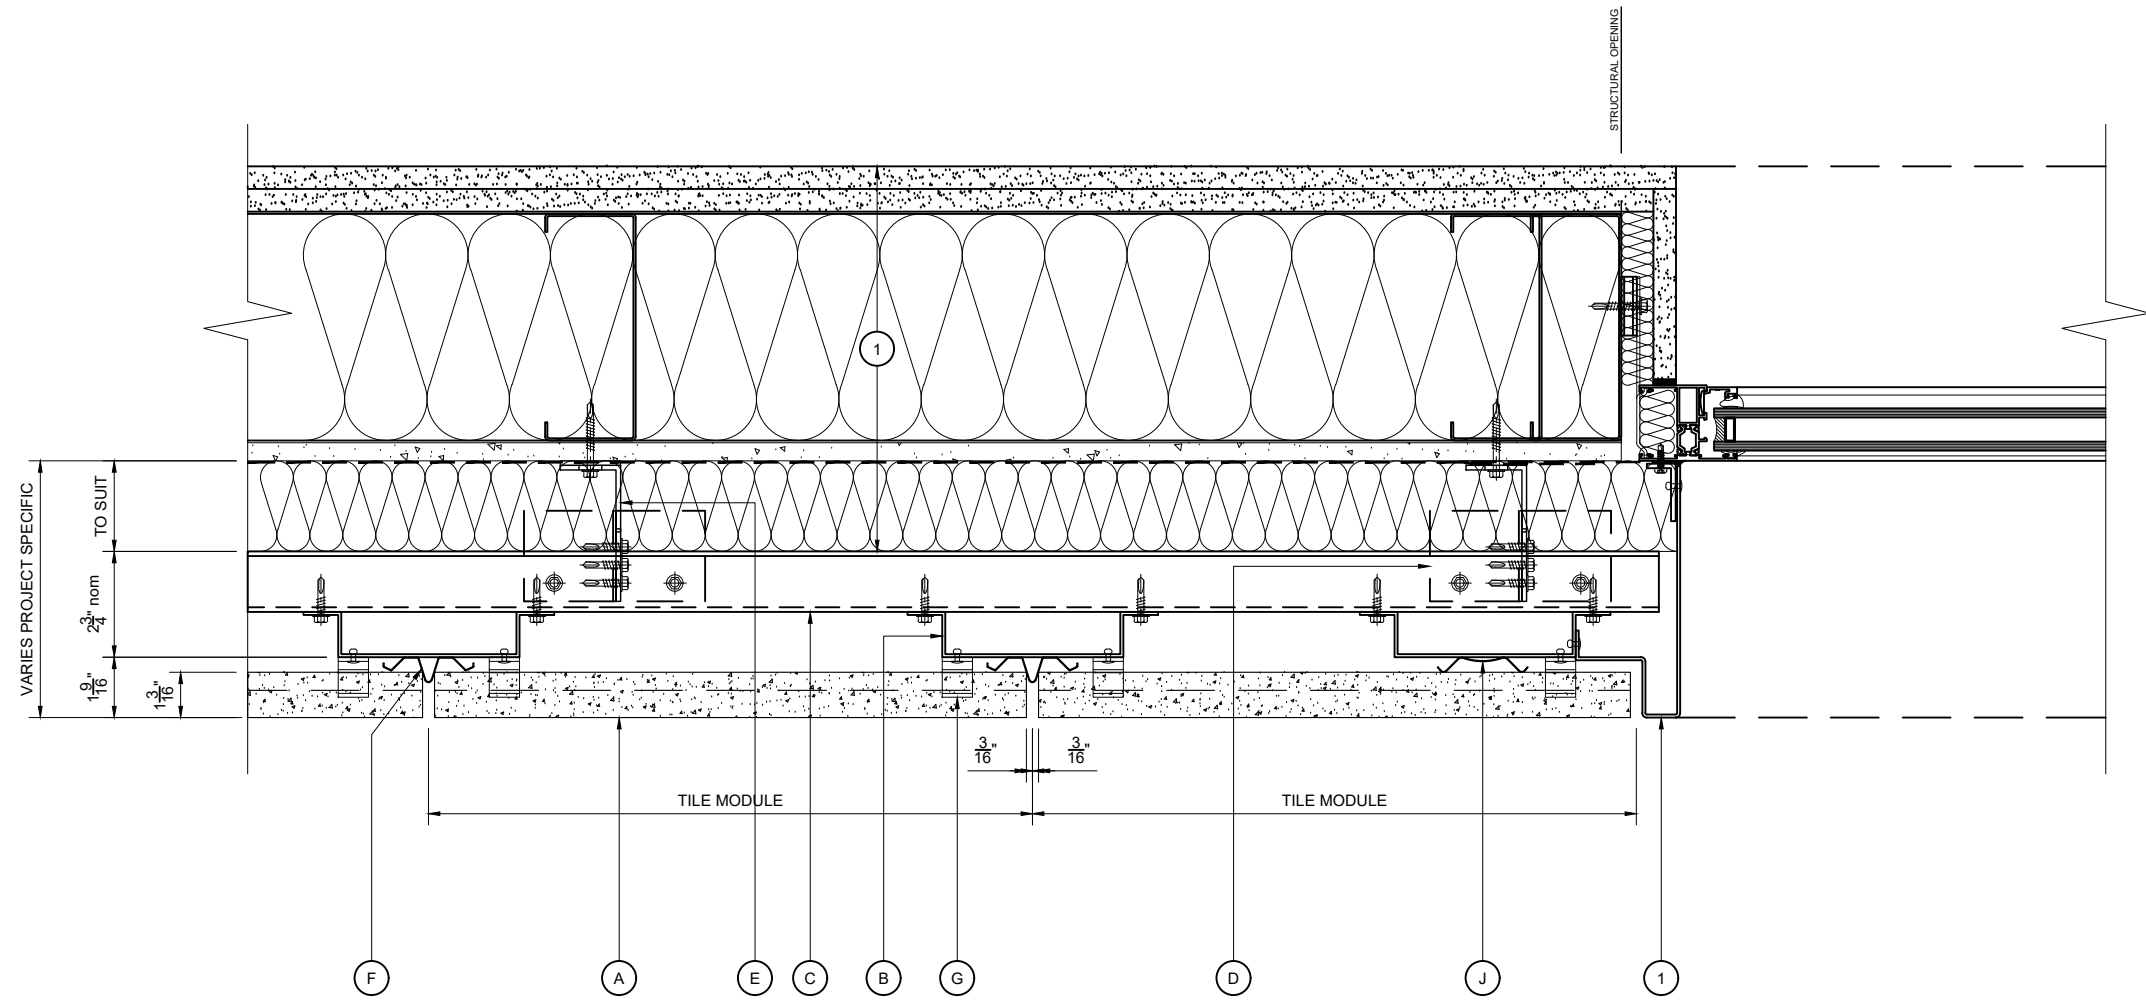

KEY COMPONENT LEGEND

- A ARGETON TERRACOTTA TILE
- B VERTICAL ALUMINIUM TOPHAT SUPPORT
- C HORIZONTAL ALUMINIUM ZED SUPPORT
- D MTE ALUMINIUM T SECTION BRACKET
- E ALUMINIUM BRACKET WITH ISOLATION PAD
- F ALUMINIUM DRAINAGE PROFILE
- G ALUMINIUM TILE CLIPS
- H ALUMINUM TOP RAIL
- J ALUMINIUM SPRING PROFILE

- 1 INDICATIVE FINISHES NOT BY TELLING Eg :

INSULATION
BREATHER MEMBRANE
CEMENT PARTICLE / LINING BOARD
STEEL FRAMING SYSTEM
INTERNAL FINISHES
GLAZING SYSTEMS AND SEALS
CLOSURE TRIMS / FLASHINGS

Rev.	Date	By	Comments
------	------	----	----------

Drawing Status :

FOR INFORMATION

Material :

ARGETON TAMPA TILES
F SERIES
MTE SUPPORT SYSTEM TO
SFS



Telling Architectural Systems
125 High Rock Ave
Suite 211
Saratoga Springs
NY 12866
Tel : 518 360 7505
www.tellingarchitectural.com

© Telling Architectural Systems LLC

Do not scale from this drawing. If in doubt ask

Drawing Title :

WINDOW JAMB DETAIL


Scale :	Checked : RAC	Drawn : EJR
1 : 5	Date : JAN 2020	Date : JAN 2020

Size	Drawing No.	Rev.
A3	ARG-FUD09	

NOTE:
THESE STANDARD DETAILS DO NOT
INCORPORATE FIRE BARRIER
REQUIREMENTS AROUND WINDOW
OPENINGS AND FLOOR SLABS.
THESE INTERFACING
REQUIREMENTS MUST BE
REVIEWED WITH THE LOCAL FIRE
INSPECTOR BEFORE FINALISATION
OF DETAILS.

WINDOW JAMB DETAIL

NOTE:
THESE STANDARD DETAILS DO NOT
INCORPORATE FIRE BARRIER
REQUIREMENTS AROUND WINDOW
OPENINGS AND FLOOR SLABS.
THESE INTERFACING
REQUIREMENTS MUST BE
REVIEWED WITH THE LOCAL FIRE
INSPECTOR BEFORE FINALISATION
OF DETAILS.

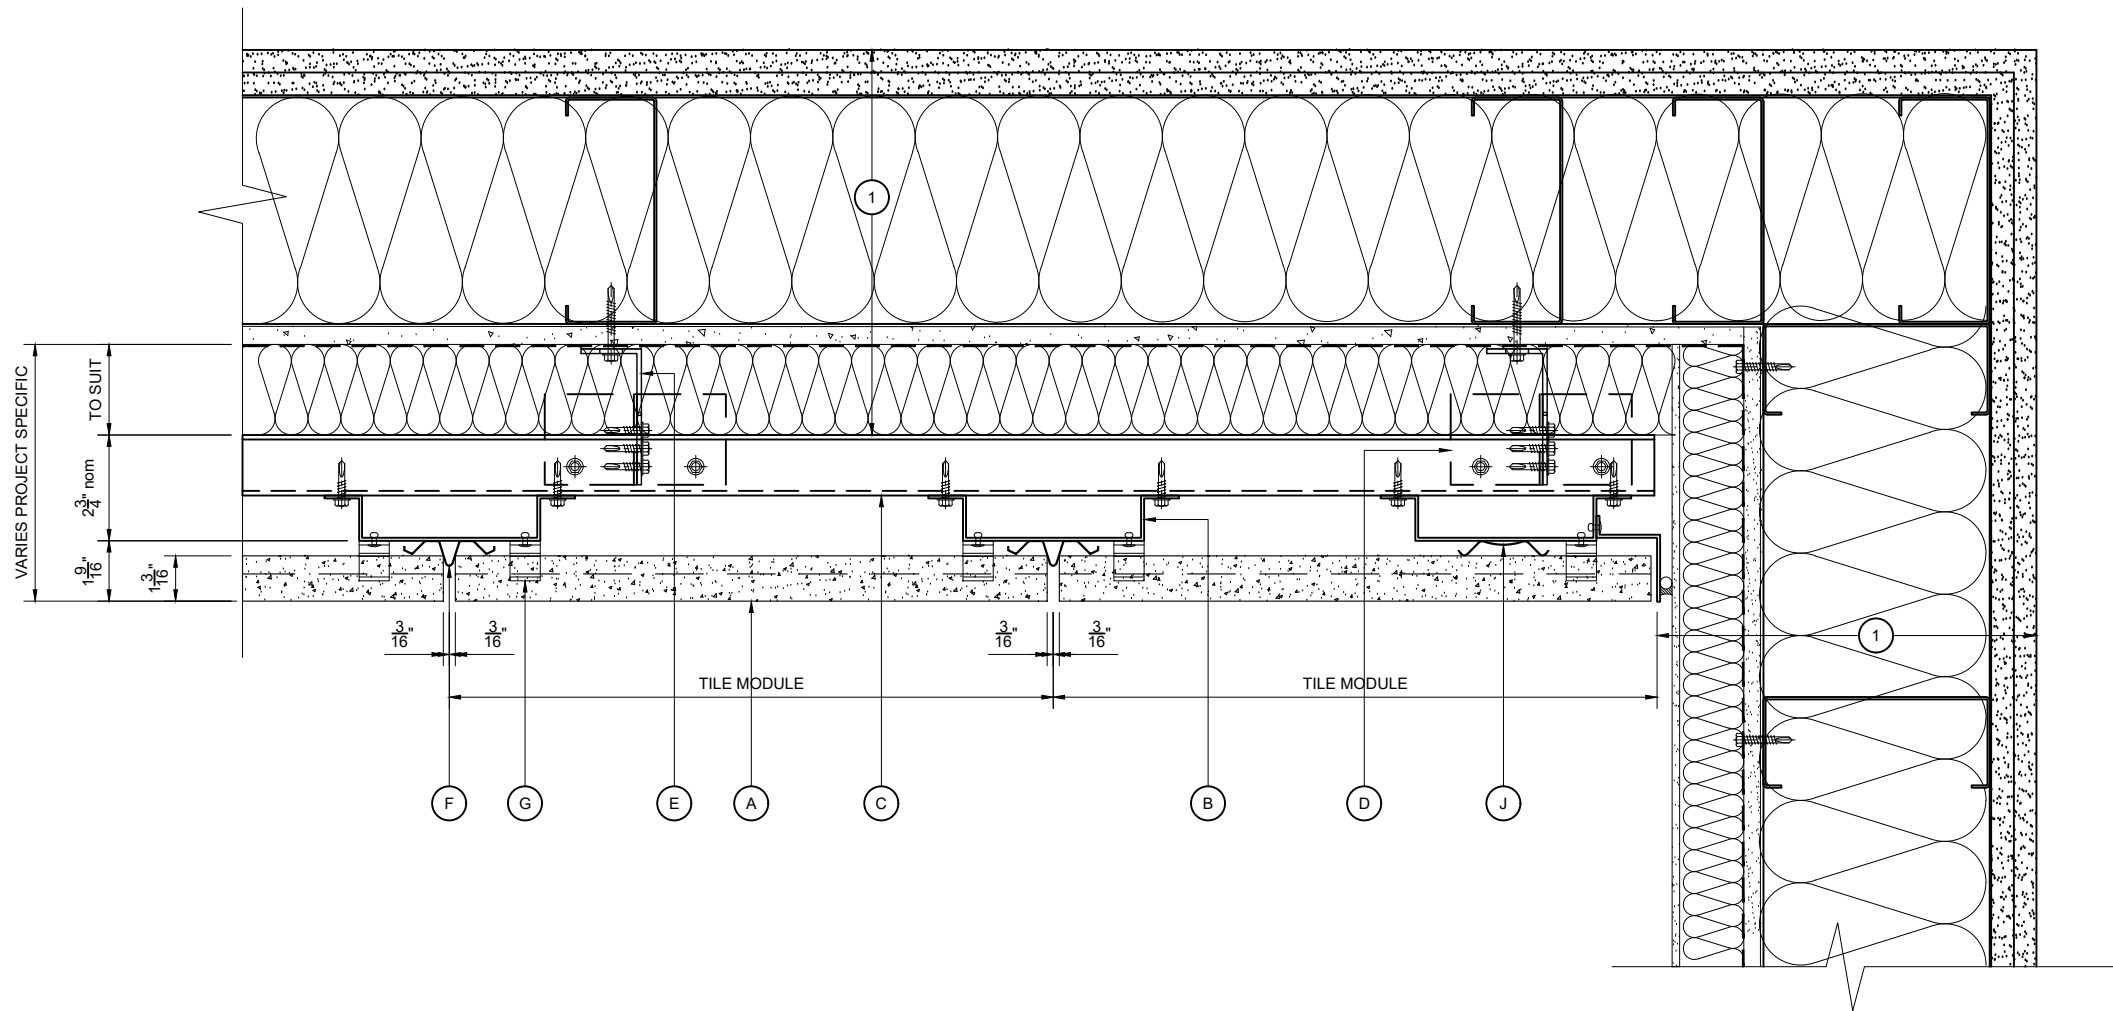

CLADDING ABUTMENT DETAIL

- KEY COMPONENT LEGEND**
- (A) ARGETON TERRACOTTA TILE
 - (B) VERTICAL ALUMINIUM TOPHAT SUPPORT
 - (C) HORIZONTAL ALUMINIUM ZED SUPPORT
 - (D) MTE ALUMINIUM T SECTION BRACKET
 - (E) ALUMINIUM BRACKET WITH ISOLATION PAD
 - (F) ALUMINIUM DRAINAGE PROFILE
 - (G) ALUMINIUM TILE CLIPS
 - (H) ALUMINIUM TOP RAIL
 - (J) ALUMINIUM SPRING PROFILE
- (1) INDICATIVE FINISHES NOT BY TELLING Eg :
INSULATION
BREATHER MEMBRANE
CEMENT PARTICLE / LINING BOARD
STEEL FRAMING SYSTEM
INTERNAL FINISHES
GLAZING SYSTEMS AND SEALS
CLOSURE TRIMS / FLASHINGS

Rev.	Date	By	Comments
------	------	----	----------

Drawing Status :

FOR INFORMATION

Material :
ARGETON TAMPA TILES
F SERIES
MTE SUPPORT SYSTEM TO
SFS

 **Telling Architectural**

Telling Architectural Systems
125 High Rock Ave
Suite 211
Saratoga Springs
NY 12866
Tel : 518 360 7505
www.tellingarchitectural.com
© Telling Architectural Systems LLC


Do not scale from this drawing. If in doubt ask.

Drawing Title :

**CLADDING ABUTMENT
DETAIL**

Scale :	Checked : RAC	Drawn : EJR
1 : 5	Date : JAN 2020	Date : JAN 2020

Size	Drawing No.	Rev.
A3	ARG-FUD10	

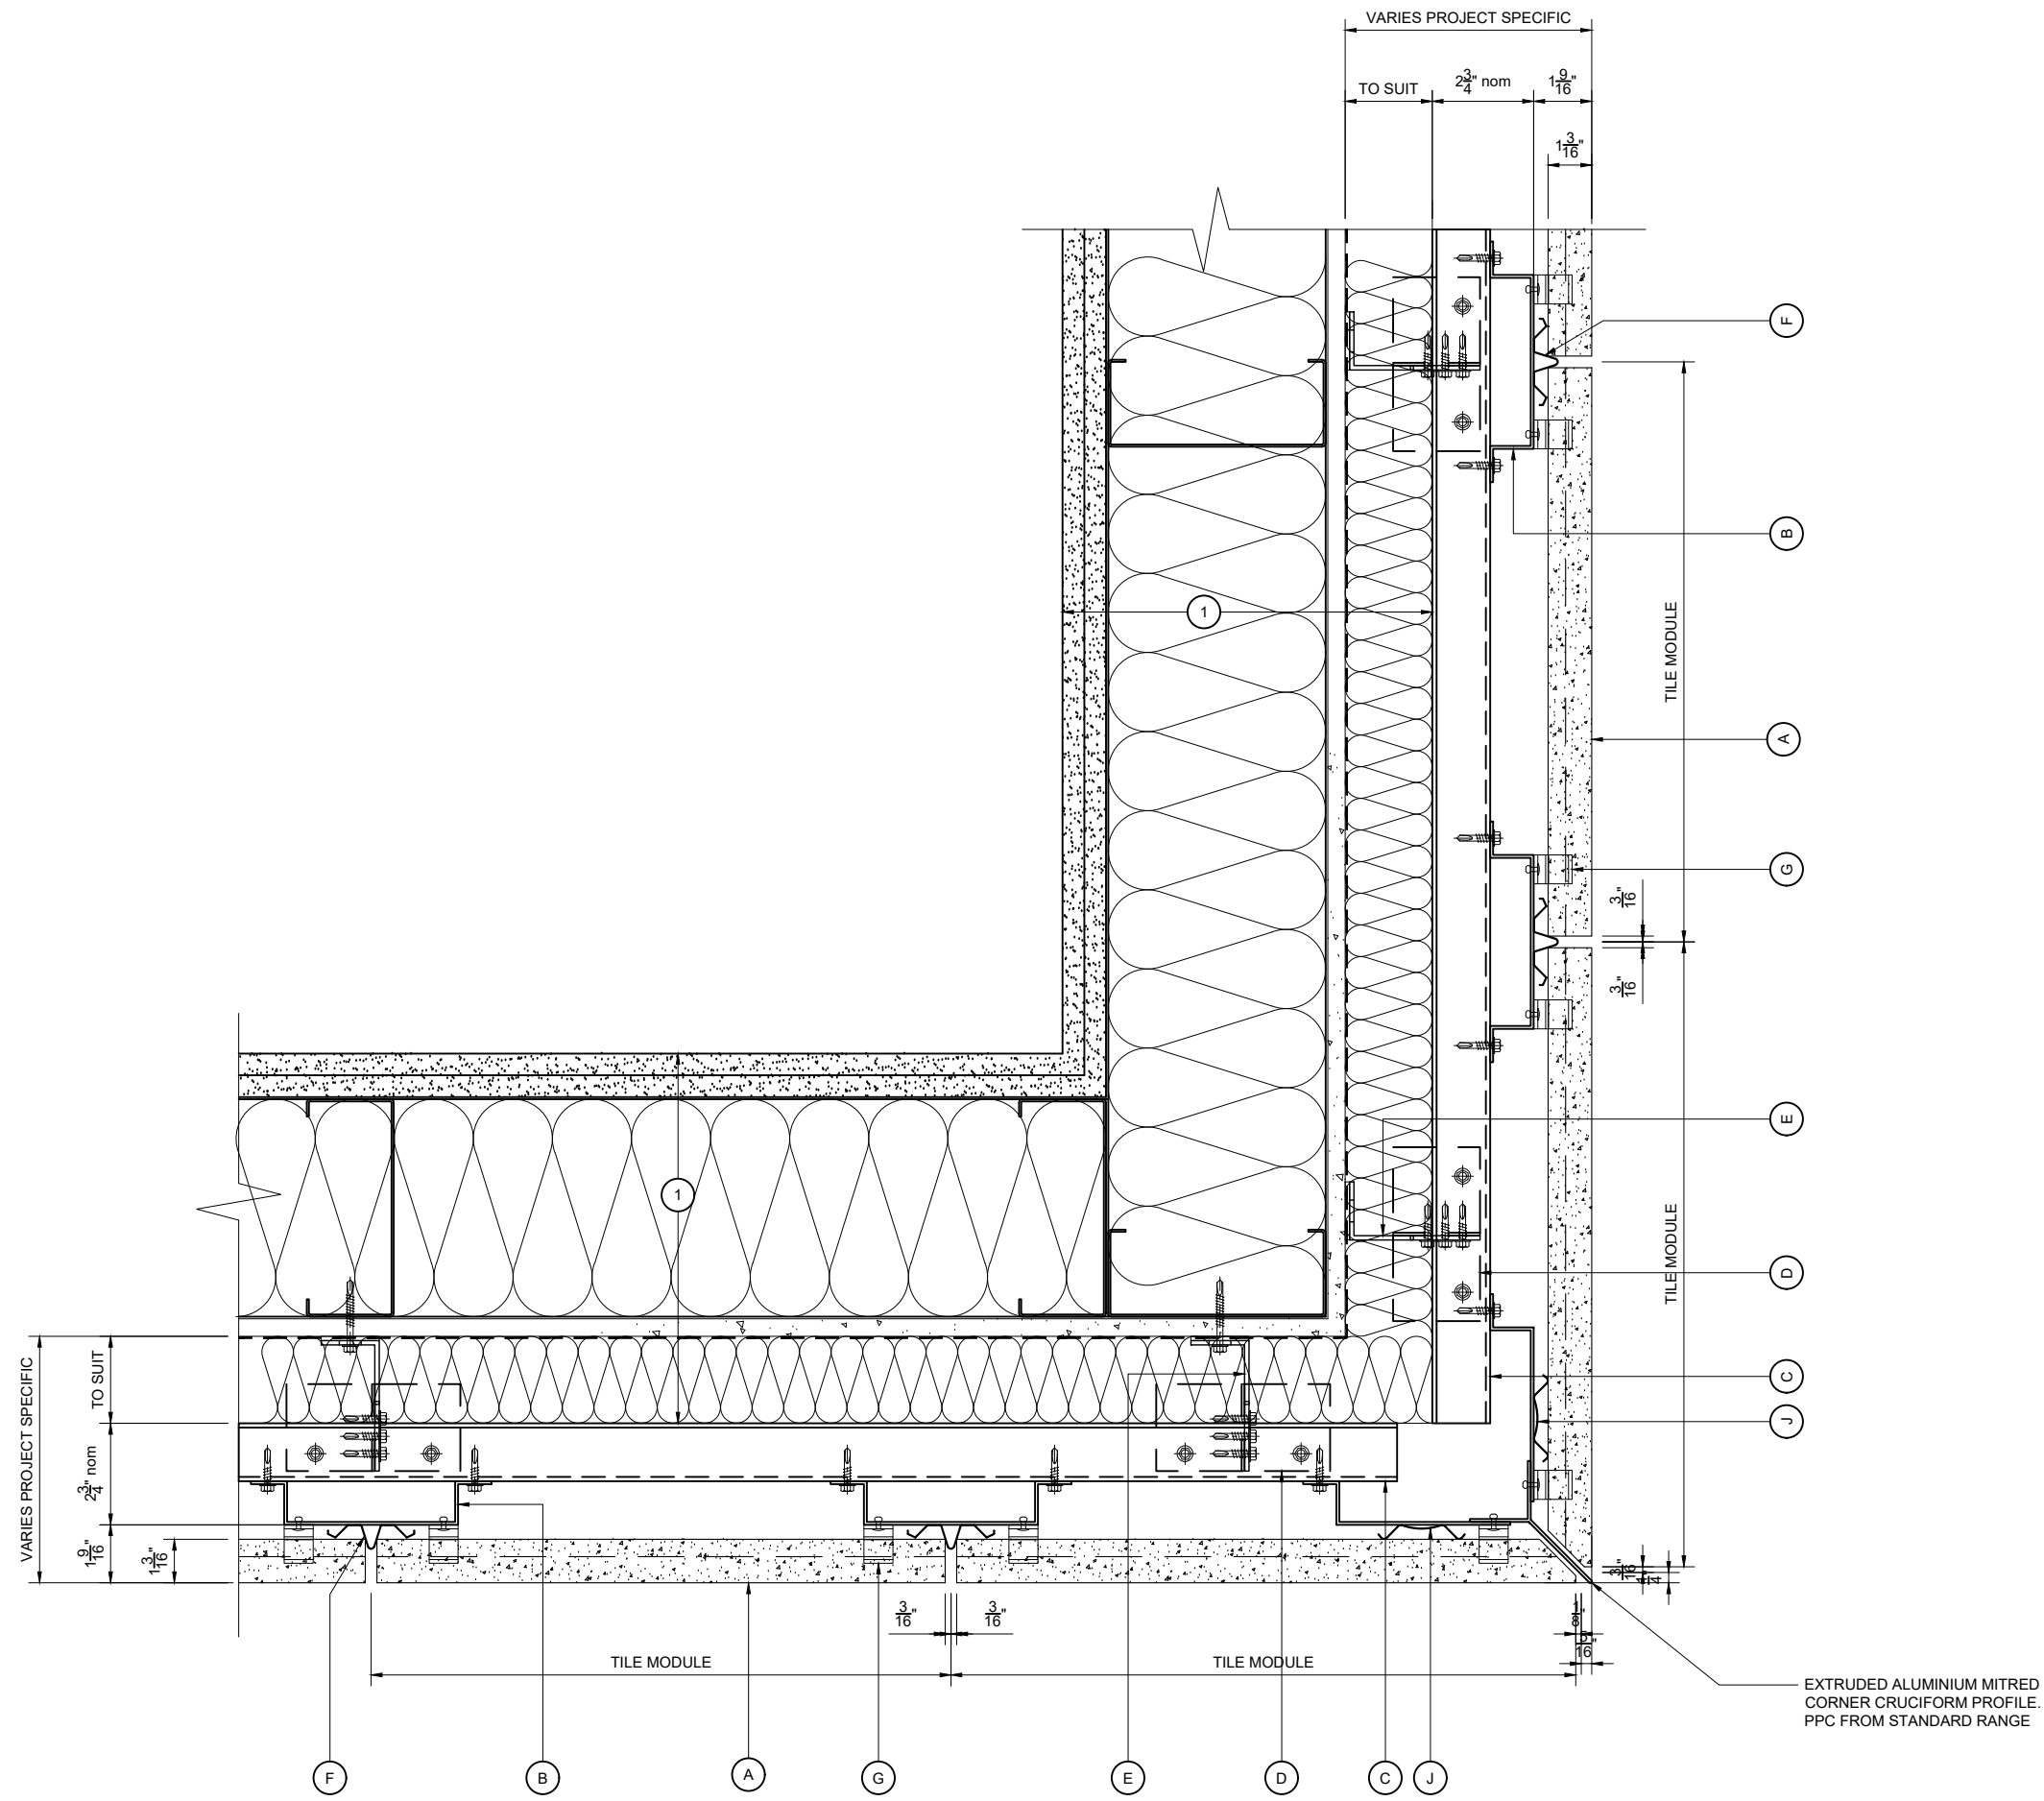

- KEY COMPONENT LEGEND**
- (A) ARGETON TERRACOTTA TILE
 - (B) VERTICAL ALUMINIUM TOPHAT SUPPORT
 - (C) HORIZONTAL ALUMINIUM ZED SUPPORT
 - (D) MTE ALUMINIUM T SECTION BRACKET
 - (E) ALUMINIUM BRACKET WITH ISOLATION PAD
 - (F) ALUMINIUM DRAINAGE PROFILE
 - (G) ALUMINIUM TILE CLIPS
 - (H) ALUMINIUM TOP RAIL
 - (J) ALUMINIUM SPRING PROFILE
- 1 INDICATIVE FINISHES NOT BY TELLING Eg :
INSULATION
BREATHER MEMBRANE
CEMENT PARTICLE / LINING BOARD
STEEL FRAMING SYSTEM
INTERNAL FINISHES
GLAZING SYSTEMS AND SEALS
CLOSURE TRIMS / FLASHINGS

Rev.	Date	By	Comments
------	------	----	----------

Drawing Status :

FOR INFORMATION

Material :
ARGETON TAMPA TILES
F SERIES
MTE SUPPORT SYSTEM TO
SFS

 **Telling Architectural**

Telling Architectural Systems
125 High Rock Ave
Suite 211
Saratoga Springs
NY 12866

Tel : 518 360 7505
www.tellingarchitectural.com

© Telling Architectural Systems LLC

Do not scale from this drawing. If in doubt ask

Drawing Title :


MITRED EXTERNAL CORNER DETAIL

Scale :	Checked : RAC	Drawn : EJR
1 : 5	Date : JAN 2020	Date : JAN 2020

Size	Drawing No.	Rev.
A3	ARG-FUD11	

NOTE:
THESE STANDARD DETAILS DO NOT
INCORPORATE FIRE BARRIER
REQUIREMENTS AROUND WINDOW
OPENINGS AND FLOOR SLABS.
THESE INTERFACING
REQUIREMENTS MUST BE
REVIEWED WITH THE LOCAL FIRE
INSPECTOR BEFORE FINALISATION
OF DETAILS.

MITRED EXTERNAL CORNER DETAIL

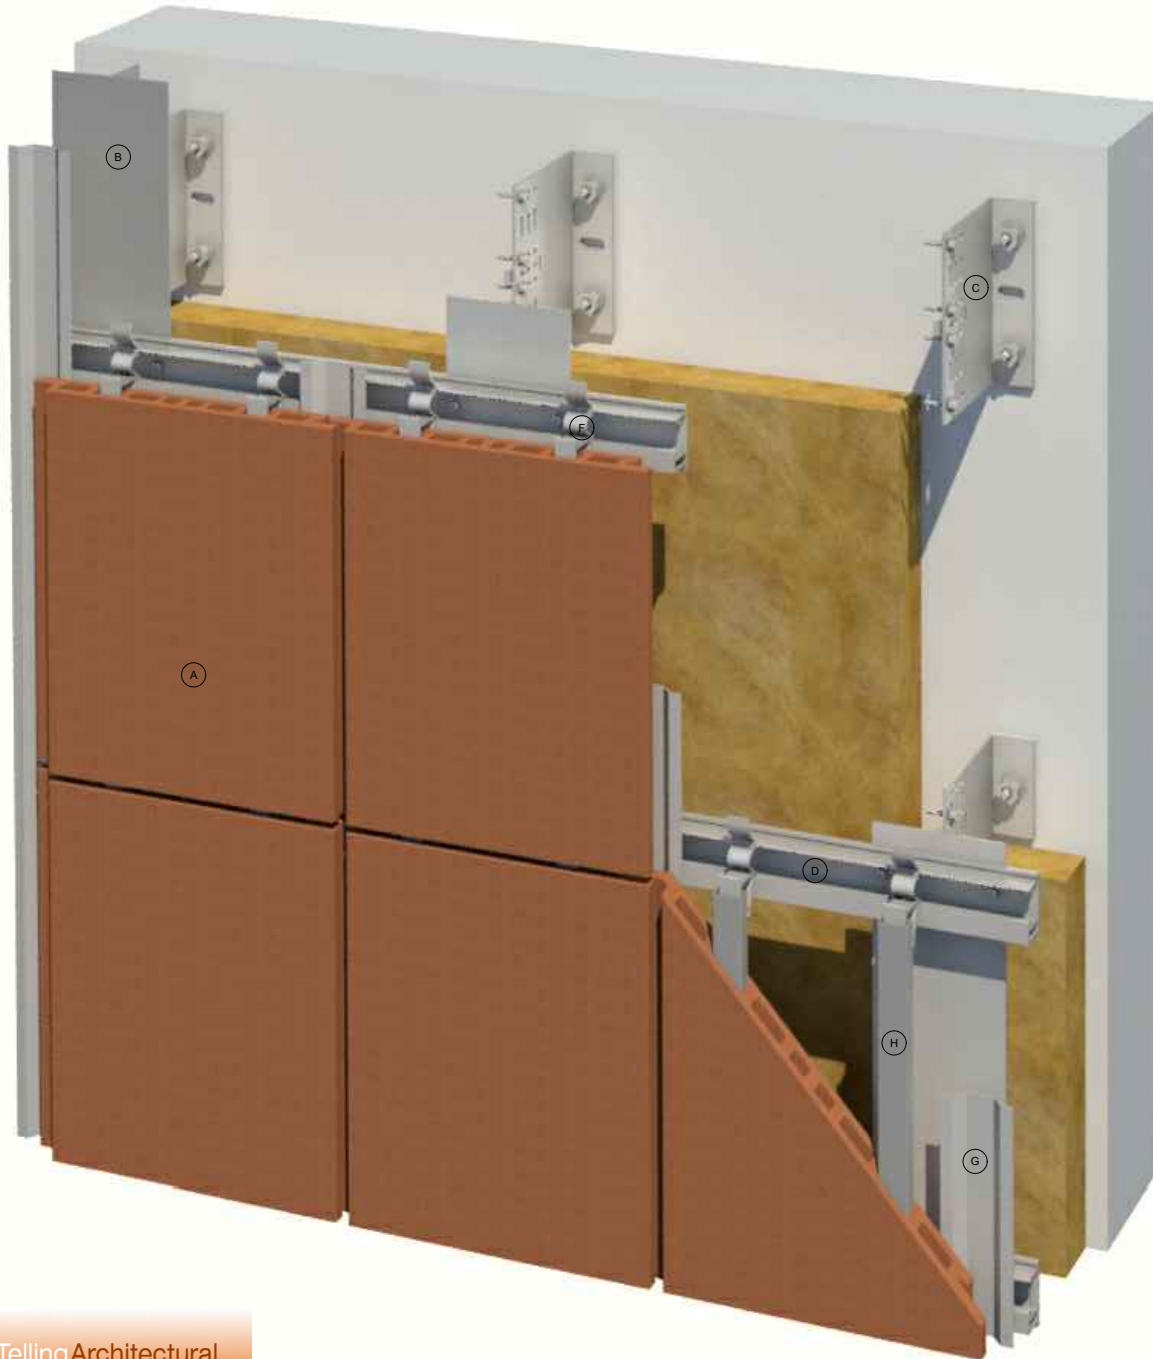

FINISHES / NOTES

VARIOUS FINISHES AVAILABLE

GRADE 6063T6 MILL FINISH.

GRADE 6063T66, MILL FINISH
VARIABLE BRACKETS AND SIZES

GRADE 6063T6 MILL FINISH

GRADE 6063T6 MILL FINISH

GRADE 6063T6, SILVER ANODIZED

GRADE 3005H47, MILL FINISH

KEY COMPONENT LEGEND

- (A) ARGETON TERRACOTTA TILE
- (B) VERTICAL ALUMINIUM T SECTION SUPPORT
- (C) ALUMINIUM BRACKET WITH ISOLATION PAD
- (D) ARGETON HORIZONTAL ALUMINIUM RAIL
- (E) ALUMINIUM RESTRAINT PROFILE FOR TILES OVER 600mm LONG
- (F) ALUMINIUM TILE CLAMPS
- (G) ALUMINIUM SPRING PROFILE
- (H) ALUMINIUM IMPACT BOX PROFILE

(1) INDICATIVE INTERNAL FINISHES
NOT BY TELLING

INSULATION

BREATHER MEMBRANE

CEMENT PARTICLE BOARD

STEEL FRAMING SYSTEM

INTERNAL FINISHES

CLOSURE TRIMS / FLASHINGS

Rev.	Date	By	Comments
------	------	----	----------

Drawing Status :

FOR INFORMATION

Material :

ARGETON TAMPA TILES
G SERIES: VERTICAL TILE
HORIZONTAL RAIL AND
VERTICAL T TO CONCRETE



Telling Architectural Systems
125 High Rock Ave
Suite 211
Saratoga Springs NY 12866
Tel : 518 360 7505
www.tellingarchitectural.com
© Telling Architectural Systems LLC

Do not scale from this drawing. If in doubt ask


Drawing Title :

SYSTEM COMPONENTS AND
NOTES

Scale :	Checked : RAC	Drawn : EJR
1 : 5	Date : JAN 2020	Date : JAN 2020

Size	Drawing No.	Rev.
A3	ARG-GU-INDEX	

NOTE:
THESE STANDARD DETAILS DO NOT
INCORPORATE FIRE BARRIER
REQUIREMENTS AROUND WINDOW
OPENINGS AND FLOOR SLABS.
THESE INTERFACING
REQUIREMENTS MUST BE
REVIEWED WITH THE LOCAL FIRE
INSPECTOR BEFORE FINALISATION
OF DETAILS.

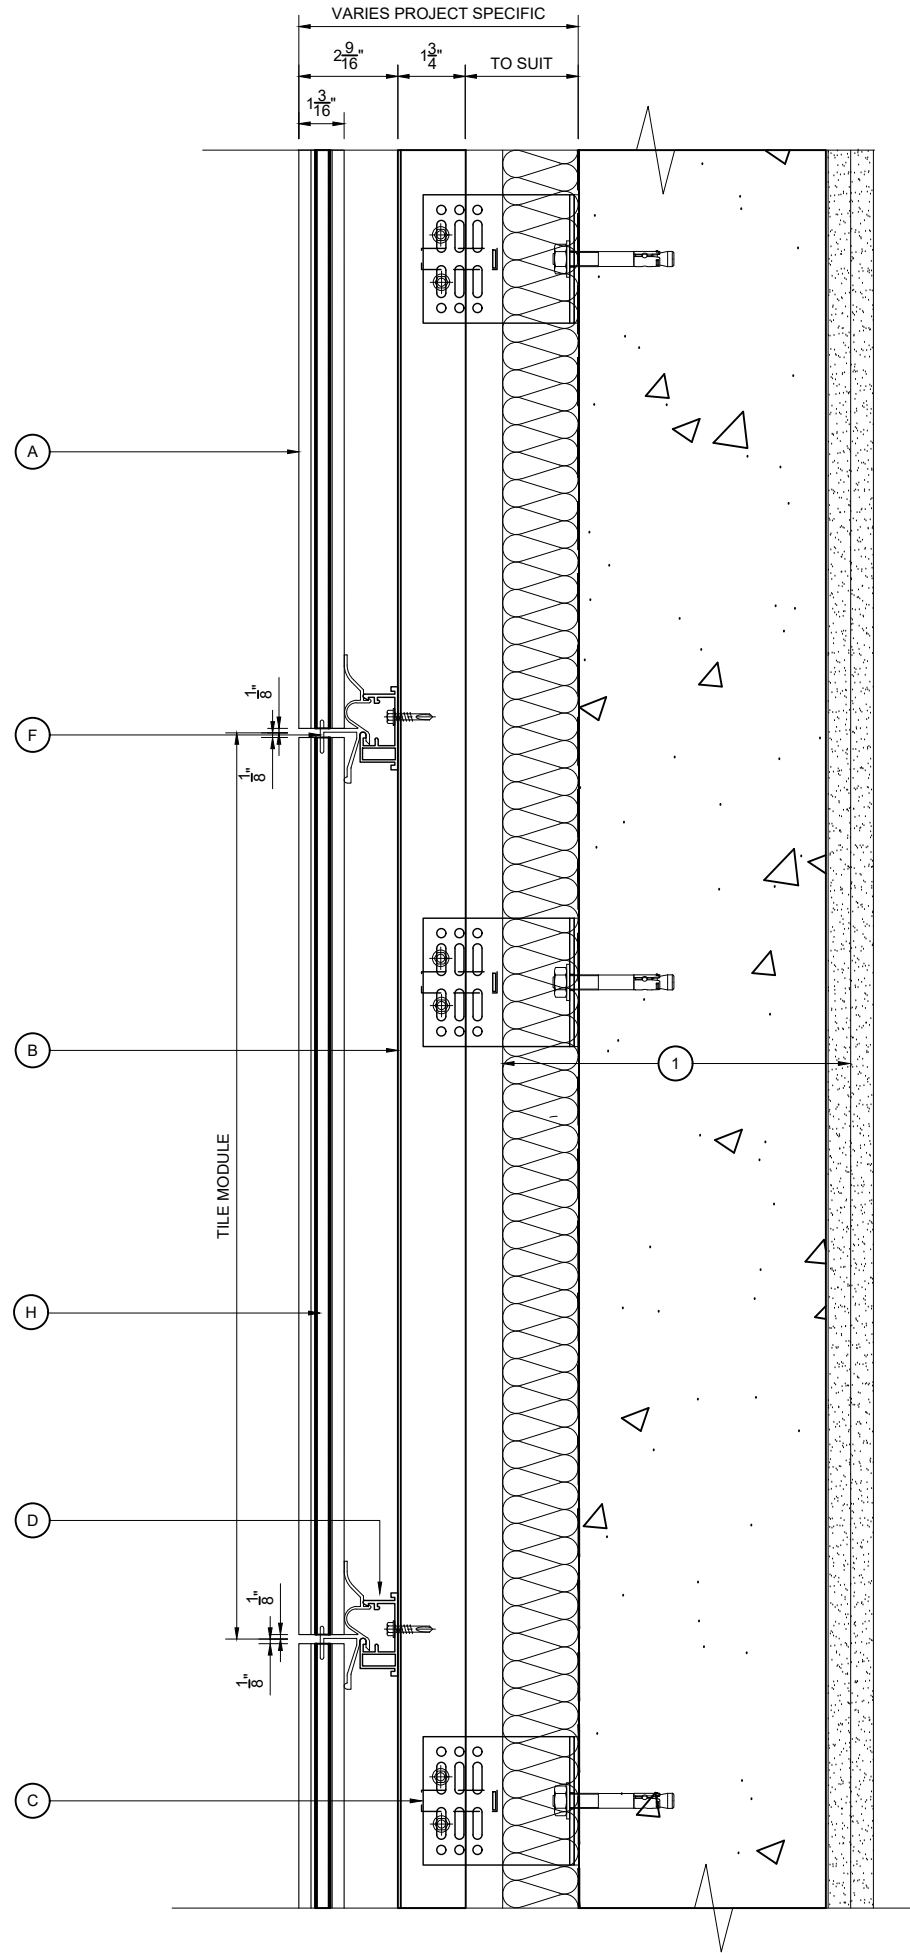

VERTICAL SECTION

- KEY COMPONENT LEGEND**
- (A) ARGETON TERRACOTTA TILE
 - (B) VERTICAL ALUMINIUM T SECTION SUPPORT
 - (C) ALUMINIUM BRACKET WITH ISOLATION PAD
 - (D) ARGETON HORIZONTAL ALUMINIUM RAIL
 - (E) ALUMINIUM RESTRAINT PROFILE FOR TILES OVER 600mm LONG
 - (F) ALUMINIUM TILE CLAMPS
 - (G) ALUMINIUM SPRING PROFILE
 - (H) ALUMINIUM IMPACT BOX PROFILE

- (1) INDICATIVE INTERNAL FINISHES NOT BY TELLING
- INSULATION
 - BREATHER MEMBRANE
 - CEMENT PARTICLE BOARD
 - STEEL FRAMING SYSTEM
 - INTERNAL FINISHES
 - CLOSURE TRIMS / FLASHINGS

Rev.	Date	By	Comments
------	------	----	----------

Drawing Status :

FOR INFORMATION

Material :
**ARGETON TAMPA TILES
G SERIES: VERTICAL TILE
HORIZONTAL RAIL AND
VERTICAL T TO CONCRETE**



Telling Architectural Systems
125 High Rock Ave
Suite 211
Saratoga Springs NY12866
Tel : 518 360 7505
www.tellingarchitectural.com
© Telling Architectural Systems LLC

Do not scale from this drawing. If in doubt ask


Drawing Title :

VERTICAL SECTION

Scale :	Checked : RAC	Drawn : EJR
1 : 5	Date : JAN 2020	Date : JAN 2020

Size	Drawing No.	Rev.
A3	ARG-GUD01	

NOTE:
THESE STANDARD DETAILS DO NOT
INCORPORATE FIRE BARRIER
REQUIREMENTS AROUND WINDOW
OPENINGS AND FLOOR SLABS.
THESE INTERFACING
REQUIREMENTS MUST BE
REVIEWED WITH THE LOCAL FIRE
INSPECTOR BEFORE FINALISATION
OF DETAILS.

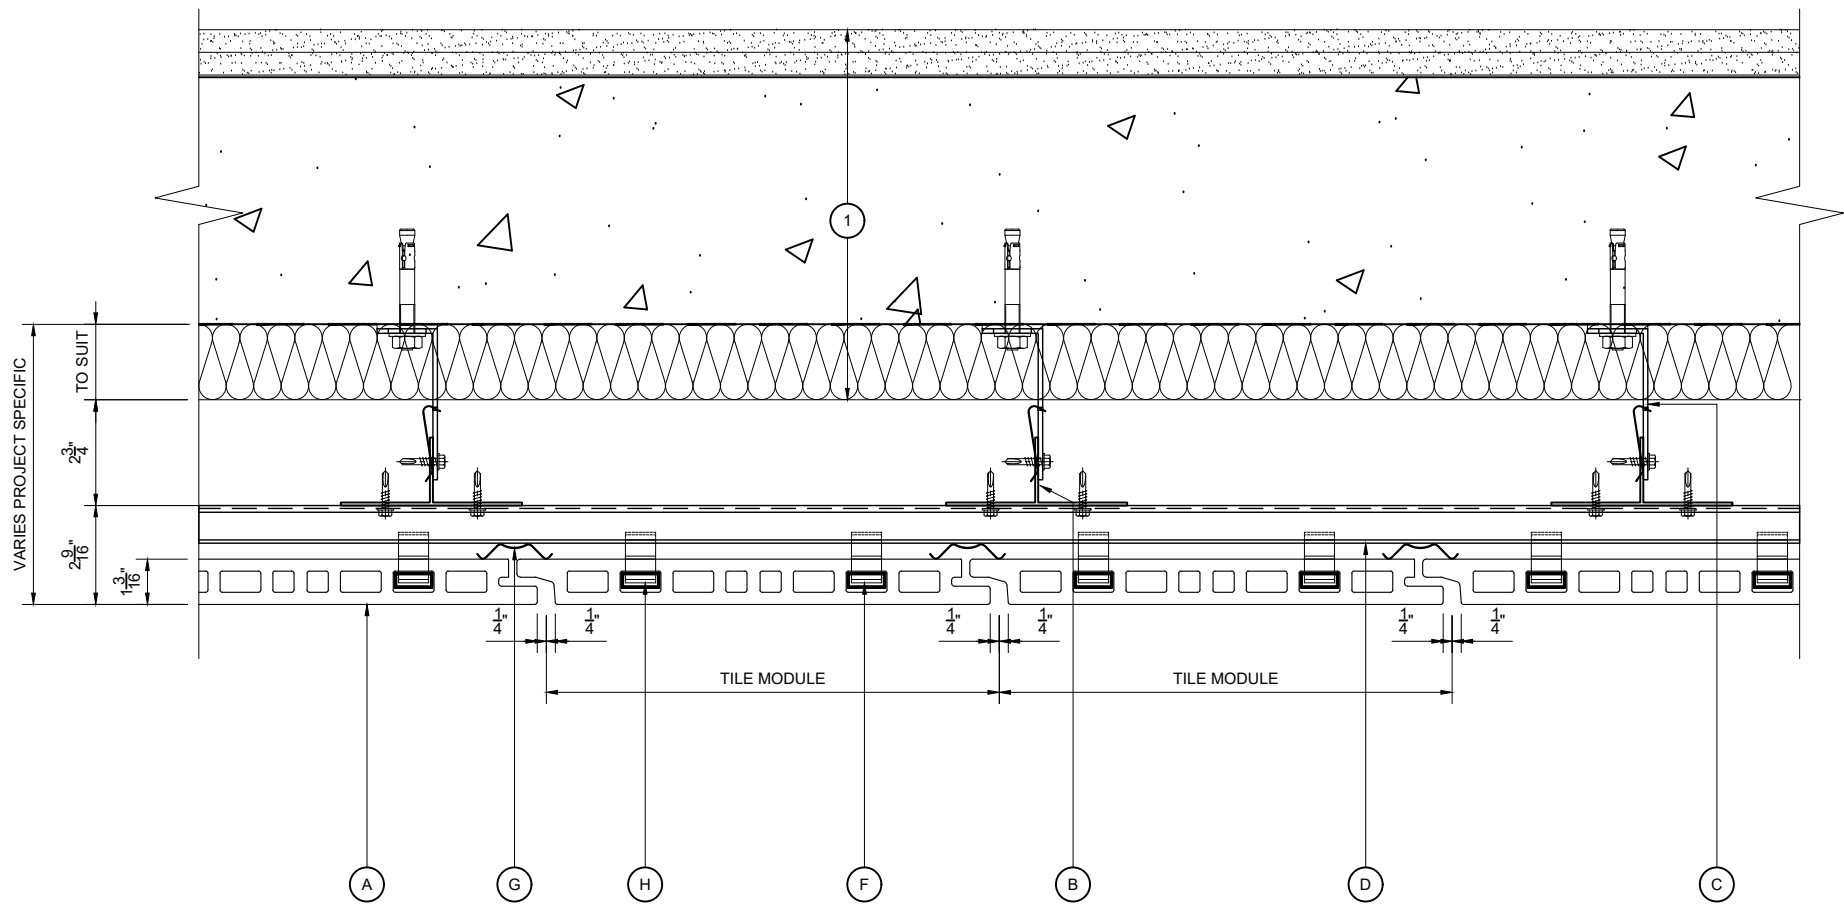

HORIZONTAL SECTION

- KEY COMPONENT LEGEND**
- (A) ARGETON TERRACOTTA TILE
 - (B) VERTICAL ALUMINIUM T SECTION SUPPORT
 - (C) ALUMINIUM BRACKET WITH ISOLATION PAD
 - (D) ARGETON HORIZONTAL ALUMINIUM RAIL
 - (E) ALUMINIUM RESTRAINT PROFILE FOR TILES OVER 600mm LONG
 - (F) ALUMINIUM TILE CLAMPS
 - (G) ALUMINIUM SPRING PROFILE
 - (H) ALUMINIUM IMPACT BOX PROFILE

- (1) INDICATIVE INTERNAL FINISHES NOT BY TELLING
- INSULATION
 - BREATHER MEMBRANE
 - CEMENT PARTICLE BOARD
 - STEEL FRAMING SYSTEM
 - INTERNAL FINISHES
 - CLOSURE TRIMS / FLASHINGS

Rev.	Date	By	Comments
------	------	----	----------

Drawing Status :

FOR INFORMATION

Material :
ARGETON TAMPA TILES
G SERIES: VERTICAL TILE
HORIZONTAL RAIL AND
VERTICAL T TO CONCRETE



Telling Architectural Systems
125 High Rock Ave
Suite 211
Saratoga Springs
NY 12866

Tel : 518 360 7505
www.tellingarchitectural.com

© Telling Architectural Systems LLC

Do not scale from this drawing. If in doubt ask


Drawing Title :

HORIZONTAL SECTION

Scale :	Checked : RAC	Drawn : EJR
1 : 5	Date : JAN 2020	Date : JAN 2020

Size	Drawing No.	Rev.
A3	ARG-GUD02	

NOTE:
THESE STANDARD DETAILS DO NOT
INCORPORATE FIRE BARRIER
REQUIREMENTS AROUND WINDOW
OPENINGS AND FLOOR SLABS.
THESE INTERFACING
REQUIREMENTS MUST BE
REVIEWED WITH THE LOCAL FIRE
INSPECTOR BEFORE FINALISATION
OF DETAILS.

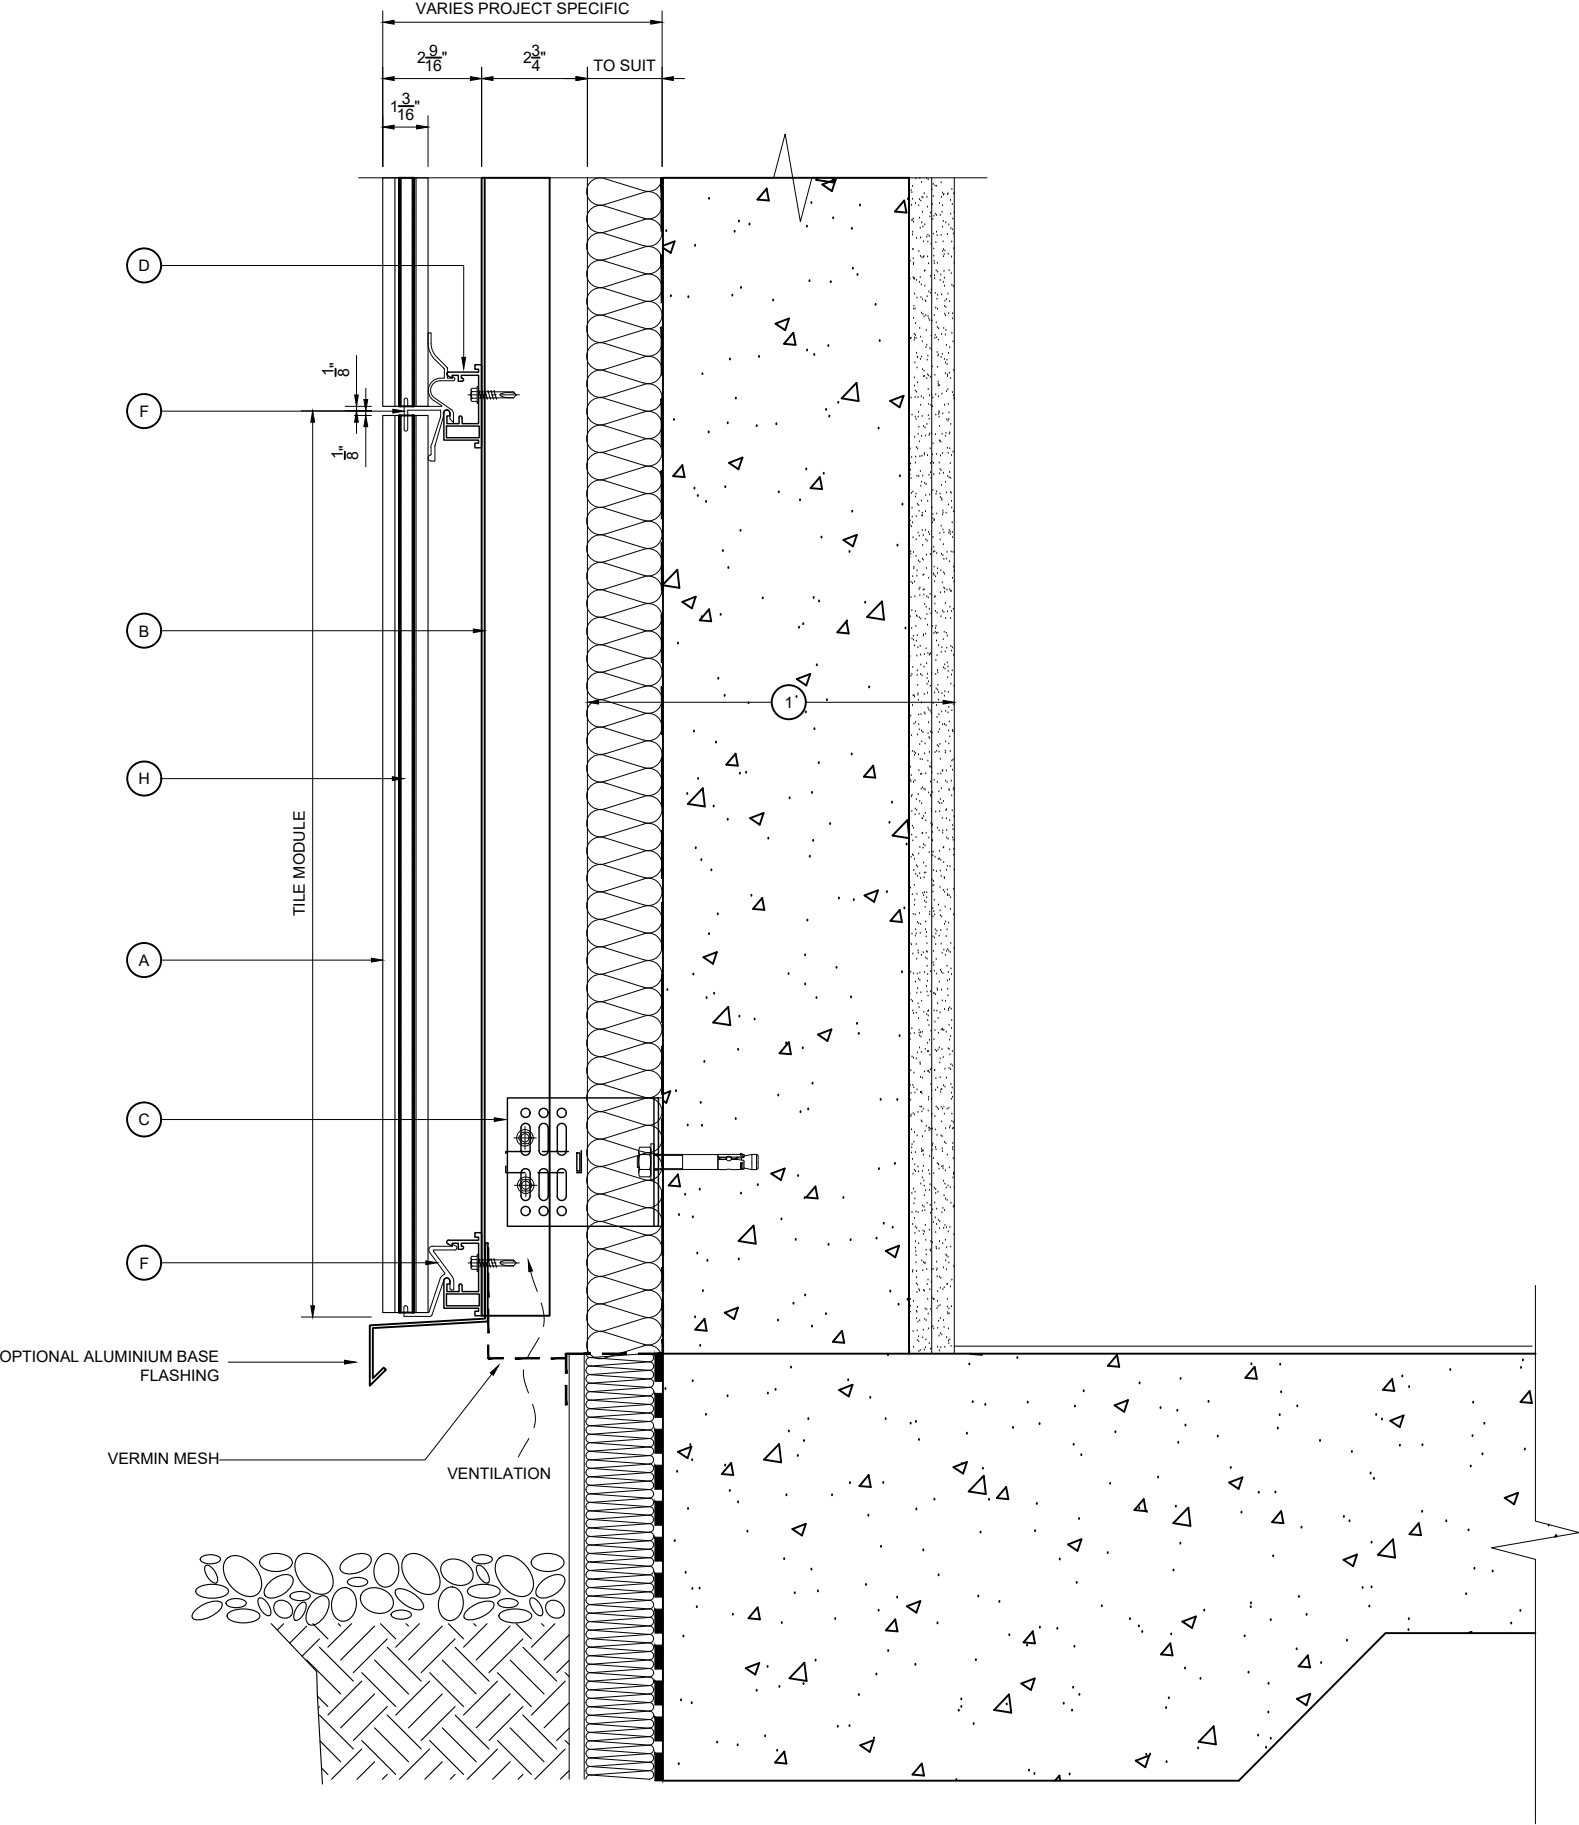

BASE DETAIL

- KEY COMPONENT LEGEND**
- (A) ARGETON TERRACOTTA TILE
 - (B) VERTICAL ALUMINIUM T SECTION SUPPORT
 - (C) ALUMINIUM BRACKET WITH ISOLATION PAD
 - (D) ARGETON HORIZONTAL ALUMINIUM RAIL
 - (E) ALUMINIUM RESTRAINT PROFILE FOR TILES OVER 600mm LONG
 - (F) ALUMINIUM TILE CLAMPS
 - (G) ALUMINIUM SPRING PROFILE
 - (H) ALUMINIUM IMPACT BOX PROFILE

- 1** INDICATIVE INTERNAL FINISHES NOT BY TELLING
- INSULATION
 - BREATHER MEMBRANE
 - CEMENT PARTICLE BOARD
 - STEEL FRAMING SYSTEM
 - INTERNAL FINISHES
 - CLOSURE TRIMS / FLASHINGS

Rev.	Date	By	Comments
------	------	----	----------

Drawing Status :

FOR INFORMATION

Material :
**ARGETON TAMPA TILES
G SERIES: VERTICAL TILE
HORIZONTAL RAIL AND
VERTICAL T TO CONCRETE**



Telling Architectural Systems
125 High Rock Ave
Suite 211
Saratoga Springs
NY12866
Tel : 518 360 7505
www.tellingarchitectural.com
© Telling Architectural Systems LLC

Do not scale from this drawing. If in doubt ask


Drawing Title :

BASE DETAIL

Scale :	Checked : RAC	Drawn : EJR
1 : 5	Date : JAN 2020	Date : JAN 2020

Size	Drawing No.	Rev.
A3	ARG-GUD03	

NOTE:
THESE STANDARD DETAILS DO NOT
INCORPORATE FIRE BARRIER
REQUIREMENTS AROUND WINDOW
OPENINGS AND FLOOR SLABS.
THESE INTERFACING
REQUIREMENTS MUST BE
REVIEWED WITH THE LOCAL FIRE
INSPECTOR BEFORE FINALISATION
OF DETAILS.

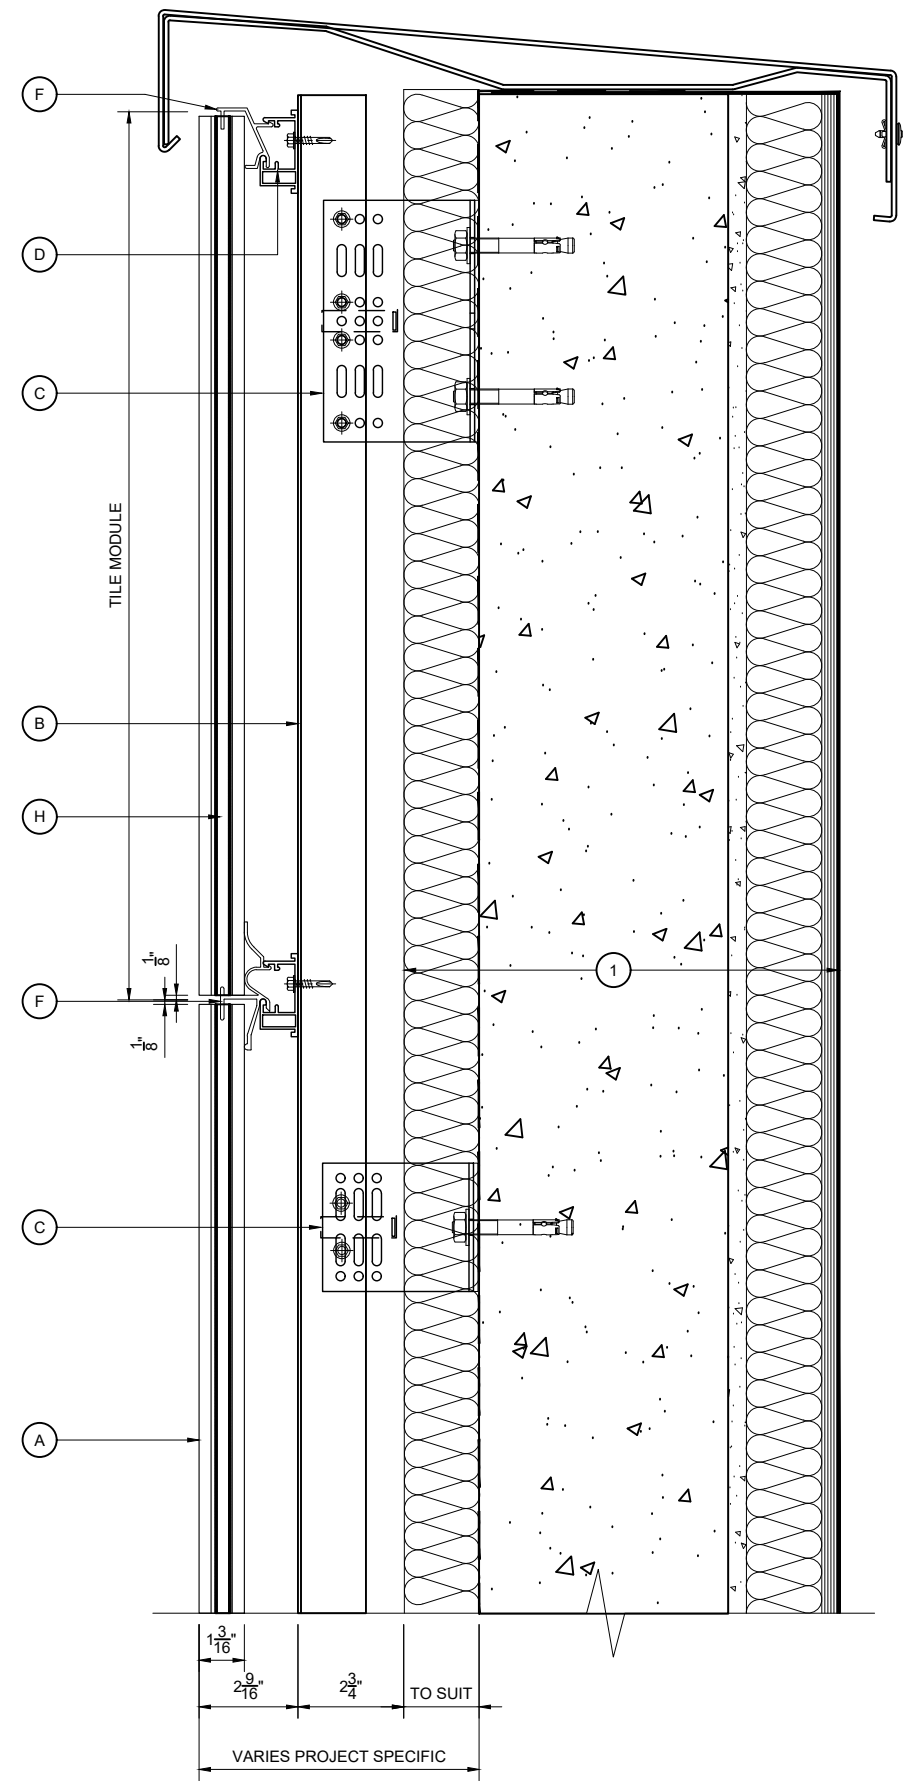

PARAPET DETAIL

- KEY COMPONENT LEGEND
- (A) ARGETON TERRACOTTA TILE
 - (B) VERTICAL ALUMINIUM T SECTION SUPPORT
 - (C) ALUMINIUM BRACKET WITH ISOLATION PAD
 - (D) ARGETON HORIZONTAL ALUMINIUM RAIL
 - (E) ALUMINIUM RESTRAINT PROFILE FOR TILES OVER 600mm LONG
 - (F) ALUMINIUM TILE CLAMPS
 - (G) ALUMINIUM SPRING PROFILE
 - (H) ALUMINIUM IMPACT BOX PROFILE

- (1) INDICATIVE INTERNAL FINISHES NOT BY TELLING
- INSULATION
 - BREATHER MEMBRANE
 - CEMENT PARTICLE BOARD
 - STEEL FRAMING SYSTEM
 - INTERNAL FINISHES
 - CLOSURE TRIMS / FLASHINGS

Rev.	Date	By	Comments
------	------	----	----------

Drawing Status :

FOR INFORMATION

Material :
ARGETON TAMPA TILES
G SERIES: VERTICAL TILE
HORIZONTAL RAIL AND
VERTICAL T TO CONCRETE



Telling Architectural Systems
125 High Rock Ave
Suite 211
Saratoga Springs NY 12866
Tel : 518 360 7505
www.tellingarchitectural.com
© Telling Architectural Systems LLC

Do not scale from this drawing. If in doubt ask

Drawing Title :


PARAPET DETAIL

Scale :	Checked : RAC	Drawn : EJR
1 : 5	Date : JAN 2020	Date : JAN 2020

Size	Drawing No.	Rev.
A3	ARG-GUD04	

EXTERNAL CORNER DETAIL

NOTE:
THESE STANDARD DETAILS DO NOT
INCORPORATE FIRE BARRIER
REQUIREMENTS AROUND WINDOW
OPENINGS AND FLOOR SLABS.
THESE INTERFACING
REQUIREMENTS MUST BE
REVIEWED WITH THE LOCAL FIRE
INSPECTOR BEFORE FINALISATION
OF DETAILS.

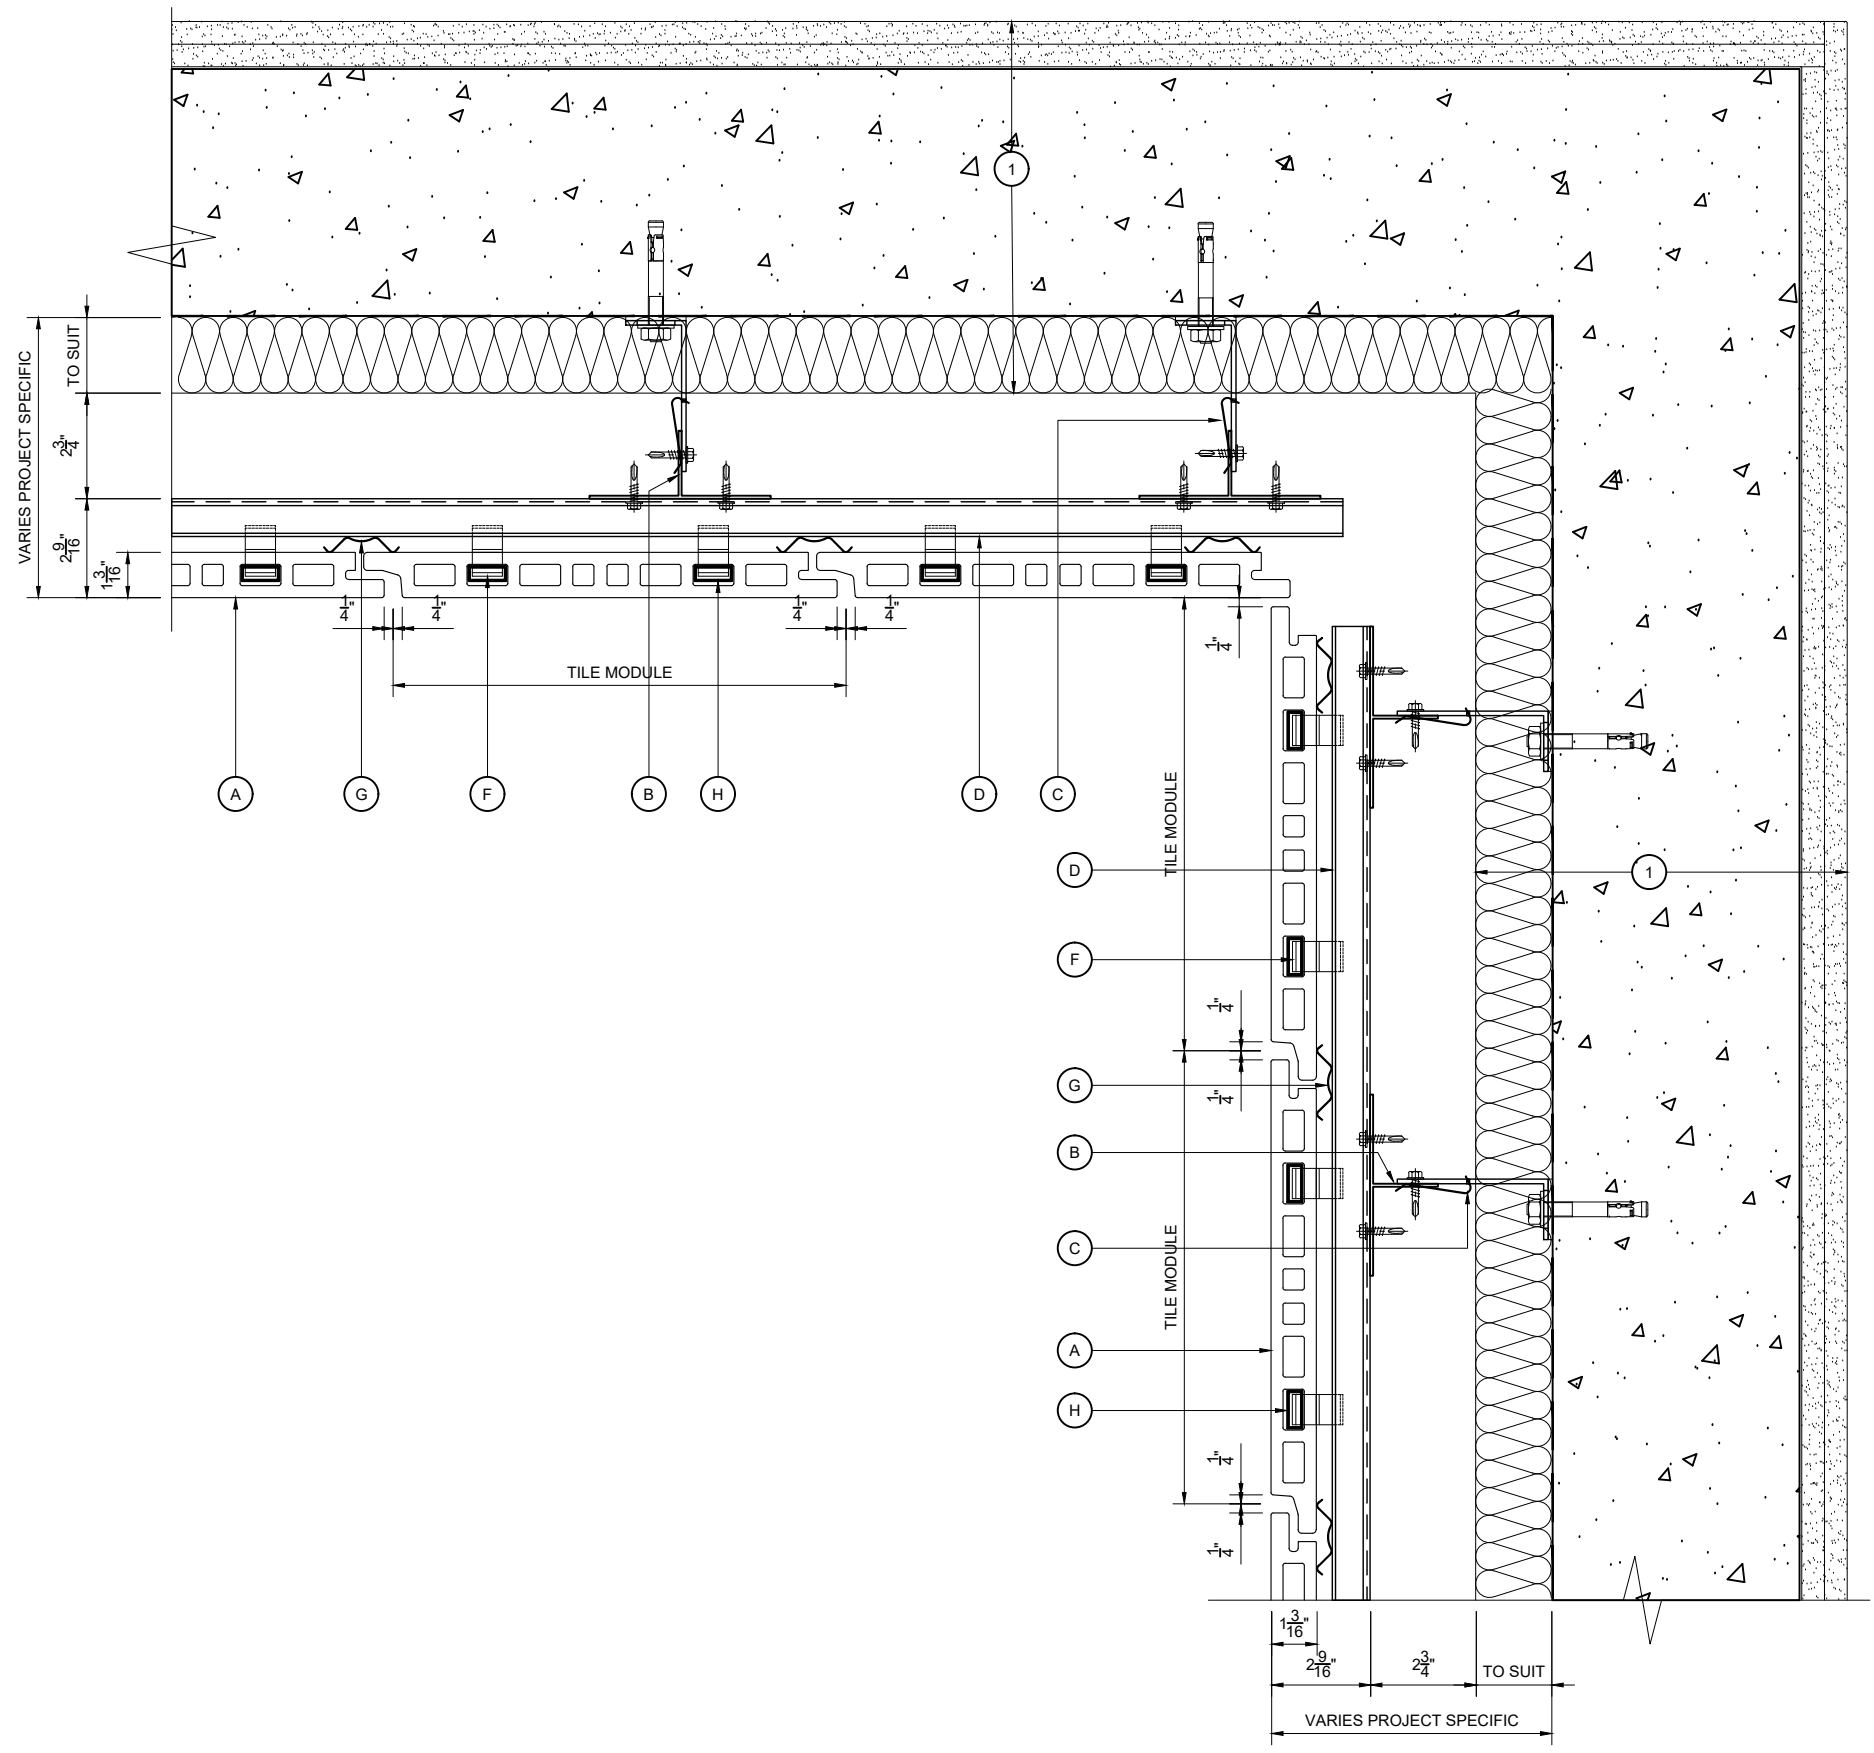

INTERNAL CORNER DETAIL

KEY COMPONENT LEGEND


- (A) ARGETON TERRACOTTA TILE
- (B) VERTICAL ALUMINIUM T SECTION SUPPORT
- (C) ALUMINIUM BRACKET WITH ISOLATION PAD
- (D) ARGETON HORIZONTAL ALUMINIUM RAIL
- (E) ALUMINIUM RESTRAINT PROFILE FOR TILES OVER 600mm LONG
- (F) ALUMINIUM TILE CLAMPS
- (G) ALUMINIUM SPRING PROFILE
- (H) ALUMINIUM IMPACT BOX PROFILE

(1) INDICATIVE INTERNAL FINISHES NOT BY TELLING

- INSULATION
- BREATHER MEMBRANE
- CEMENT PARTICLE BOARD
- STEEL FRAMING SYSTEM
- INTERNAL FINISHES
- CLOSURE TRIMS / FLASHINGS

Rev.	Date	By	Comments
Drawing Status :			
FOR INFORMATION			
Material :			
ARGETON TAMPA TILES G SERIES: VERTICAL TILE HORIZONTAL RAIL AND VERTICAL T TO CONCRETE			
 Telling Architectural Systems 125 High Rock Ave Suite 211 Saratoga Springs NY 12866 Tel : 518 360 7505 www.tellingarchitectural.com © Telling Architectural Systems LLC			
Do not scale from this drawing. If in doubt ask			
Drawing Title :			
INTERNAL CORNER DETAIL			
Scale :		Checked : RAC	Drawn : EJR
1 : 5		Date : JAN 2020	Date : JAN 2020
Size	Drawing No.	Rev.	
A3	ARG-GUD06		

NOTE:
THESE STANDARD DETAILS DO NOT
INCORPORATE FIRE BARRIER
REQUIREMENTS AROUND WINDOW
OPENINGS AND FLOOR SLABS.
THESE INTERFACING
REQUIREMENTS MUST BE
REVIEWED WITH THE LOCAL FIRE
INSPECTOR BEFORE FINALISATION
OF DETAILS.

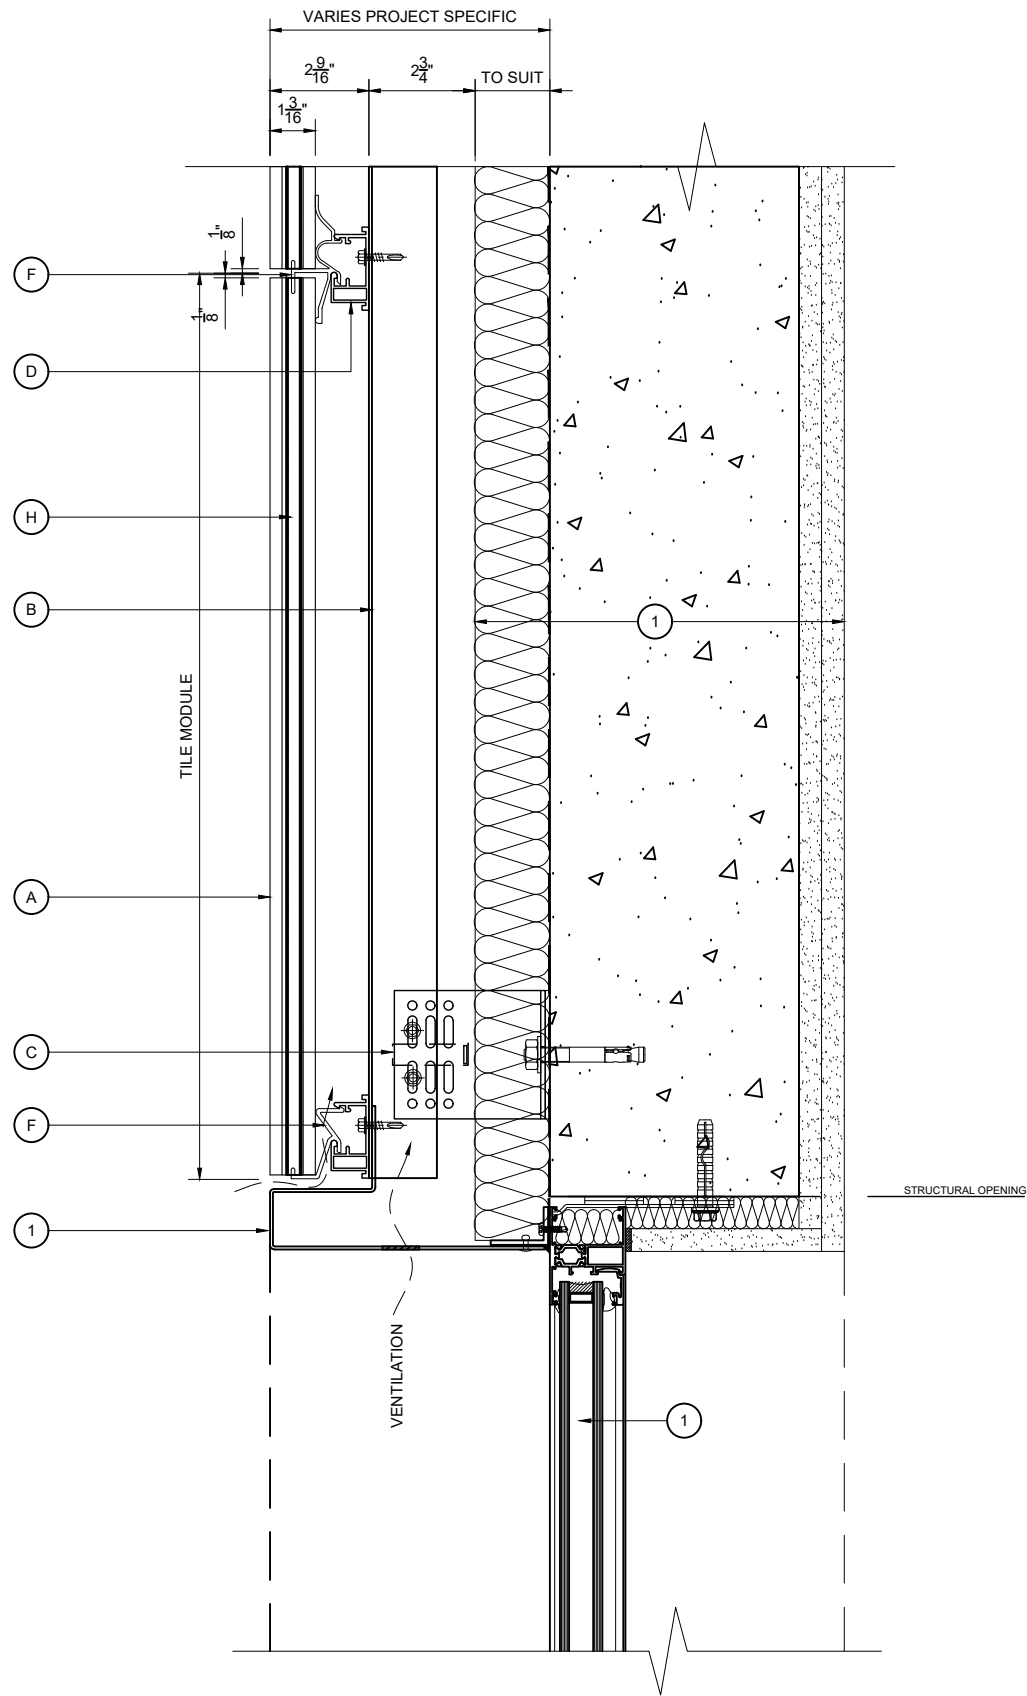

WINDOW HEAD DETAIL

KEY COMPONENT LEGEND

- (A) ARGETON TERRACOTTA TILE
- (B) VERTICAL ALUMINIUM T SECTION SUPPORT
- (C) ALUMINIUM BRACKET WITH ISOLATION PAD
- (D) ARGETON HORIZONTAL ALUMINIUM RAIL
- (E) ALUMINIUM RESTRAINT PROFILE FOR TILES OVER 600mm LONG
- (F) ALUMINIUM TILE CLAMPS
- (G) ALUMINIUM SPRING PROFILE
- (H) ALUMINIUM IMPACT BOX PROFILE

- (1) INDICATIVE INTERNAL FINISHES NOT BY TELLING

INSULATION

BREATHER MEMBRANE

CEMENT PARTICLE BOARD

STEEL FRAMING SYSTEM

INTERNAL FINISHES

CLOSURE TRIMS / FLASHINGS

Rev.	Date	By	Comments
------	------	----	----------

Drawing Status :

FOR INFORMATION

Material :

ARGETON TAMPA TILES
G SERIES: VERTICAL TILE
HORIZONTAL RAIL AND
VERTICAL T TO CONCRETE



Telling Architectural Systems
125 High Rock Ave
Suite 211
Saratoga Springs NY 12866
Tel : 518 360 7505
www.tellingarchitectural.com

© Telling Architectural Systems LLC


Do not scale from this drawing. If in doubt ask

Drawing Title :

WINDOW HEAD DETAIL

Scale :	Checked : RAC	Drawn : EJR
1 : 5	Date : JAN 2020	Date : JAN 2020

Size	Drawing No.	Rev.
A3	ARG-GUD07	

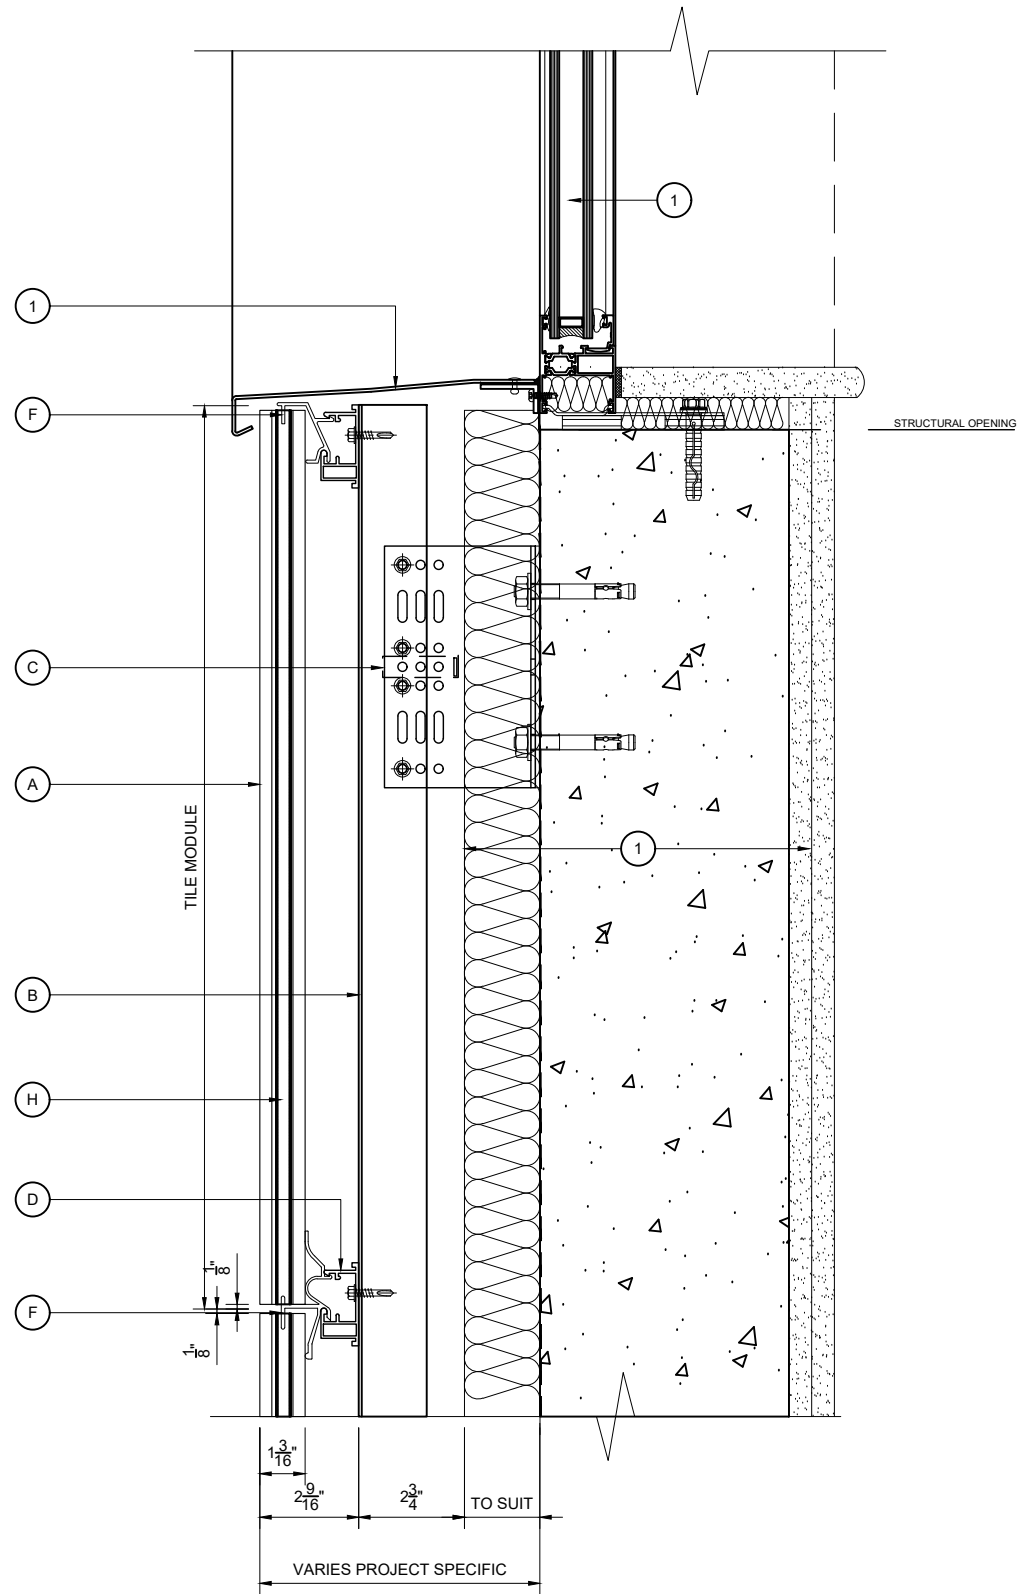

WINDOW CILL DETAIL

NOTE:
THESE STANDARD DETAILS DO NOT
INCORPORATE FIRE BARRIER
REQUIREMENTS AROUND WINDOW
OPENINGS AND FLOOR SLABS.
THESE INTERFACING
REQUIREMENTS MUST BE
REVIEWED WITH THE LOCAL FIRE
INSPECTOR BEFORE FINALISATION
OF DETAILS.

- KEY COMPONENT LEGEND**
- (A) ARGETON TERRACOTTA TILE
 - (B) VERTICAL ALUMINIUM T SECTION SUPPORT
 - (C) ALUMINIUM BRACKET WITH ISOLATION PAD
 - (D) ARGETON HORIZONTAL ALUMINIUM RAIL
 - (E) ALUMINIUM RESTRAINT PROFILE FOR TILES OVER 600mm LONG
 - (F) ALUMINIUM TILE CLAMPS
 - (G) ALUMINIUM SPRING PROFILE
 - (H) ALUMINIUM IMPACT BOX PROFILE

- (1) INDICATIVE INTERNAL FINISHES NOT BY TELLING
- INSULATION
 - BREATHER MEMBRANE
 - CEMENT PARTICLE BOARD
 - STEEL FRAMING SYSTEM
 - INTERNAL FINISHES
 - CLOSURE TRIMS / FLASHINGS

Rev.	Date	By	Comments
------	------	----	----------

Drawing Status :

FOR INFORMATION

Material :

ARGETON TAMPA TILES
G SERIES: VERTICAL TILE
HORIZONTAL RAIL AND
VERTICAL T TO CONCRETE



Telling Architectural Systems
125 High Rock Ave
Suite 211
Saratoga Springs
NY 12866

Tel : 518 360 7505
www.tellingarchitectural.com

© Telling Architectural Systems LLC

Do not scale from this drawing. If in doubt ask


Drawing Title :

WINDOW CILL DETAIL

Scale :	Checked : RAC	Drawn : EJR
1 : 5	Date : JAN 2020	Date : JAN 2020

Size	Drawing No.	Rev.
A3	ARG-GUD08	

NOTE:
THESE STANDARD DETAILS DO NOT
INCORPORATE FIRE BARRIER
REQUIREMENTS AROUND WINDOW
OPENINGS AND FLOOR SLABS.
THESE INTERFACING
REQUIREMENTS MUST BE
REVIEWED WITH THE LOCAL FIRE
INSPECTOR BEFORE FINALISATION
OF DETAILS.

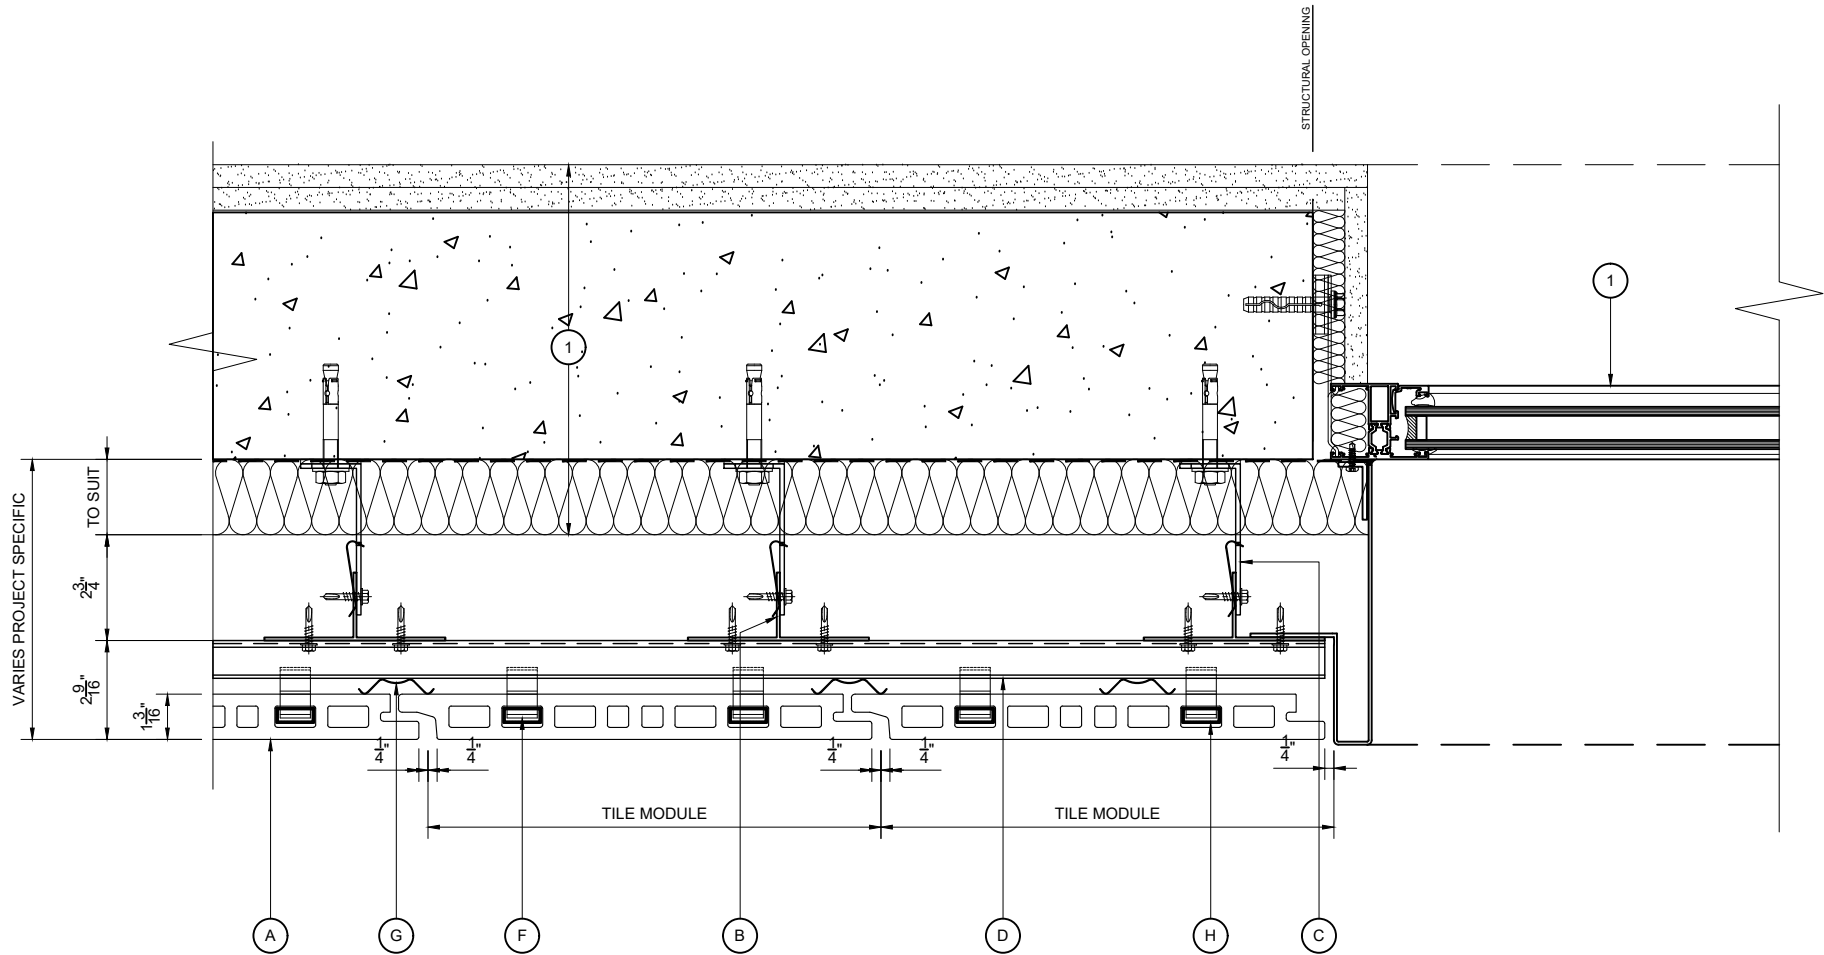

WINDOW JAMB DETAIL

KEY COMPONENT LEGEND

- A ARGETON TERRACOTTA TILE
- B VERTICAL ALUMINIUM T SECTION SUPPORT
- C ALUMINIUM BRACKET WITH ISOLATION PAD
- D ARGETON HORIZONTAL ALUMINIUM RAIL
- E ALUMINIUM RESTRAINT PROFILE FOR TILES OVER 600mm LONG
- F ALUMINIUM TILE CLAMPS
- G ALUMINIUM SPRING PROFILE
- H ALUMINIUM IMPACT BOX PROFILE

- 1 INDICATIVE INTERNAL FINISHES NOT BY TELLING

INSULATION
BREATHER MEMBRANE
CEMENT PARTICLE BOARD
STEEL FRAMING SYSTEM
INTERNAL FINISHES
CLOSURE TRIMS / FLASHINGS

Rev. Date By Comments

Drawing Status :

FOR INFORMATION

Material :

ARGETON TAMPA TILES
G SERIES: VERTICAL TILE
HORIZONTAL RAIL AND
VERTICAL T TO CONCRETE



Telling Architectural Systems
125 High Rock Ave
Suite 211
Saratoga Springs NY 12866
Tel : 518 360 7505
www.tellingarchitectural.com

© Telling Architectural Systems LLC

Do not scale from this drawing. If in doubt ask


Drawing Title :

WINDOW JAMB DETAIL

Scale : 1 : 5
Checked : RAC
Date : JAN 2020
Drawn : EJR
Date : JAN 2020

Size A3
Drawing No. ARG-GUD09
Rev.

NOTE:
THESE STANDARD DETAILS DO NOT
INCORPORATE FIRE BARRIER
REQUIREMENTS AROUND WINDOW
OPENINGS AND FLOOR SLABS.
THESE INTERFACING
REQUIREMENTS MUST BE
REVIEWED WITH THE LOCAL FIRE
INSPECTOR BEFORE FINALISATION
OF DETAILS.

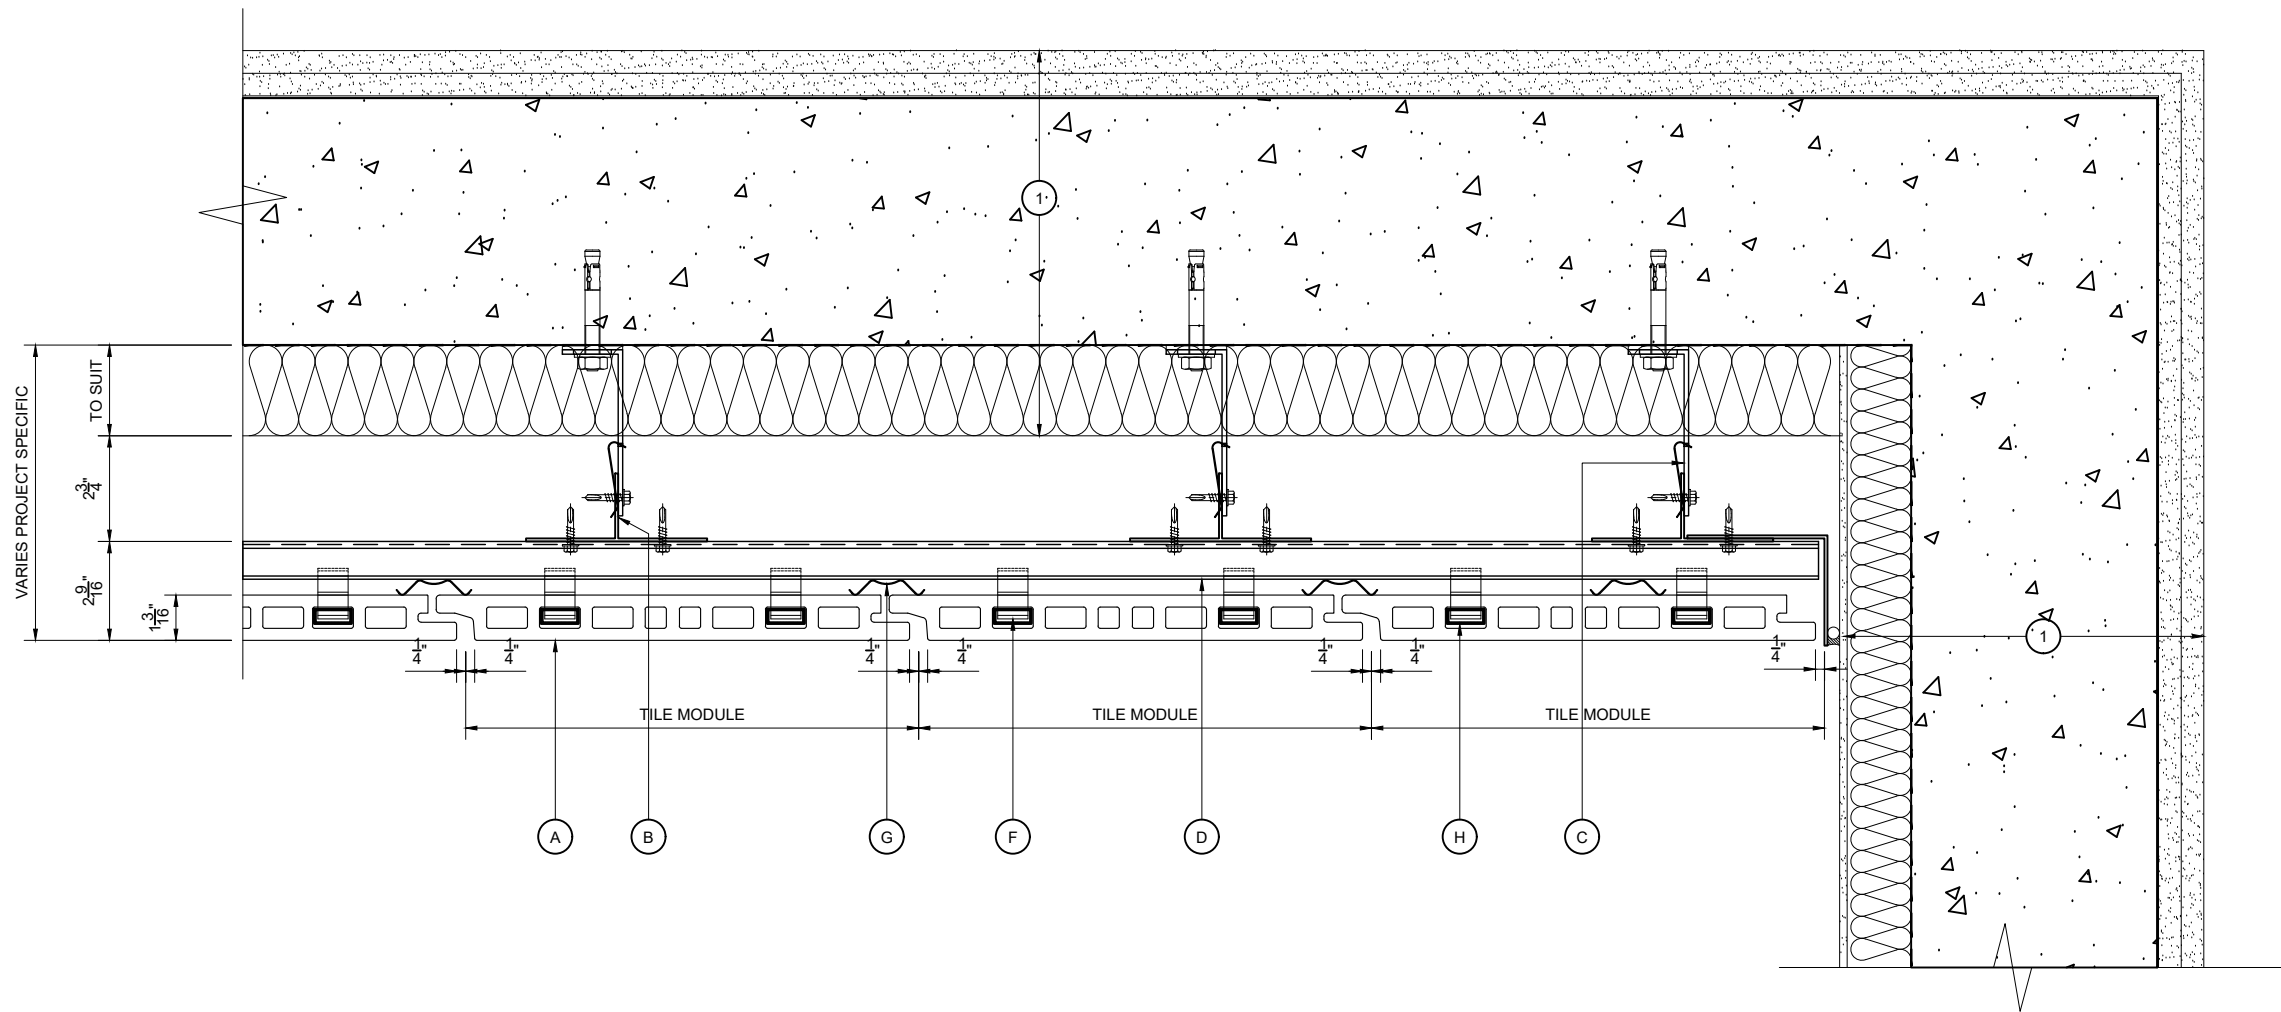

CLADDING ABUTMENT DETAIL

KEY COMPONENT LEGEND

- (A) ARGETON TERRACOTTA TILE
- (B) VERTICAL ALUMINIUM T SECTION SUPPORT
- (C) ALUMINIUM BRACKET WITH ISOLATION PAD
- (D) ARGETON HORIZONTAL ALUMINIUM RAIL
- (E) ALUMINIUM RESTRAINT PROFILE FOR TILES OVER 600mm LONG
- (F) ALUMINIUM TILE CLAMPS
- (G) ALUMINIUM SPRING PROFILE
- (H) ALUMINIUM IMPACT BOX PROFILE

- (1) INDICATIVE INTERNAL FINISHES NOT BY TELLING

- INSULATION
- BREATHER MEMBRANE
- CEMENT PARTICLE BOARD
- STEEL FRAMING SYSTEM
- INTERNAL FINISHES
- CLOSURE TRIMS / FLASHINGS

Rev.	Date	By	Comments
------	------	----	----------

Drawing Status :

FOR INFORMATION

Material :

ARGETON TAMPA TILES
G SERIES: VERTICAL TILE
HORIZONTAL RAIL AND
VERTICAL T TO CONCRETE



Telling Architectural Systems
125 High Rock Ave
Suite 211
Saratoga Springs
NY 12866

Tel : 518 360 7505
www.tellingarchitectural.com

© Telling Architectural Systems LLC


Do not scale from this drawing. If in doubt ask

Drawing Title :

CLADDING ABUTMENT
DETAIL

Scale :	Checked : RAC	Drawn : EJR
1 : 5	Date : JAN 2020	Date : JAN 2020

Size	Drawing No.	Rev.
A3	ARG-GUD10	

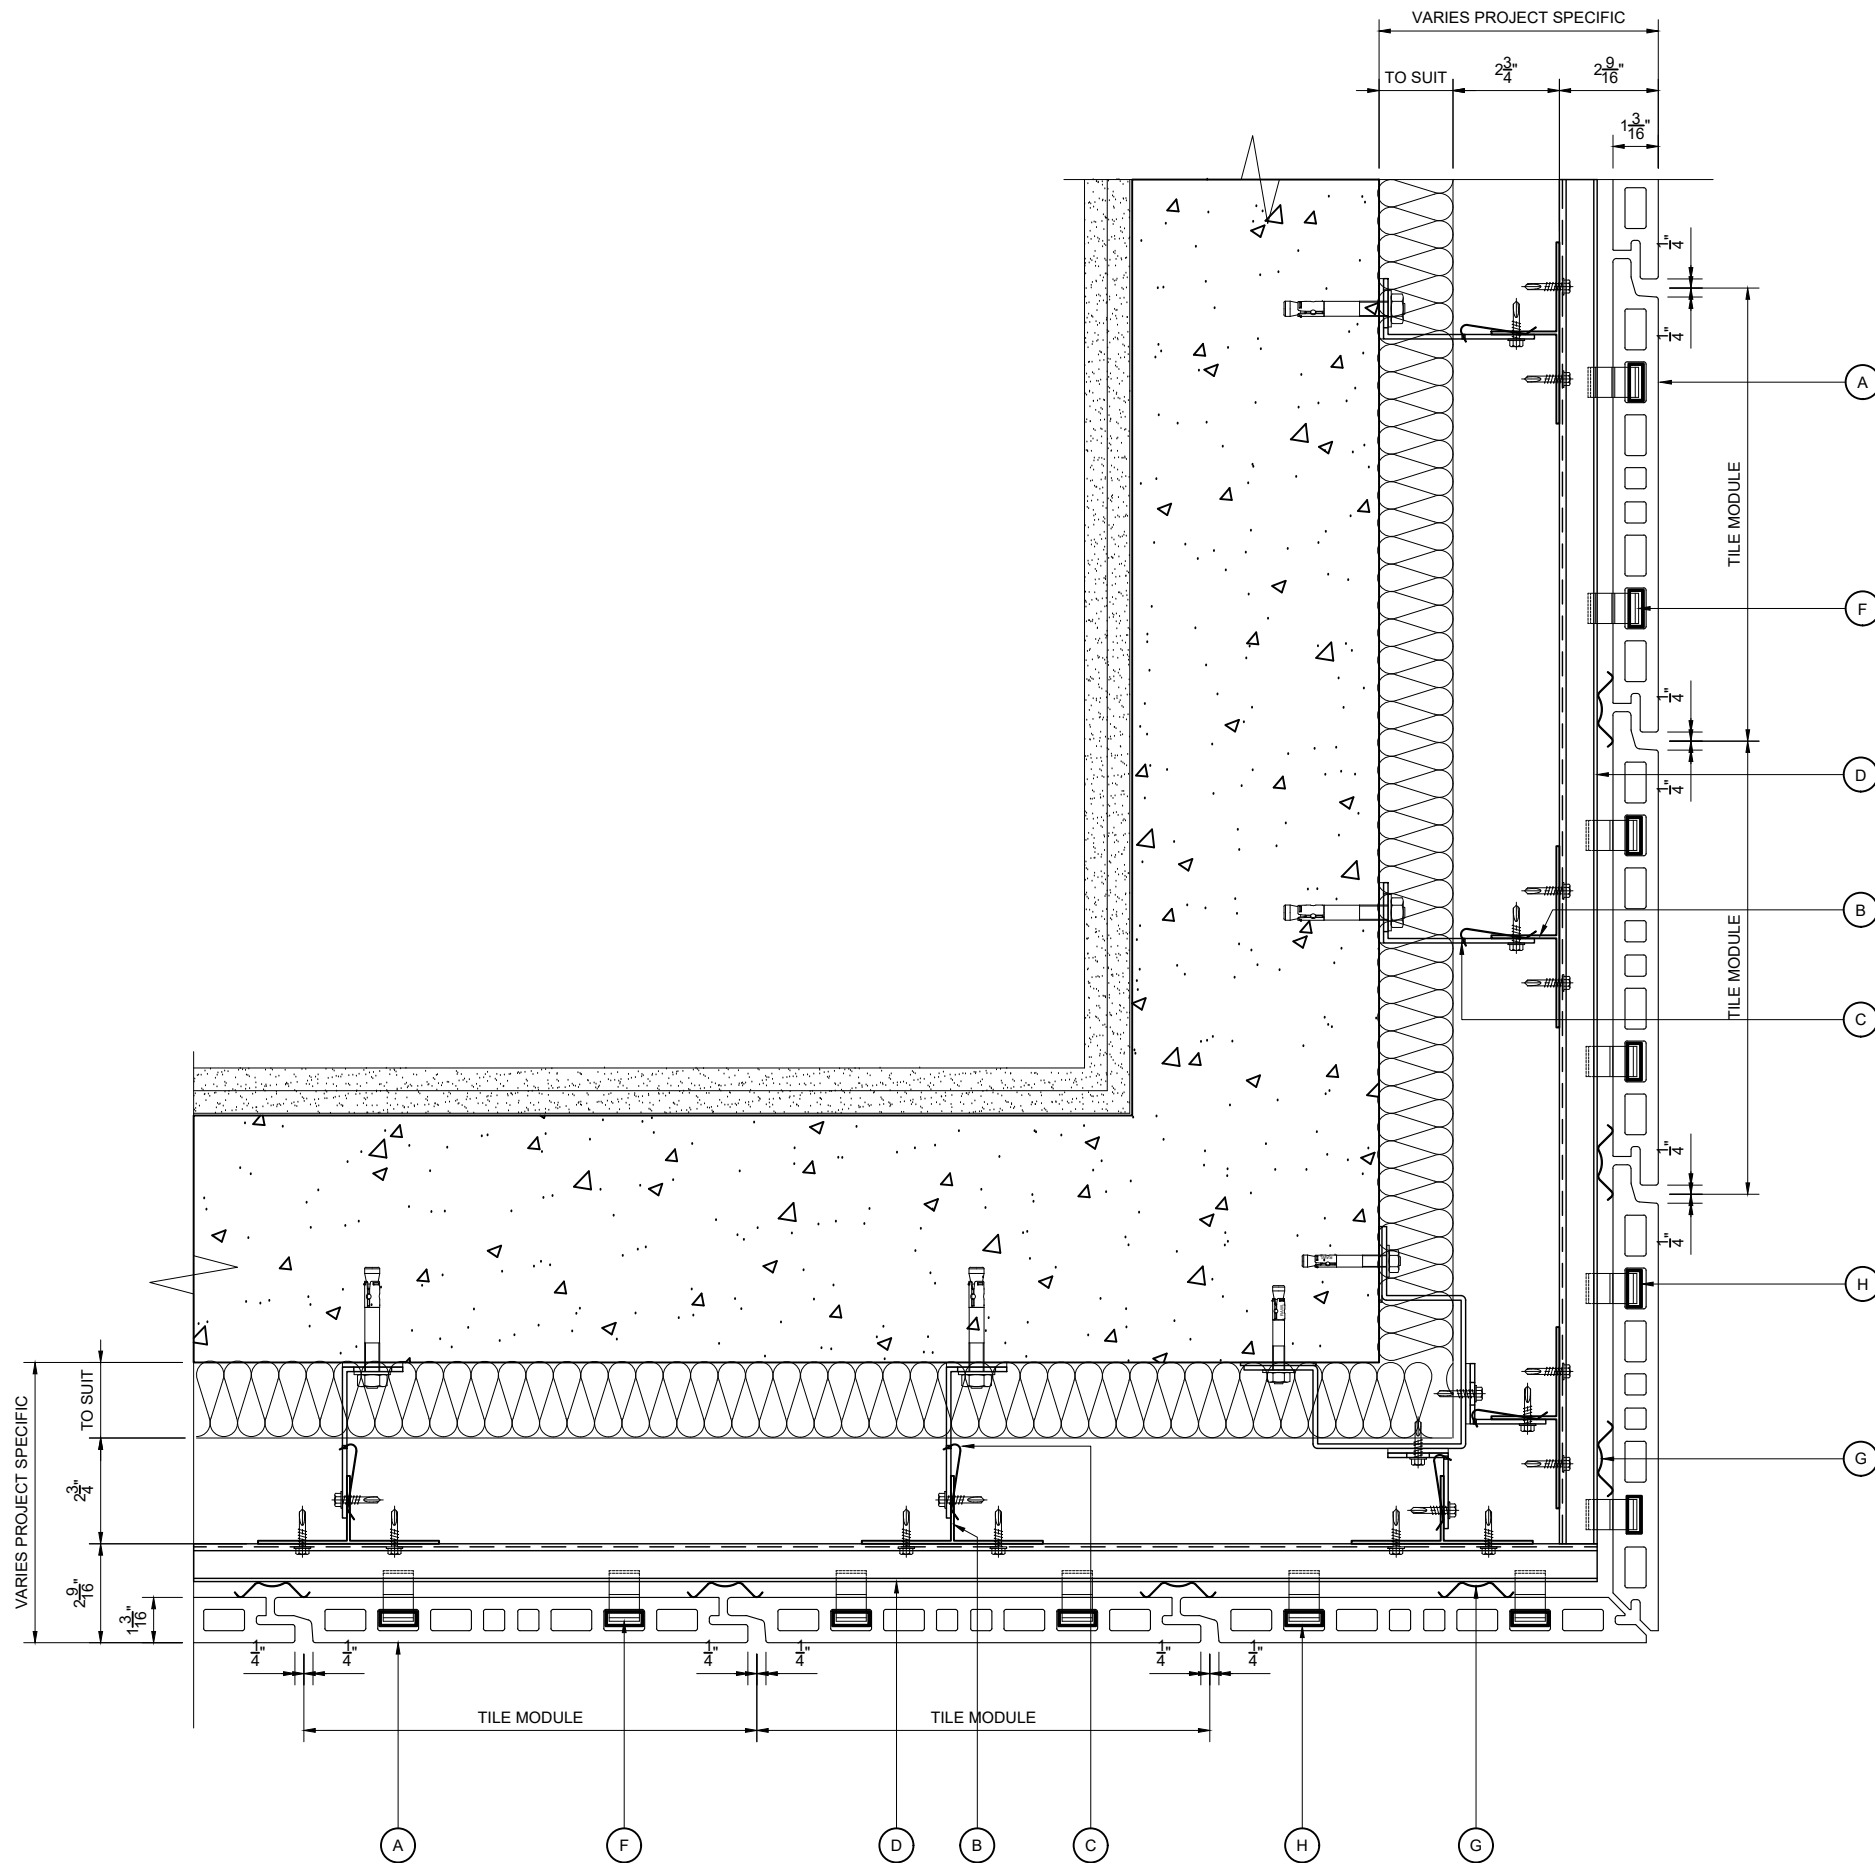

NOTE:
THESE STANDARD DETAILS DO NOT
INCORPORATE FIRE BARRIER
REQUIREMENTS AROUND WINDOW
OPENINGS AND FLOOR SLABS.
THESE INTERFACING
REQUIREMENTS MUST BE
REVIEWED WITH THE LOCAL FIRE
INSPECTOR BEFORE FINALISATION
OF DETAILS.

MITRED EXTERNAL CORNER DETAIL

KEY COMPONENT LEGEND

- (A) ARGETON TERRACOTTA TILE
- (B) VERTICAL ALUMINIUM T SECTION SUPPORT
- (C) ALUMINIUM BRACKET WITH ISOLATION PAD
- (D) ARGETON HORIZONTAL ALUMINIUM RAIL
- (E) ALUMINIUM RESTRAINT PROFILE FOR TILES OVER 600mm LONG
- (F) ALUMINIUM TILE CLAMPS
- (G) ALUMINIUM SPRING PROFILE
- (H) ALUMINIUM IMPACT BOX PROFILE

- (1) INDICATIVE INTERNAL FINISHES NOT BY TELLING
 - INSULATION
 - BREATHER MEMBRANE
 - CEMENT PARTICLE BOARD
 - STEEL FRAMING SYSTEM
 - INTERNAL FINISHES
 - CLOSURE TRIMS / FLASHINGS

Rev.	Date	By	Comments
------	------	----	----------

Drawing Status :

FOR INFORMATION

Material :
ARGETON TAMPA TILES
G SERIES: VERTICAL TILE
HORIZONTAL RAIL AND
VERTICAL T TO CONCRETE



Telling Architectural Systems
125 High Rock Ave
Suite 211
Saratoga Springs
NY12866
Tel : 518 360 7505
www.tellingarchitectural.com
© Telling Architectural Systems LLC

Do not scale from this drawing. If in doubt ask

Drawing Title :

MITRED EXTERNAL CORNER
DETAIL

Scale :	Checked : RAC	Drawn : EJR
1 : 5	Date : JAN 2020	Date : JAN 2020

Size	Drawing No.	Rev.
A3	ARG-GUD11	



FINISHES / NOTES

VARIOUS FINISHES AVAILABLE

GRADE 6063T6 MILL FINISH.

GRADE 6063T66, MILL FINISH
VARIABLE BRACKETS AND SIZES

GRADE 6063T6 MILL FINISH

GRADE 6063T6 MILL FINISH

GRADE 6063T6, SILVER ANODIZED

GRADE 3005H47, MILL FINISH

KEY COMPONENT LEGEND

- (A) ARGETON TERRACOTTA TILE
- (B) VERTICAL ALUMINIUM T SECTION SUPPORT
- (C) ALUMINIUM BRACKET WITH ISOLATION PAD
- (D) ARGETON HORIZONTAL ALUMINIUM RAIL
- (E) ALUMINIUM RESTRAINT PROFILE FOR TILES OVER 600mm LONG
- (F) ALUMINIUM TILE CLAMPS
- (G) ALUMINIUM SPRING PROFILE
- (H) ALUMINIUM IMPACT BOX PROFILE

- (1) INDICATIVE INTERNAL FINISHES
NOT BY TELLING

INSULATION

BREATHER MEMBRANE

CEMENT PARTICLE BOARD

STEEL FRAMING SYSTEM

INTERNAL FINISHES

CLOSURE TRIMS / FLASHINGS

Rev.	Date	By	Comments
------	------	----	----------

Drawing Status :

FOR INFORMATION

Material :

ARGETON TAMPA TILES
H SERIES
VERTICAL TILE, HORIZONTAL
RAIL VERTICAL T TO SFS



Telling Architectural Systems
125 High Rock Ave
Suite 211
Saratoga Springs NY 12866
Tel : 518 360 7505
www.tellingarchitectural.com
© Telling Architectural Systems LLC

Do not scale from this drawing. If in doubt ask


Drawing Title :

SYSTEM COMPONENTS AND
NOTES

Scale :	Checked : RAC	Drawn : EJR
1 : 5	Date : JAN 2020	Date : JAN 2020

Size	Drawing No.	Rev.
A3	ARG-HU-INDEX	

NOTE:
THESE STANDARD DETAILS DO NOT
INCORPORATE FIRE BARRIER
REQUIREMENTS AROUND WINDOW
OPENINGS AND FLOOR SLABS.
THESE INTERFACING
REQUIREMENTS MUST BE
REVIEWED WITH THE LOCAL FIRE
INSPECTOR BEFORE FINALISATION
OF DETAILS.

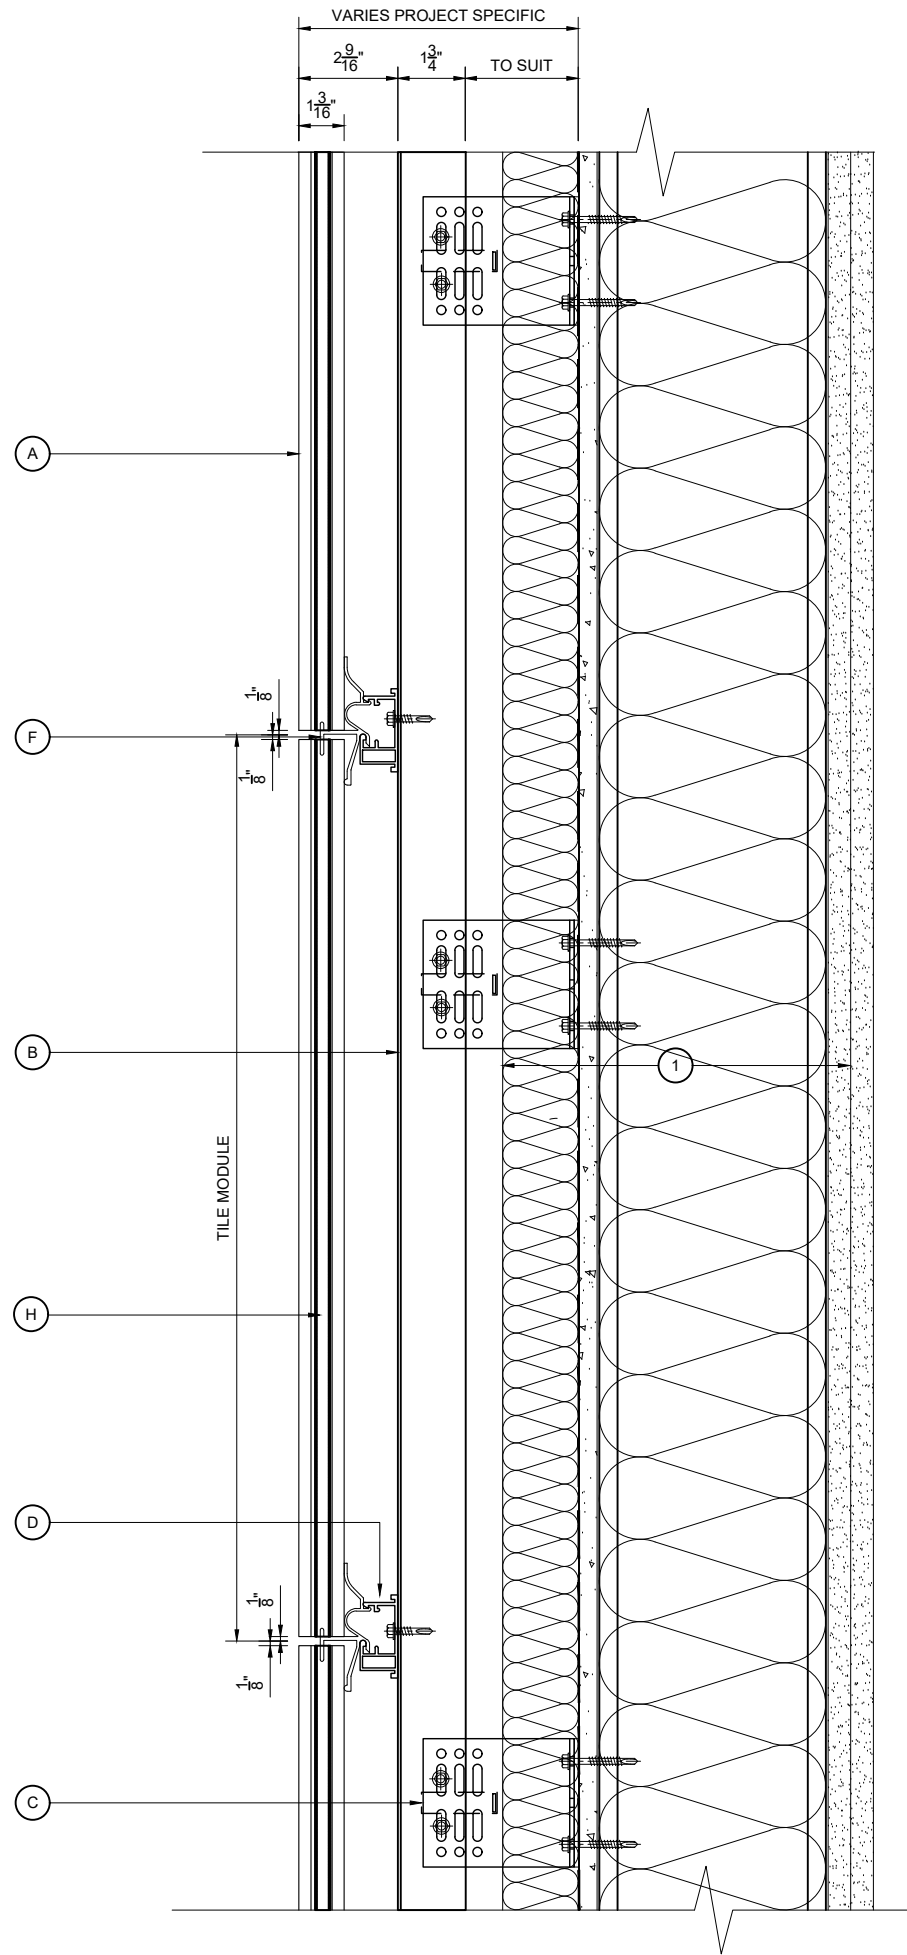

VERTICAL SECTION

KEY COMPONENT LEGEND

- A ARGETON TERRACOTTA TILE
- B VERTICAL ALUMINIUM T SECTION SUPPORT
- C ALUMINIUM BRACKET WITH ISOLATION PAD
- D ARGETON HORIZONTAL ALUMINIUM RAIL
- E ALUMINIUM RESTRAINT PROFILE FOR TILES OVER 600mm LONG
- F ALUMINIUM TILE CLAMPS
- G ALUMINIUM SPRING PROFILE
- H ALUMINIUM IMPACT BOX PROFILE

- 1 INDICATIVE INTERNAL FINISHES NOT BY TELLING

INSULATION

BREATHER MEMBRANE

CEMENT PARTICLE BOARD

STEEL FRAMING SYSTEM

INTERNAL FINISHES

CLOSURE TRIMS / FLASHINGS

Rev.	Date	By	Comments
------	------	----	----------

Drawing Status :

FOR INFORMATION

Material :

ARGETON TAMPA TILES
H SERIES
VERTICAL TILE, HORIZONTAL
RAIL VERTICAL T TO SFS



Telling Architectural Systems
125 High Rock Ave
Suite 211
Saratoga Springs NY12866
Tel : 518 360 7505
www.tellingarchitectural.com
© Telling Architectural Systems LLC

Do not scale from this drawing. If in doubt ask


Drawing Title :

VERTICAL SECTION

Scale :	Checked : RAC	Drawn : EJR
1 : 5	Date : JAN 2020	Date : JAN 2020

Size	Drawing No.	Rev.
A3	ARG-HUD01	

NOTE:
THESE STANDARD DETAILS DO NOT
INCORPORATE FIRE BARRIER
REQUIREMENTS AROUND WINDOW
OPENINGS AND FLOOR SLABS.
THESE INTERFACING
REQUIREMENTS MUST BE
REVIEWED WITH THE LOCAL FIRE
INSPECTOR BEFORE FINALISATION
OF DETAILS.

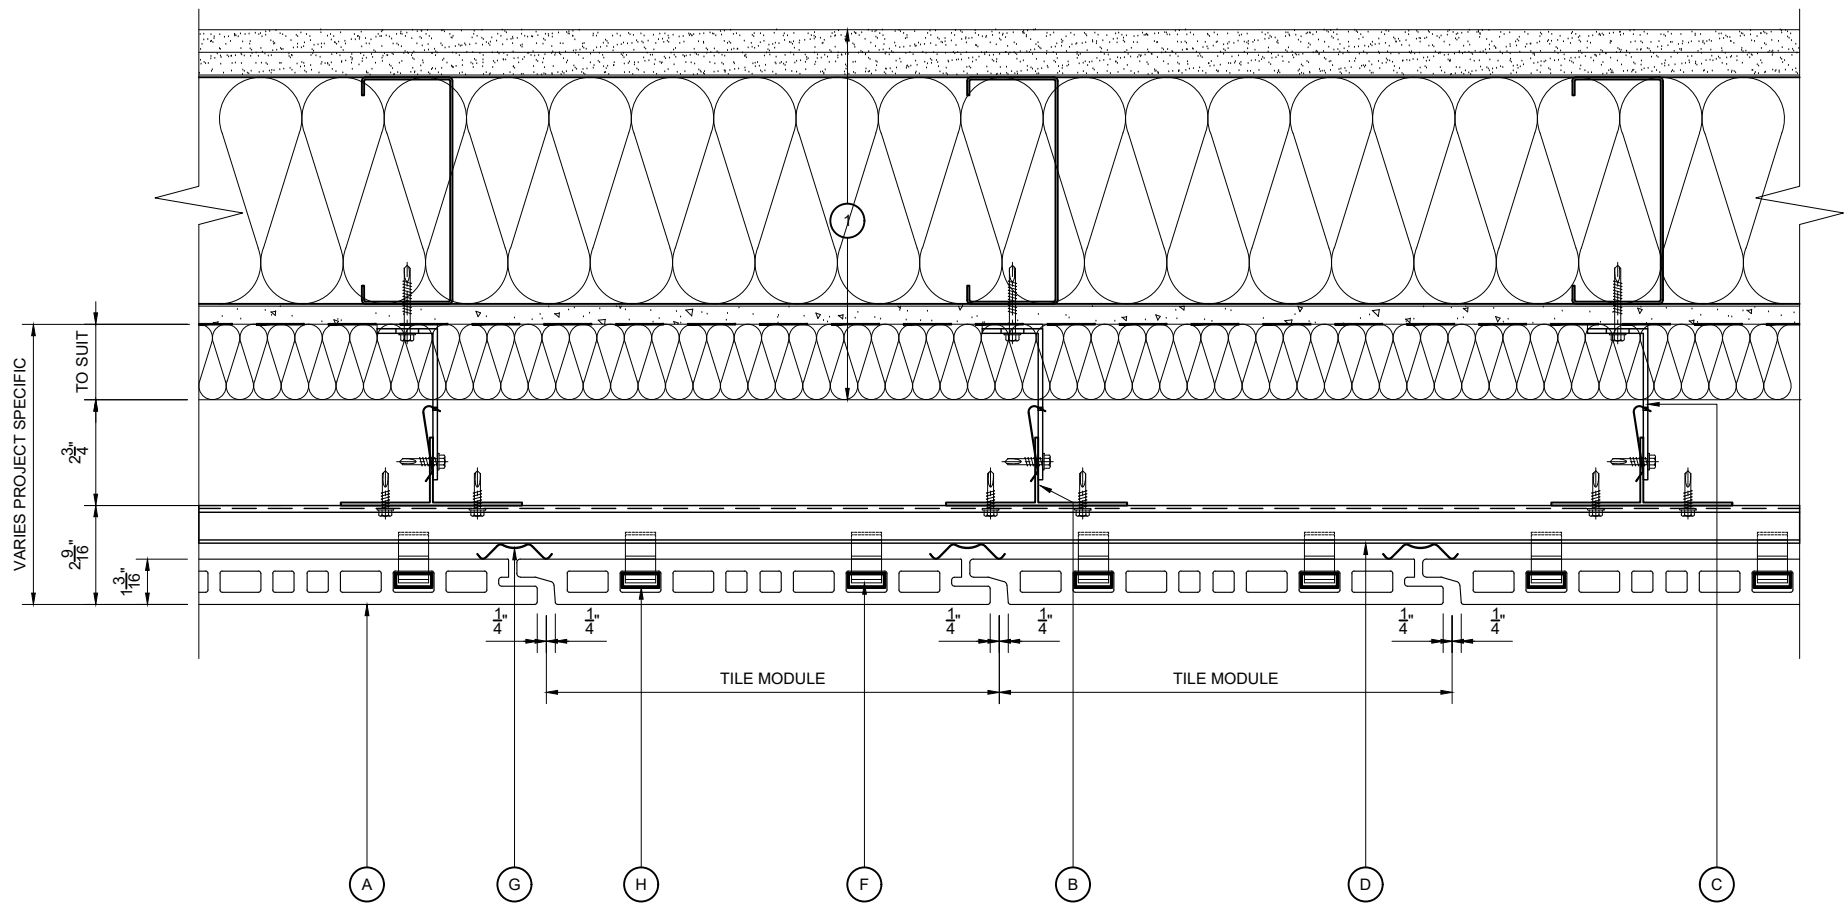

HORIZONTAL SECTION

- KEY COMPONENT LEGEND
- A ARGETON TERRACOTTA TILE
 - B VERTICAL ALUMINIUM T SECTION SUPPORT
 - C ALUMINIUM BRACKET WITH ISOLATION PAD
 - D ARGETON HORIZONTAL ALUMINIUM RAIL
 - E ALUMINIUM RESTRAINT PROFILE FOR TILES OVER 600mm LONG
 - F ALUMINIUM TILE CLAMPS
 - G ALUMINIUM SPRING PROFILE
 - H ALUMINIUM IMPACT BOX PROFILE

- 1 INDICATIVE INTERNAL FINISHES NOT BY TELLING
- INSULATION
- BREATHER MEMBRANE
- CEMENT PARTICLE BOARD
- STEEL FRAMING SYSTEM
- INTERNAL FINISHES
- CLOSURE TRIMS / FLASHINGS

Rev.	Date	By	Comments
------	------	----	----------

Drawing Status :

FOR INFORMATION

Material :

ARGETON TAMPA TILES
H SERIES
VERTICAL TILE, HORIZONTAL
RAIL VERTICAL T TO SFS



Telling Architectural Systems
125 High Rock Ave
Suite 211
Saratoga Springs
NY 12866

Tel : 518 360 7505
www.tellingarchitectural.com

© Telling Architectural Systems LLC

Do not scale from this drawing. If in doubt ask


Drawing Title :

HORIZONTAL SECTION

Scale :	Checked : RAC	Drawn : EJR
1 : 5	Date : JAN 2020	Date : JAN 2020

Size	Drawing No.	Rev.
A3	ARG-HUD02	

NOTE:
THESE STANDARD DETAILS DO NOT
INCORPORATE FIRE BARRIER
REQUIREMENTS AROUND WINDOW
OPENINGS AND FLOOR SLABS.
THESE INTERFACING
REQUIREMENTS MUST BE
REVIEWED WITH THE LOCAL FIRE
INSPECTOR BEFORE FINALISATION
OF DETAILS.

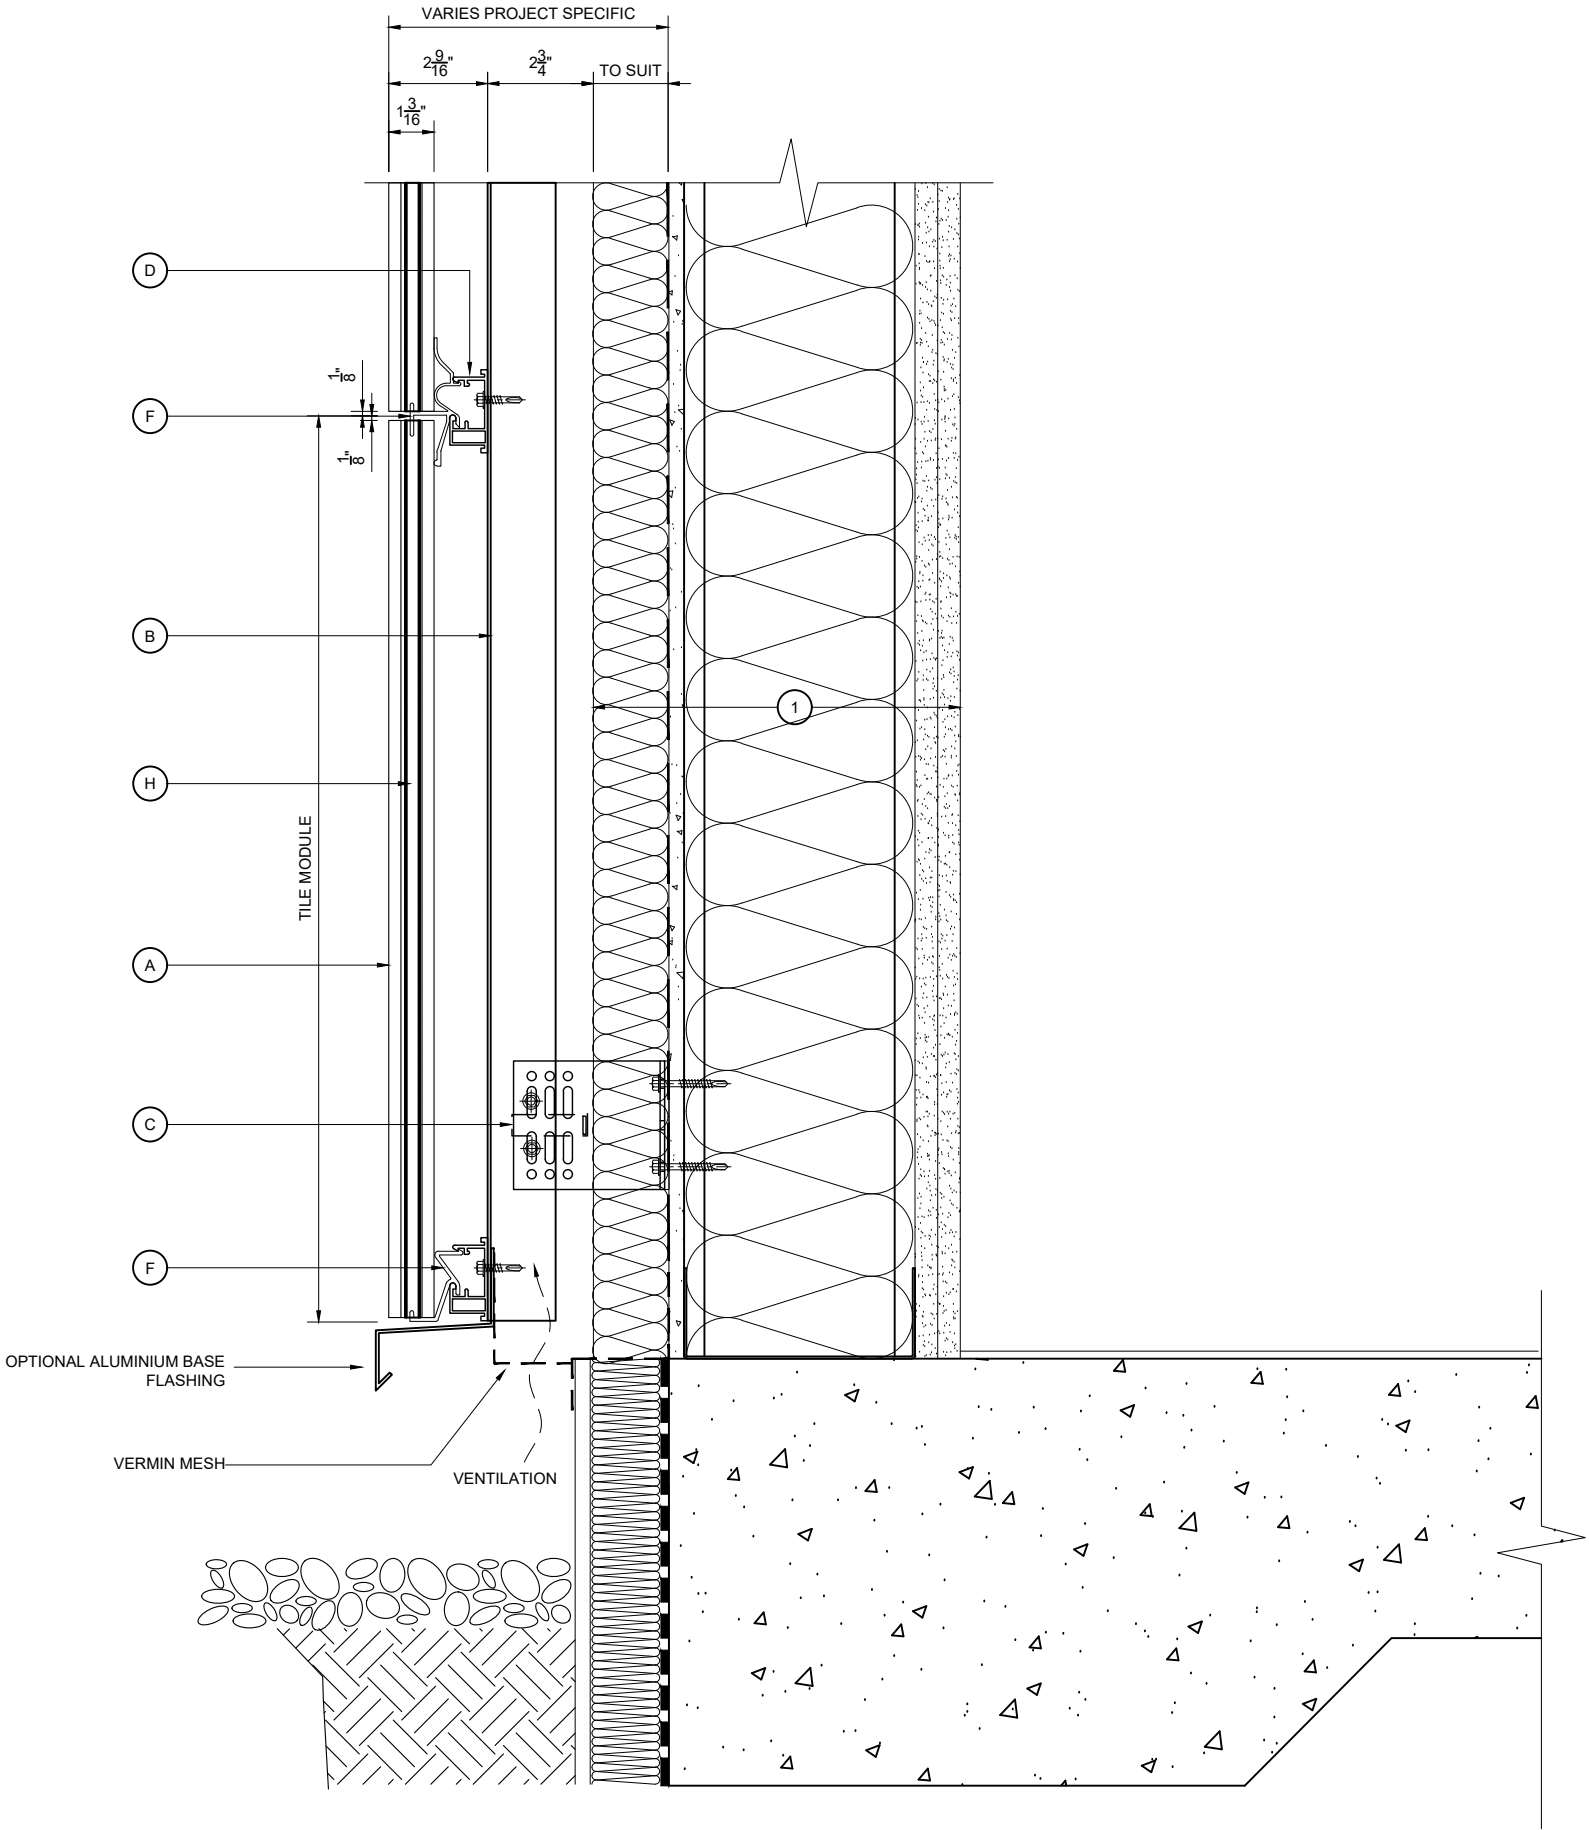

KEY COMPONENT LEGEND

- (A) ARGETON TERRACOTTA TILE
- (B) VERTICAL ALUMINIUM T SECTION SUPPORT
- (C) ALUMINIUM BRACKET WITH ISOLATION PAD
- (D) ARGETON HORIZONTAL ALUMINIUM RAIL
- (E) ALUMINIUM RESTRAINT PROFILE FOR TILES OVER 600mm LONG
- (F) ALUMINIUM TILE CLAMPS
- (G) ALUMINIUM SPRING PROFILE
- (H) ALUMINIUM IMPACT BOX PROFILE

- (1) INDICATIVE INTERNAL FINISHES NOT BY TELLING

INSULATION

BREATHER MEMBRANE

CEMENT PARTICLE BOARD

STEEL FRAMING SYSTEM

INTERNAL FINISHES

CLOSURE TRIMS / FLASHINGS

Rev.	Date	By	Comments
------	------	----	----------

Drawing Status :

FOR INFORMATION

Material :

ARGETON TAMPA TILES
H SERIES
VERTICAL TILE, HORIZONTAL
RAIL VERTICAL T TO SFS



Telling Architectural Systems
125 High Rock Ave
Suite 211
Saratoga Springs
NY 12866

Tel : 518 360 7505
www.tellingarchitectural.com

© Telling Architectural Systems LLC

Do not scale from this drawing. If in doubt ask


Drawing Title :

BASE DETAIL

Scale :	Checked : RAC	Drawn : EJR
1 : 5	Date : JAN 2020	Date : JAN 2020

Size	Drawing No.	Rev.
A3	ARG-HUD03	

NOTE:
THESE STANDARD DETAILS DO NOT
INCORPORATE FIRE BARRIER
REQUIREMENTS AROUND WINDOW
OPENINGS AND FLOOR SLABS.
THESE INTERFACING
REQUIREMENTS MUST BE
REVIEWED WITH THE LOCAL FIRE
INSPECTOR BEFORE FINALISATION
OF DETAILS.

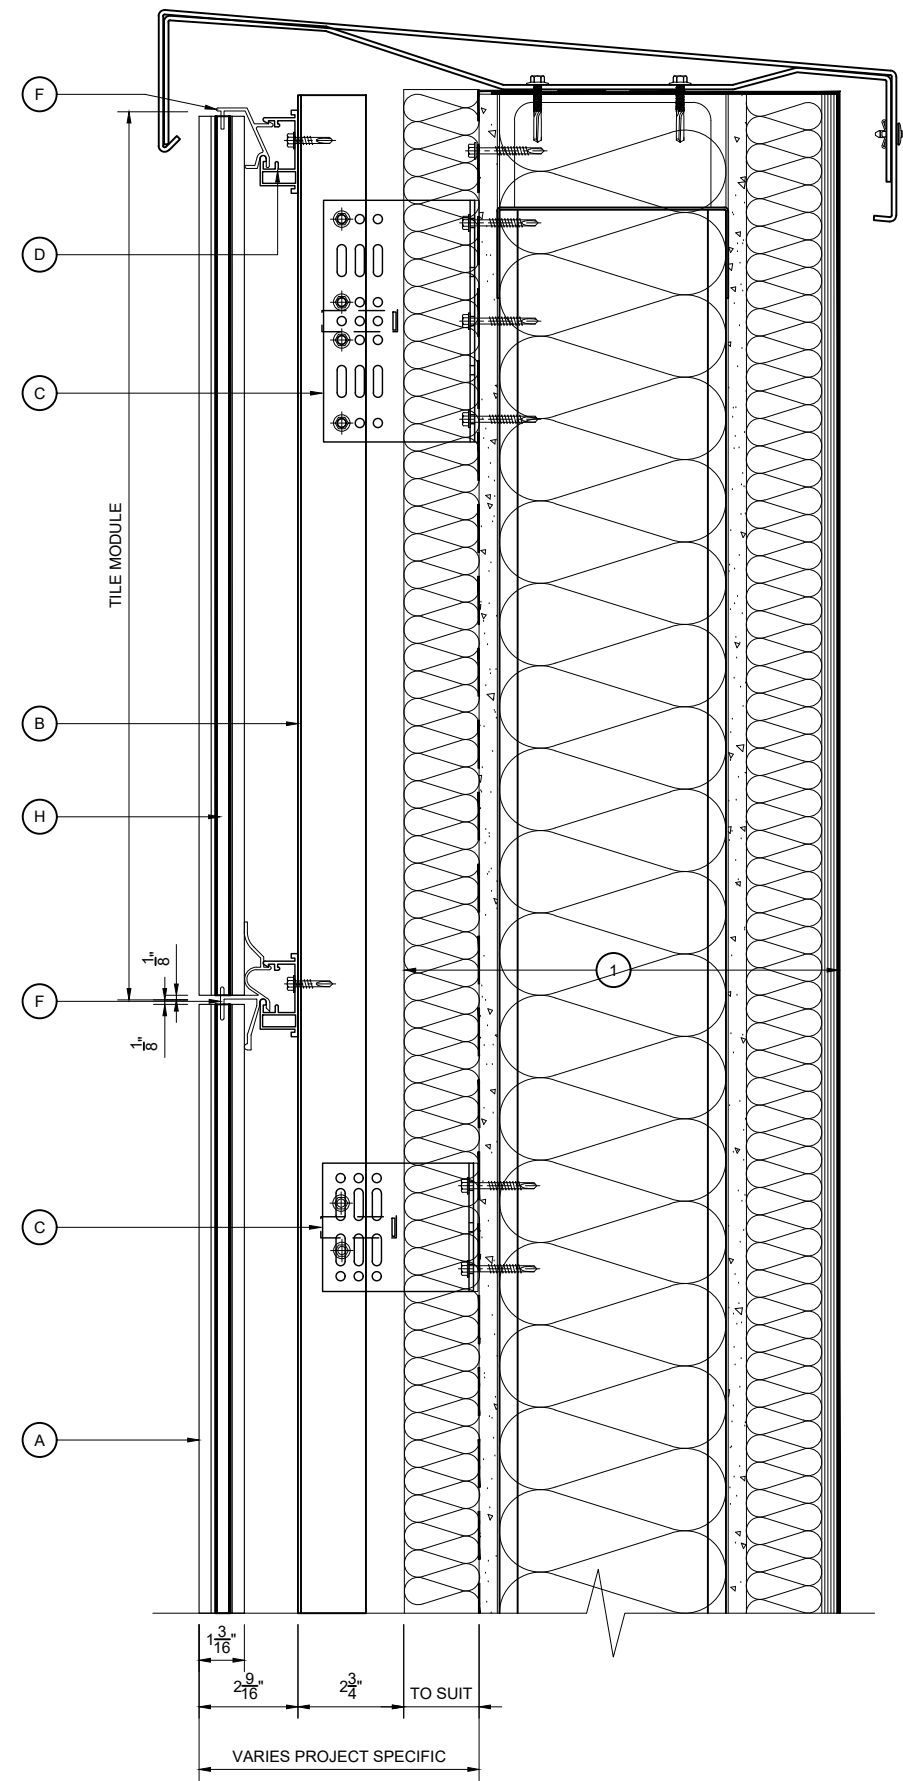

PARAPET DETAIL

- KEY COMPONENT LEGEND
- A ARGETON TERRACOTTA TILE
 - B VERTICAL ALUMINIUM T SECTION SUPPORT
 - C ALUMINIUM BRACKET WITH ISOLATION PAD
 - D ARGETON HORIZONTAL ALUMINIUM RAIL
 - E ALUMINIUM RESTRAINT PROFILE FOR TILES OVER 600mm LONG
 - F ALUMINIUM TILE CLAMPS
 - G ALUMINIUM SPRING PROFILE
 - H ALUMINIUM IMPACT BOX PROFILE

- 1 INDICATIVE INTERNAL FINISHES NOT BY TELLING
- INSULATION
 - BREATHER MEMBRANE
 - CEMENT PARTICLE BOARD
 - STEEL FRAMING SYSTEM
 - INTERNAL FINISHES
 - CLOSURE TRIMS / FLASHINGS

Rev.	Date	By	Comments
------	------	----	----------

Drawing Status :

FOR INFORMATION

Material :
ARGETON TAMPA TILES
H SERIES
VERTICAL TILE, HORIZONTAL
RAIL VERTICAL T TO SFS



Telling Architectural Systems
125 High Rock Ave
Suite 211
Saratoga Springs NY 12866
Tel : 518 360 7505
www.tellingarchitectural.com
© Telling Architectural Systems LLC


Do not scale from this drawing. If in doubt ask

Drawing Title :

PARAPET DETAIL


Scale :	Checked : RAC	Drawn : EJR
1 : 5	Date : JAN 2020	Date : JAN 2020

Size	Drawing No.	Rev.
A3	ARG-HUD04	

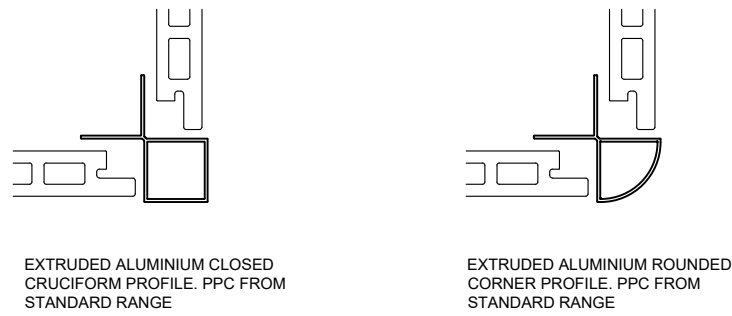

CORNER PROFILE OPTIONS

SEE ARG-HUD11 FOR MITRE CORNER OPTION

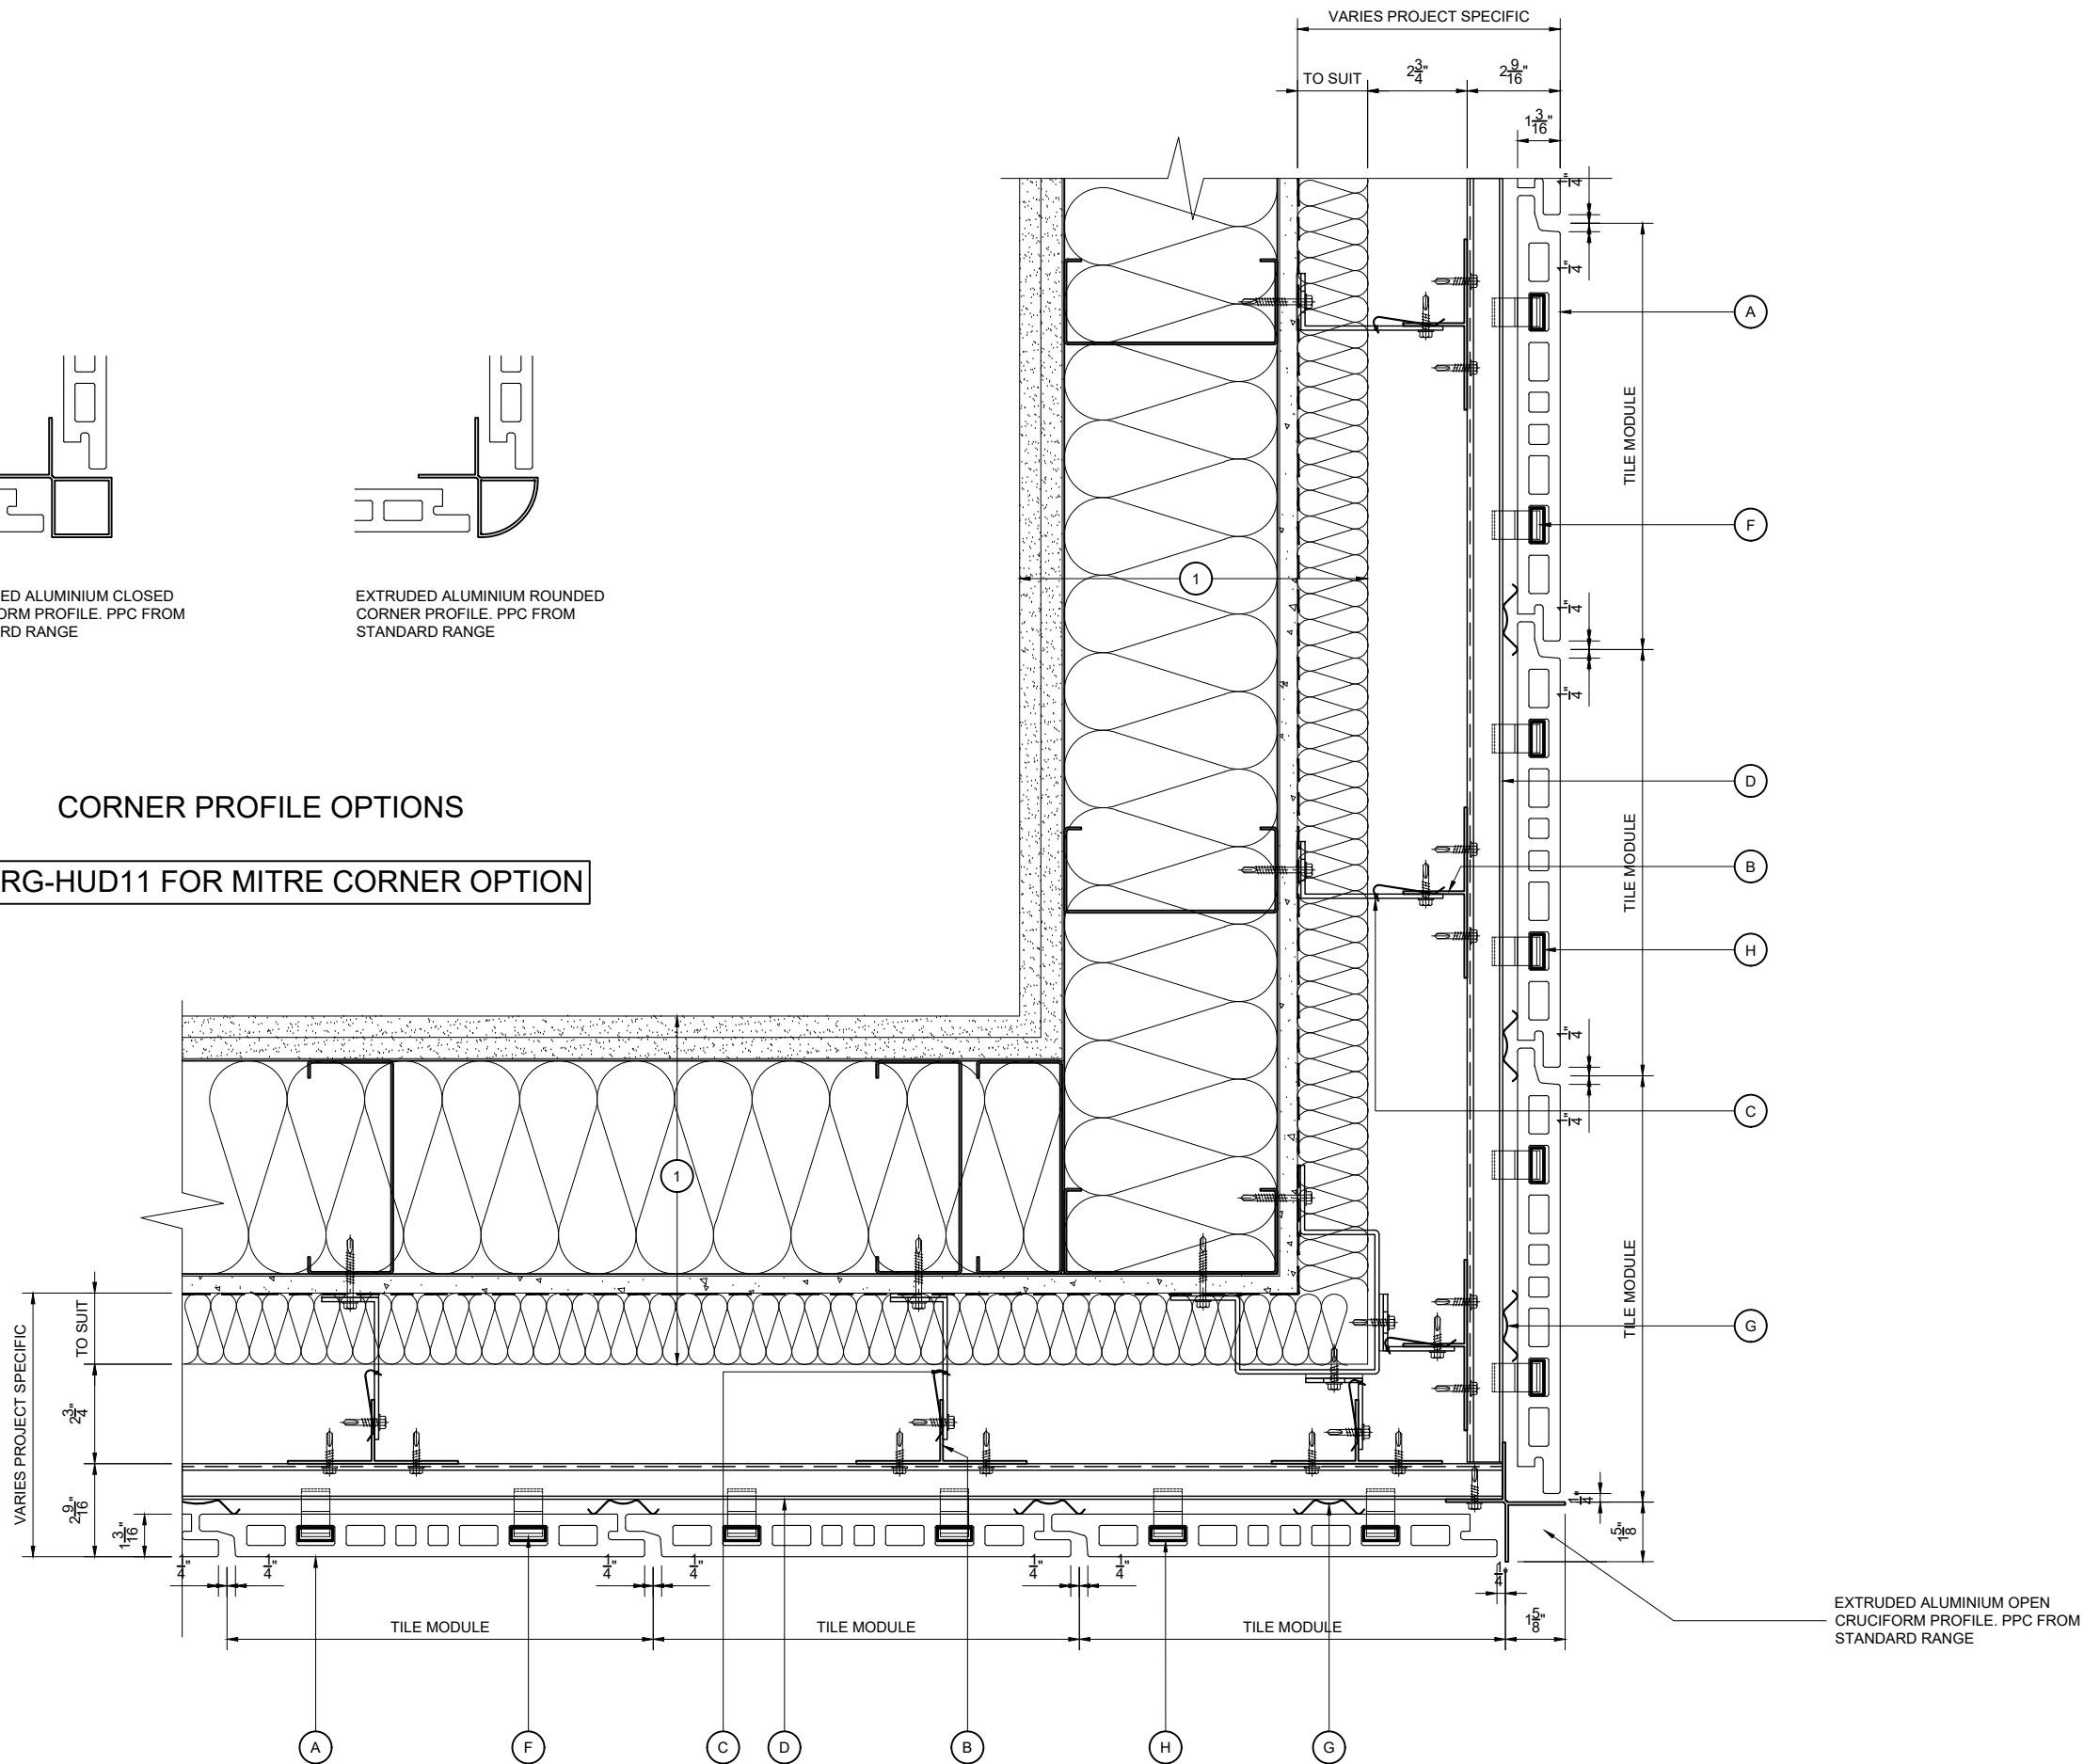

EXTERNAL CORNER DETAIL

NOTE:
THESE STANDARD DETAILS DO NOT
INCORPORATE FIRE BARRIER
REQUIREMENTS AROUND WINDOW
OPENINGS AND FLOOR SLABS.
THESE INTERFACING
REQUIREMENTS MUST BE
REVIEWED WITH THE LOCAL FIRE
INSPECTOR BEFORE FINALISATION
OF DETAILS.

- KEY COMPONENT LEGEND
- (A) ARGETON TERRACOTTA TILE
 - (B) VERTICAL ALUMINIUM T SECTION SUPPORT
 - (C) ALUMINIUM BRACKET WITH ISOLATION PAD
 - (D) ARGETON HORIZONTAL ALUMINIUM RAIL
 - (E) ALUMINIUM RESTRAINT PROFILE FOR TILES OVER 600mm LONG
 - (F) ALUMINIUM TILE CLAMPS
 - (G) ALUMINIUM SPRING PROFILE
 - (H) ALUMINIUM IMPACT BOX PROFILE

- (1) INDICATIVE INTERNAL FINISHES NOT BY TELLING
- INSULATION
 - BREATHER MEMBRANE
 - CEMENT PARTICLE BOARD
 - STEEL FRAMING SYSTEM
 - INTERNAL FINISHES
 - CLOSURE TRIMS / FLASHINGS

Rev.	Date	By	Comments
------	------	----	----------

Drawing Status :

FOR INFORMATION

Material :
ARGETON TAMPA TILES
H SERIES
VERTICAL TILE, HORIZONTAL
RAIL VERTICAL T TO SFS

Telling Architectural Systems
125 High Rock Ave
Suite 211
Saratoga Springs
NY 12866
Tel : 518 360 7505
www.tellingarchitectural.com
© Telling Architectural Systems LLC


Do not scale from this drawing. If in doubt ask

Drawing Title :

EXTERNAL CORNER DETAIL

Scale :	Checked : RAC	Drawn : EJR
1 : 5	Date : JAN 2020	Date : JAN 2020

Size	Drawing No.	Rev.
A3	ARG-HUD05	

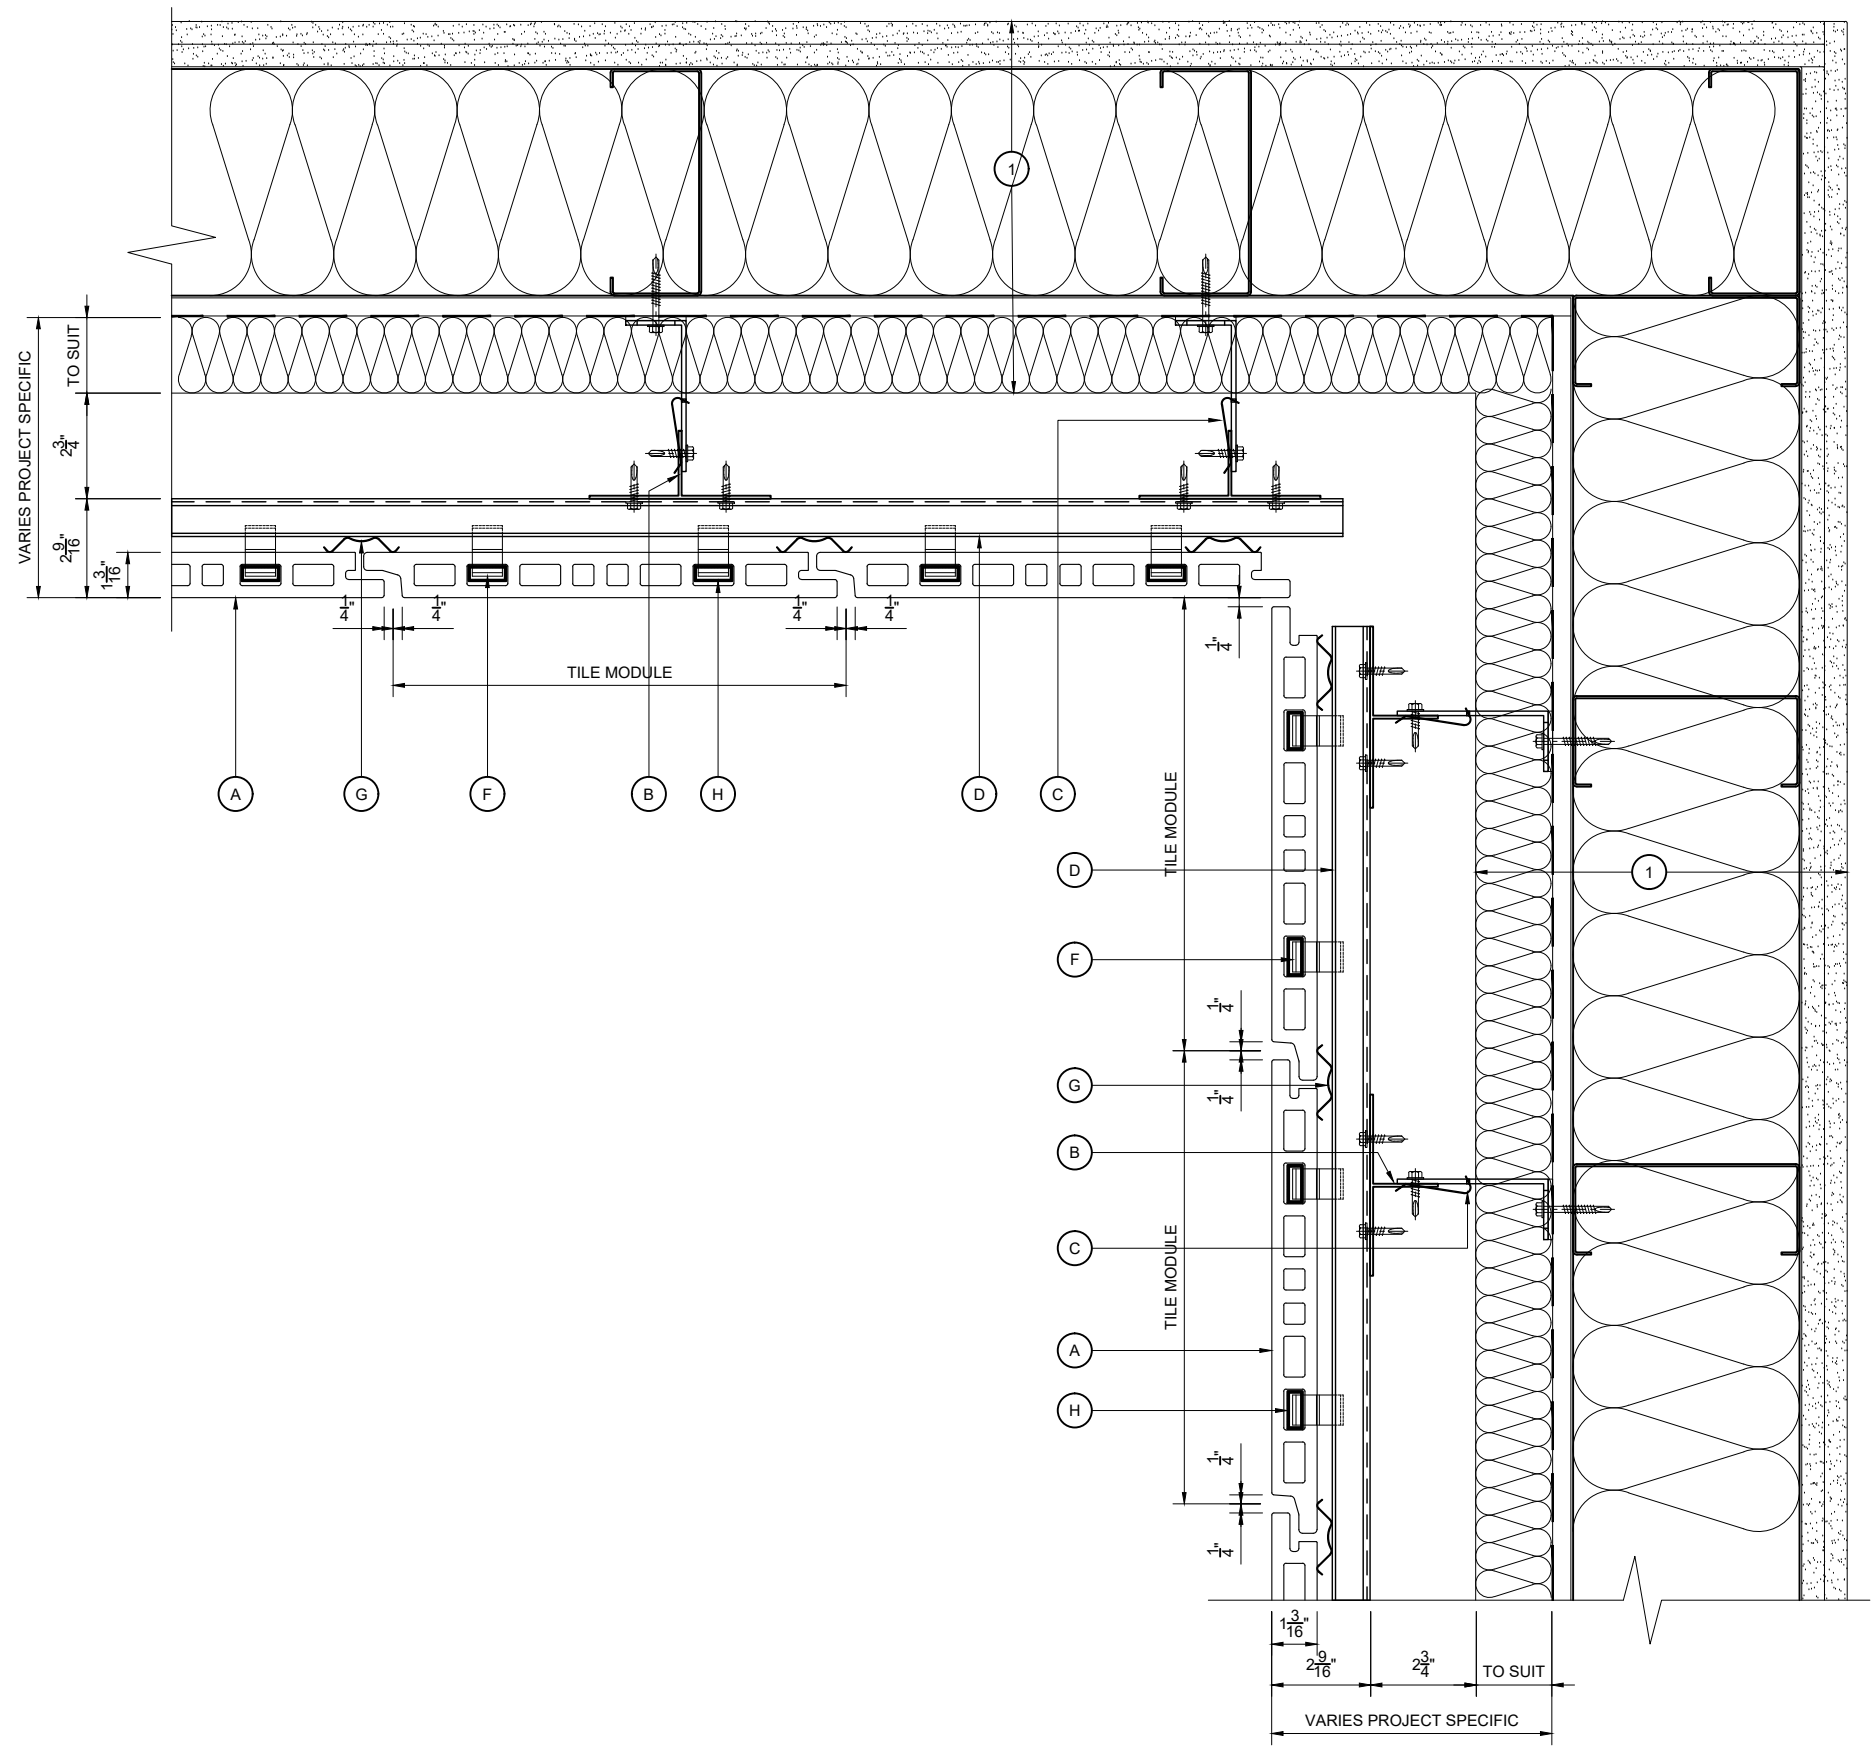

INTERNAL CORNER DETAIL

KEY COMPONENT LEGEND

- (A) ARGETON TERRACOTTA TILE
- (B) VERTICAL ALUMINIUM T SECTION SUPPORT
- (C) ALUMINIUM BRACKET WITH ISOLATION PAD
- (D) ARGETON HORIZONTAL ALUMINIUM RAIL
- (E) ALUMINIUM RESTRAINT PROFILE FOR TILES OVER 600mm LONG
- (F) ALUMINIUM TILE CLAMPS
- (G) ALUMINIUM SPRING PROFILE
- (H) ALUMINIUM IMPACT BOX PROFILE

(1) INDICATIVE INTERNAL FINISHES NOT BY TELLING

INSULATION

BREATHER MEMBRANE

CEMENT PARTICLE BOARD


STEEL FRAMING SYSTEM

INTERNAL FINISHES

CLOSURE TRIMS / FLASHINGS

Rev.	Date	By	Comments
Drawing Status :			
FOR INFORMATION			
Material :			
ARGETON TAMPA TILES H SERIES VERTICAL TILE, HORIZONTAL RAIL VERTICAL T TO SFS			
 Telling Architectural Systems 125 High Rock Ave Suite 211 Saratoga Springs NY 12866 Tel : 518 360 7505 www.tellingarchitectural.com © Telling Architectural Systems LLC			
Do not scale from this drawing. If in doubt ask			
Drawing Title :			
INTERNAL CORNER DETAIL			
Scale :	Checked : RAC	Drawn : EJR	
1 : 5	Date : JAN 2020	Date : JAN 2020	
Size	Drawing No.	Rev.	
A3	ARG-HUD06		

NOTE:
THESE STANDARD DETAILS DO NOT
INCORPORATE FIRE BARRIER
REQUIREMENTS AROUND WINDOW
OPENINGS AND FLOOR SLABS.
THESE INTERFACING
REQUIREMENTS MUST BE
REVIEWED WITH THE LOCAL FIRE
INSPECTOR BEFORE FINALISATION
OF DETAILS.

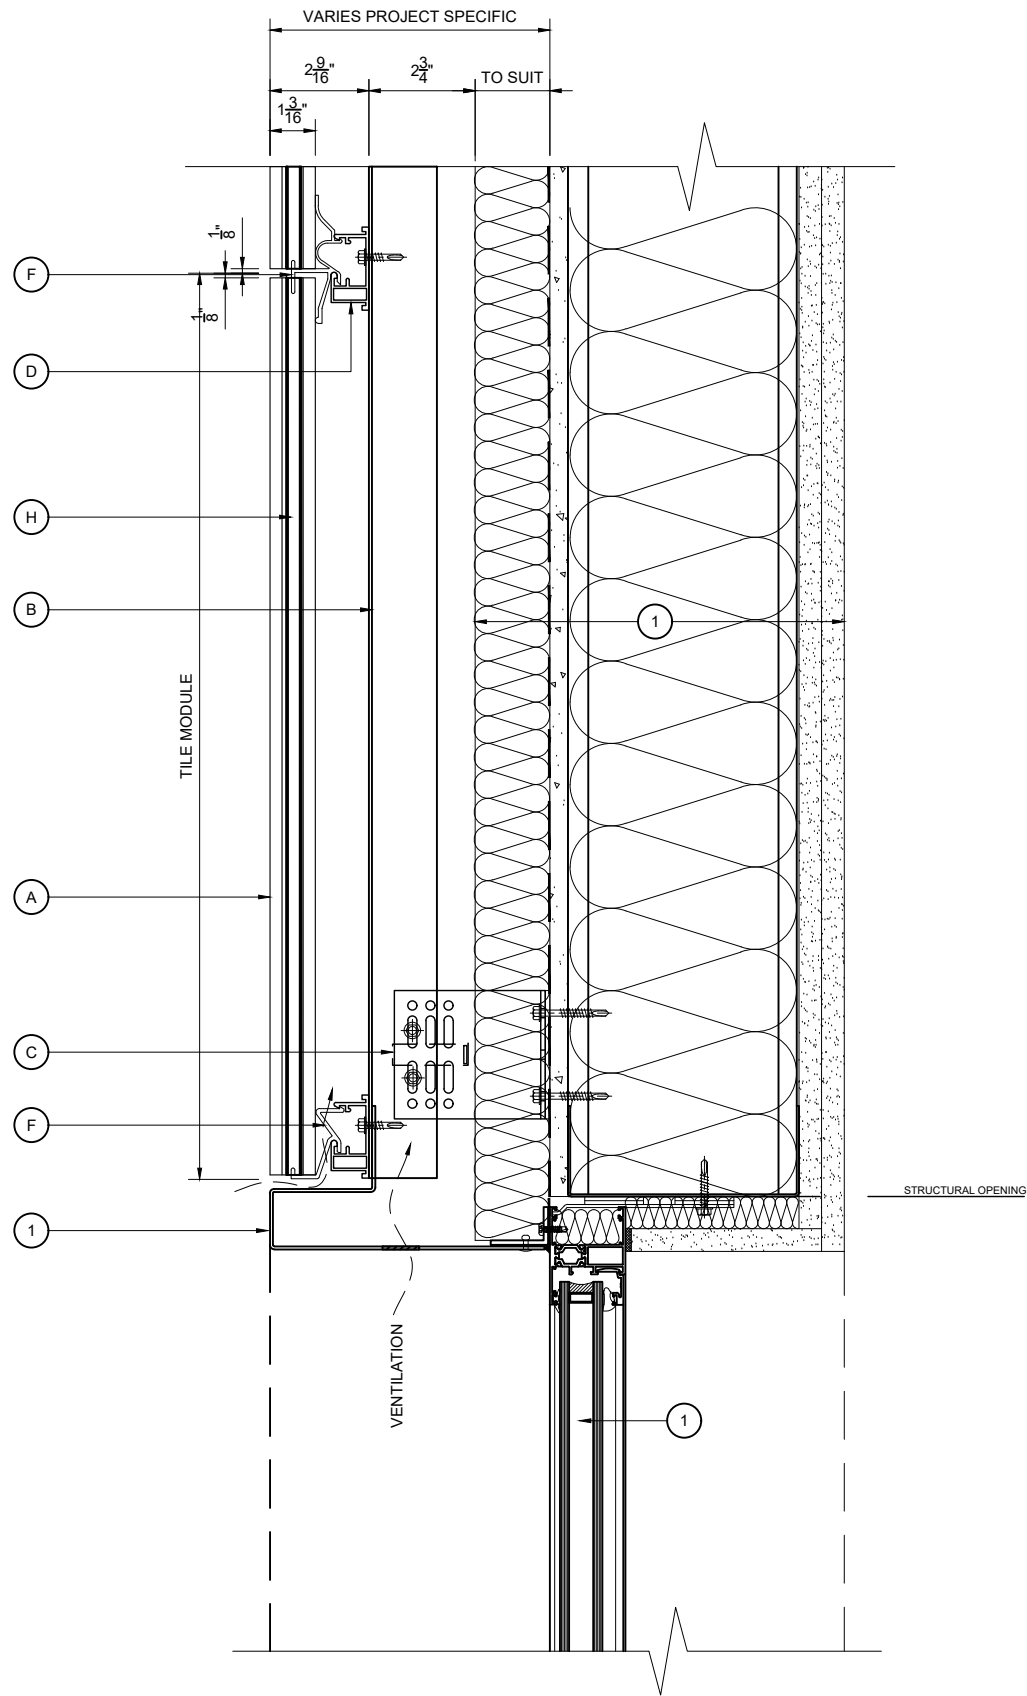

KEY COMPONENT LEGEND

- (A) ARGETON TERRACOTTA TILE
- (B) VERTICAL ALUMINIUM T SECTION SUPPORT
- (C) ALUMINIUM BRACKET WITH ISOLATION PAD
- (D) ARGETON HORIZONTAL ALUMINIUM RAIL
- (E) ALUMINIUM RESTRAINT PROFILE FOR TILES OVER 600mm LONG
- (F) ALUMINIUM TILE CLAMPS
- (G) ALUMINIUM SPRING PROFILE
- (H) ALUMINIUM IMPACT BOX PROFILE

- (1) INDICATIVE INTERNAL FINISHES NOT BY TELLING
- INSULATION
- BREATHER MEMBRANE
- CEMENT PARTICLE BOARD
- STEEL FRAMING SYSTEM
- INTERNAL FINISHES
- CLOSURE TRIMS / FLASHINGS

Rev.	Date	By	Comments
------	------	----	----------

Drawing Status :

FOR INFORMATION

Material :
ARGETON TAMPA TILES
H SERIES
VERTICAL TILE, HORIZONTAL
RAIL VERTICAL T TO SFS

 Telling Architectural

Telling Architectural Systems
125 High Rock Ave
Suite 211
Saratoga Springs NY 12866
Tel : 518 360 7505
www.tellingarchitectural.com
© Telling Architectural Systems LLC


Do not scale from this drawing. If in doubt ask

Drawing Title :

WINDOW HEAD DETAIL

Scale :	Checked : RAC	Drawn : EJR
1 : 5	Date : JAN 2020	Date : JAN 2020

Size	Drawing No.	Rev.
A3	ARG-HUD07	

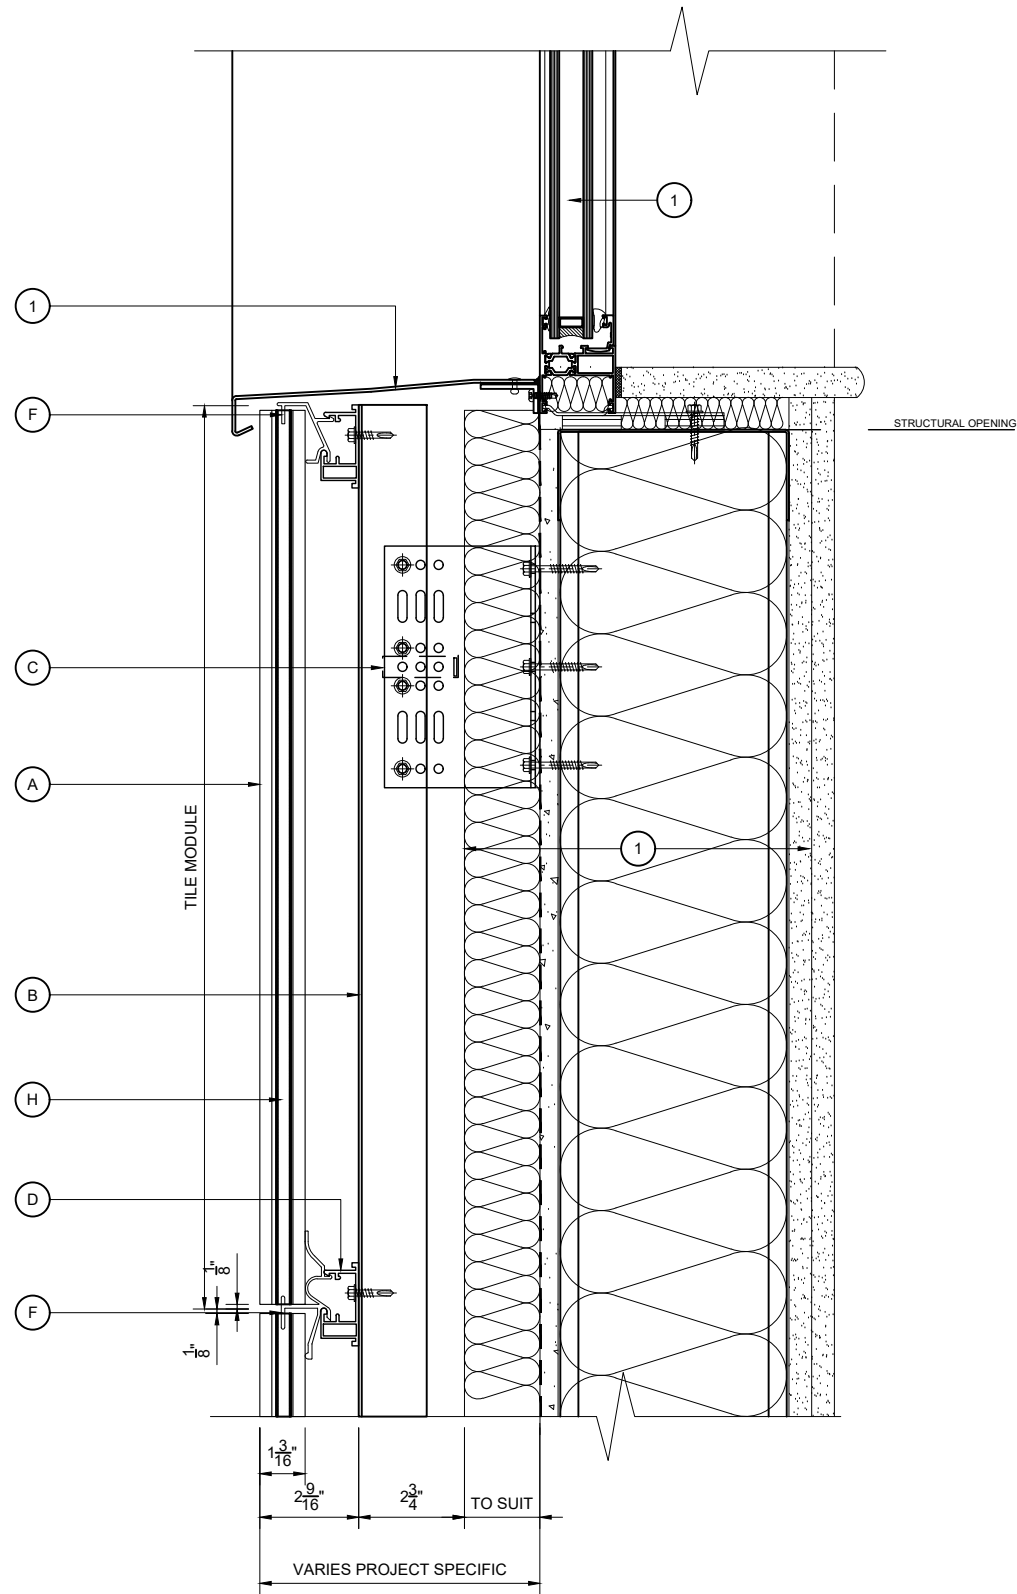

WINDOW CILL DETAIL

NOTE:
THESE STANDARD DETAILS DO NOT
INCORPORATE FIRE BARRIER
REQUIREMENTS AROUND WINDOW
OPENINGS AND FLOOR SLABS.
THESE INTERFACING
REQUIREMENTS MUST BE
REVIEWED WITH THE LOCAL FIRE
INSPECTOR BEFORE FINALISATION
OF DETAILS.

- KEY COMPONENT LEGEND**
- (A) ARGETON TERRACOTTA TILE
 - (B) VERTICAL ALUMINIUM T SECTION SUPPORT
 - (C) ALUMINIUM BRACKET WITH ISOLATION PAD
 - (D) ARGETON HORIZONTAL ALUMINIUM RAIL
 - (E) ALUMINIUM RESTRAINT PROFILE FOR TILES OVER 600mm LONG
 - (F) ALUMINIUM TILE CLAMPS
 - (G) ALUMINIUM SPRING PROFILE
 - (H) ALUMINIUM IMPACT BOX PROFILE

- (1) INDICATIVE INTERNAL FINISHES NOT BY TELLING
- INSULATION
 - BREATHER MEMBRANE
 - CEMENT PARTICLE BOARD
 - STEEL FRAMING SYSTEM
 - INTERNAL FINISHES
 - CLOSURE TRIMS / FLASHINGS

Rev.	Date	By	Comments
------	------	----	----------

Drawing Status :

FOR INFORMATION

Material :
ARGETON TAMPA TILES
H SERIES
VERTICAL TILE, HORIZONTAL
RAIL VERTICAL T TO SFS



Telling Architectural Systems
125 High Rock Ave
Suite 211
Saratoga Springs
NY 12866

Tel : 518 360 7505
www.tellingarchitectural.com

© Telling Architectural Systems LLC

Do not scale from this drawing. If in doubt ask


Drawing Title :

WINDOW CILL DETAIL

Scale :	Checked : RAC	Drawn : EJR
1 : 5	Date : JAN 2020	Date : JAN 2020

Size	Drawing No.	Rev.
A3	ARG-HUD08	

NOTE:
THESE STANDARD DETAILS DO NOT
INCORPORATE FIRE BARRIER
REQUIREMENTS AROUND WINDOW
OPENINGS AND FLOOR SLABS.
THESE INTERFACING
REQUIREMENTS MUST BE
REVIEWED WITH THE LOCAL FIRE
INSPECTOR BEFORE FINALISATION
OF DETAILS.

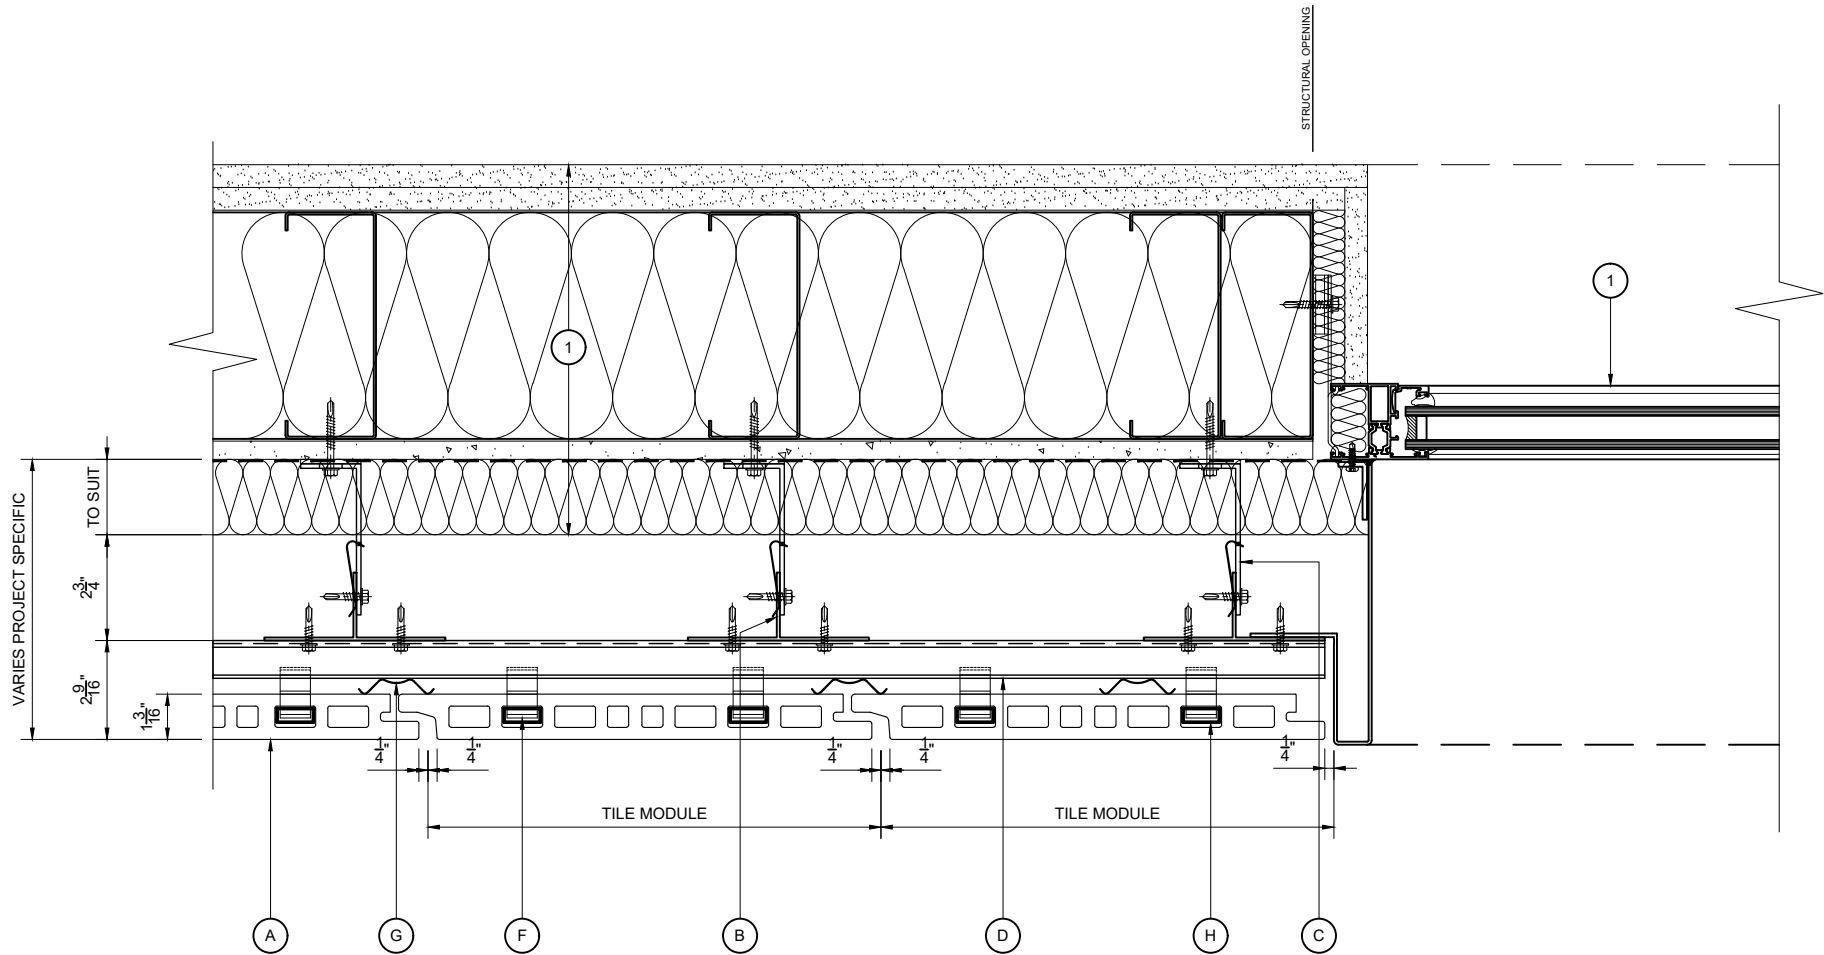

WINDOW JAMB DETAIL

KEY COMPONENT LEGEND

- (A) ARGETON TERRACOTTA TILE
- (B) VERTICAL ALUMINIUM T SECTION SUPPORT
- (C) ALUMINIUM BRACKET WITH ISOLATION PAD
- (D) ARGETON HORIZONTAL ALUMINIUM RAIL
- (E) ALUMINIUM RESTRAINT PROFILE FOR TILES OVER 600mm LONG
- (F) ALUMINIUM TILE CLAMPS
- (G) ALUMINIUM SPRING PROFILE
- (H) ALUMINIUM IMPACT BOX PROFILE

- (1) INDICATIVE INTERNAL FINISHES NOT BY TELLING

INSULATION
BREATHER MEMBRANE
CEMENT PARTICLE BOARD
STEEL FRAMING SYSTEM
INTERNAL FINISHES
CLOSURE TRIMS / FLASHINGS

Rev. Date By Comments

Drawing Status :

FOR INFORMATION

Material :

ARGETON TAMPA TILES
H SERIES
VERTICAL TILE, HORIZONTAL
RAIL VERTICAL T TO SFS



Telling Architectural Systems
125 High Rock Ave
Suite 211
Saratoga Springs
NY 12866
Tel : 518 360 7505
www.tellingarchitectural.com

© Telling Architectural Systems LLC

Do not scale from this drawing. If in doubt ask


Drawing Title :

WINDOW JAMB DETAIL

Scale : 1 : 5
Checked : RAC
Date : JAN 2020
Drawn : EJR
Date : JAN 2020

Size A3
Drawing No. ARG-HUD09
Rev.

NOTE:
THESE STANDARD DETAILS DO NOT
INCORPORATE FIRE BARRIER
REQUIREMENTS AROUND WINDOW
OPENINGS AND FLOOR SLABS.
THESE INTERFACING
REQUIREMENTS MUST BE
REVIEWED WITH THE LOCAL FIRE
INSPECTOR BEFORE FINALISATION
OF DETAILS.

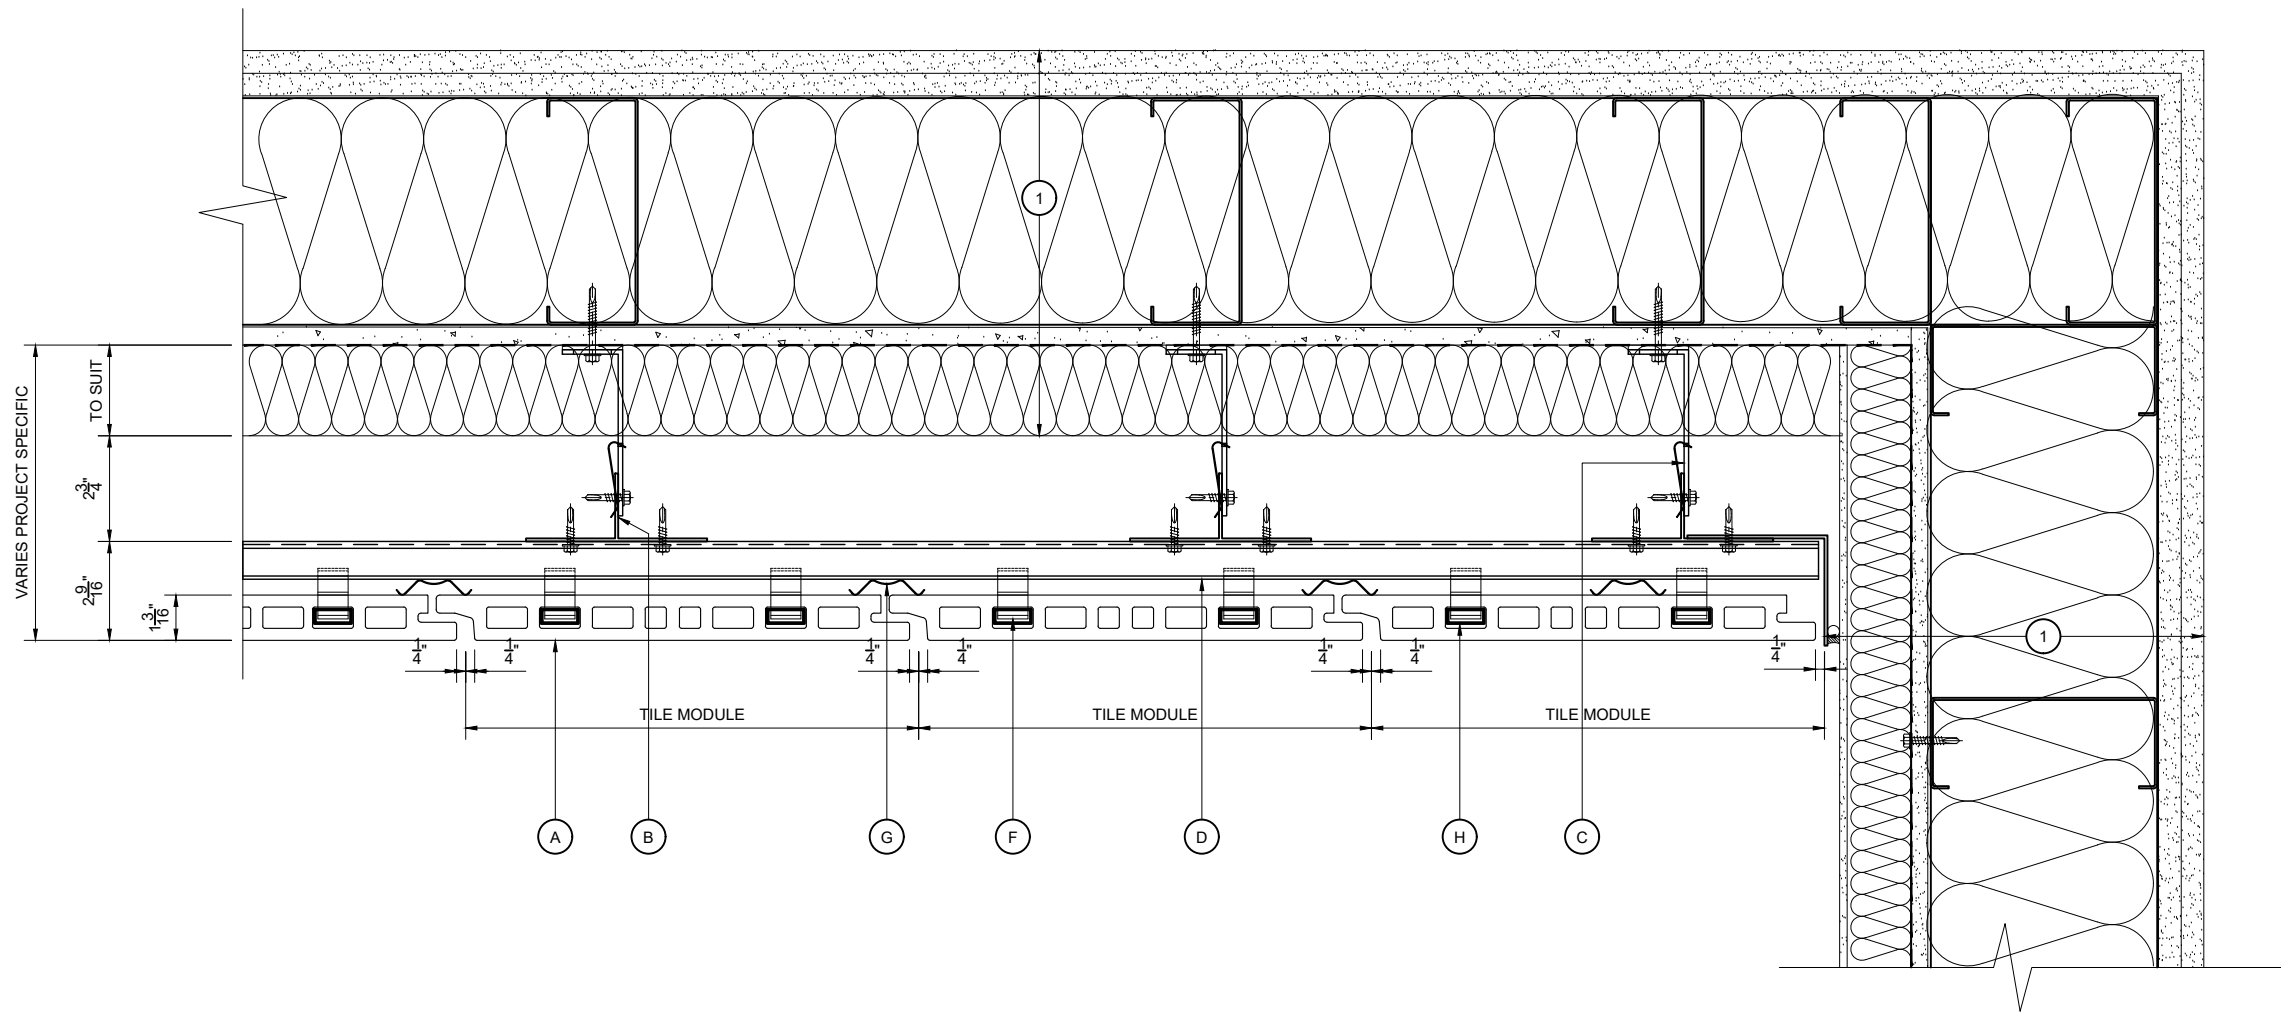

CLADDING ABUTMENT DETAIL

- KEY COMPONENT LEGEND
- (A) ARGETON TERRACOTTA TILE
 - (B) VERTICAL ALUMINIUM T SECTION SUPPORT
 - (C) ALUMINIUM BRACKET WITH ISOLATION PAD
 - (D) ARGETON HORIZONTAL ALUMINIUM RAIL
 - (E) ALUMINIUM RESTRAINT PROFILE FOR TILES OVER 600mm LONG
 - (F) ALUMINIUM TILE CLAMPS
 - (G) ALUMINIUM SPRING PROFILE
 - (H) ALUMINIUM IMPACT BOX PROFILE

- (1) INDICATIVE INTERNAL FINISHES NOT BY TELLING
- INSULATION
 - BREATHER MEMBRANE
 - CEMENT PARTICLE BOARD
 - STEEL FRAMING SYSTEM
 - INTERNAL FINISHES
 - CLOSURE TRIMS / FLASHINGS

Rev.	Date	By	Comments
------	------	----	----------

Drawing Status :

FOR INFORMATION

Material :
ARGETON TAMPA TILES
H SERIES
VERTICAL TILE, HORIZONTAL
RAIL VERTICAL T TO SFS



Telling Architectural Systems
125 High Rock Ave
Suite 211
Saratoga Springs
NY 12866
Tel : 518 360 7505
www.tellingarchitectural.com
© Telling Architectural Systems LLC


Do not scale from this drawing. If in doubt ask

Drawing Title :

CLADDING ABUTMENT
DETAIL

Scale :	Checked : RAC	Drawn : EJR
1 : 5	Date : JAN 2020	Date : JAN 2020

Size	Drawing No.	Rev.
A3	ARG-HUD10	

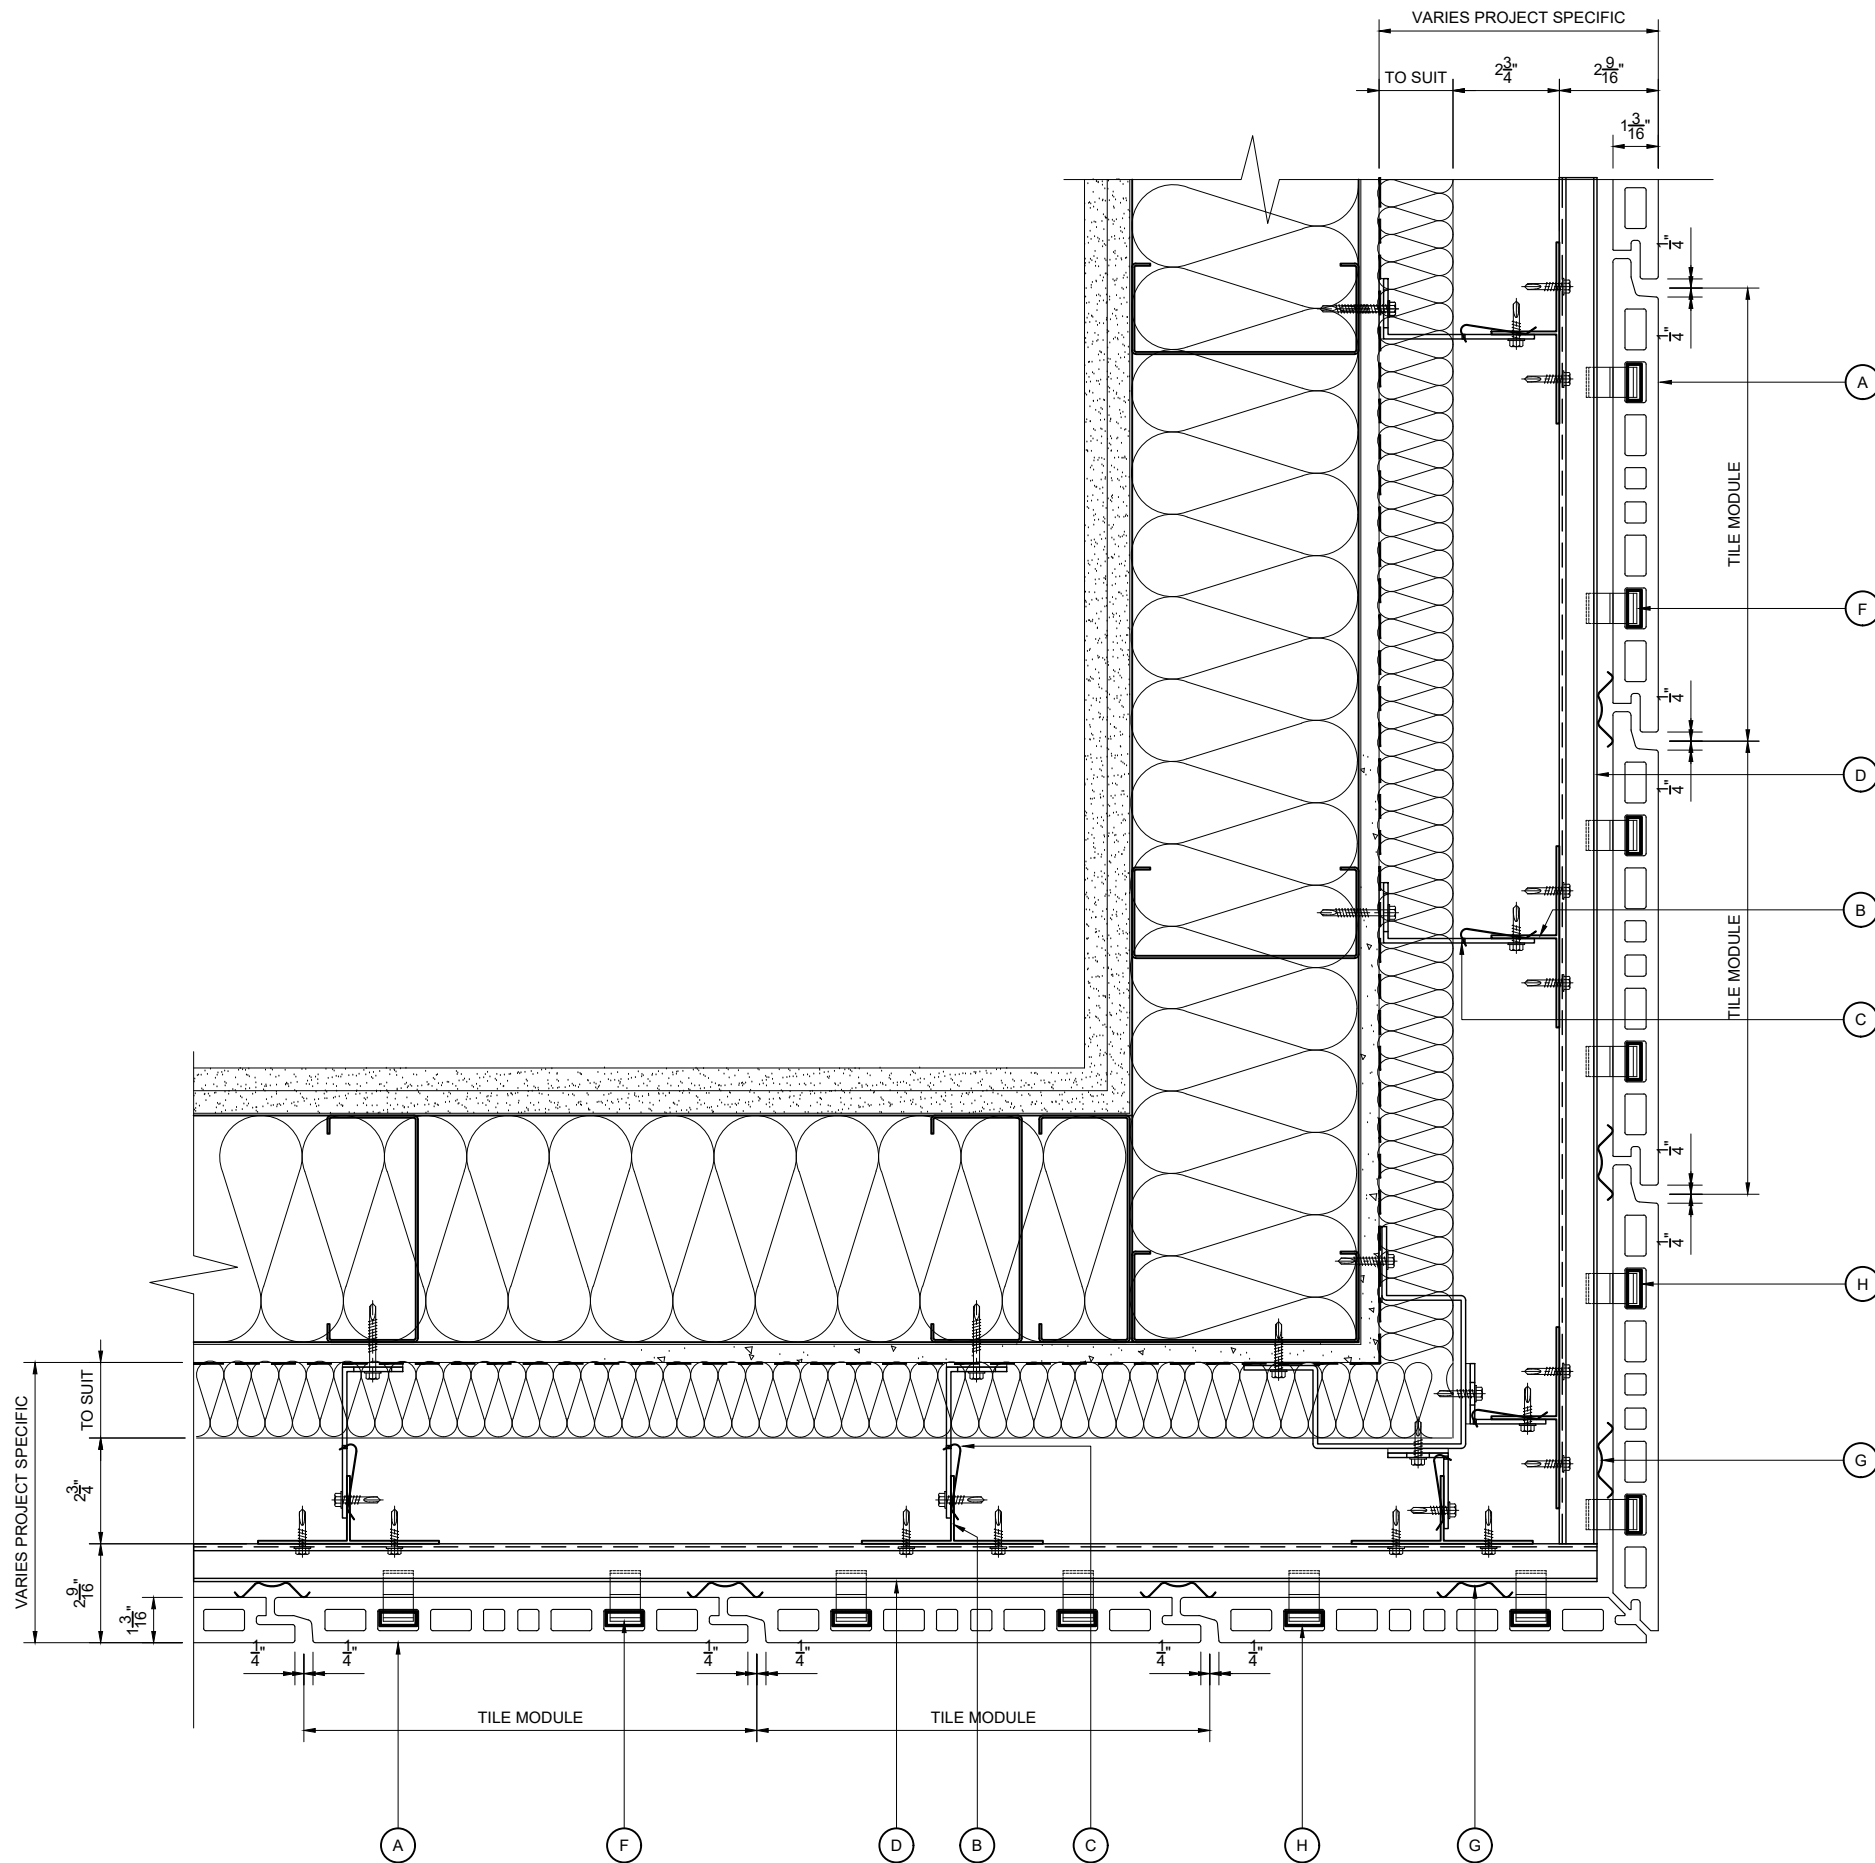

NOTE:
THESE STANDARD DETAILS DO NOT
INCORPORATE FIRE BARRIER
REQUIREMENTS AROUND WINDOW
OPENINGS AND FLOOR SLABS.
THESE INTERFACING
REQUIREMENTS MUST BE
REVIEWED WITH THE LOCAL FIRE
INSPECTOR BEFORE FINALISATION
OF DETAILS.

MITRED EXTERNAL CORNER DETAIL

KEY COMPONENT LEGEND

- (A) ARGETON TERRACOTTA TILE
- (B) VERTICAL ALUMINIUM T SECTION SUPPORT
- (C) ALUMINIUM BRACKET WITH ISOLATION PAD
- (D) ARGETON HORIZONTAL ALUMINIUM RAIL
- (E) ALUMINIUM RESTRAINT PROFILE FOR TILES OVER 600mm LONG
- (F) ALUMINIUM TILE CLAMPS
- (G) ALUMINIUM SPRING PROFILE
- (H) ALUMINIUM IMPACT BOX PROFILE

- 1 INDICATIVE INTERNAL FINISHES NOT BY TELLING
- INSULATION
- BREATHER MEMBRANE
- CEMENT PARTICLE BOARD
- STEEL FRAMING SYSTEM
- INTERNAL FINISHES
- CLOSURE TRIMS / FLASHINGS

Rev.	Date	By	Comments
------	------	----	----------

Drawing Status :

FOR INFORMATION

Material :
ARGETON TAMPA TILES
H SERIES
VERTICAL TILE, HORIZONTAL
RAIL VERTICAL T TO SFS



Telling Architectural Systems
125 High Rock Ave
Suite 211
Saratoga Springs
NY12866

Tel : 518 360 7505
www.tellingarchitectural.com

© Telling Architectural Systems LLC

Do not scale from this drawing. If in doubt ask


Drawing Title :

MITRED EXTERNAL CORNER
DETAIL

Scale :	Checked : RAC	Drawn : EJR
1 : 5	Date : JAN 2020	Date : JAN 2020

Size	Drawing No.	Rev.
A3	ARG-HUD11	

NOTE:
THESE STANDARD DETAILS DO NOT
INCORPORATE FIRE BARRIER
REQUIREMENTS AROUND WINDOW
OPENINGS AND FLOOR SLABS.
THESE INTERFACING
REQUIREMENTS MUST BE
REVIEWED WITH THE LOCAL FIRE
INSPECTOR BEFORE FINALISATION
OF DETAILS.

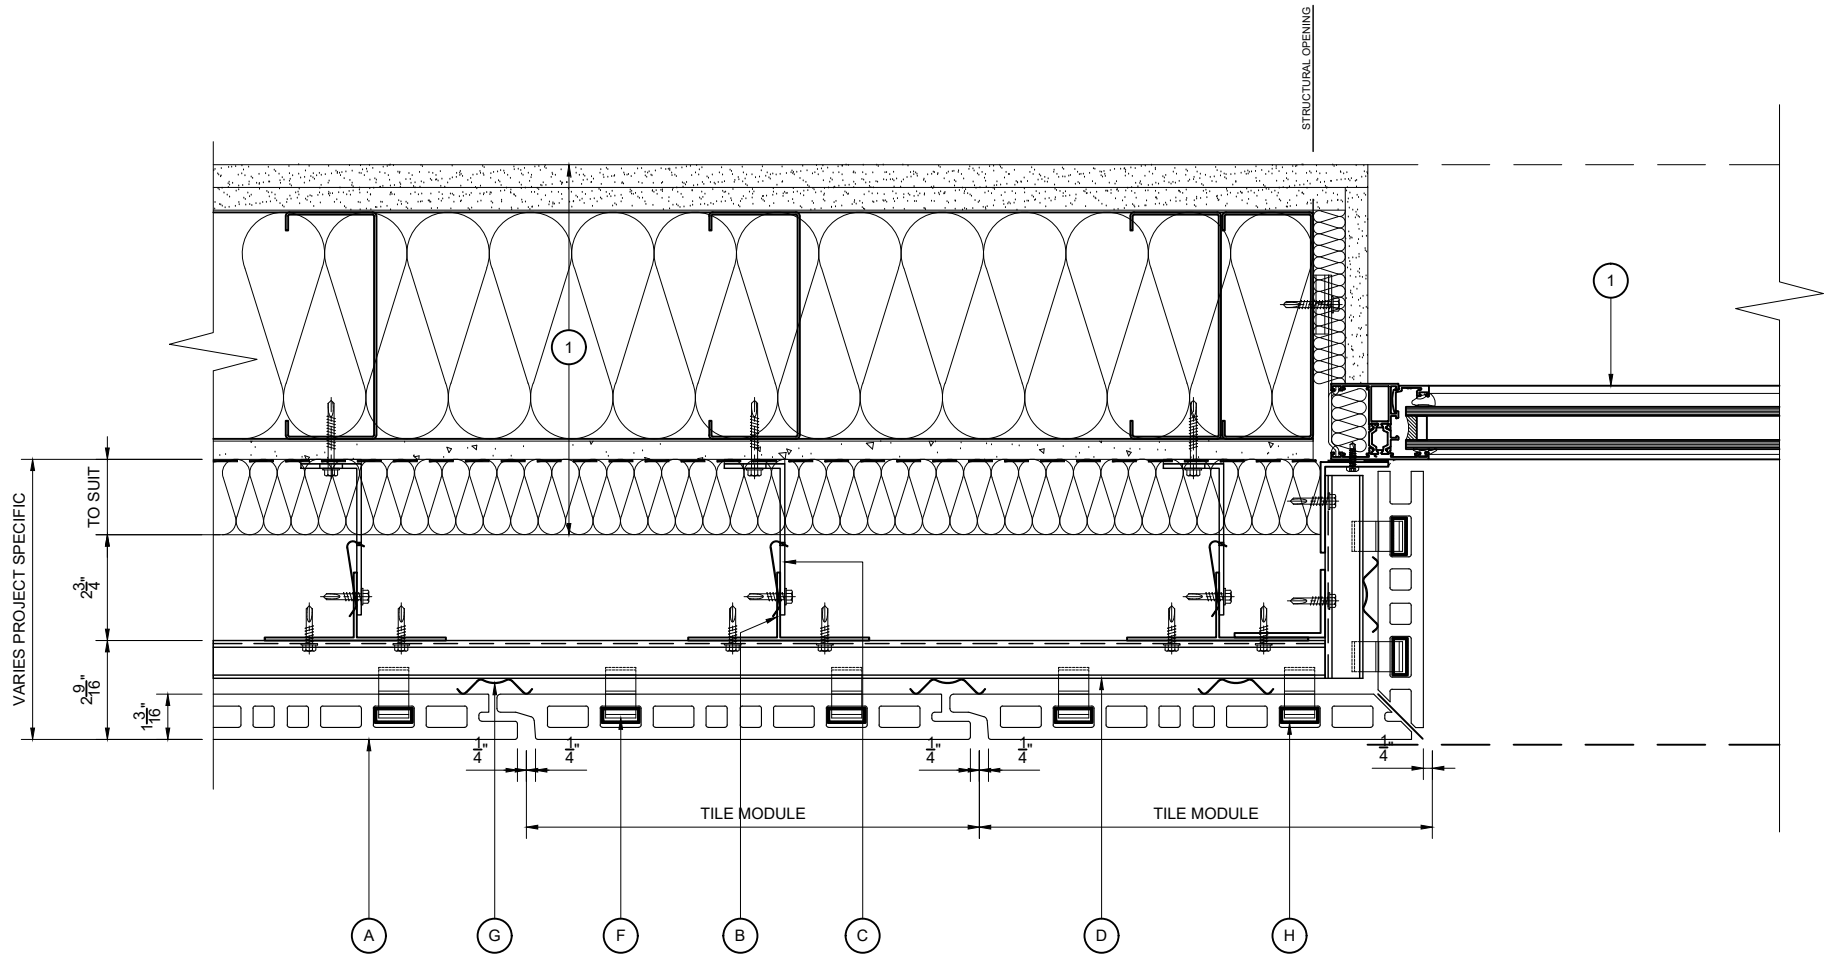

WINDOW JAMB TERRACOTTA
RETURN DETAIL

- KEY COMPONENT LEGEND**
- A ARGETON TERRACOTTA TILE
 - B VERTICAL ALUMINIUM T SECTION SUPPORT
 - C ALUMINIUM BRACKET WITH ISOLATION PAD
 - D ARGETON HORIZONTAL ALUMINIUM RAIL
 - E ALUMINIUM RESTRAINT PROFILE FOR TILES OVER 600mm LONG
 - F ALUMINIUM TILE CLAMPS
 - G ALUMINIUM SPRING PROFILE
 - H ALUMINIUM IMPACT BOX PROFILE

- 1 INDICATIVE INTERNAL FINISHES NOT BY TELLING
- INSULATION
 - BREATHER MEMBRANE
 - CEMENT PARTICLE BOARD
 - STEEL FRAMING SYSTEM
 - INTERNAL FINISHES
 - CLOSURE TRIMS / FLASHINGS

Rev.	Date	By	Comments
------	------	----	----------

Drawing Status :

FOR INFORMATION

Material :
ARGETON TAMPA TILES
H SERIES
VERTICAL TILE, HORIZONTAL
RAIL VERTICAL T TO SFS


Telling Architectural Systems
125 High Rock Ave
Suite 211
Saratoga Springs NY 12866
Tel : 518 360 7505
www.tellingarchitectural.com
© Telling Architectural Systems LLC


Do not scale from this drawing. If in doubt ask

Drawing Title :


**WINDOW JAMB
TERRACOTTA RETURN
DETAIL**

Scale :	Checked : RAC	Drawn : EJR
1 : 5	Date : JAN 2020	Date : JAN 2020


Size	Drawing No.	Rev.
A3	ARG-HUD12	

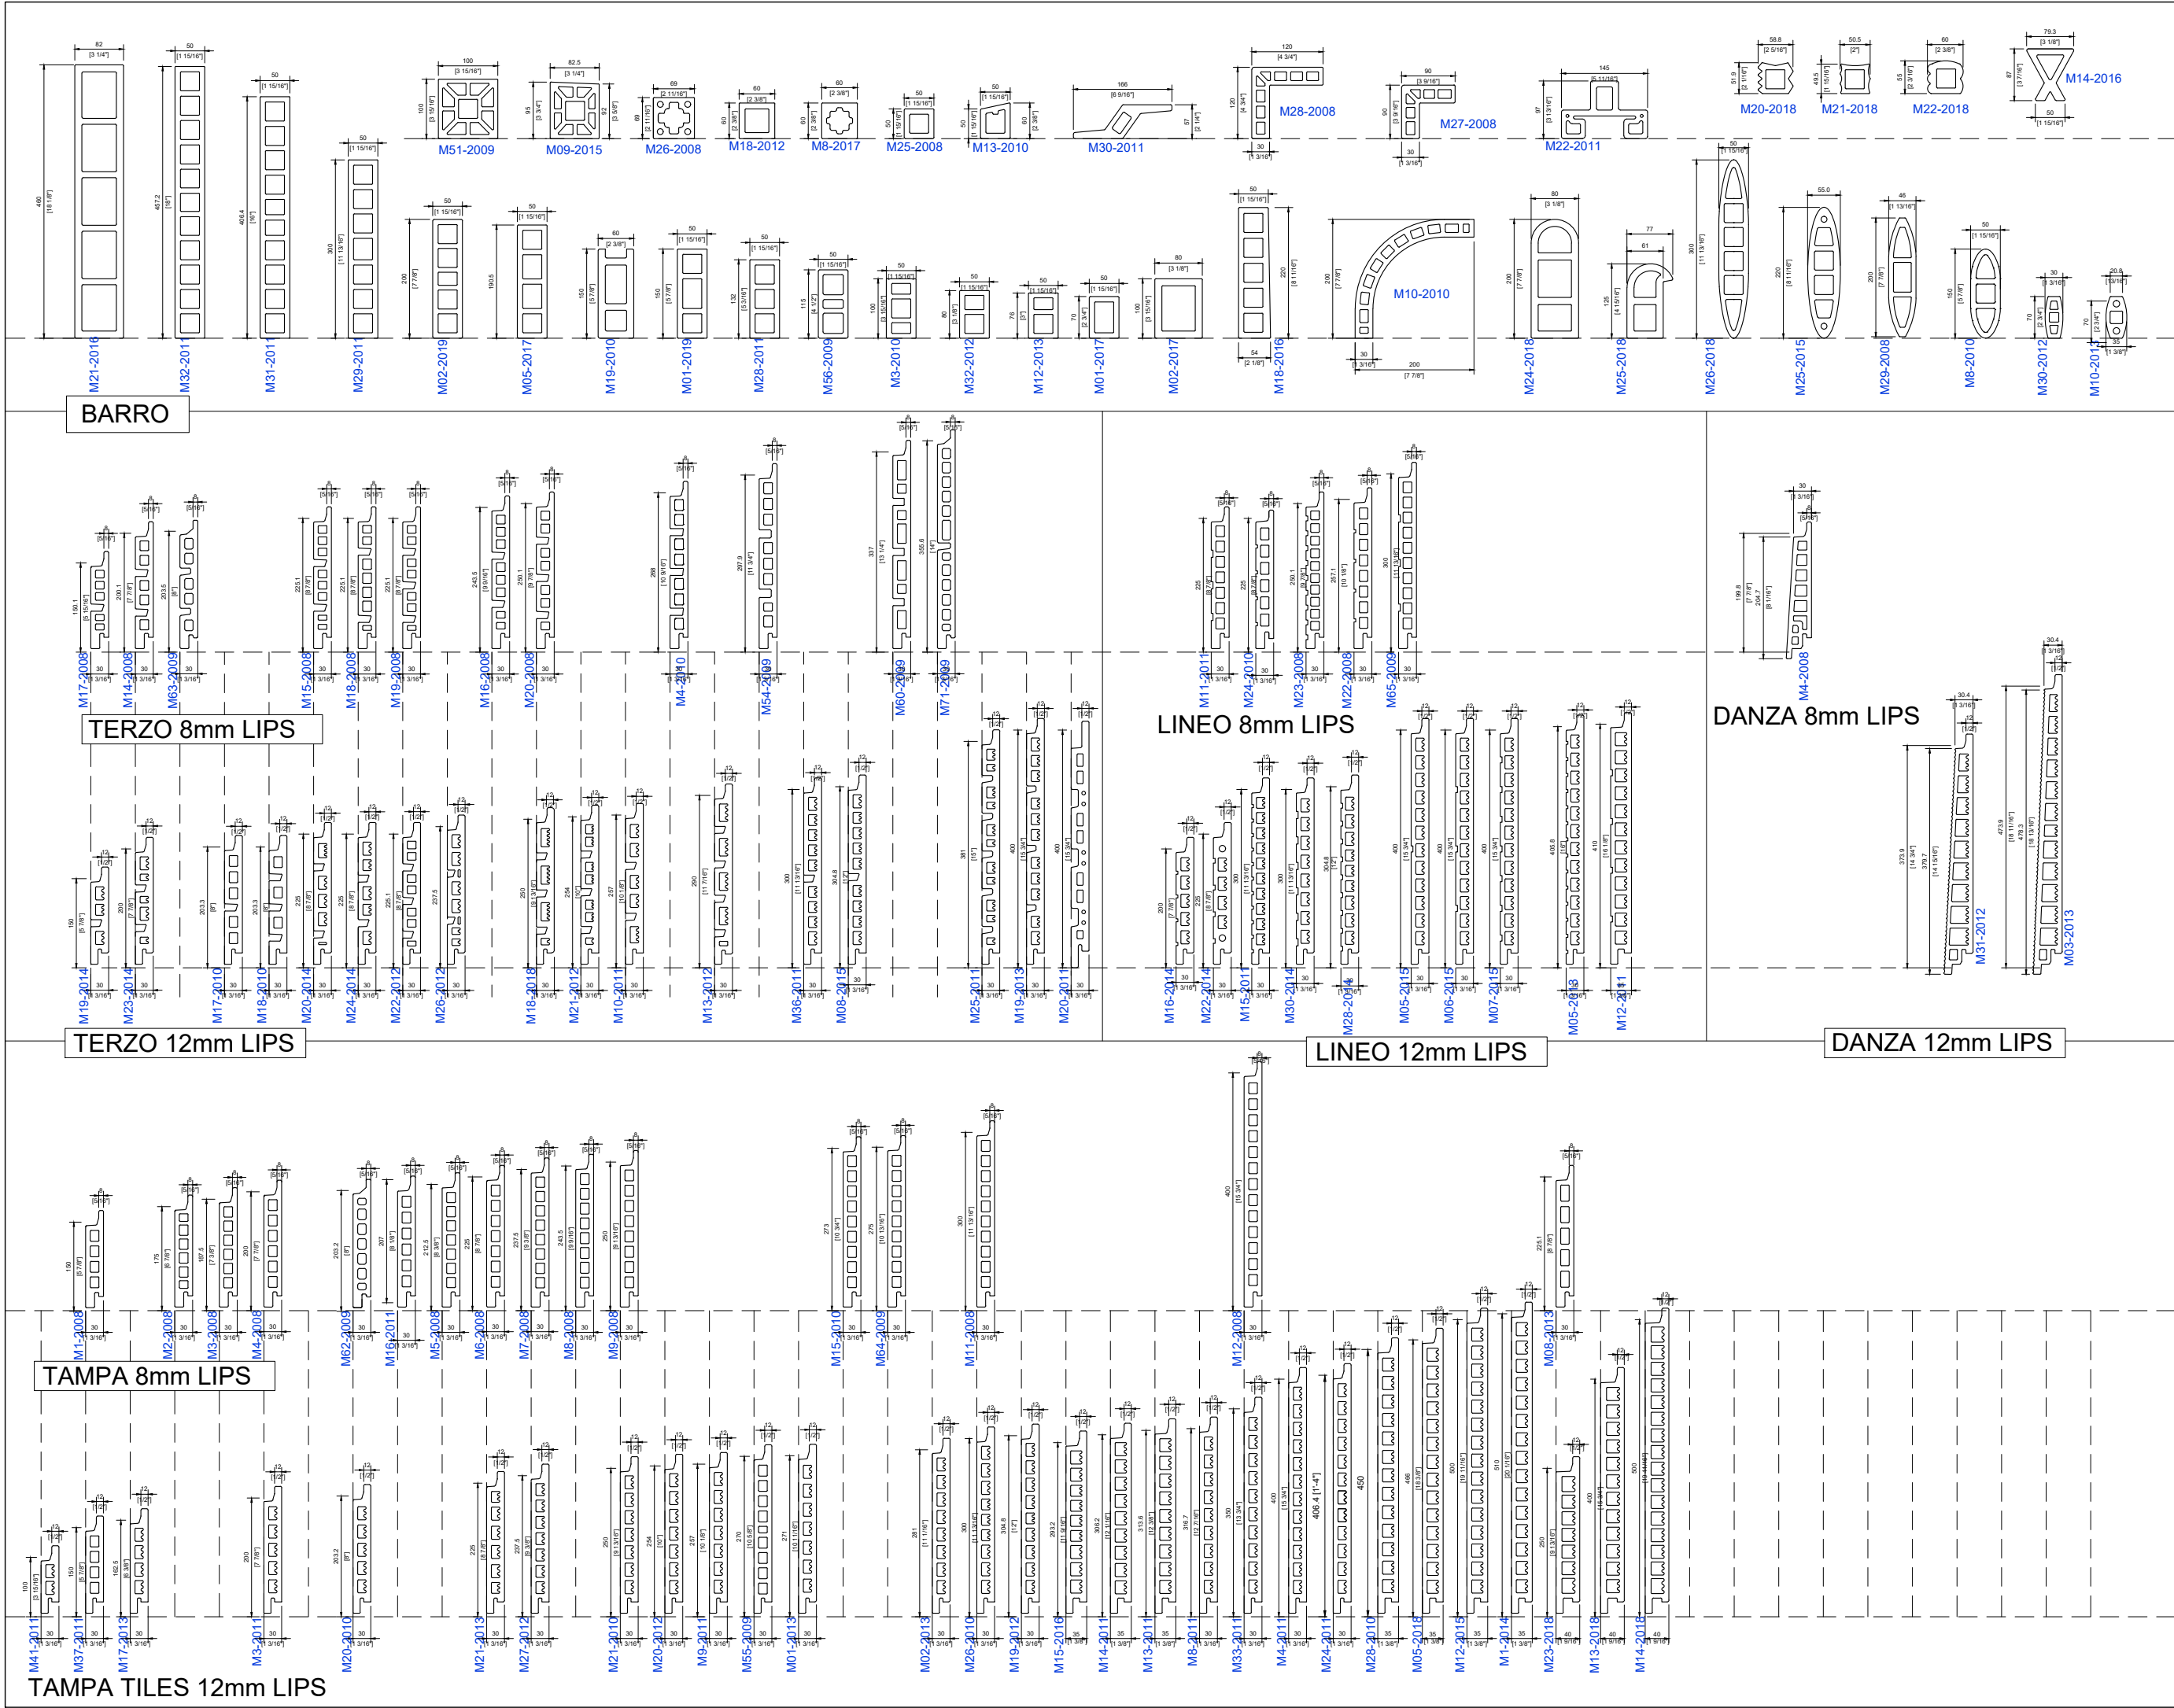


STANDARD TILE COLOURS		
REDS		
SALMON PASTEL RED		
TUSCAN RED		
NATURAL RED		
TIZIAN RED		
BURGUNDY		
LIGHT BROWN		
COFFEE		
RED BROWN		
CHOCOLATE		
GREYS		
BRIGHT GREY		
SILVER GREY		
LIGHT GREY		
PLATINUM GREY		
GRANITE GREY		
IRON GREY		
FERRO GREY		
BASALT		
VOLCANO GREY		
VOLCANO BLACK		
CREAMS		
PEARL WHITE		
CREAM		
CARRARA WHITE		
APRICOT BEIGE		
SAND		
SAHARA YELLOW		
OTHERS		
GLACIER BLUE		
JOINT SIZES		
VERTICAL TILE JOINTS = 4 & 8mm		
HORIZONTAL TILE JOINTS = 12mm		
Rev.	Date	Comments
 Telling Architectural		
Telling Architectural Systems LLC 125 High Rock Ave Suite 211 Saratoga Springs NY 12866		
© Telling Architectural Systems LLC Do not scale from this drawing. If in doubt ask		
Material : ARGETON TERRACOTTA		
Series : TAMPA, TERZO, LINEO, DANZA AND BARRO		
Drawing Title : STANDARD DIE RANGE		
Scale : 1 : 10		Drawn : Date : DEC 2019
Size A3	Drawing No. ARG-DIESU	Rev. H

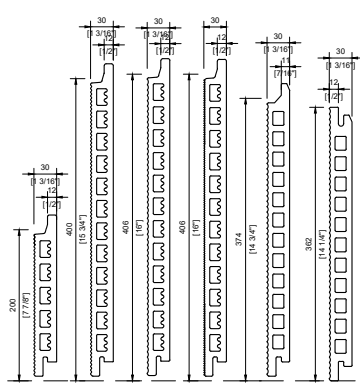


SPECIAL EDITION TILES

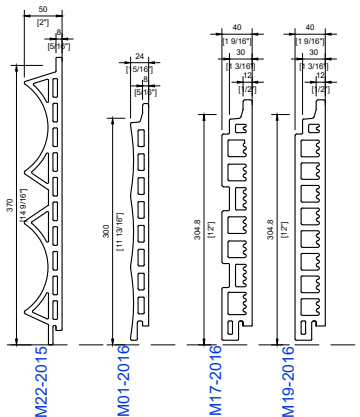

SPECIAL EDITION TILES

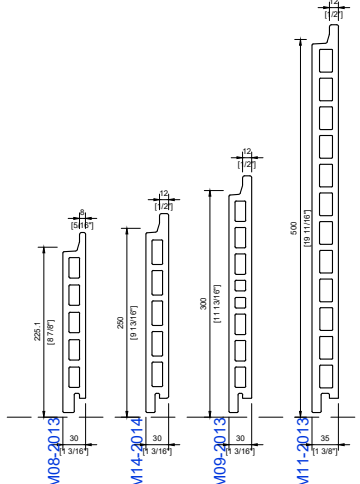

PORTRAIT TILES

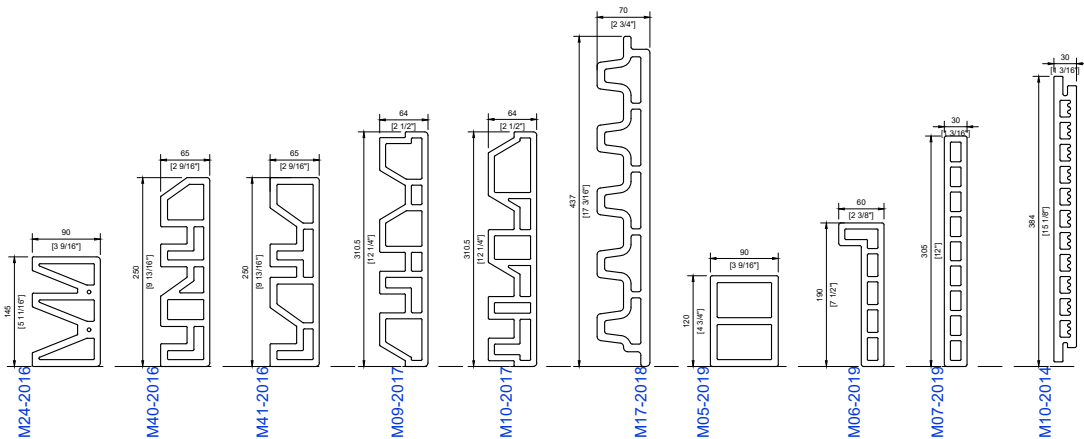

PORTRAIT TILES

STANDARD TILE COLOURS

- REDS
SALMON
PASTEL RED
TUSCAN RED
NATURAL RED
TIZIAN RED
BURGUNDY
LIGHT BROWN
COFFEE
RED BROWN
CHOCOLATE

- GREYS
BRIGHT GREY
SILVER GREY
LIGHT GREY
PLATINUM GREY
GRANITE GREY
IRON GREY
FERRO GREY
BASALT
VOLCANO GREY
VOLCANO BLACK

- CREAMS
PEARL WHITE
CREAM
CARRARA WHITE
APRICOT BEIGE
SAND
SAHARA YELLOW

- OTHERS
GLACIER BLUE

JOINT SIZES

VERTICAL TILE JOINTS = 4 & 8mm
HORIZONTAL TILE JOINTS = 12mm

Rev. Date Comments



Telling Architectural Systems LLC
125 High Rock Ave
Suite 211
Saratoga Springs Tel : (518) 866-8745
NY 12866

© Telling Architectural Systems LLC
Do not scale from this drawing. If in doubt ask

Material :
ARGETON TERRACOTTA

Series :
PORTRAIT TILES & SPECIAL
EDITIONS

Drawing Title :
STANDARD DIE RANGE

Scale : 1 : 10	Drawn : Date : DEC 2019
Size A3	Drawing No. ARG-DIESU 2
	Rev. H