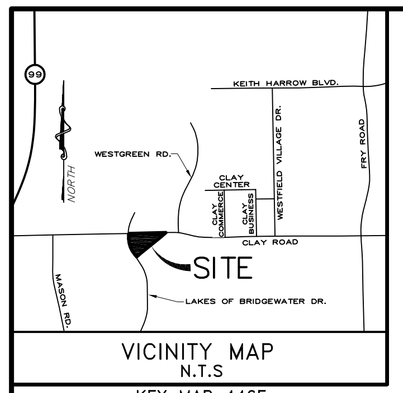

VICINITY MAP
N.T.S
KEY MAP 446E

GENERAL NOTES:

1. ALL BEARINGS AND COORDINATES SHOWN HEREON BASED ON THE TEXAS COORDINATE SYSTEM (NAD83), SOUTH CENTRAL ZONE NO. 4204. DISTANCES ARE SURFACE AND MAY BE CONVERTED TO GRID BY MULTIPLYING THE FOLLOWING COMBINED SCALE FACTOR: 0.999900588.

2. UNLESS OTHERWISE INDICATED, THE BUILDING LINE (B.L.), WHETHER ONE OR MORE, SHOWN ON THIS SUBDIVISION PLAT ARE ESTABLISHED TO EVIDENCE COMPLIANCE WITH THE APPLICABLE PROVISIONS OF CHAPTER 42, CODE OF ORDINANCES, CITY OF HOUSTON, TEXAS, IN EFFECT AT THE TIME THIS PLAT WAS APPROVED, WHICH MAY BE AMENDED FROM TIME TO TIME.

3. SITE DRAINAGE PLANS FOR THE FUTURE DEVELOPMENT OF THIS RESERVE MUST BE SUBMITTED TO THE HARRIS COUNTY FLOOD CONTROL DISTRICT AND HARRIS COUNTY ENGINEERING DEPARTMENT.

4. THIS PLAT REQUIRES COMPLIANCE WITH LANDSCAPING REQUIREMENTS PRIOR TO OCCUPANCY OF STRUCTURES AS MANDATED IN REGULATIONS OF HARRIS COUNTY, TEXAS FOR THE APPROVAL AND ACCEPTANCE OF INFRASTRUCTURE.

5. ABSENT WRITTEN AUTHORIZATION BY THE AFFECTED UTILITIES, ALL UTILITY AND AERIAL EASEMENTS MUST BE KEPT UNOBSTRUCTED FROM ANY NON-UTILITY IMPROVEMENTS OR OBSTRUCTIONS BY THE PROPERTY OWNER. ANY UNAUTHORIZED IMPROVEMENTS OR OBSTRUCTIONS MAY BE REMOVED BY ANY PUBLIC UTILITY AT THE PROPERTY OWNER'S EXPENSE. WHILE WOODEN POSTS AND PANELED WOODEN FENCES ALONG THE PERIMETER AND BACK TO BACK EASEMENTS AND ALONGSIDE REAR LOT LINES ARE PERMITTED, THEY TOO MAY BE REMOVED BY PUBLIC UTILITIES AT THE PROPERTY OWNER'S EXPENSE SHOULD THEY BE AN OBSTRUCTION. PUBLIC UTILITIES MAY PUT SAID WOODEN POSTS AND PANELED WOODEN FENCES BACK UP, BUT GENERALLY WILL NOT REPLACE WITH NEW FENCING.

6. ANY NEW DEVELOPMENT WITHIN THIS SUBDIVISION PLAT SHALL OBTAIN A STORM WATER QUALITY PERMIT BEFORE THE ISSUANCE OF ANY DEVELOPMENT PERMITS.

LEGEND:

I.R.	–	IRON ROD
I.P.	–	IRON PIPE
VOL.	–	VOLUME
PG.	–	PAGE
C.F.	–	CLERK'S FILE
F.C.	–	FILM CODE
B.L.	–	BUILDING LINE
NO.	–	NUMBER
SQ. FT.	–	SQUARE FEET
U.V.E.	–	UNOBSTRUCTED VISIBILITY EASEMENT
FND.	–	FOUND
R.O.W.	–	RIGHT-OF-WAY
H.C.F.C.D.	–	HARRIS COUNTY FLOOD CONTROL DISTRICT
H.C.M.R.	–	HARRIS COUNTY MAP RECORDS
H.C.D.R.	–	HARRIS COUNTY DEED RECORDS
H.C.O.P.R.R.P.	–	HARRIS COUNTY OFFICIAL PUBLIC RECORDS OF REAL PROPERTY

CURVE TABLE

NO.	RADIUS	DELTA	ARC LENGTH	CHORD BEARING AND DISTANCE
C1	950.00'	040°07'03"	665.17'	N 22°16'15" W – 651.67'
C2	1,950.00'	000°33'05"	18.77'	N 88°03'49" E – 18.77'

LINE TABLE

NO.	BEARING	DIST.
L1	N 42°19'47" W	90.79'
L2	N 02°12'44" W	167.09'
L3	N 42°47'16" E	28.28'
L4	S 47°53'38" W	266.04'

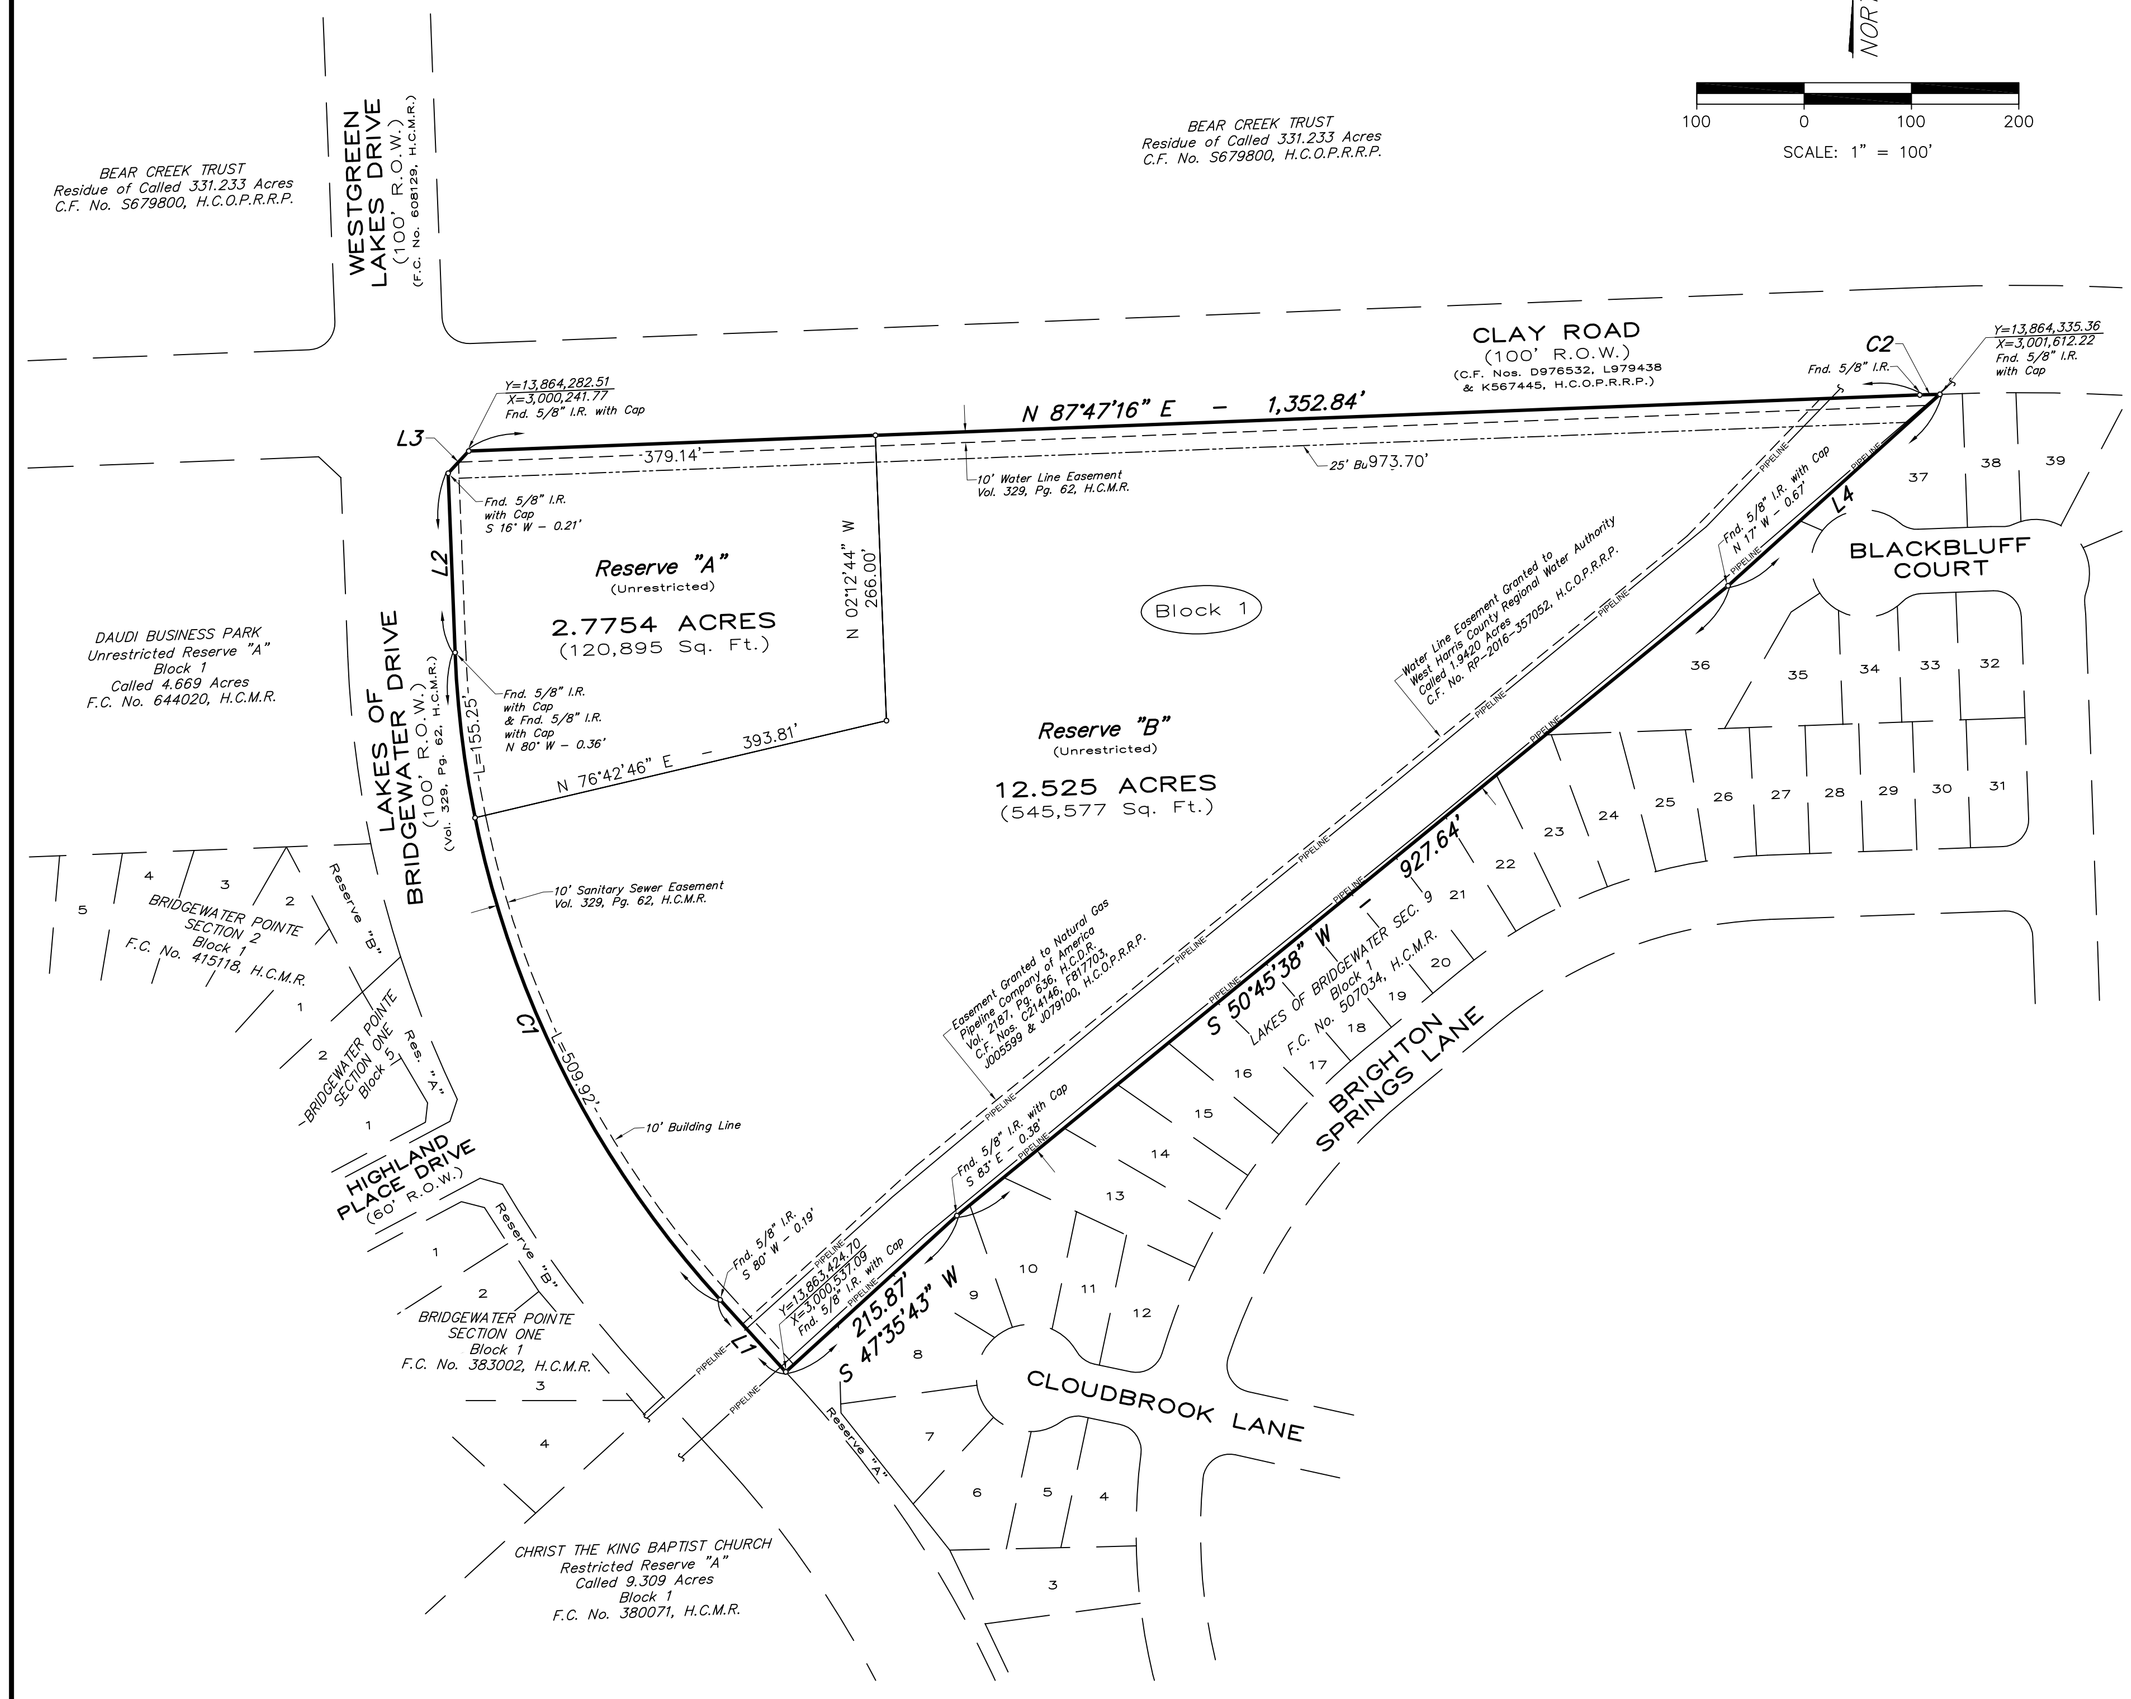

STATE OF TEXAS

COUNTY OF HARRIS

We, G PKWY LAND LP, a Texas limited partnership acting by and through Kareem Gamal, Member, being an officer of TERRAIN DEVELOPERS LLC, a Texas limited liability company, owners hereinafter referred to as Owners (whether one or more) of the 15.300 acre tract described in the above and foregoing map of CLAY BRIDGEWATER COMMERCE PARK, do hereby make and establish said subdivision and development plan of said property according to all lines dedications, restrictions, and notations on said maps or plat and hereby dedicate to the use of the public forever, all streets (except those streets designated as private streets, or permanent access easements), alleys, parks, water courses, drains, easements, and public places shown thereon for the purposes and considerations therein expressed; and do hereby bind ourselves, our heirs, successors and assigns to warrant and forever defend the title on the land so dedicated.

FURTHER, Owners have dedicated and by these presents do dedicate to the use of the public for public utility purposes forever unobstructed aerial easements. The aerial easements shall extend horizontally an additional eleven feet, six inches (11' 6") for ten feet (10' 0") perimeter ground easements or seven feet, six inches (7' 6") for fourteen feet (14' 0") perimeter ground easements or five feet, six inches (5' 6") for sixteen feet (16' 0") perimeter ground easements, from a plane sixteen feet (16' 0") above the ground level upward, located adjacent to and adjoining said public utility easements that are designated with aerial easements (U.E. and A.E.) as indicated and depicted hereon, whereby the aerial easement totals twenty one feet, six inches (21' 6") in width.

FURTHER, Owners have dedicated and by these presents do dedicate to the use of the public for public utility purpose forever unobstructed aerial easements. The aerial easements shall extend horizontally an additional ten feet (10' 0") for ten feet (10' 0") back-to-back ground easements, or eight feet (8' 0") for fourteen feet (14' 0") back-to-back ground easements or seven feet (7' 0") for sixteen feet (16' 0") back-to-back ground easements, from a plane sixteen feet (16' 0") above the ground level upward, located adjacent to both sides and adjoining said public utility easements that are designated with aerial easements (U.E. and A.E.) as indicated and depicted hereon, whereby the aerial easement totals thirty feet (30' 0") in width.

FURTHER, Owners do hereby covenant and agree that all of the property within the boundaries of this plat is hereby restricted to prevent the drainage of any septic tanks into any public or private street, permanent access easement, road or alley or any drainage ditch, either directly or indirectly.

FURTHER, Owners do hereby dedicate to the public a strip of land fifteen feet (15' 0") wide on each side of the center line of any and all bayous, creeks, gullies, ravines, draws, sloughs or other natural drainage courses located in said plat, as easements for drainage purposes, giving the City of Houston, Harris County, or any other governmental agency, the right to enter upon said easement at any and all times for the purpose of construction and maintenance of drainage facilities and structures.

FURTHER, Owners do hereby covenant and agree that all of the property within the boundaries of this plat and adjacent to any drainage easement, ditch, gully, creek or natural drainage way shall hereby be restricted to keep such drainage ways and easements clear of fences, buildings, planting and other obstructions to the operations and maintenance of the drainage facility and that such abutting property shall not be permitted to drain directly into this easement except by means of an approved drainage structure.

FURTHER, Owners certify and covenant that they have complied with or will comply with existing Harris County Road Law, Section 31-C as amended by Chapter 614, Acts of 1973, 63rd Legislature and all other regulations heretofore on file with the Harris County Engineer and adopted by the Commissioners' Court of Harris County.

IN TESTIMONY WHEREOF, the G PKWY LAND LP, a Texas limited partnership by Terrain Developers LLC, a Texas limited liability company, its general parnter has caused these presents to be signed by Kareem Gamal, its

Member, thereunto authorized this _____ day of _____, 2022.

G PKWY LAND LP, a Texas limited Partnership

By: Terrain Developers LLC, a Texas limited liability company, its general partner

By: _____
Kareem Gamal, Member

STATE OF TEXAS

COUNTY OF HARRIS

BEFORE ME, the undersigned authority, on this day personally appeared Kareem Gamal, known to me to be the person whose name is subscribed to the foregoing instrument and acknowledged to me that he executed the same for the purposes and considerations therein expressed.

GIVEN UNDER MY HAND AND SEAL OF OFFICE, this

_____ day of _____, 2022.

_____
Notary Public in and for the State of Texas

My Commission Expires: _____

I, Daniel N. Pinnell, am authorized under the laws of the State of Texas to practice the profession of surveying and hereby certify that the above subdivision is true and accurate; was prepared from an actual survey of the property made under my supervision on the ground; that, except as shown all boundary corners, angle points, points of curvature and other points of reference have been marked with iron (or other objects of a permanent nature) pipes or rods having an outside diameter of not less than five eighths (5/8) inch and a length of not less than three (3) feet; and that the plat boundary corners have been tied to the Texas Coordinate System of 1983, south central zone.

_____
Daniel N. Pinnell
Registered Professional Land Surveyor
Texas Registration No. 5349

STATE OF TEXAS
REGISTERED
DANIEL N. PINNELL
5349
PROFESSIONAL
LAND SURVEYOR

This is to certify that the Planning Commission of the City of Houston, Texas, has approved this plat and subdivision of CLAY BRIDGEWATER COMMERCE PARK in conformance with the laws of the State of Texas and the ordinances of the City of Houston as shown hereon and

authorized the recording of this plat this _____ day of _____, 2022.

By: _____
Martha L. Stein or M. Sonny Garza
Chair Vice Chairman

By: _____
Margaret Wallace Brown, AICP, CNU-A
Secretary

I, Milton Rahman, County Engineer of Harris County, hereby certify that the plat of this subdivision complies with all the existing rules and regulations of this office, as adopted by the Harris County Commissioners' Court and that it complies or will comply with all applicable provisions of the Harris County Road Law as amended and all other Court adopted drainage requirements.

_____
Milton Rahman, P.E.
County Engineer

I, Teneshia Hudspeth, County Clerk of Harris County and ex officio clerk of the Harris County Commissioners' Court, do hereby certify that the within instrument was approved at a legally convened meeting of the Harris County Commissioners' Court held

on _____, 2022 by an order entered into the minutes of the court.

_____
Teneshia Hudspeth
County Clerk
of Harris County, Texas

By: _____
Deputy

I, Teneshia Hudspeth, County Clerk of Harris County, do hereby certify that the within instrument with its certificate of authentication was filed for registration in my office

on _____ 2022, at_____o'clock ___M., and duly recorded on

_____ 2022, at_____o'clock ___M., and at Film Code

Number _____ of the Map Records of Harris County for said county.

Witness my hand and seal of office, at Houston, the day and date last above written.

_____
Teneshia Hudspeth
County Clerk
of Harris County, Texas

By: _____
Deputy

CLAY BRIDGEWATER COMMERCE PARK

A SUBDIVISION OF 15.300 ACRES (666,472 SQUARE FEET) OF LAND, SITUATED IN THE M. ROSENTHAL SURVEY, ABSTRACT NO. 990, HARRIS COUNTY, TEXAS.

1 BLOCK 2 RESERVES

OWNER:
G PKWY LAND LP
5718 WESTHEIMER ROAD, SUITE 1440
HOUSTON, TEXAS 77057
713-392-2953

SURVEYOR:
THE PINNELL GROUP, LLC
25207 OAKHURST DRIVE
SPRING, TEXAS 77386
281-363-8700
FIRM REG. #10039600

DATE: FEBRUARY, 2022 *SCALE: 1" = 100'* *PROJECT NO. 21-274*