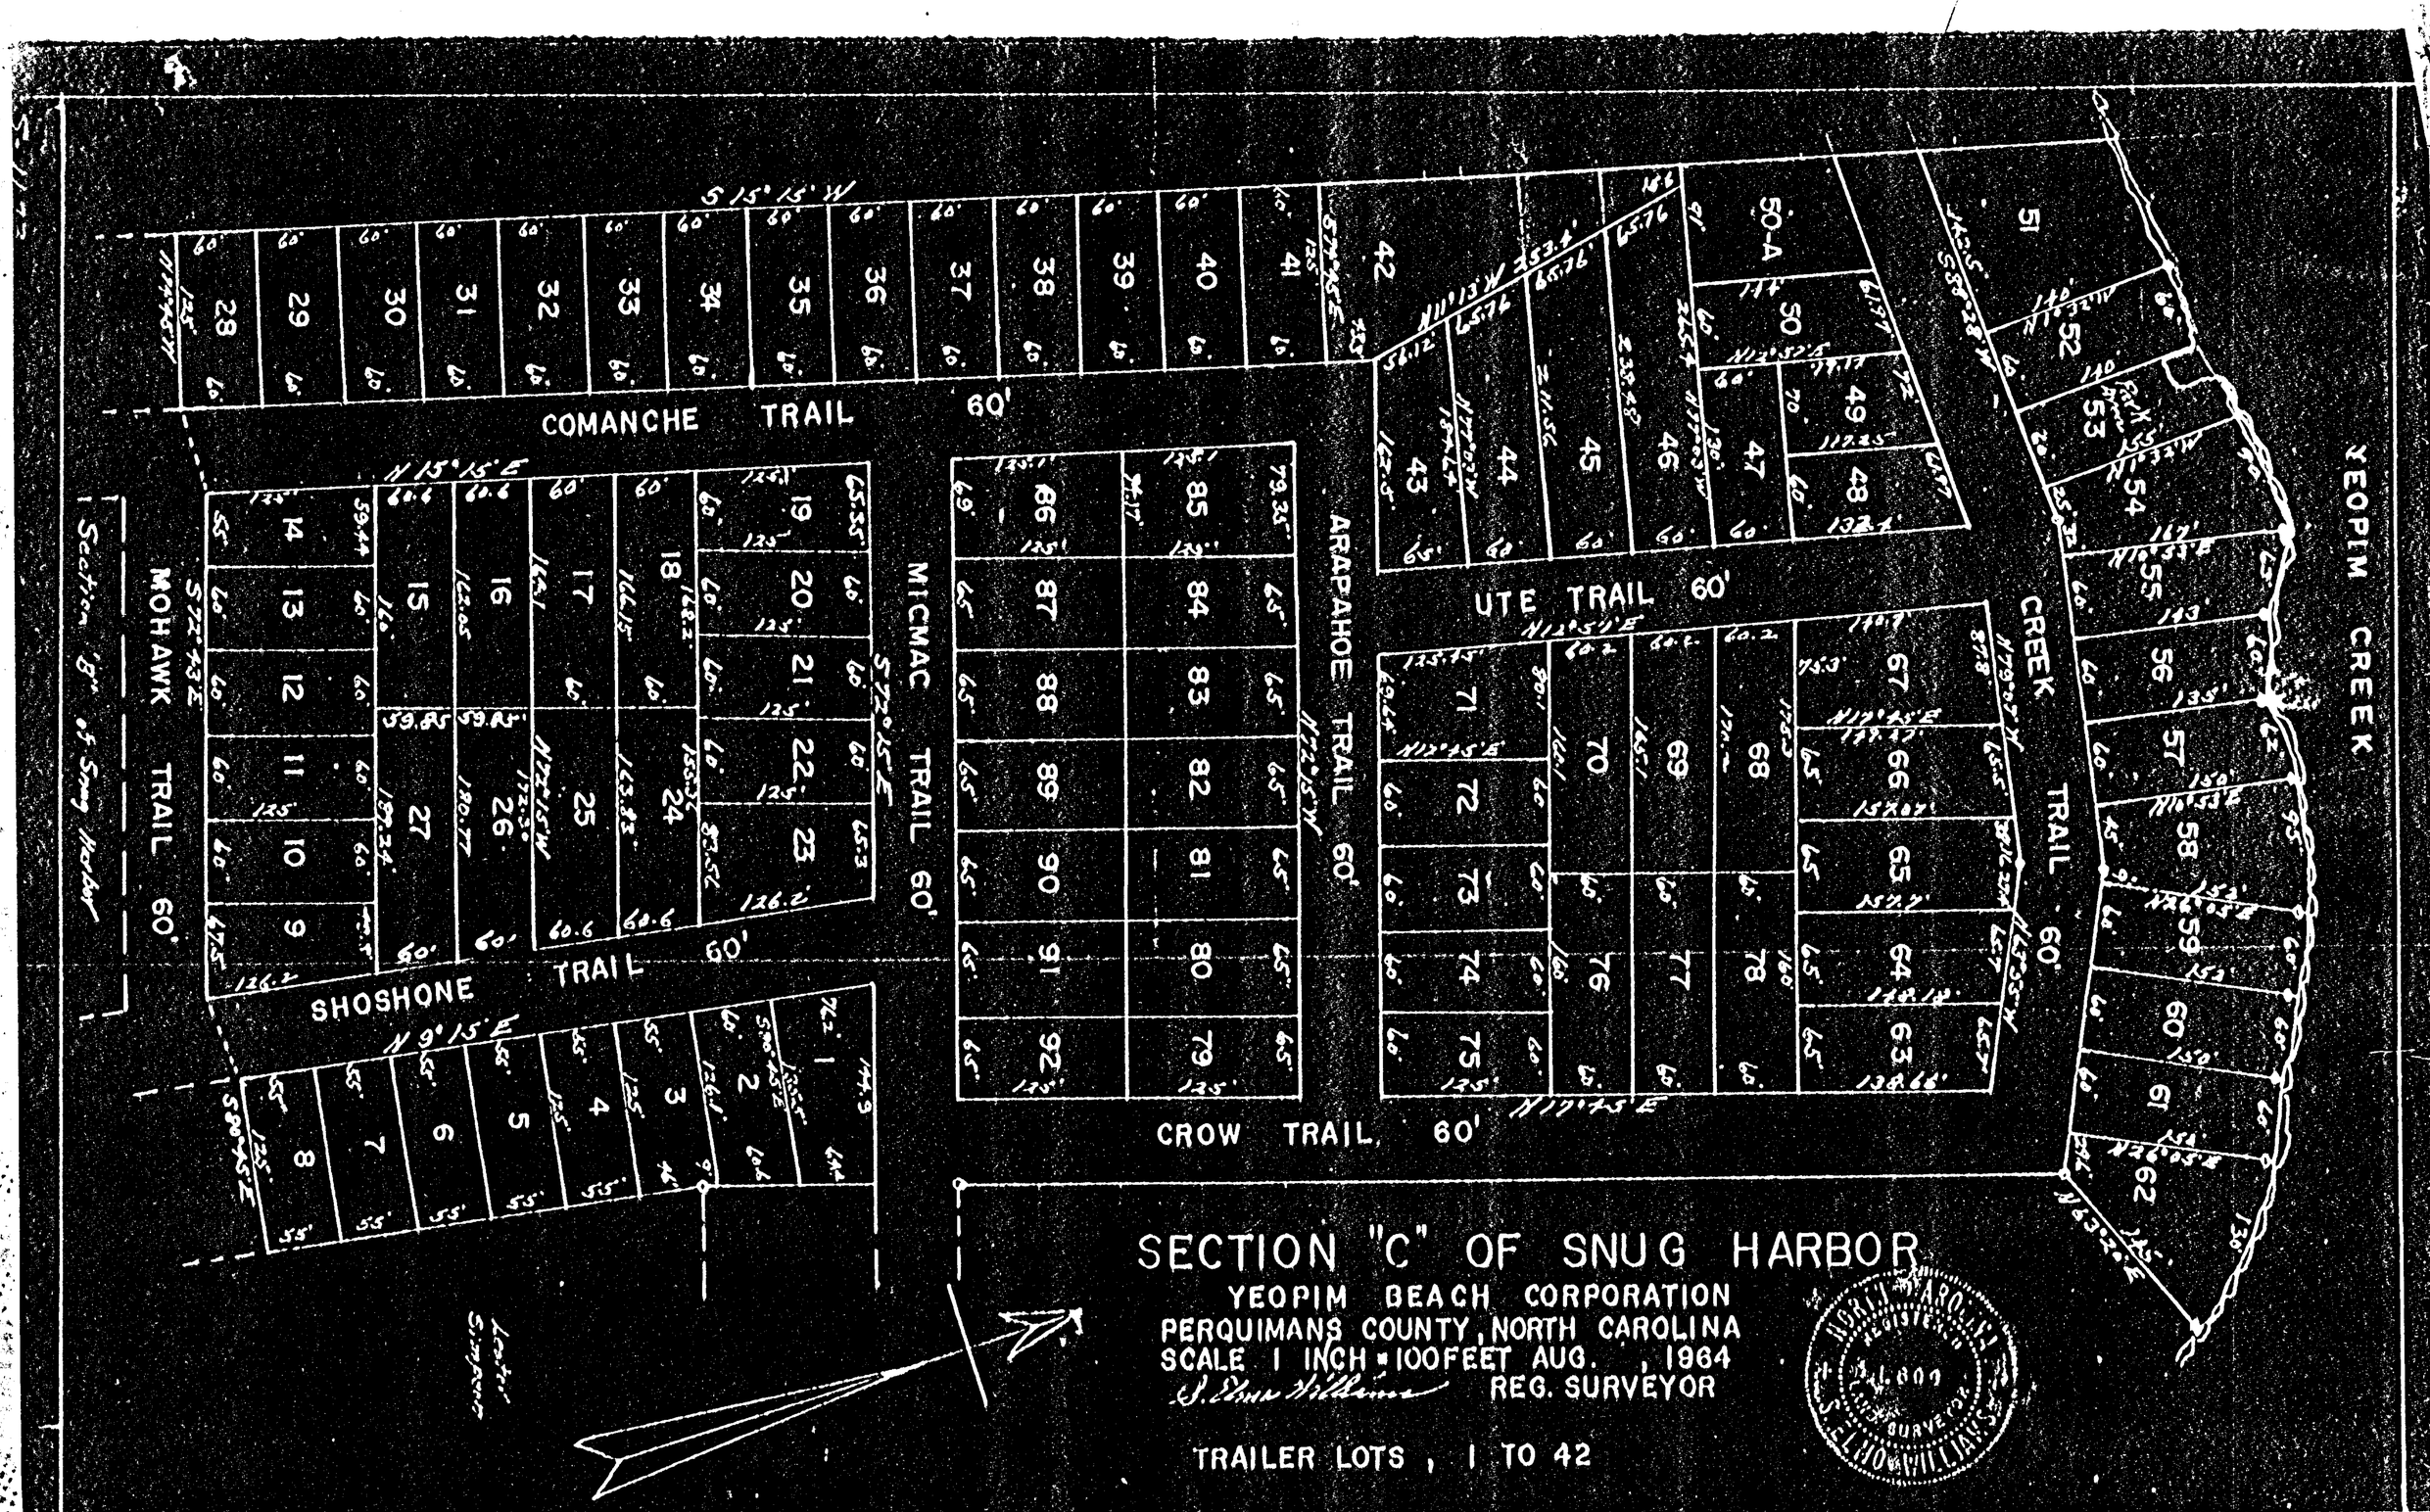

Note: See amended map Sections "B" and "C", P.B. 4, Page 127

Filed for registration on the 25 day of Nov. ,19 64 ,at 2:30 o'clock P.M., and registered in the office of the Register of Deeds for Perquimans County, N.C., this 3 day of Dec. ,19 64 ,at 5 o'clock P ,M., in Plat Book 4 , on Page 11

Julian C. Powell
Register of Deeds

NORTH CAROLINA
PERQUIMANS COUNTY

I, W. J. Ward, C. S. do hereby certify that S. Elmo Williams, Registered Surveyor and being duly sworn says that the annexed plat is in all respects correct and was prepared from an actual survey made by him on August 1964. Let the plat with this certificate be registered.

Witness my hand this 25th day of November, 1964.

W. J. Ward
Clerk Superior Court
Perquimans County

1