Binding edge

SECTION "G" OF SNUG HARBOR
YEOPIM BEACH CORPORATION
PERQUIMANS COUNTY, NORTH CAROLINA
SCALE 1 INCH = 100 FEET OCT. 13, 1967

S. Elmo Williams REG. SURVEYOR

I, Minnie Lee Winslow, a Notary Public for Perq. County, N.C., do hereby certify that S. Elmo Williams personally came before me this day and, being duly sworn, stated that the annexed map was prepared by him from an actual survey made by him on the 13 day of Oct., 1967, and that, according to the best of his knowledge and belief, said map is in all respects correct.

Witness my hand and official seal, this the 8 day of Nov., 1967.

Minnie Lee Winslow Notary Public

My commission expires Oct. 17, 1968.

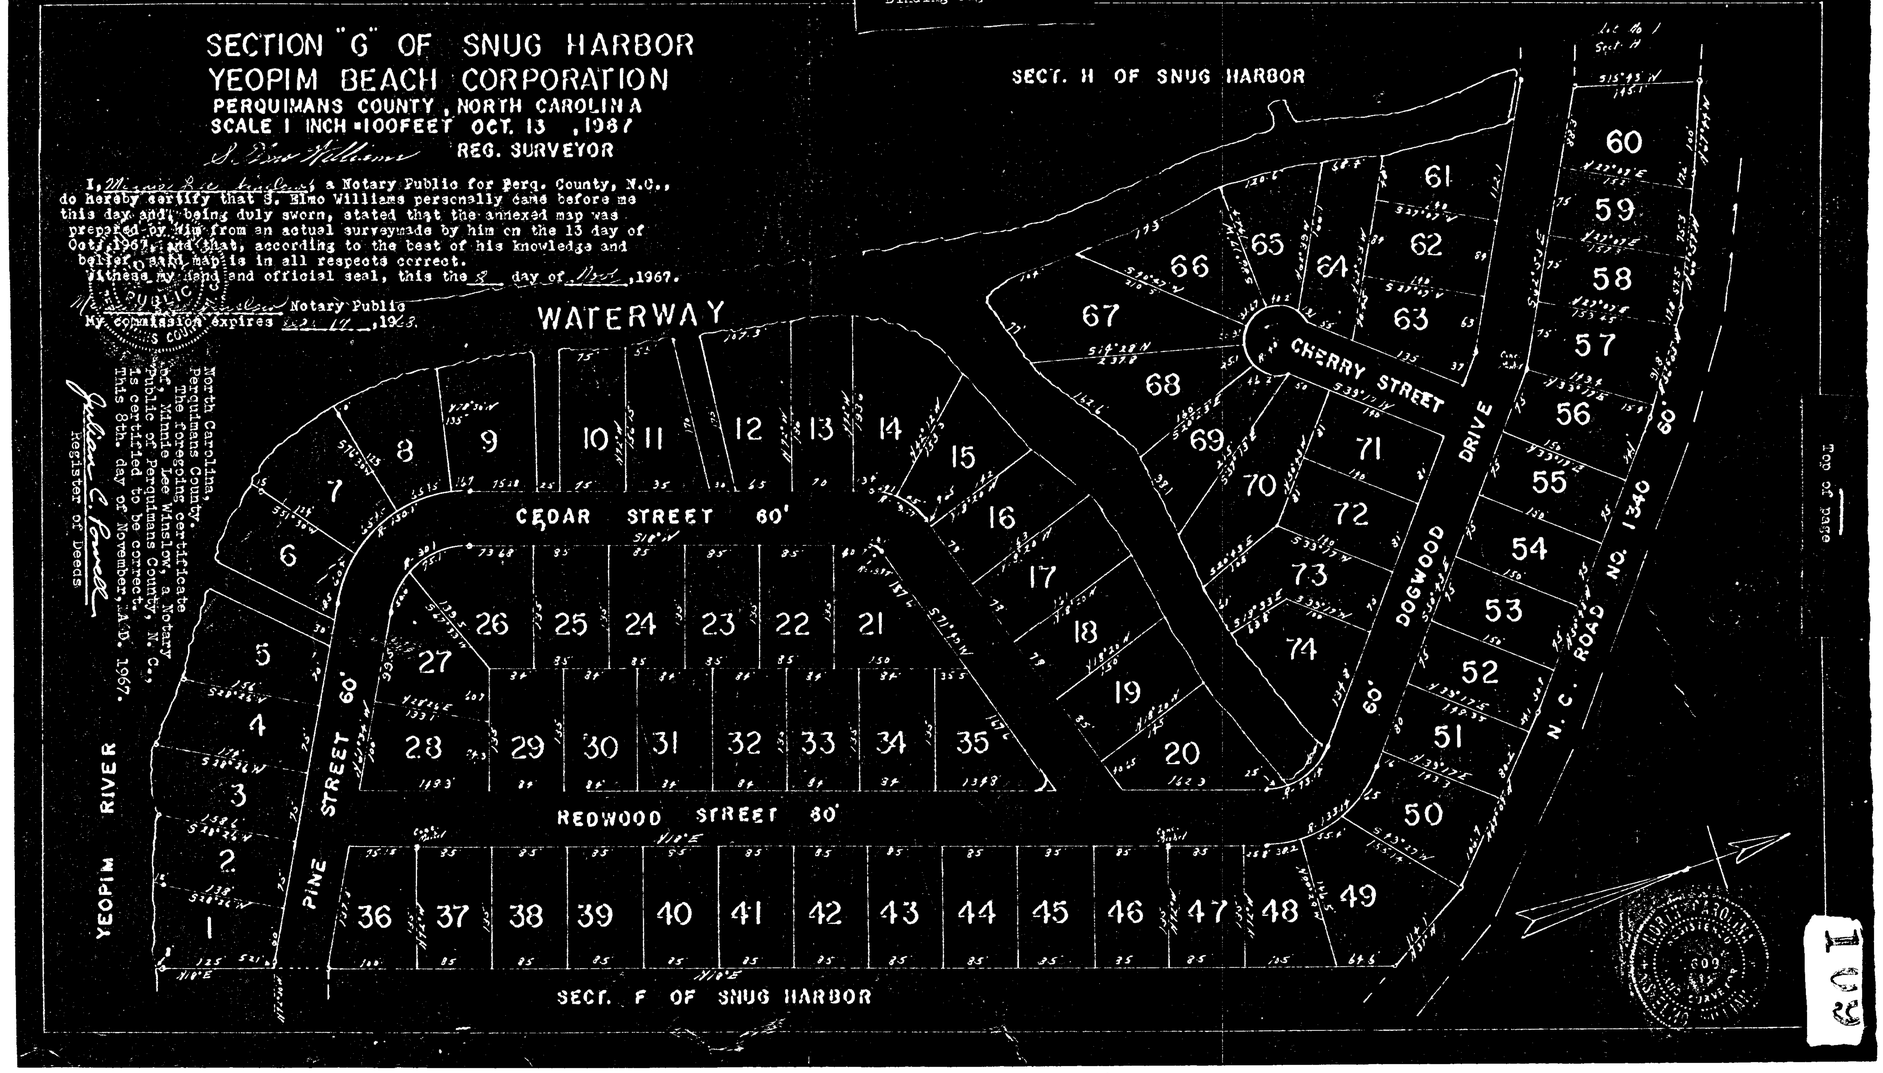

North Carolina, Perquimans County. The foregoing certificate of Minnie Lee Winslow, a Notary Public of Perquimans County, N. C., is certified to be correct. This 8th. day of November, A.D. 1967.

Julian C. Powell
Register of Deeds

Presented for Registration on the 8 day of November 1967 at 10:00 o'clock A. M., and registered in the office of the Register of Deeds for Perquimans County, N. C., this 16 day of November 1967 at 5:00 o'clock P. M., in Plat Book No. 4 Page No. 109

Julian C. Powell
Register of Deeds

All lots in Sect. "G" are mobile homes lots.
S. Elmo Williams Reg. Surveyor
Dec. 18, 1967

Witness: Julian C. Powell
Register of Deeds

K+E 1 2 3 4 5 10THS & 100THS FEET CAROLINA BLUE PRINTERS 116-118 WEST MORGAN STREET RALEIGH, N. C.

Top of page