


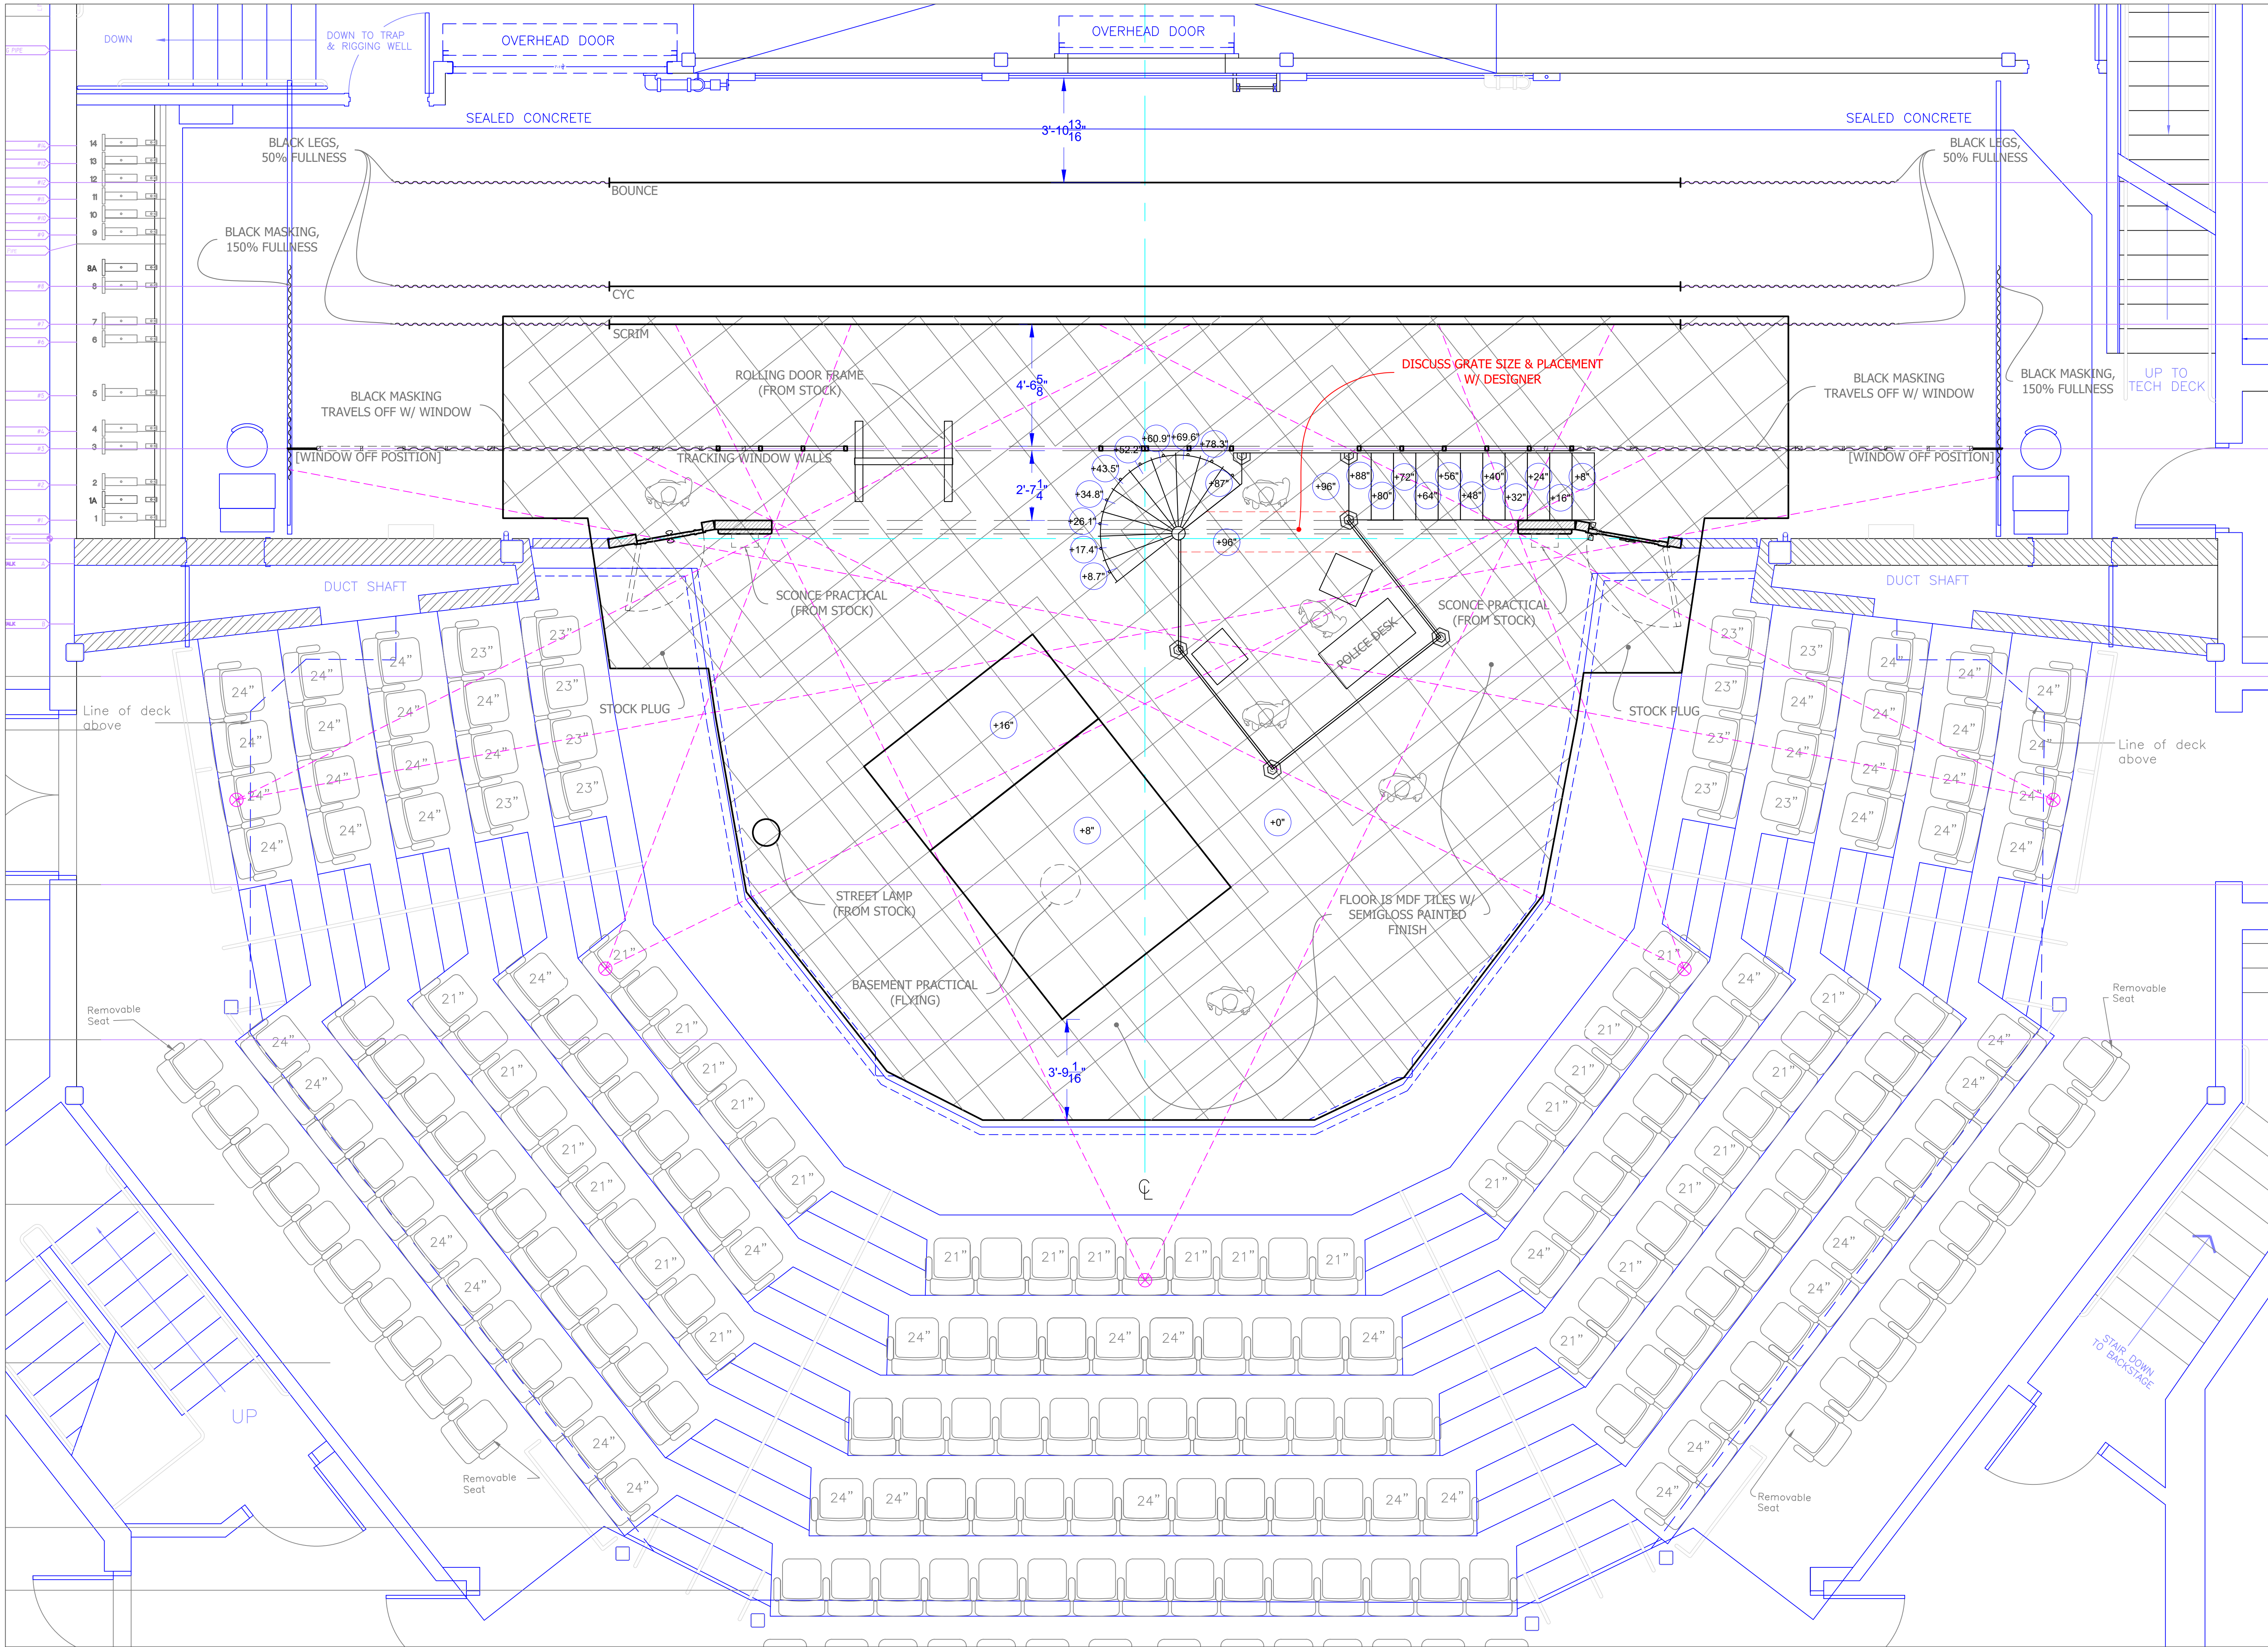

CONNECTICUT REPERTORY
THEATRE

NAFE KATTER THEATRE

THREE MUSKETEERS: 1941

BY: MEGAN MONAGHAN RIVAS

DIRECTOR: MICHELLE POLGAR

SCENIC DESIGNER: M. L. FYFE

GROUND PLAN

SCALE: 3/8" = 1'-0"

DATE: 01.14.2026


DRAWN: MLF

DESIGN IS BASED ON CURRENT KNOWN
ELEMENTS AND MAY CHANGE TO
ACCOMMODATE REAL-LIFE SCENARIOS.
THE DESIGNER OFFERS SUGGESTIONS ON
BUILD MATERIALS, BUT CONSTRUCTION IS
CARRIED OUT THROUGH OTHER PARTIES.
THUS THE DESIGNER WILL NOT BE HELD
RESPONSIBLE FOR FAULTY
CONSTRUCTION.

01
OF 07

REVISIONS

DATE	NOTES
01.01.2026	SHIFTED SPACING OF UNITS

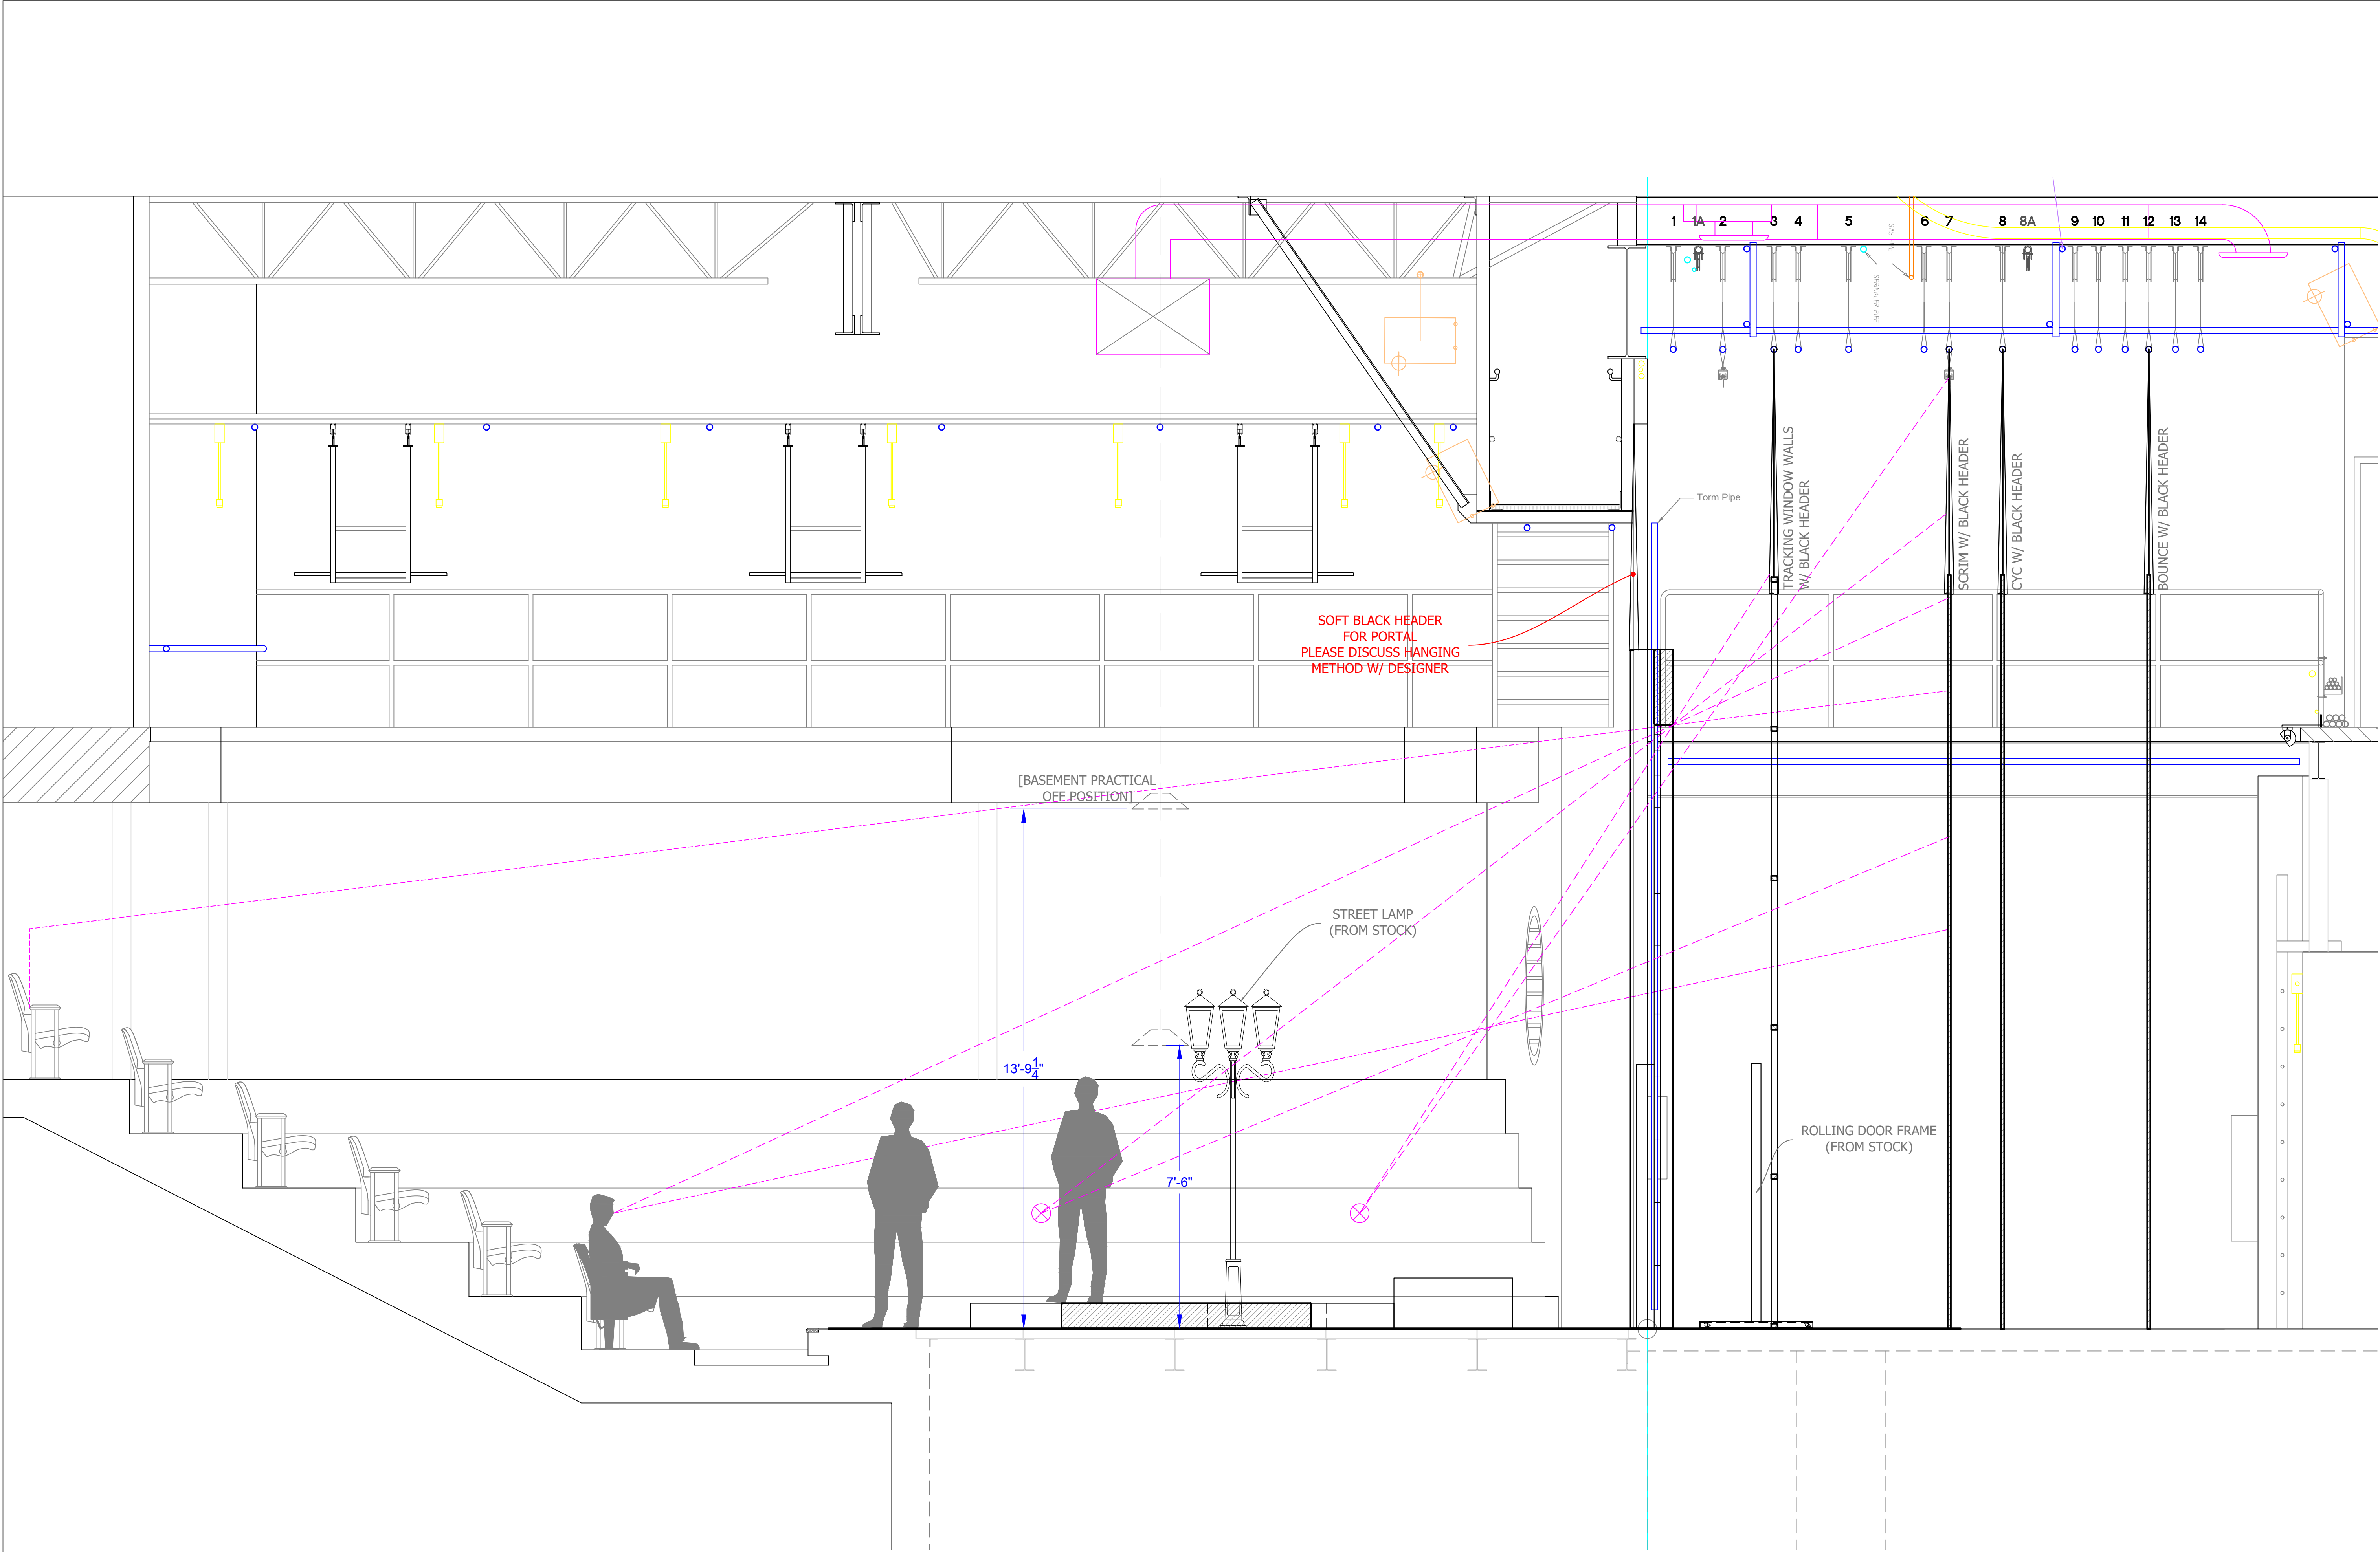

CONNECTICUT REPERTORY
THEATRE

NAFE KATTER THEATRE

**THREE
MUSKETEERS:
1941**

BY: MEGAN MONAGHAN RIVAS

DIRECTOR: MICHELLE POLGAR

SCENIC DESIGNER: M. L. FYFE

**SL CENTER
SECTION**

SCALE: 1/2" = 1'-0"


DATE: 01.14.2026

DRAWN: MLF

DESIGN IS BASED ON CURRENT KNOWN
ELEMENTS AND MAY CHANGE TO
ACCOMMODATE REAL-LIFE SCENARIOS.
THE DESIGNER OFFERS SUGGESTIONS ON
BUILD MATERIALS, BUT CONSTRUCTION IS
CARRIED OUT THROUGH OTHER PARTIES.
THUS THE DESIGNER WILL NOT BE HELD
RESPONSIBLE FOR FAULTY
CONSTRUCTION.

**02A
OF 07**

REVISIONS	
DATE	NOTES

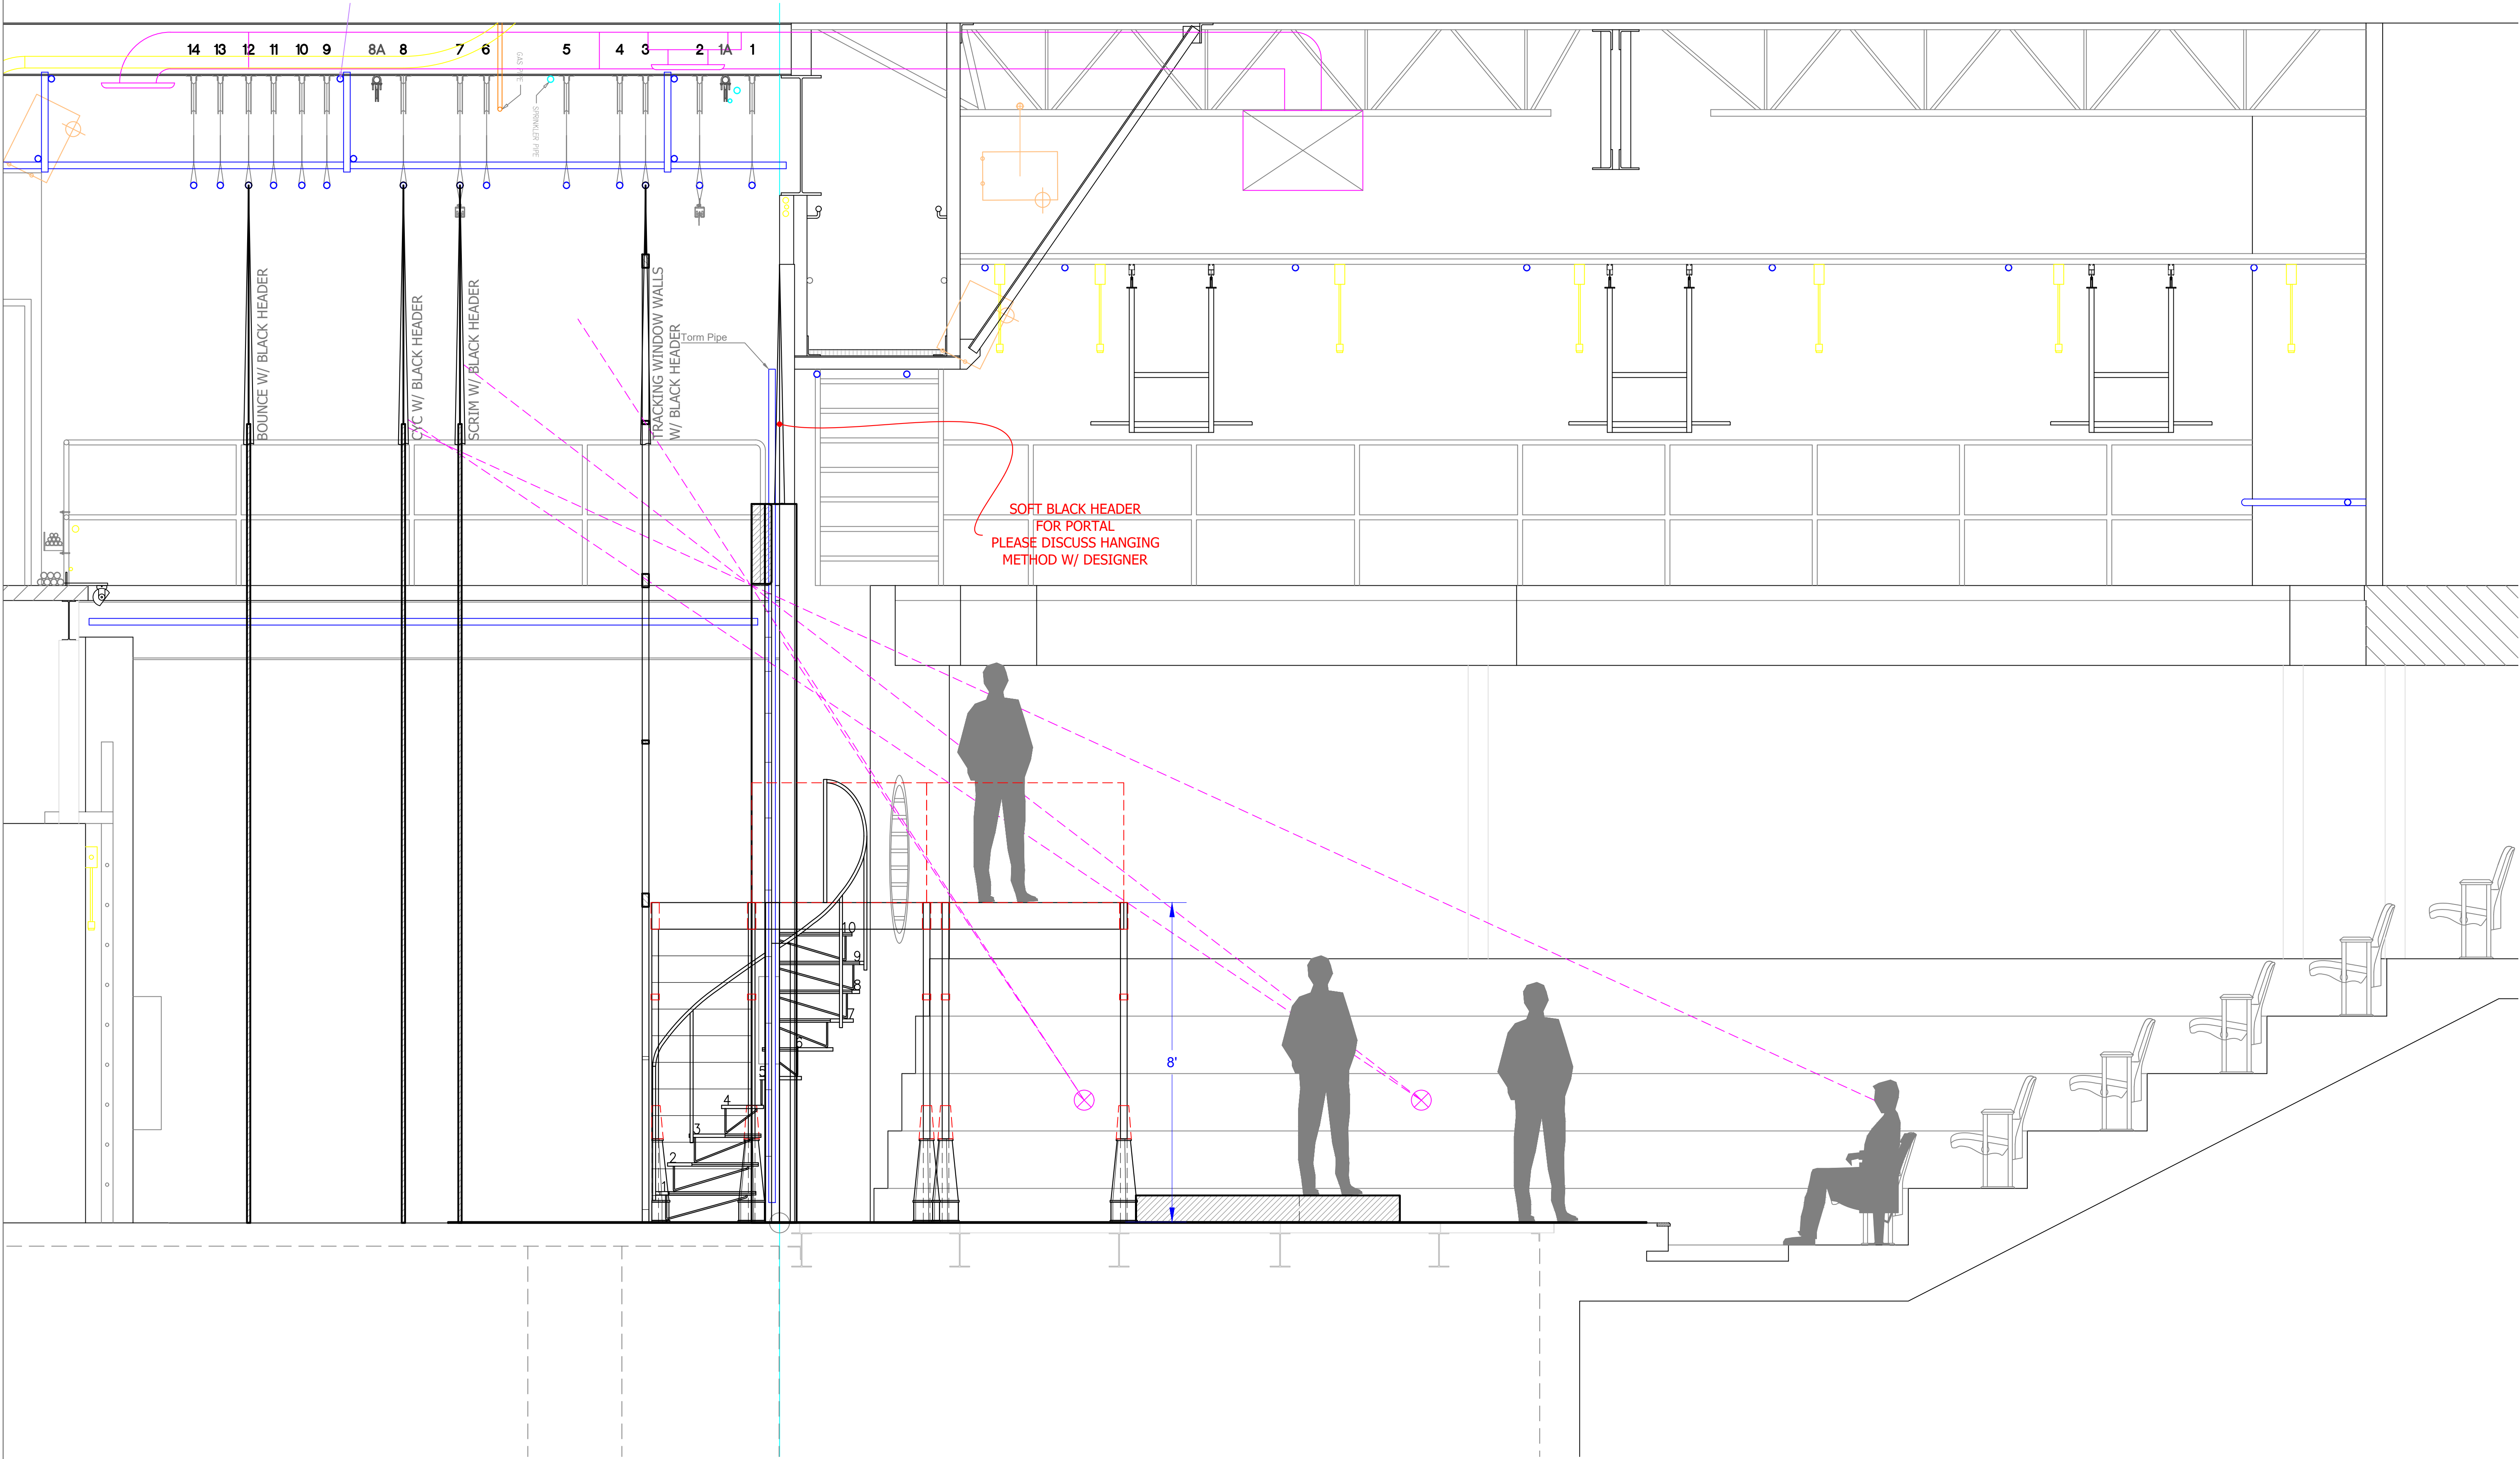

CONNECTICUT REPERTORY
THEATRE

NAFE KATTER THEATRE

**THREE
MUSKETEERS:
1941**
BY: MEGAN MONAGHAN RIVAS

DIRECTOR: MICHELLE POLGAR

SCENIC DESIGNER: M. L. FYFE

**SR CENTER
SECTION**

SCALE: 1/2" = 1'-0"

DATE: 01.14.2026

DRAWN: MLF

DESIGN IS BASED ON CURRENT KNOWN
ELEMENTS AND MAY CHANGE TO
ACCOMMODATE REAL-LIFE SCENARIOS.
THE DESIGNER OFFERS SUGGESTIONS ON
BUILD MATERIALS, BUT CONSTRUCTION IS
CARRIED OUT THROUGH OTHER PARTIES.
THUS THE DESIGNER WILL NOT BE HELD
RESPONSIBLE FOR FAULTY
CONSTRUCTION.

**02B
OF 07**

REVISIONS	
DATE	NOTES



CONNECTICUT REPERTORY
THEATRE

NAFE KATTER THEATRE

THREE
MUSKETEERS:
1941
BY: MEGAN MONAGHAN RIVAS

DIRECTOR: MICHELLE POLGAR

SCENIC DESIGNER: M. L. FYFE

MDF TILE DECK

SCALE: VARIOUS


DATE: 01.14.2026

DRAWN: MLF


DESIGN IS BASED ON CURRENT KNOWN
ELEMENTS AND MAY CHANGE TO
ACCOMMODATE REAL-LIFE SCENARIOS.
THE DESIGNER OFFERS SUGGESTIONS ON
BUILD MATERIALS, BUT CONSTRUCTION IS
CARRIED OUT THROUGH OTHER PARTIES.
THUS THE DESIGNER WILL NOT BE HELD
RESPONSIBLE FOR FAULTY
CONSTRUCTION.

03
OF 07


REVISIONS	
DATE	NOTES

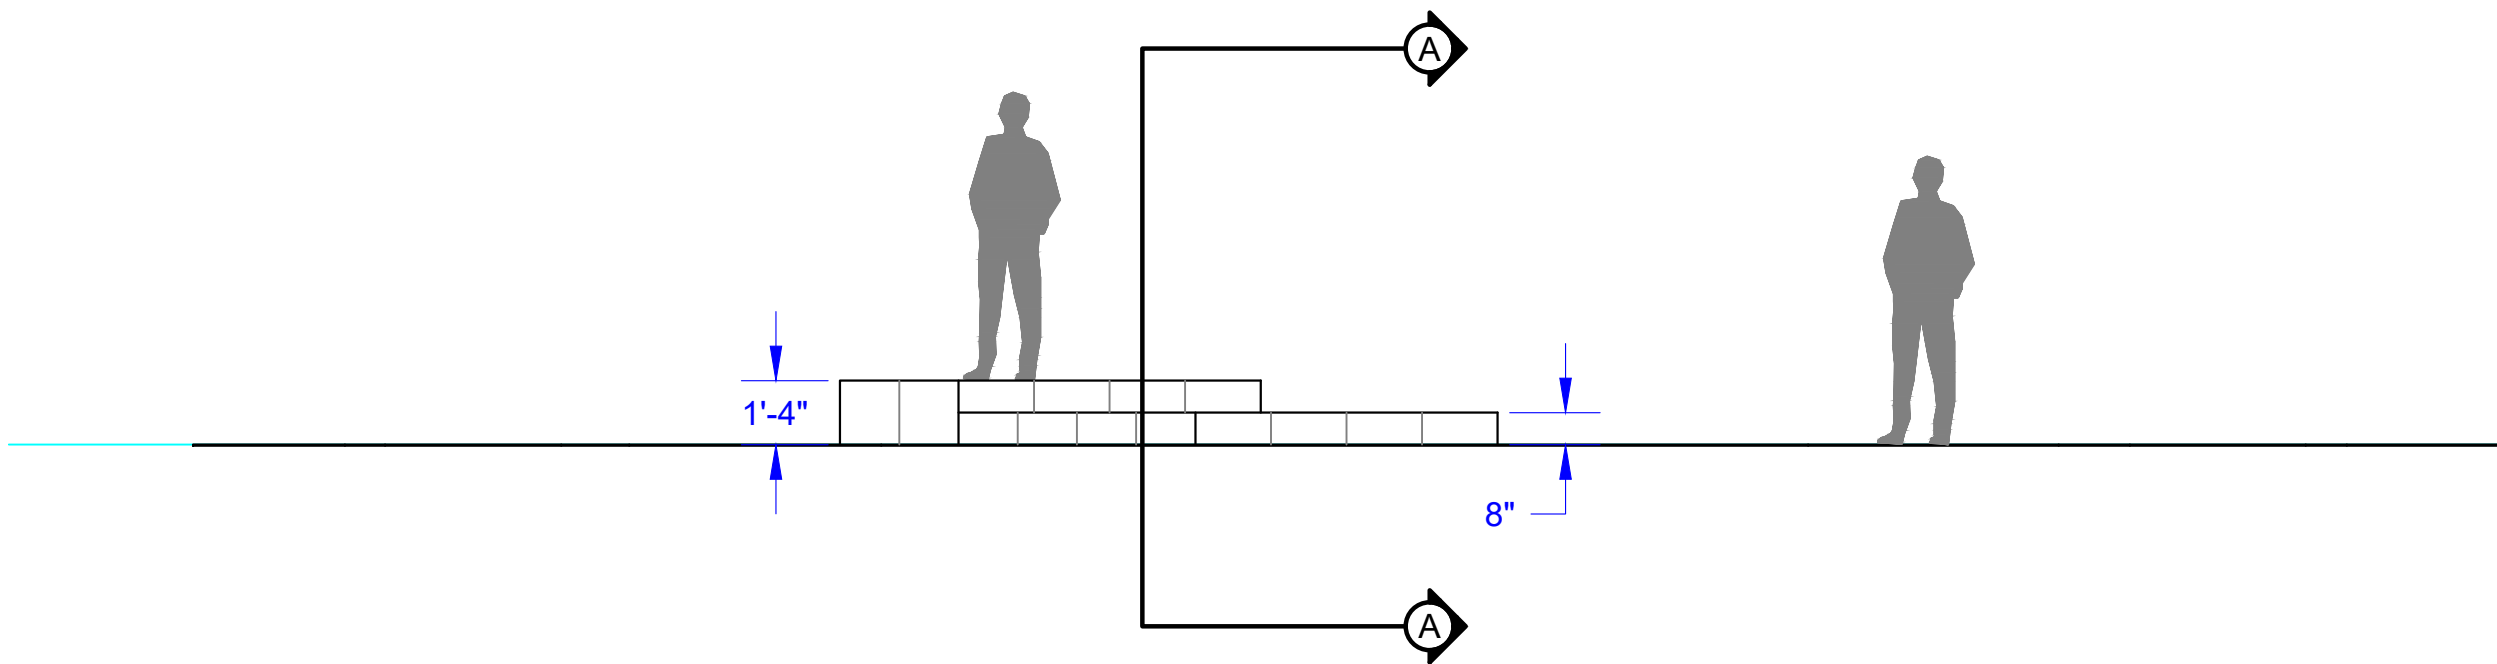

FRONT VIEW

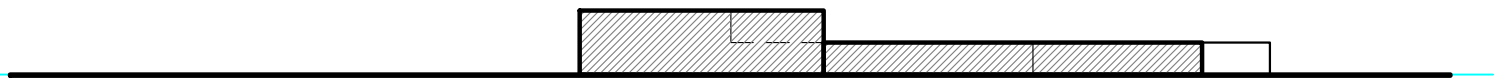


SECTION A-A

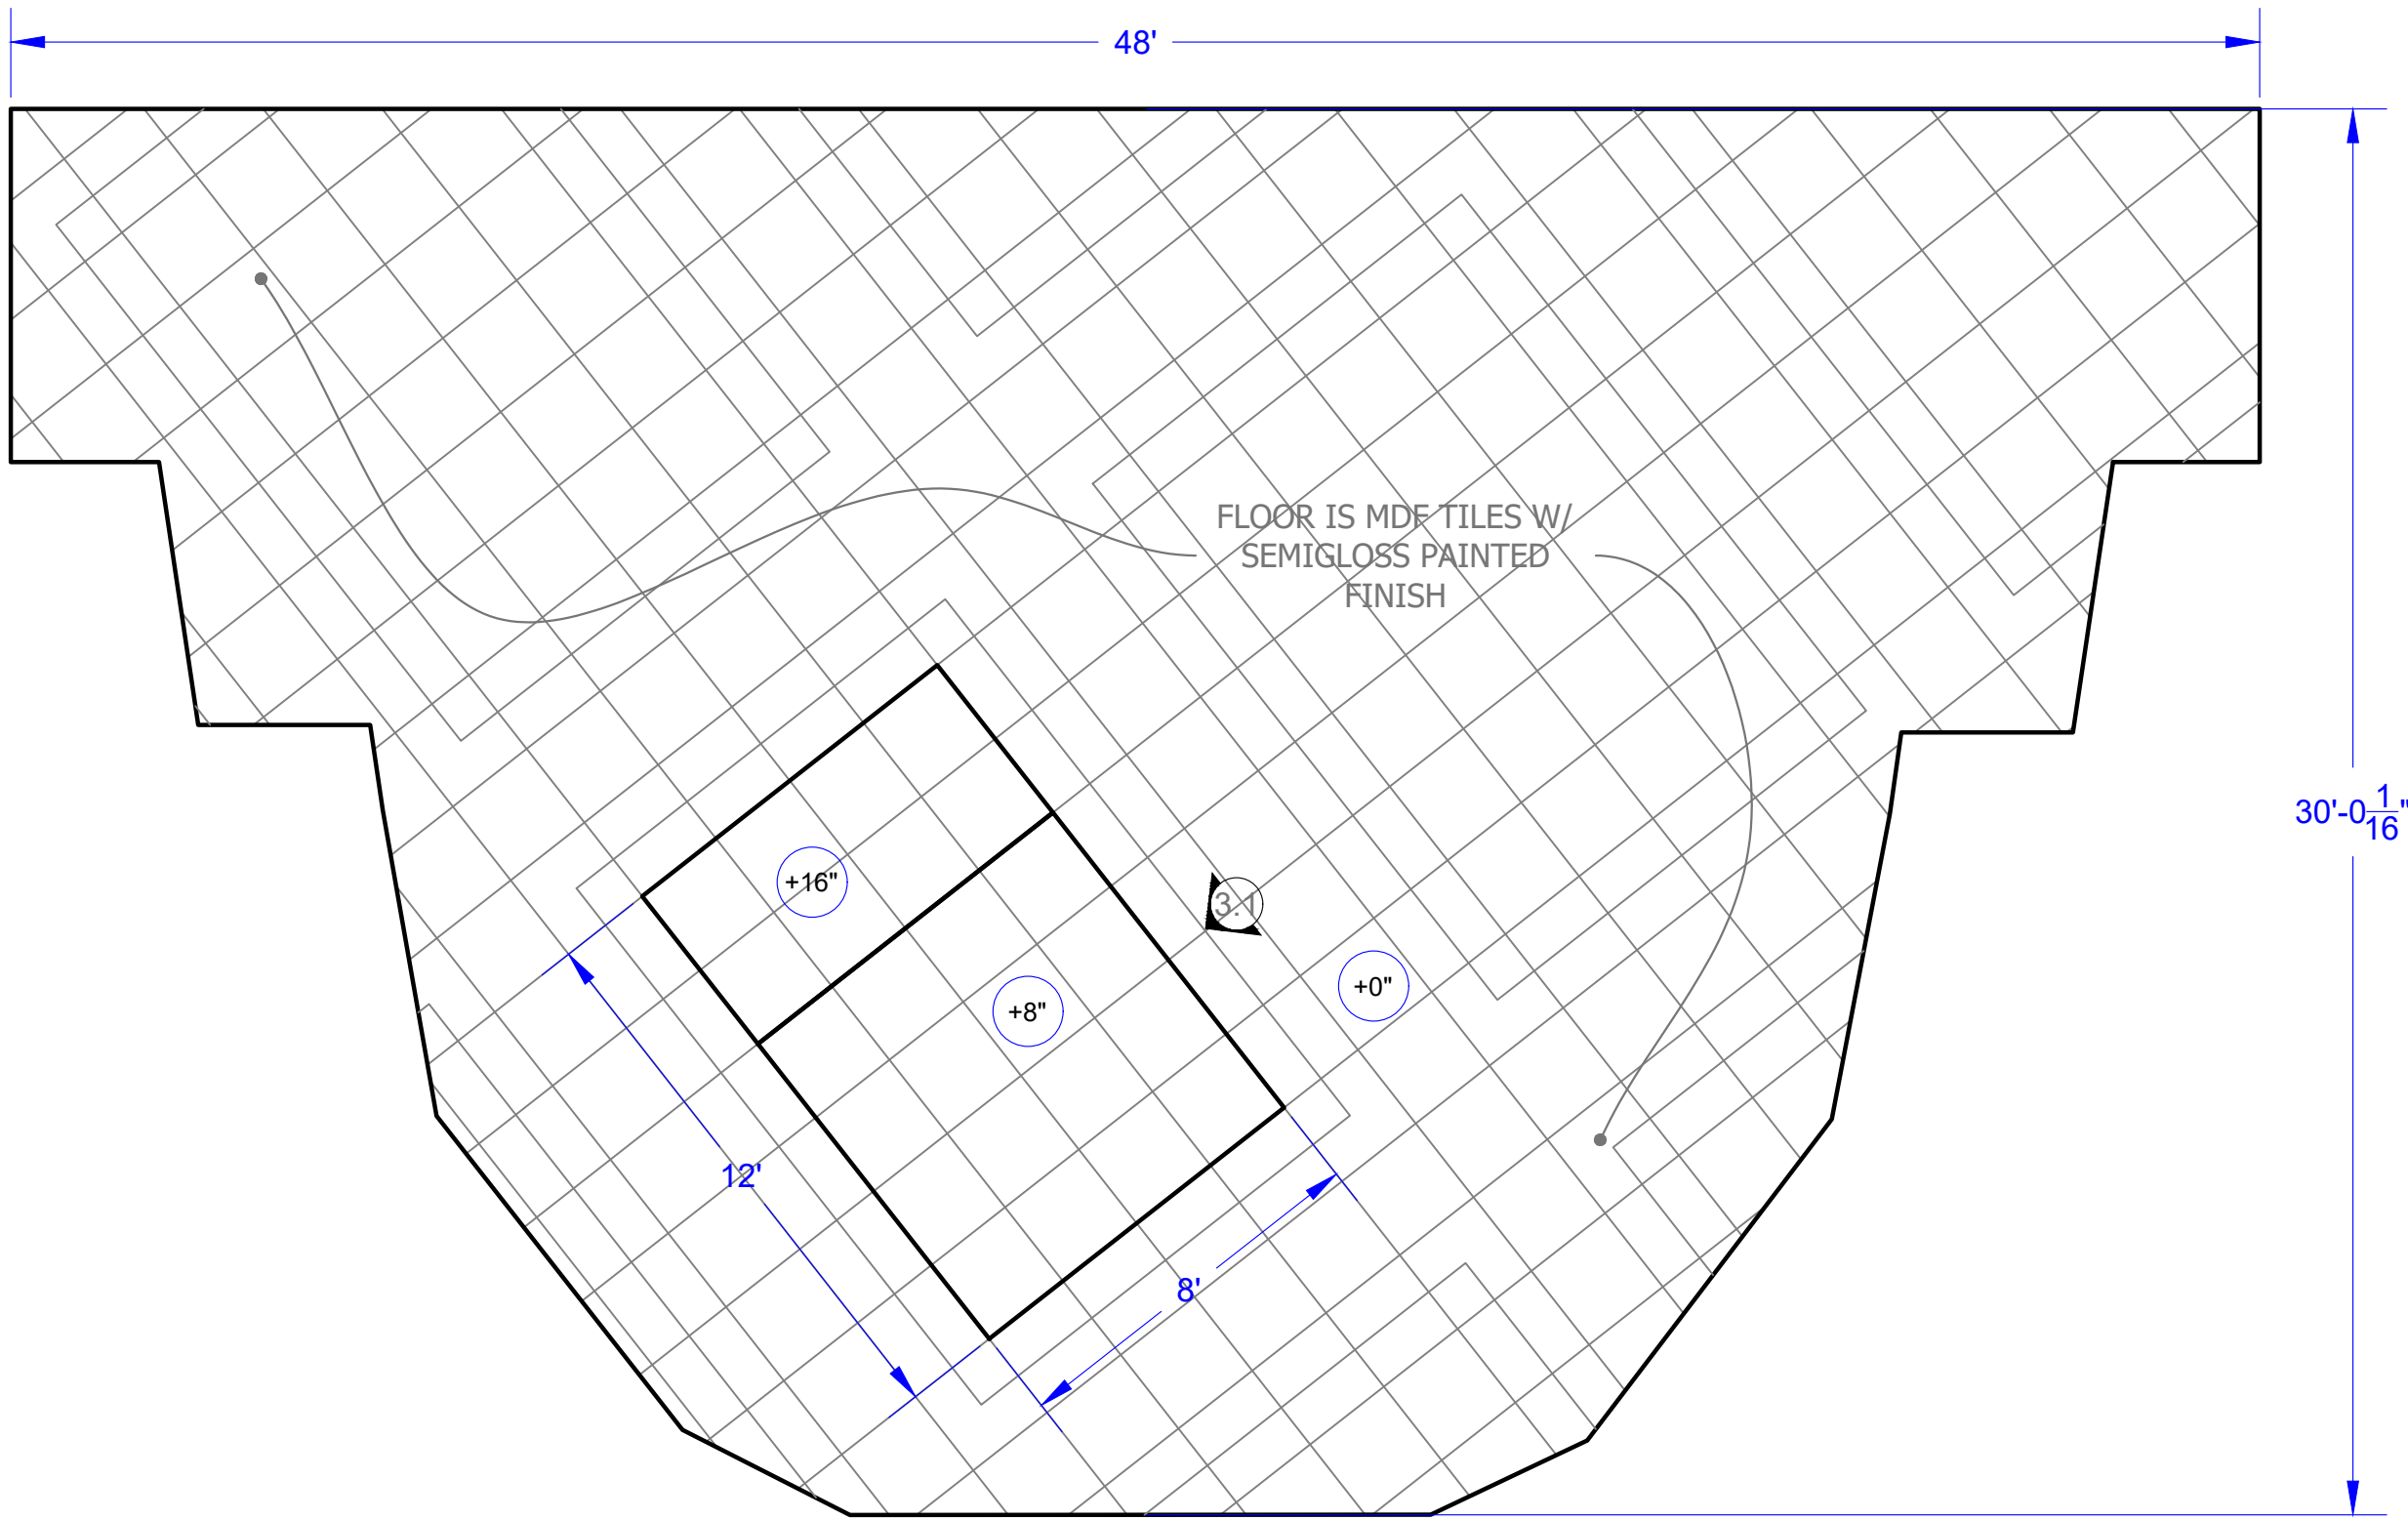

PLAN VIEW

1 MDF TILE DECK
SCALE: 1/4" = 1' - 0"

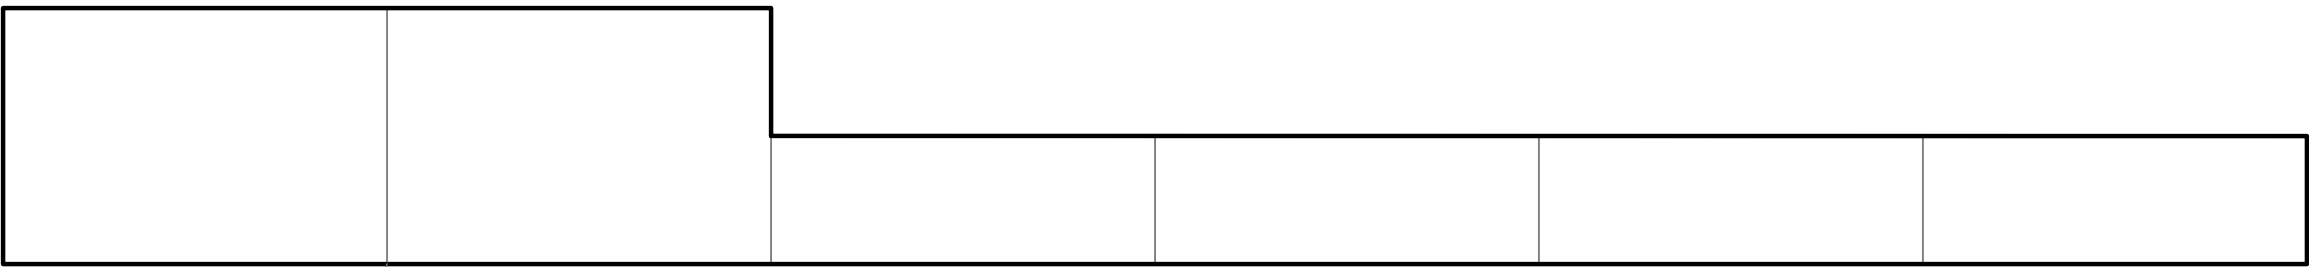

TILE EDGES SHOULD LINE UP
WITH FLOOR TILES

3.1 TILE ON SIDES OF RAISED DECK
SCALE: 1" = 1' - 0"



CONNECTICUT REPERTORY
THEATRE

NAFE KATTER THEATRE

THREE
MUSKETEERS:
1941
BY: MEGAN MONAGHAN RIVAS

DIRECTOR: MICHELLE POLGAR

SCENIC DESIGNER: M. L. FYFE

ARCH PORTAL
W/ DOORS

SCALE: 1/2" = 1'-0"


DATE: 01.14.2026

DRAWN: MLF

DESIGN IS BASED ON CURRENT KNOWN
ELEMENTS AND MAY CHANGE TO
ACCOMMODATE REAL-LIFE SCENARIOS.
THE DESIGNER OFFERS SUGGESTIONS ON
BUILD MATERIALS, BUT CONSTRUCTION IS
CARRIED OUT THROUGH OTHER PARTIES.
THUS THE DESIGNER WILL NOT BE HELD
RESPONSIBLE FOR FAULTY
CONSTRUCTION.

04
OF 07

REVISIONS	
DATE	NOTES

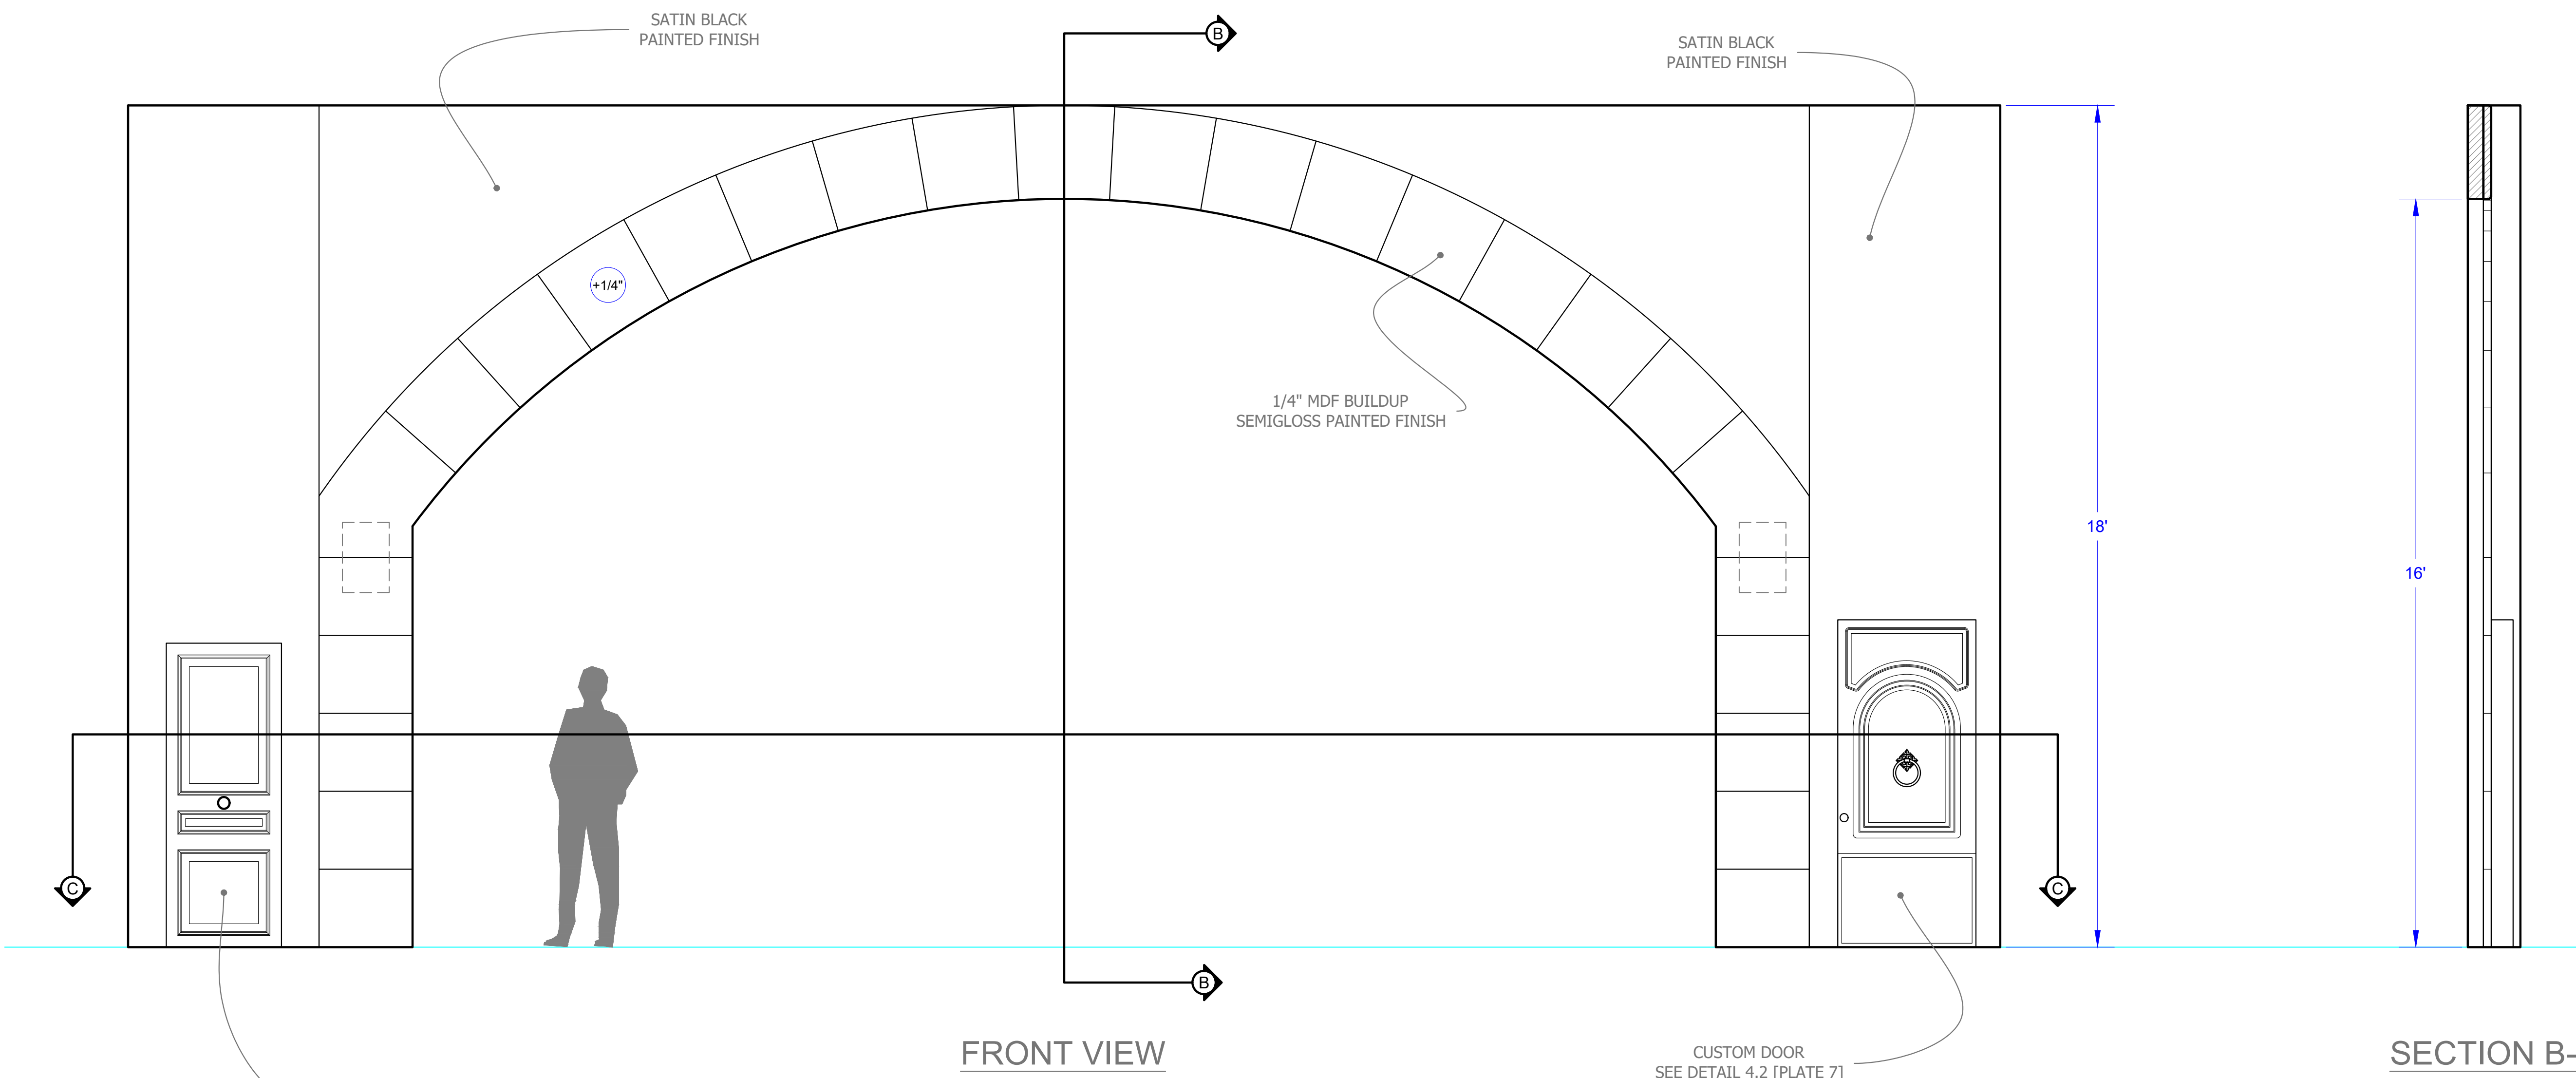


FRONT VIEW

SECTION B-B

SECTION C-C

1 ARCH PORTAL W/ DOORS
SCALE: 1/2 " = 1' - 0"

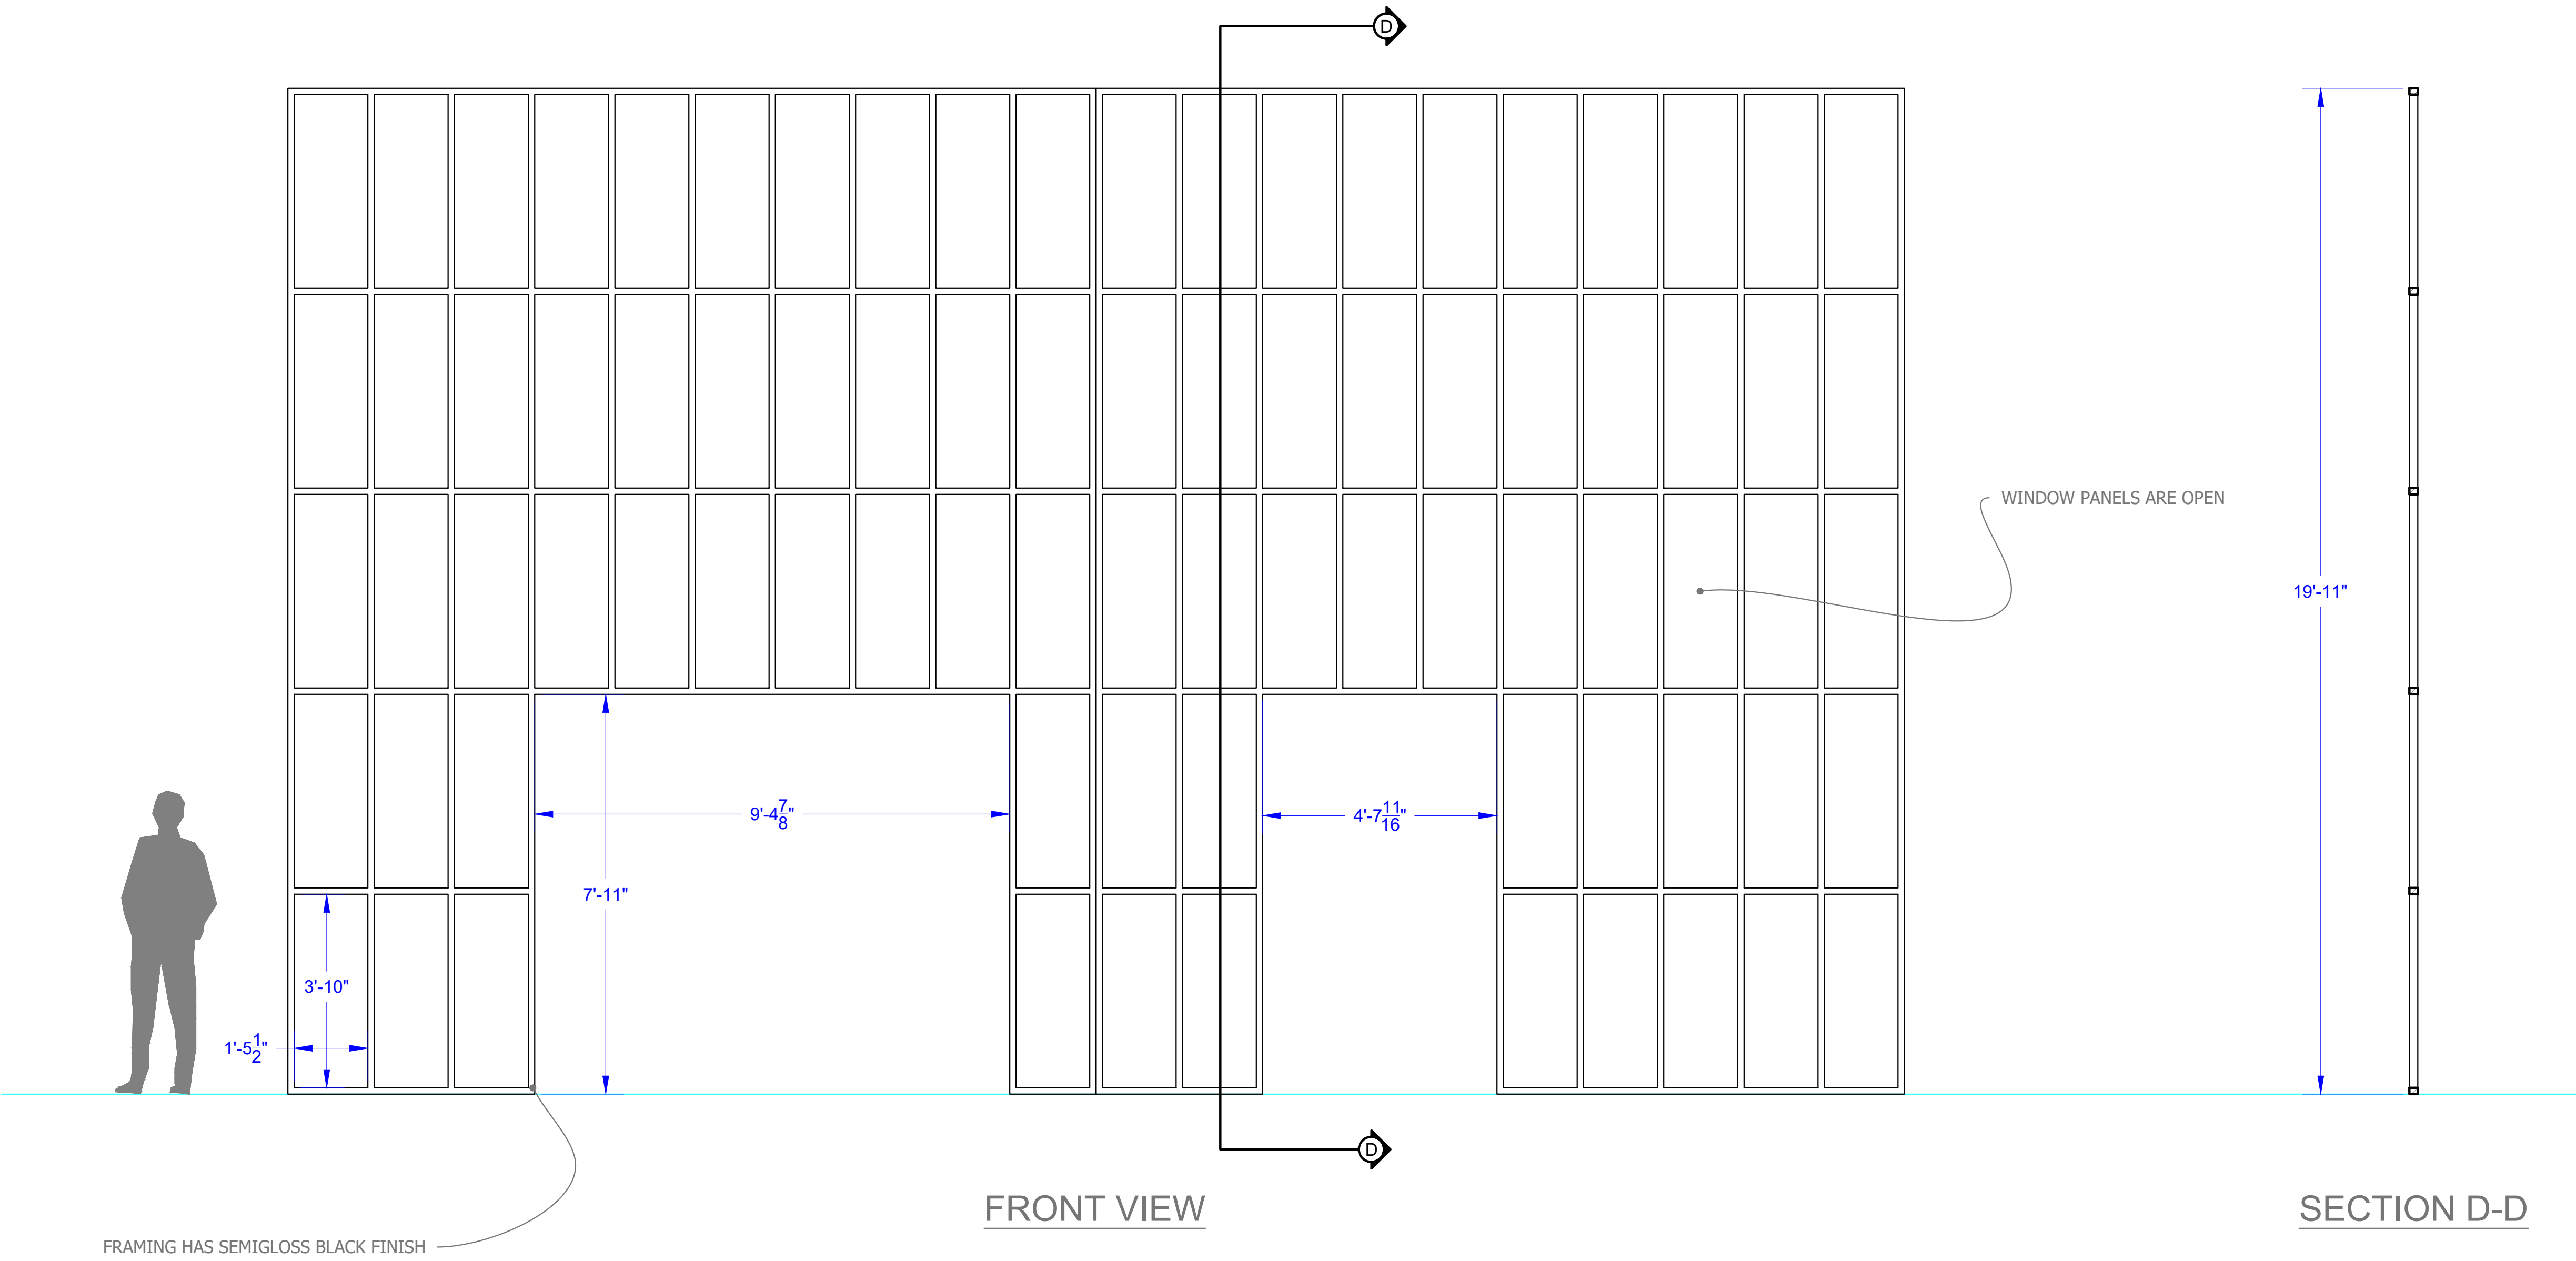

FRONT VIEW

SECTION D-D

PLAN VIEW

1 TRACKING WINDOW WALLS
SCALE: 1/2" = 1' - 0"



CONNECTICUT REPERTORY THEATRE

CONNECTICUT REPERTORY THEATRE

NAFE KATTER THEATRE

THREE MUSKETEERS:
1941

BY: MEGAN MONAGHAN RIVAS

DIRECTOR: MICHELLE POLGAR

SCENIC DESIGNER: M. L. FYFE

TRACKING WINDOW WALLS

SCALE: 1/2" = 1'-0"



DATE: 01.14.2026

DRAWN: MLF


DESIGN IS BASED ON CURRENT KNOWN ELEMENTS AND MAY CHANGE TO ACCOMMODATE REAL-LIFE SCENARIOS. THE DESIGNER OFFERS SUGGESTIONS ON BUILD MATERIALS, BUT CONSTRUCTION IS CARRIED OUT THROUGH OTHER PARTIES. THUS THE DESIGNER WILL NOT BE HELD RESPONSIBLE FOR FAULTY CONSTRUCTION.

05 OF 07

REVISIONS	
DATE	NOTES

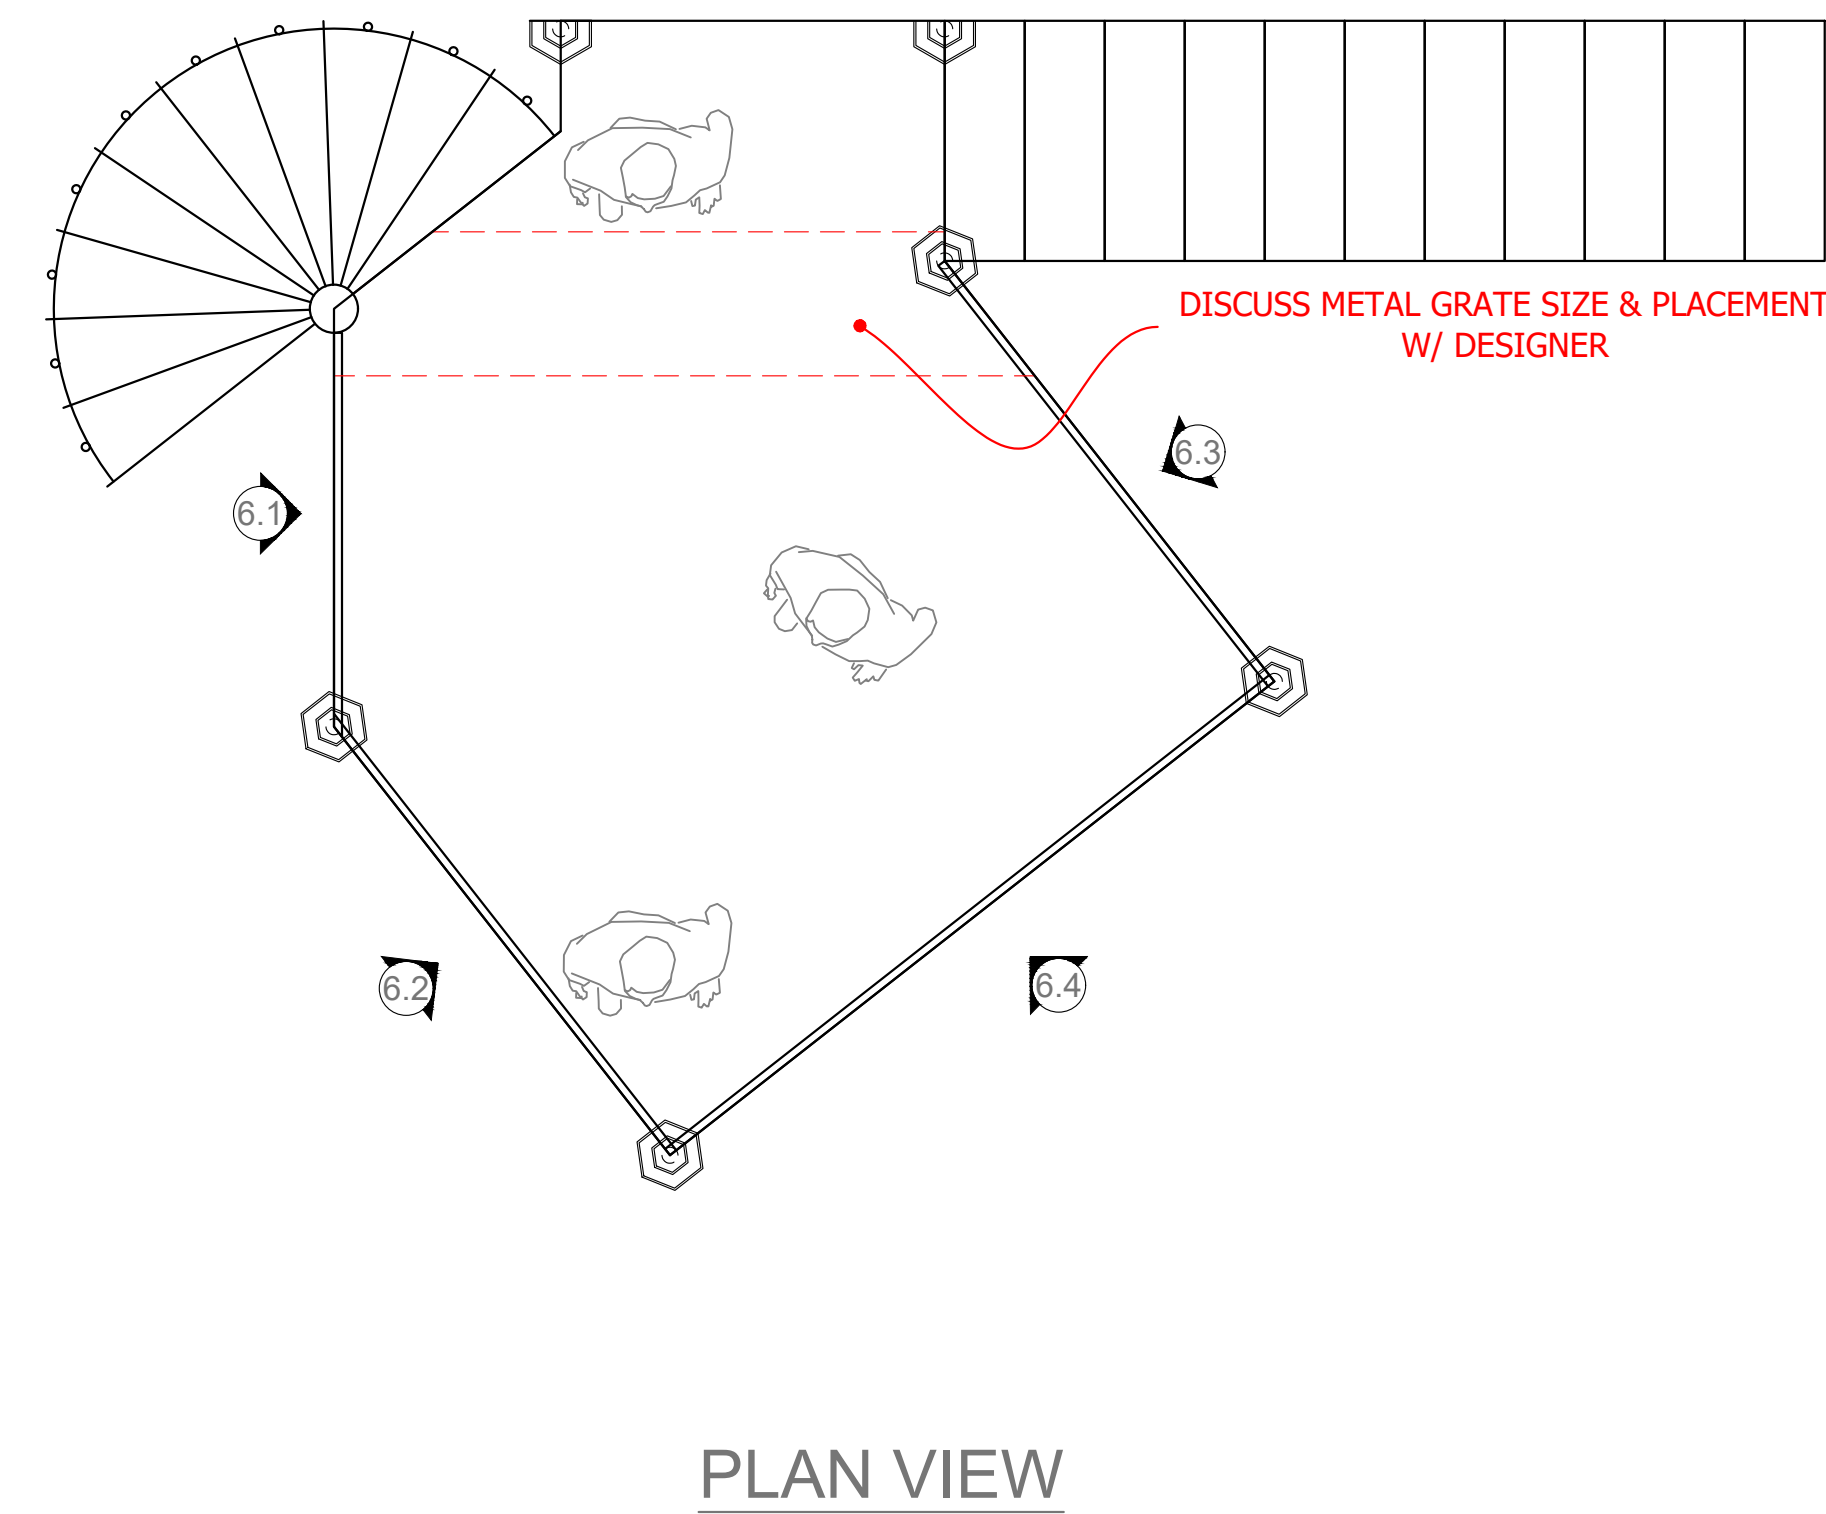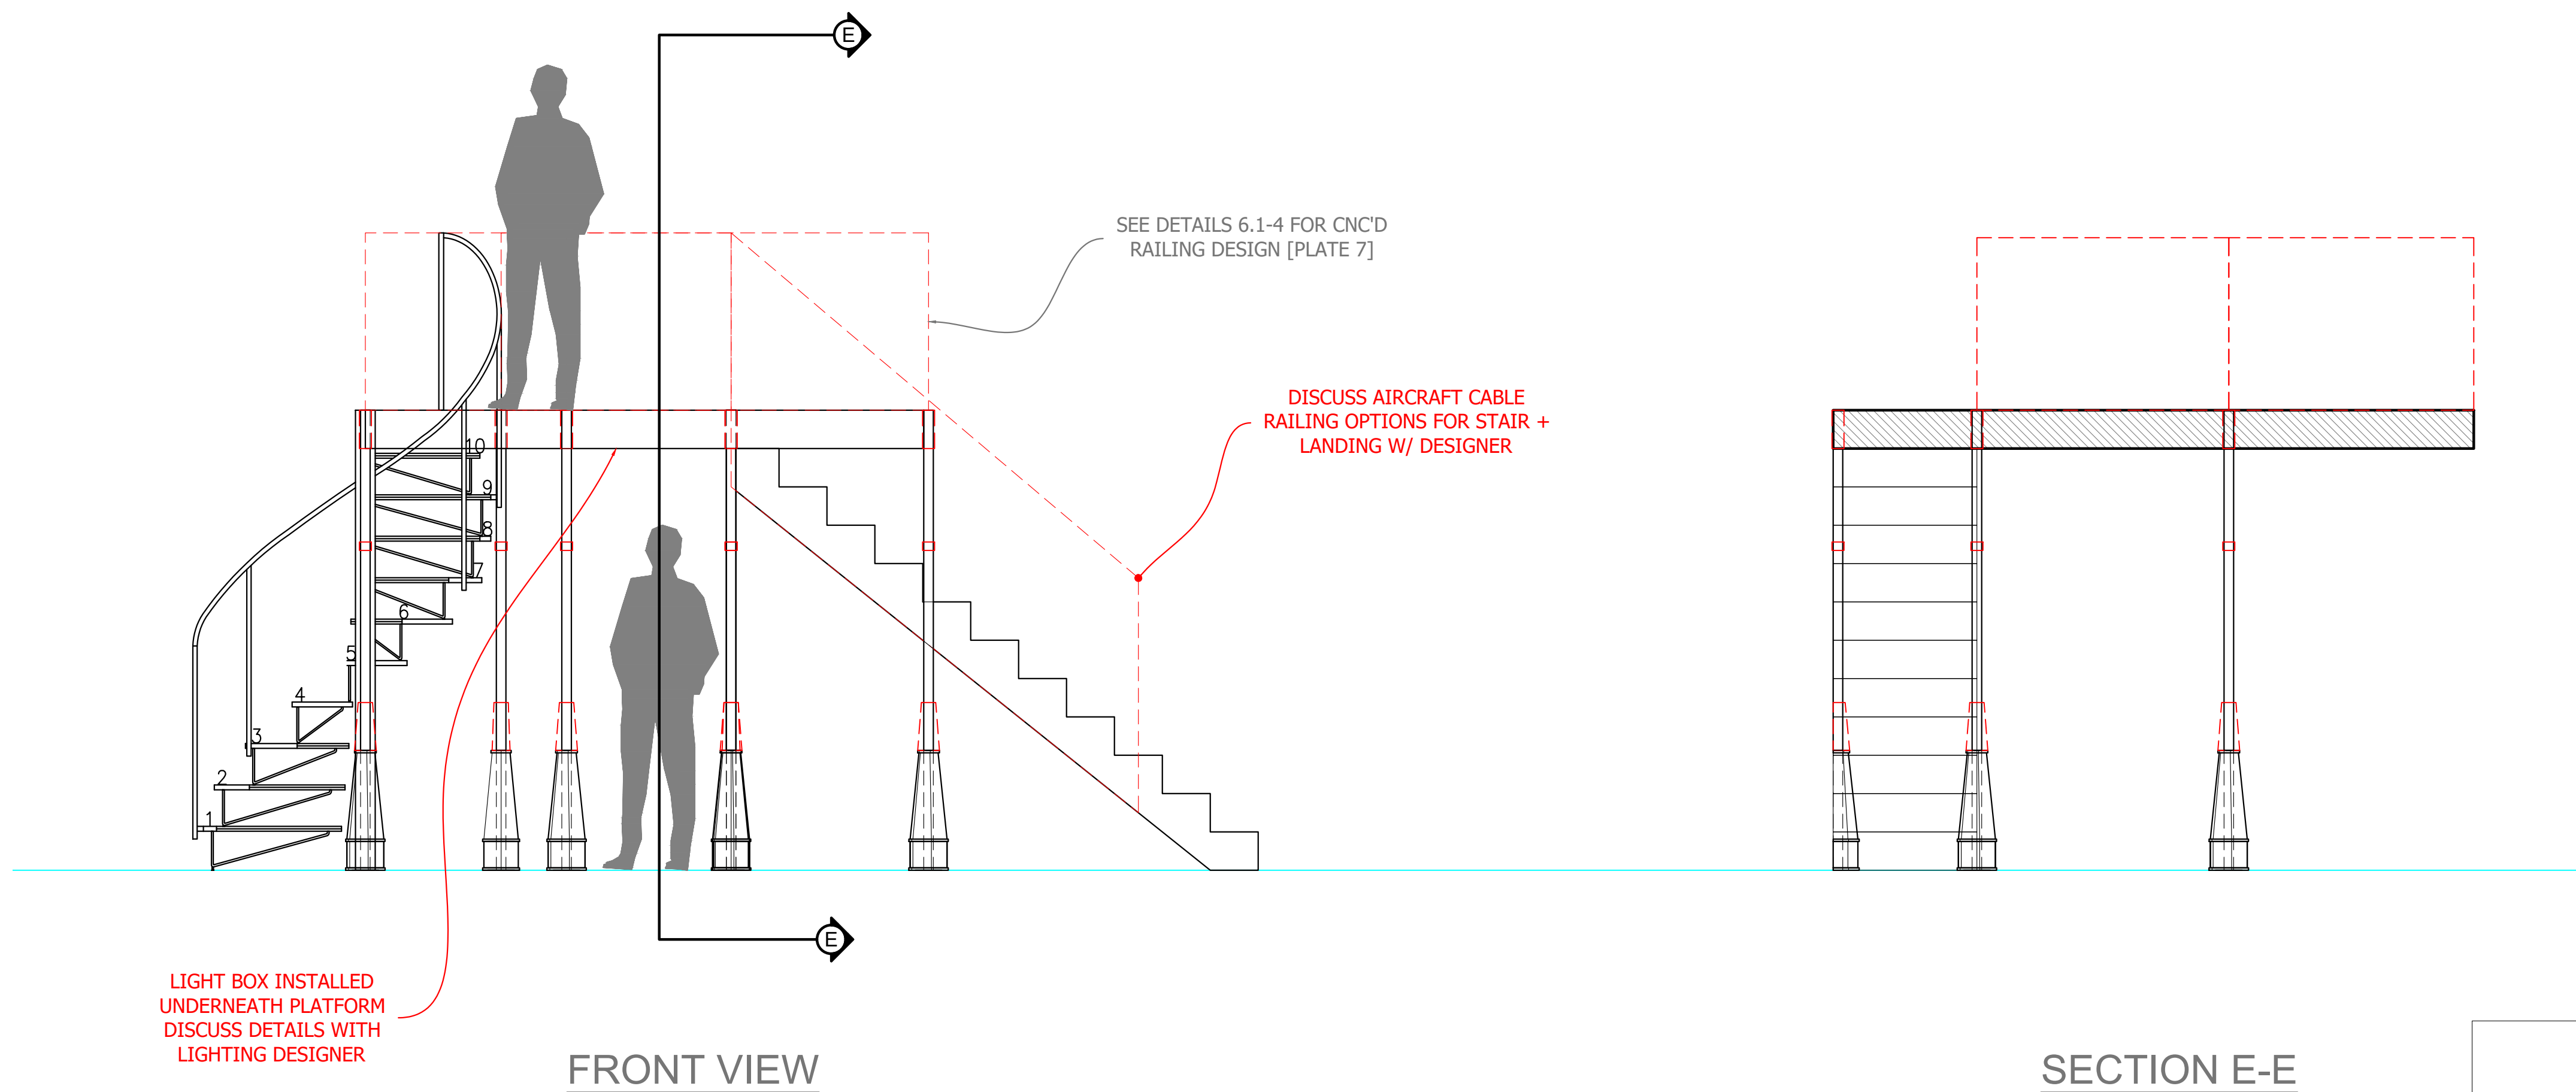

1 POLICE PLATFORM
SCALE: 1/2 " = 1' - 0"

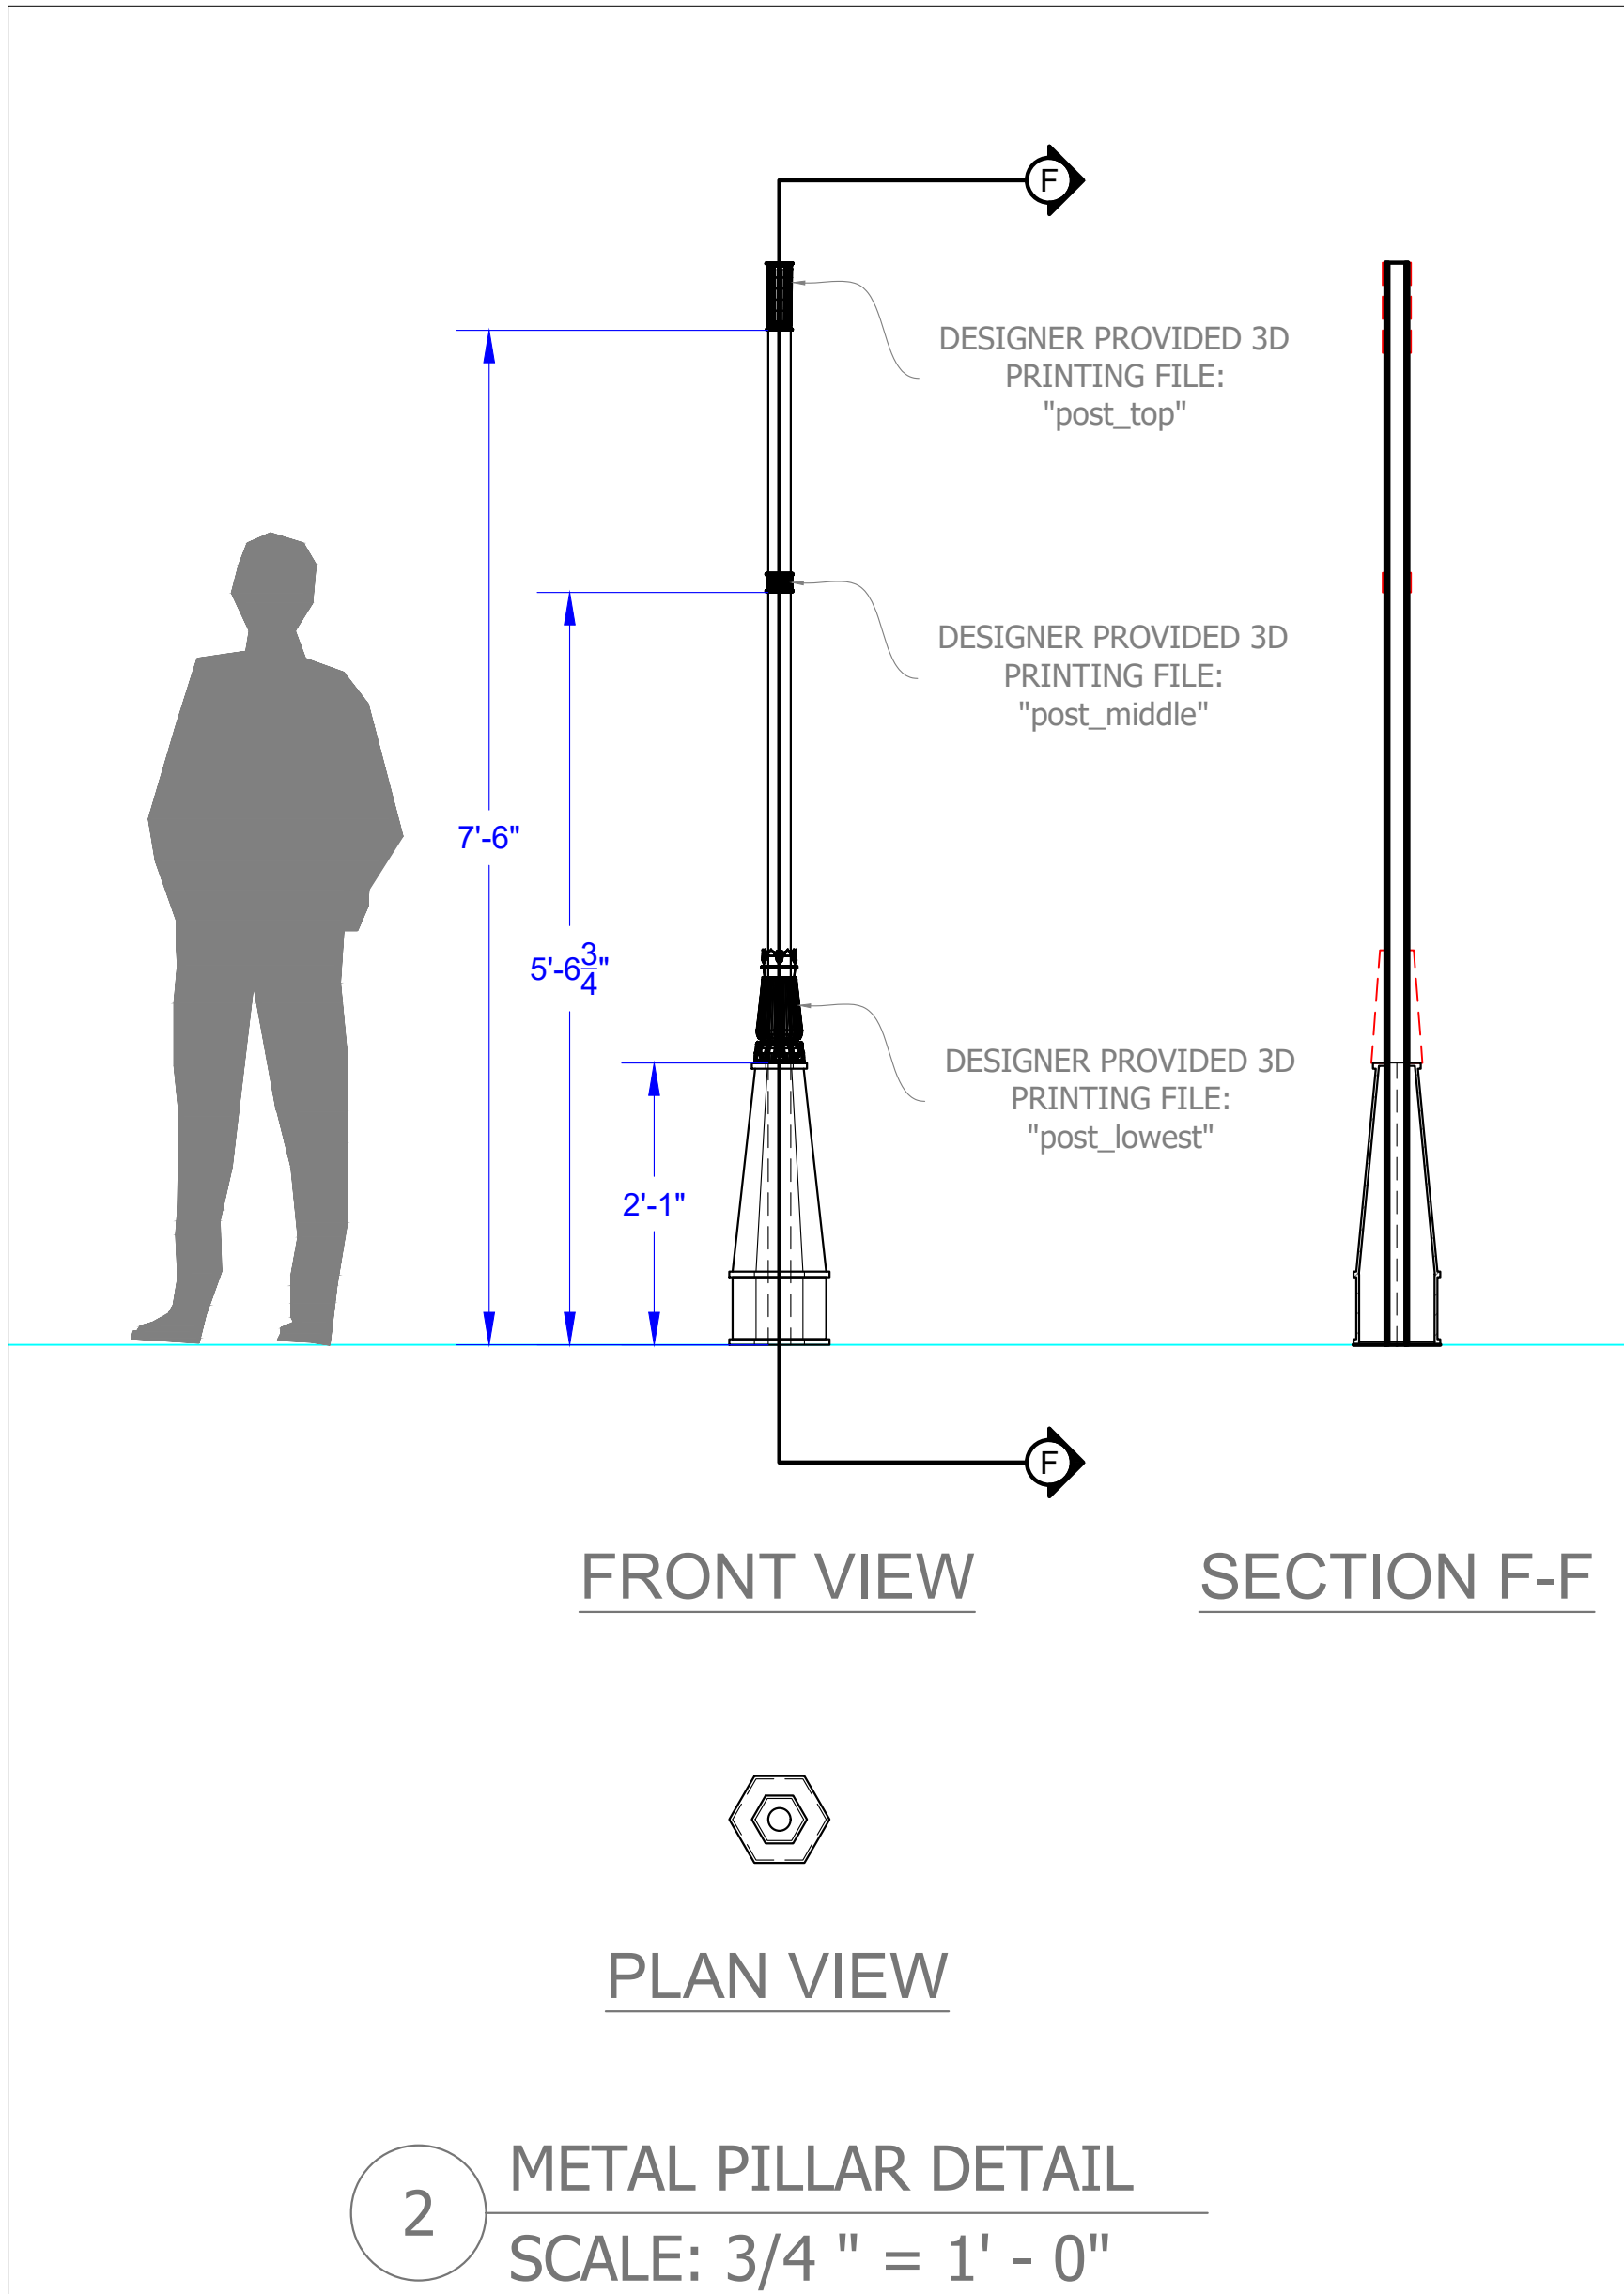

2 METAL PILLAR DETAIL
SCALE: 3/4 " = 1' - 0"



CONNECTICUT REPERTORY THEATRE

CONNECTICUT REPERTORY THEATRE

NAFE KATTER THEATRE

THREE MUSKETEERS: 1941
BY: MEGAN MONAGHAN RIVAS

DIRECTOR: MICHELLE POLGAR

SCENIC DESIGNER: M. L. FYFE

POLICE PLATFORM

SCALE: VARIES



DATE: 01.14.2026

DRAWN: MLF

DESIGN IS BASED ON CURRENT KNOWN ELEMENTS AND MAY CHANGE TO ACCOMMODATE REAL-LIFE SCENARIOS. THE DESIGNER OFFERS SUGGESTIONS ON BUILD MATERIALS, BUT CONSTRUCTION IS CARRIED OUT THROUGH OTHER PARTIES. THUS THE DESIGNER WILL NOT BE HELD RESPONSIBLE FOR FAULTY CONSTRUCTION.

06 OF 07

REVISIONS	
DATE	NOTES
01.01.2026	ALTERED POLICE PLATFORM SHAPE
01.14.2026	ADDED 3D PRINTING POST DETAILS

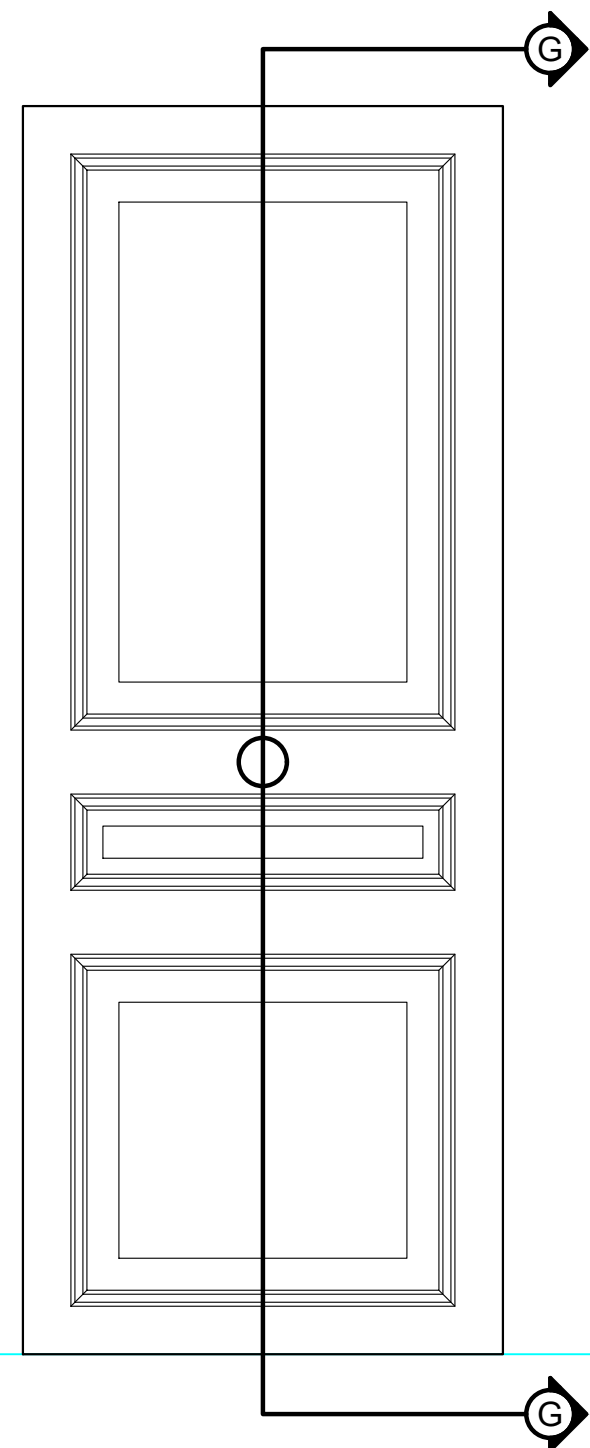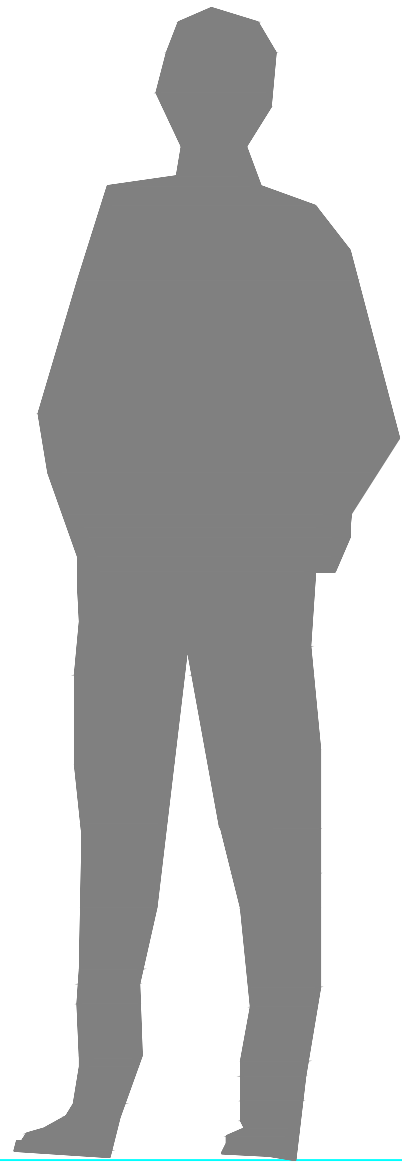


FRONT VIEW



SECTION G-G




STYLE REFERENCE FOR
SR DOOR

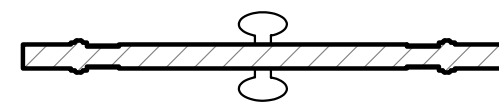


PLAN VIEW

4.1 SR DOOR DETAIL
SCALE: 1" = 1' - 0"

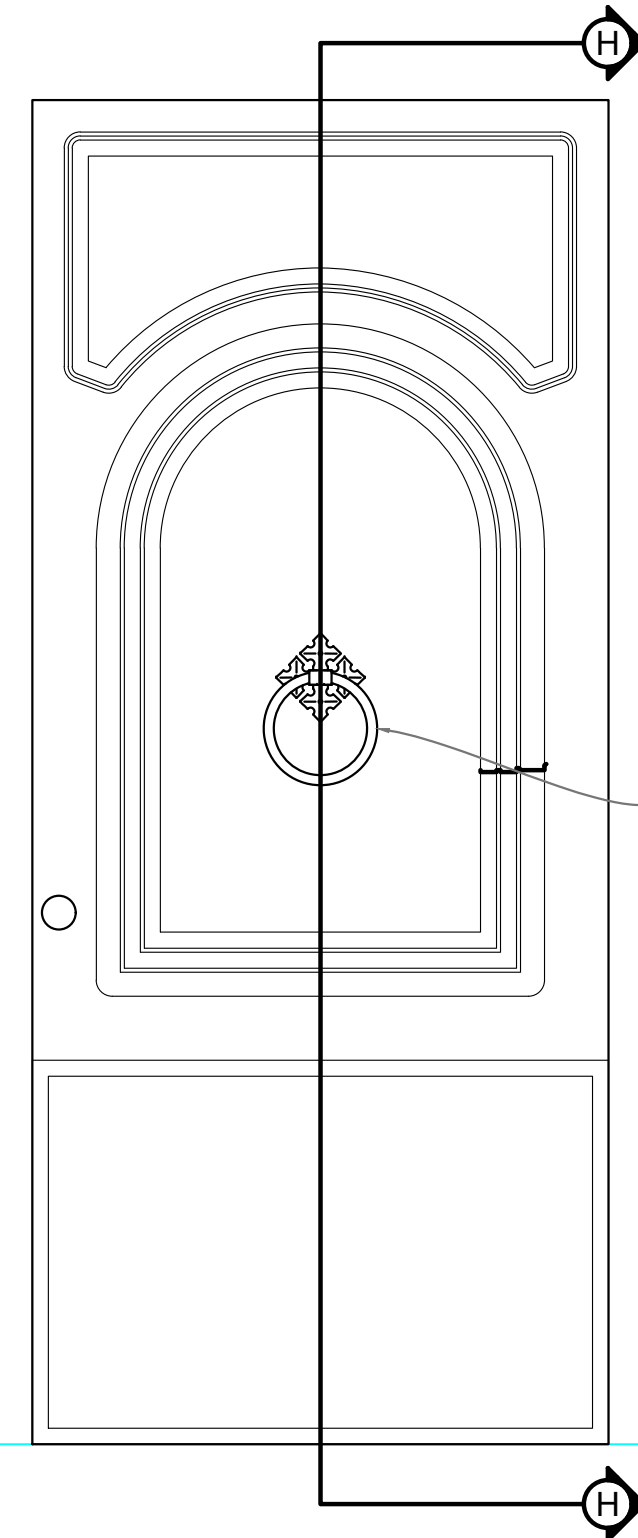


FRONT VIEW

KNOCKER IS
"KING METALS ITEM # 13-02000-349,
Forged Steel Pull/Door Knocker. 7-1/8"
Rnd"
OR EQUIVALENT

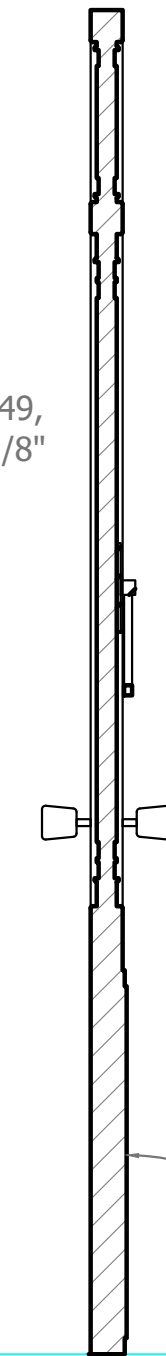



BOTTOM PLATE ONLY ON
FRONT SIDE OF DOOR

SECTION H-H

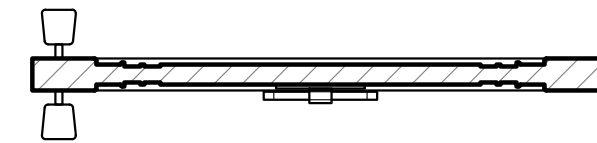


PLAN VIEW


4.2 SL DOOR DETAIL
SCALE: 1" = 1' - 0"

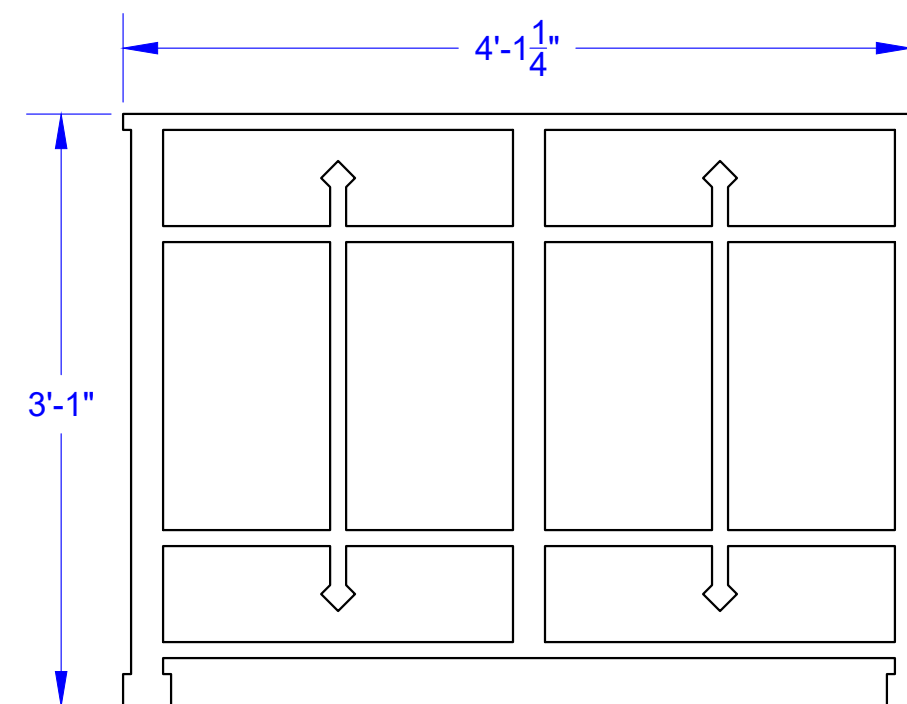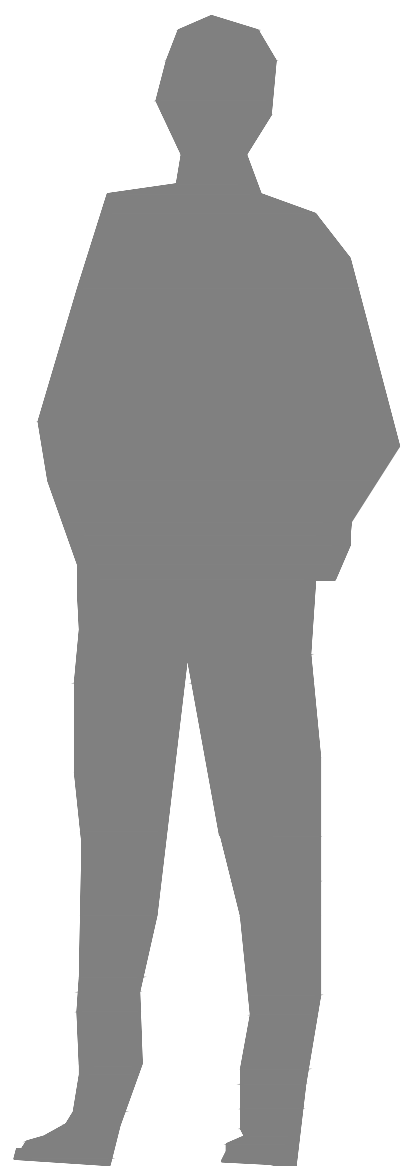


6.1 POLICE PLATFORM RAILING
SCALE: 1" = 1' - 0"

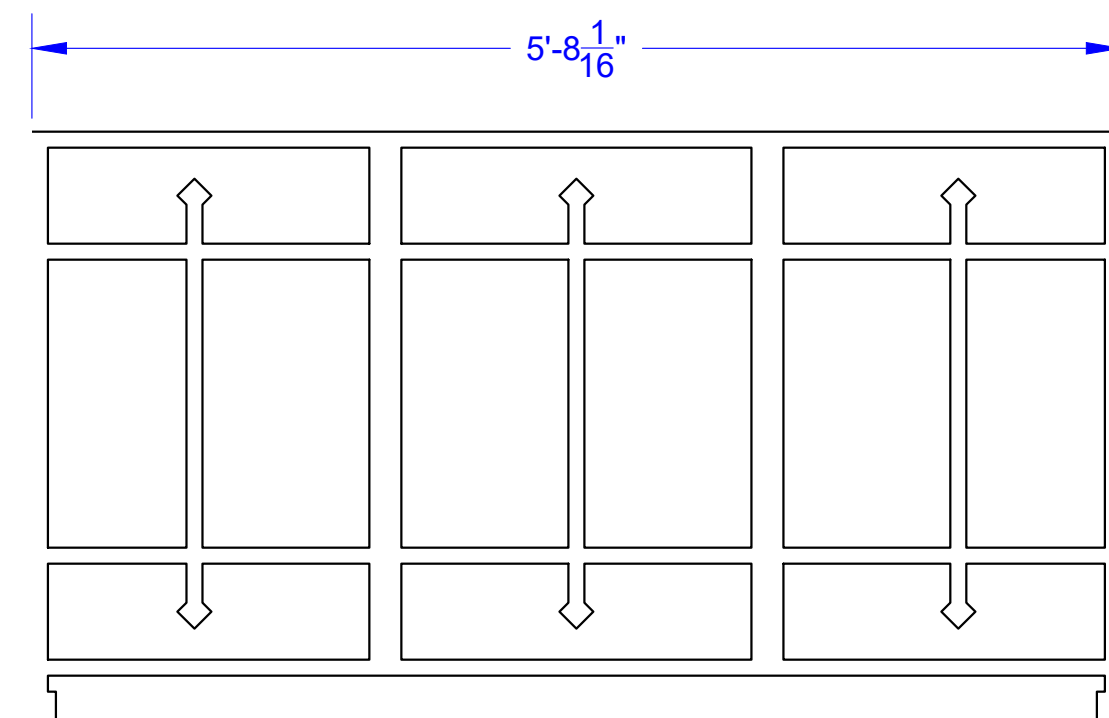

6.2 POLICE PLATFORM RAILING
SCALE: 1" = 1' - 0"

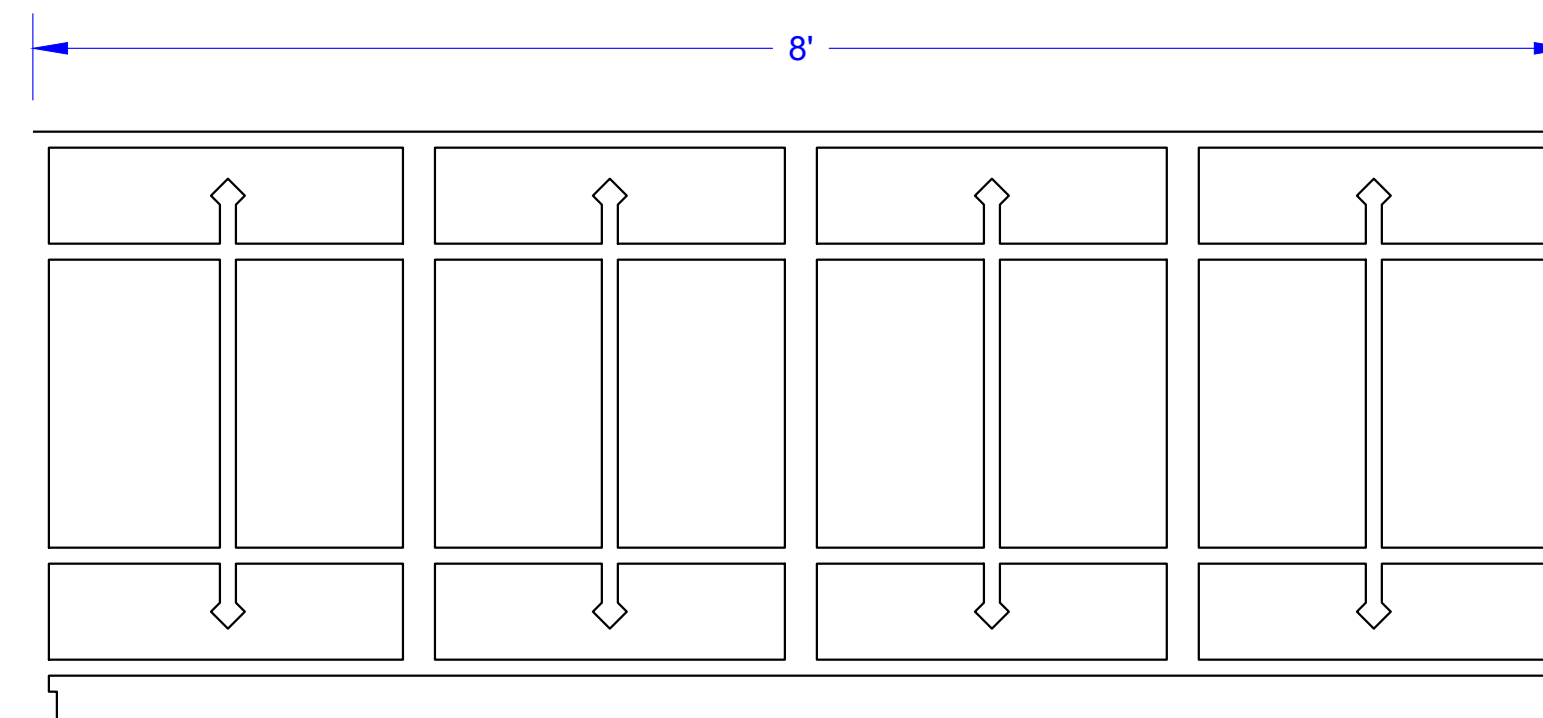

6.3 POLICE PLATFORM RAILING
SCALE: 1" = 1' - 0"

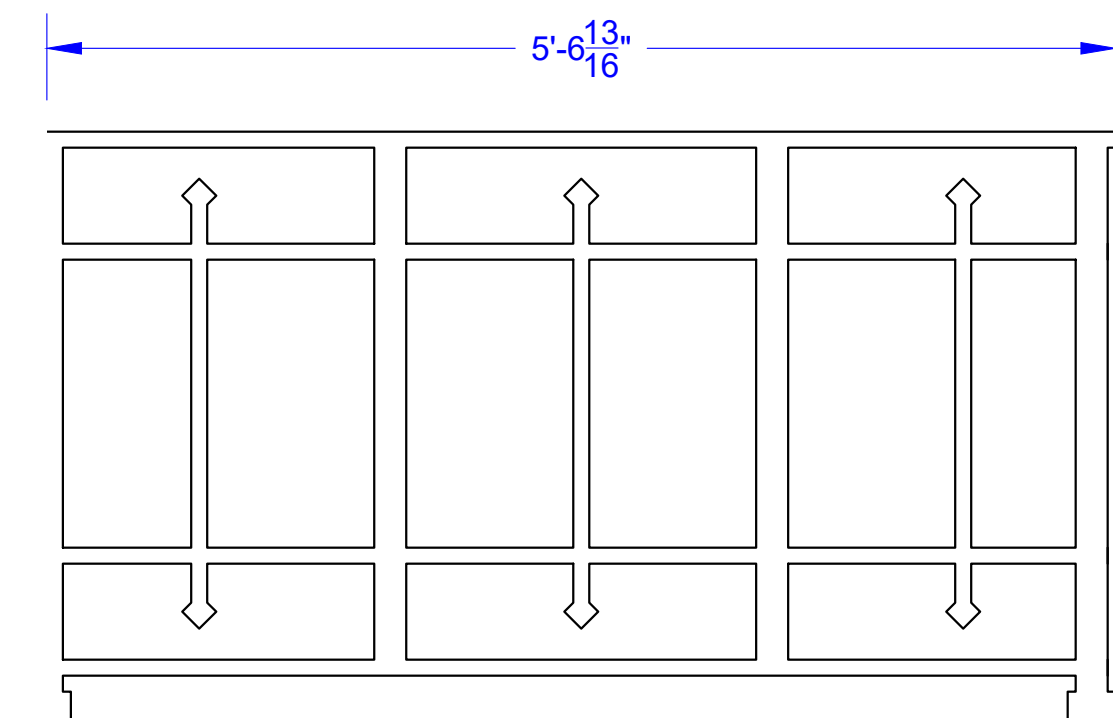

6.4 POLICE PLATFORM RAILING
SCALE: 1" = 1' - 0"



CONNECTICUT REPERTORY
THEATRE

NAFE KATTER THEATRE

THREE
MUSKETEERS:
1941
BY: MEGAN MONAGHAN RIVAS

DIRECTOR: MICHELLE POLGAR

SCENIC DESIGNER: M. L. FYFE

DOORS & POLICE RAILING DETAILS

SCALE: 1" = 1'-0"

DATE: 01.14.2026

DRAWN: MLF

DESIGN IS BASED ON CURRENT KNOWN
ELEMENTS AND MAY CHANGE TO
ACCOMMODATE REAL-LIFE SCENARIOS.
THE DESIGNER OFFERS SUGGESTIONS ON
BUILD MATERIALS, BUT CONSTRUCTION IS
CARRIED OUT THROUGH OTHER PARTIES.
THUS THE DESIGNER WILL NOT BE HELD
RESPONSIBLE FOR FAULTY
CONSTRUCTION.

07

OF 07

REVISIONS

DATE	NOTES
01.01.2026	ALTERED GEOMETRY OF RAILINGS
01.14.2026	ADDED DOOR DETAILS