PLOT & GRADING PLAN

FOR

SPENCER SAUNDERS

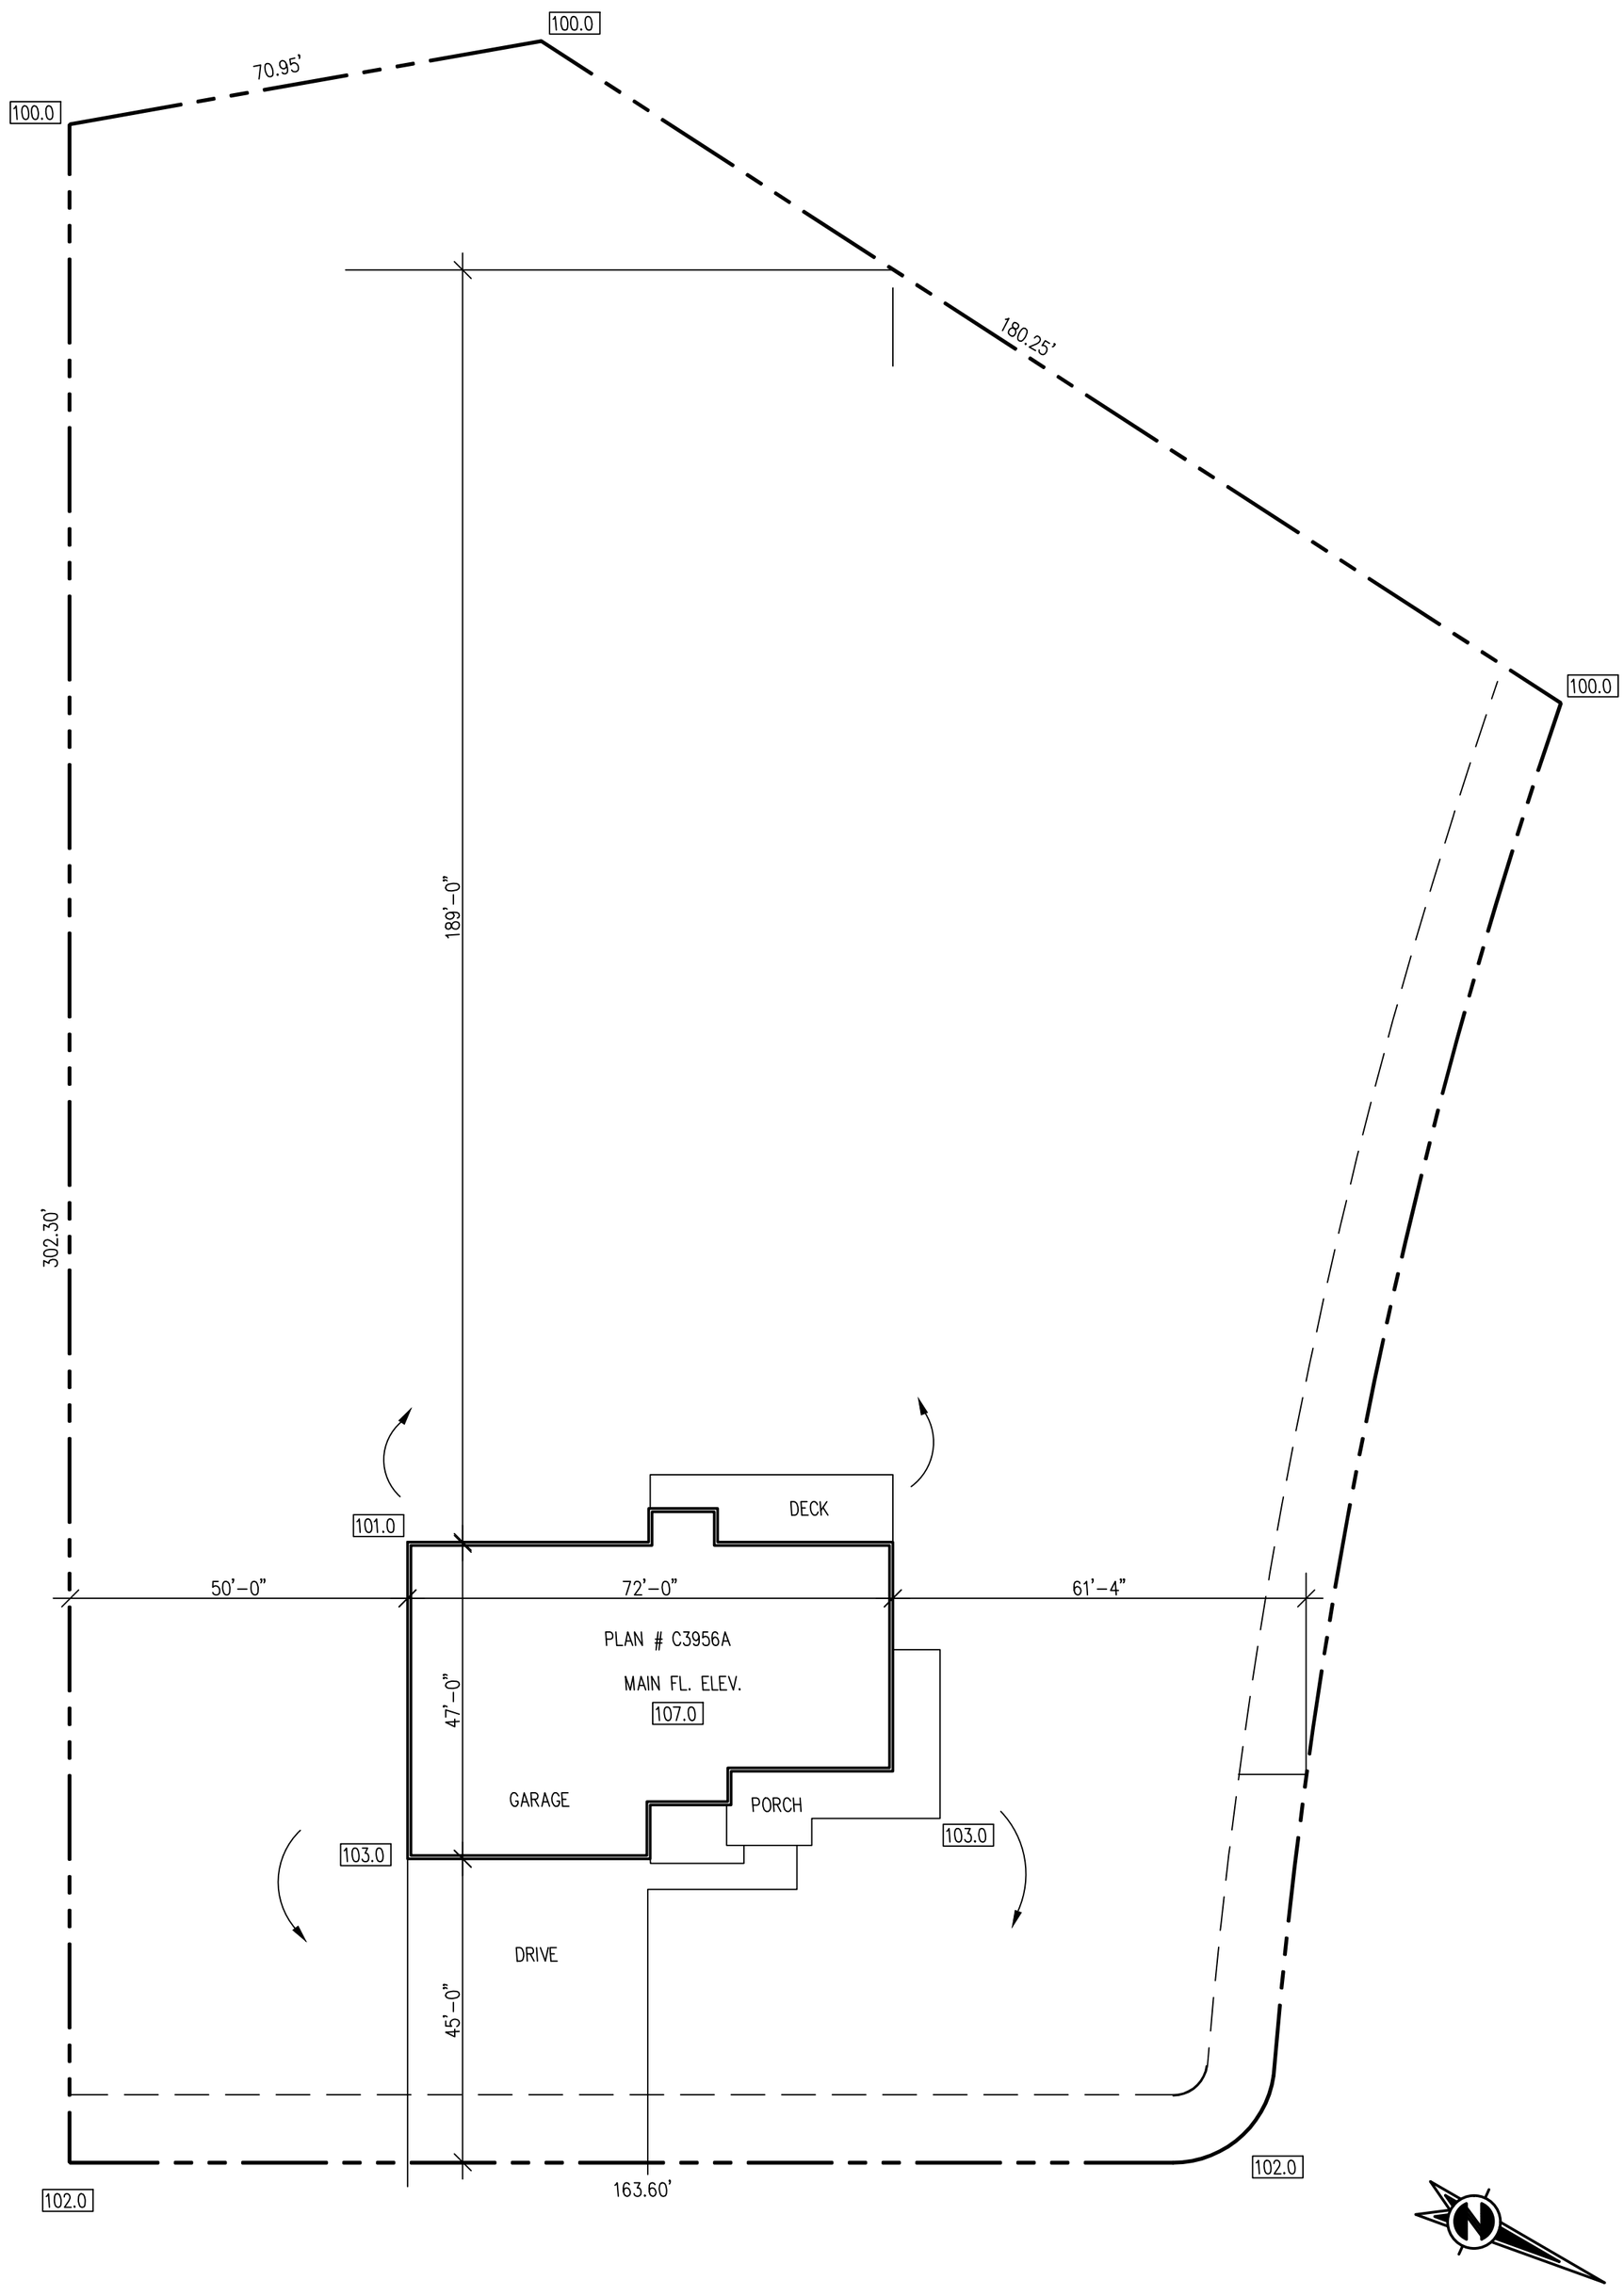

LOT # 7 WHITTIER EST. PETERSON, UTAH

TYPE 'B' GRADING, 2% GRADE 10' AWAY FROM HOUSE

SCALE 1" = 20' - 0" OCT. 2018