
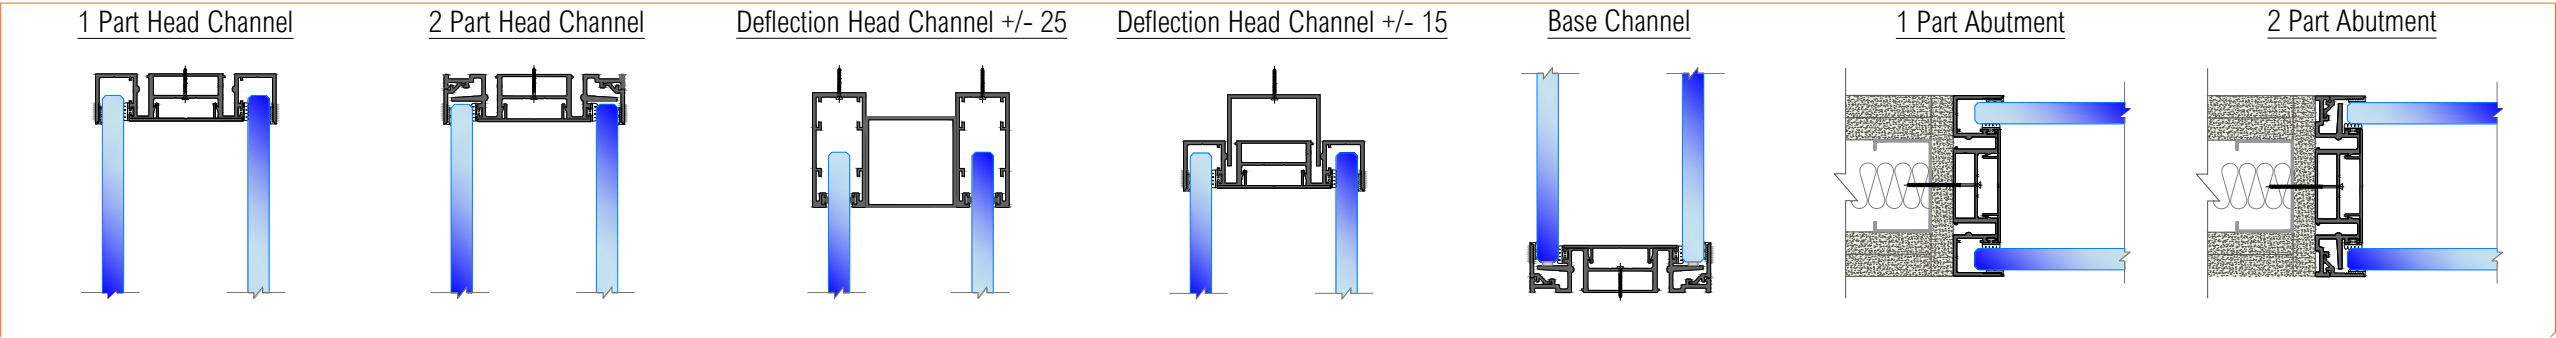
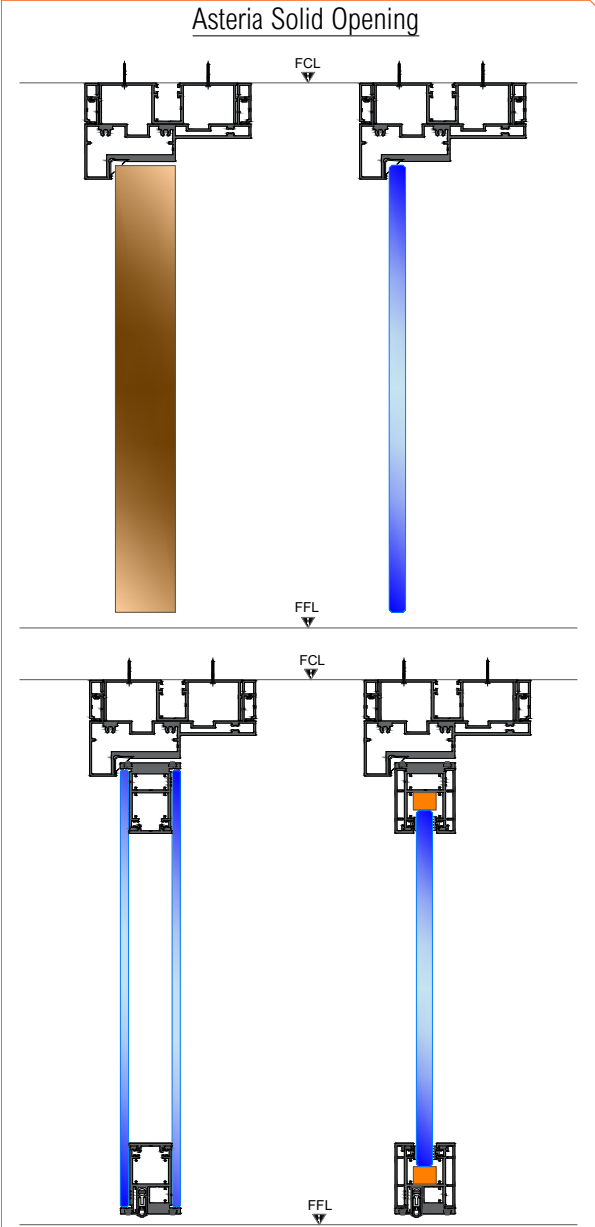
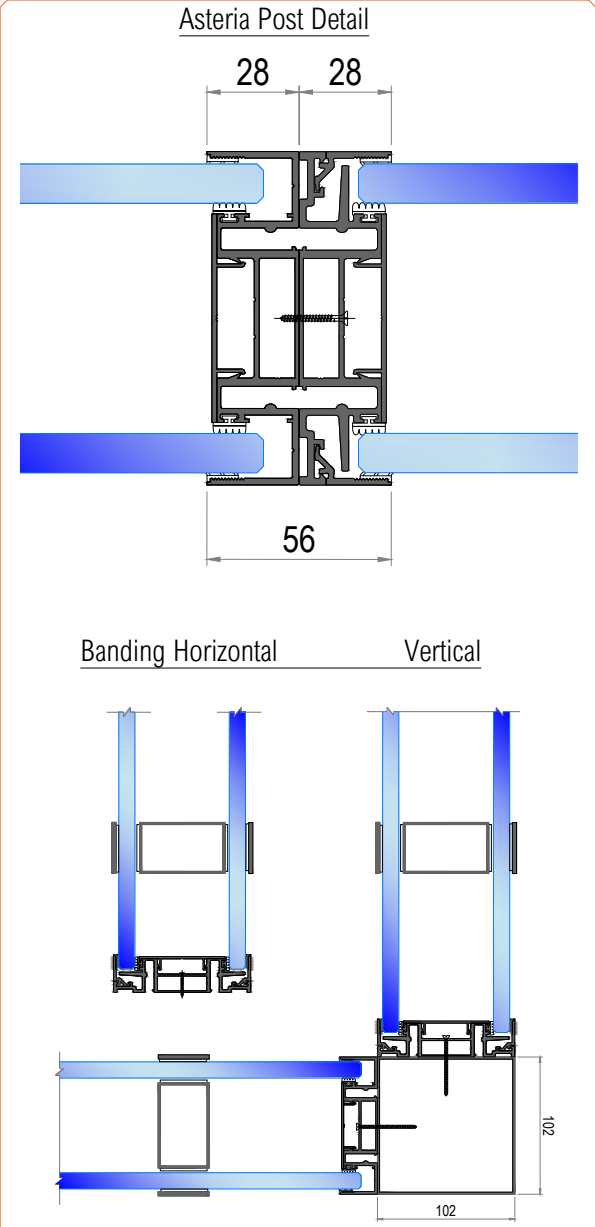
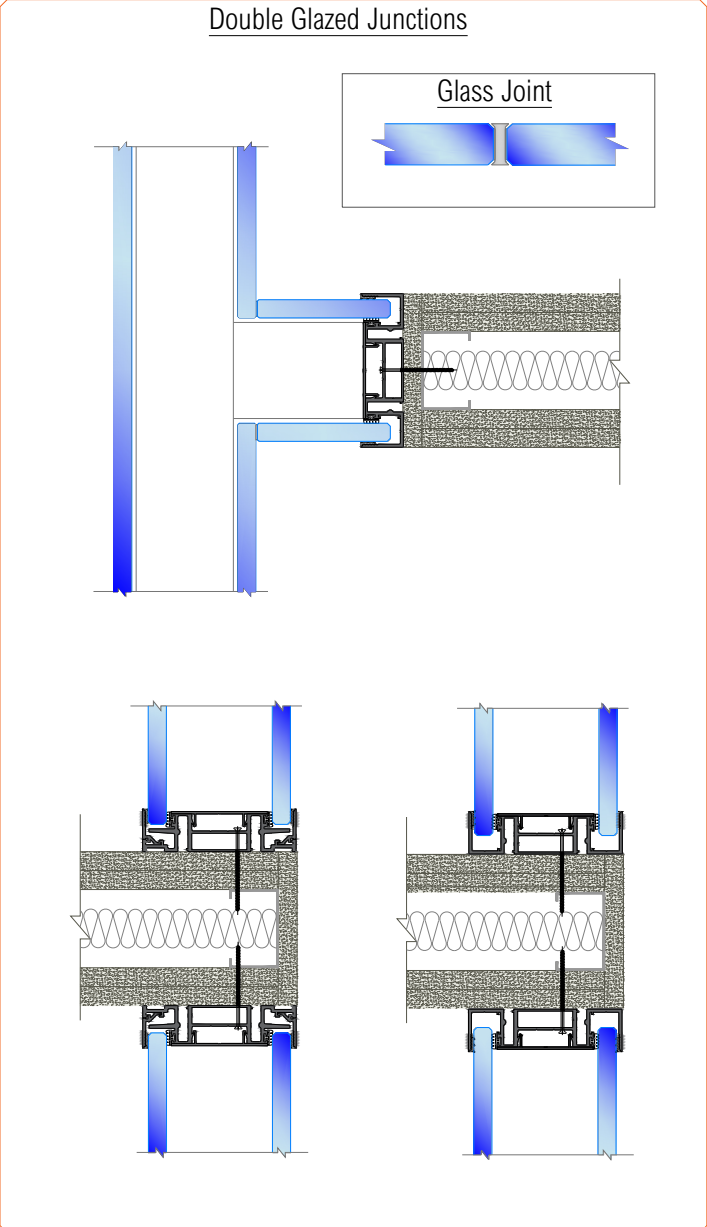
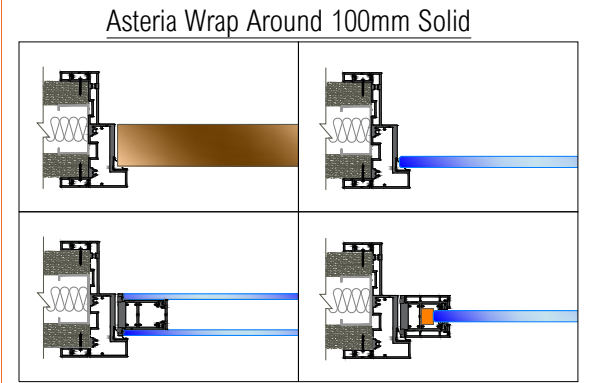
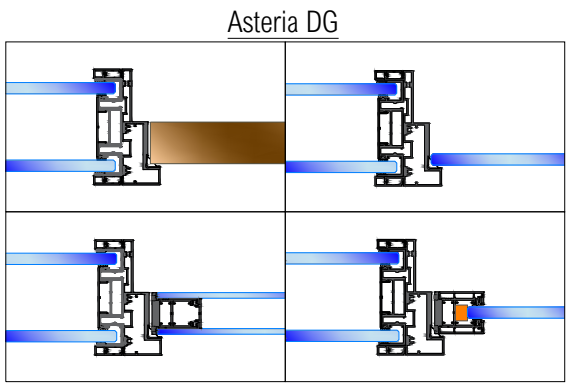


ASTERIA DOUBLE GLAZED - SYSTEM OVERVIEW

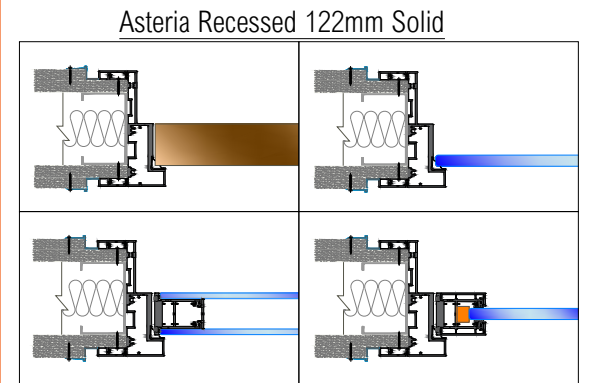

SECTIONS / CODES / DIM'S

A37 Deflection Channel

52

40

A31 Head / Abutment Channel

102

28

A33 Glazing Bead

A32 Base / Abutment Channel

102

28

A34 Glazing Insert

A36 Architrave Bead

A100- Doorframe Section with A36 Arc Beads

70

102

57

122

A100- Doorframe Section

Banding

3

63

38

3

DOOR BATWING

XR-24

XR31

XR10

1:5 scale @A3

PERFORMANCE			
2 x 10mm	42db-est	max height	2.5m
2 x 12mm	43db	max height	3m
1 x 12mm 1 x 12.8mm Acoustic	48db	max height	3m
2 x 12.8mm Acoustic	50db	max height	3m
DOORS			
Mirage SG	40dB	max height	2.95m
Mirage DG	41db	max height	2.95m

