


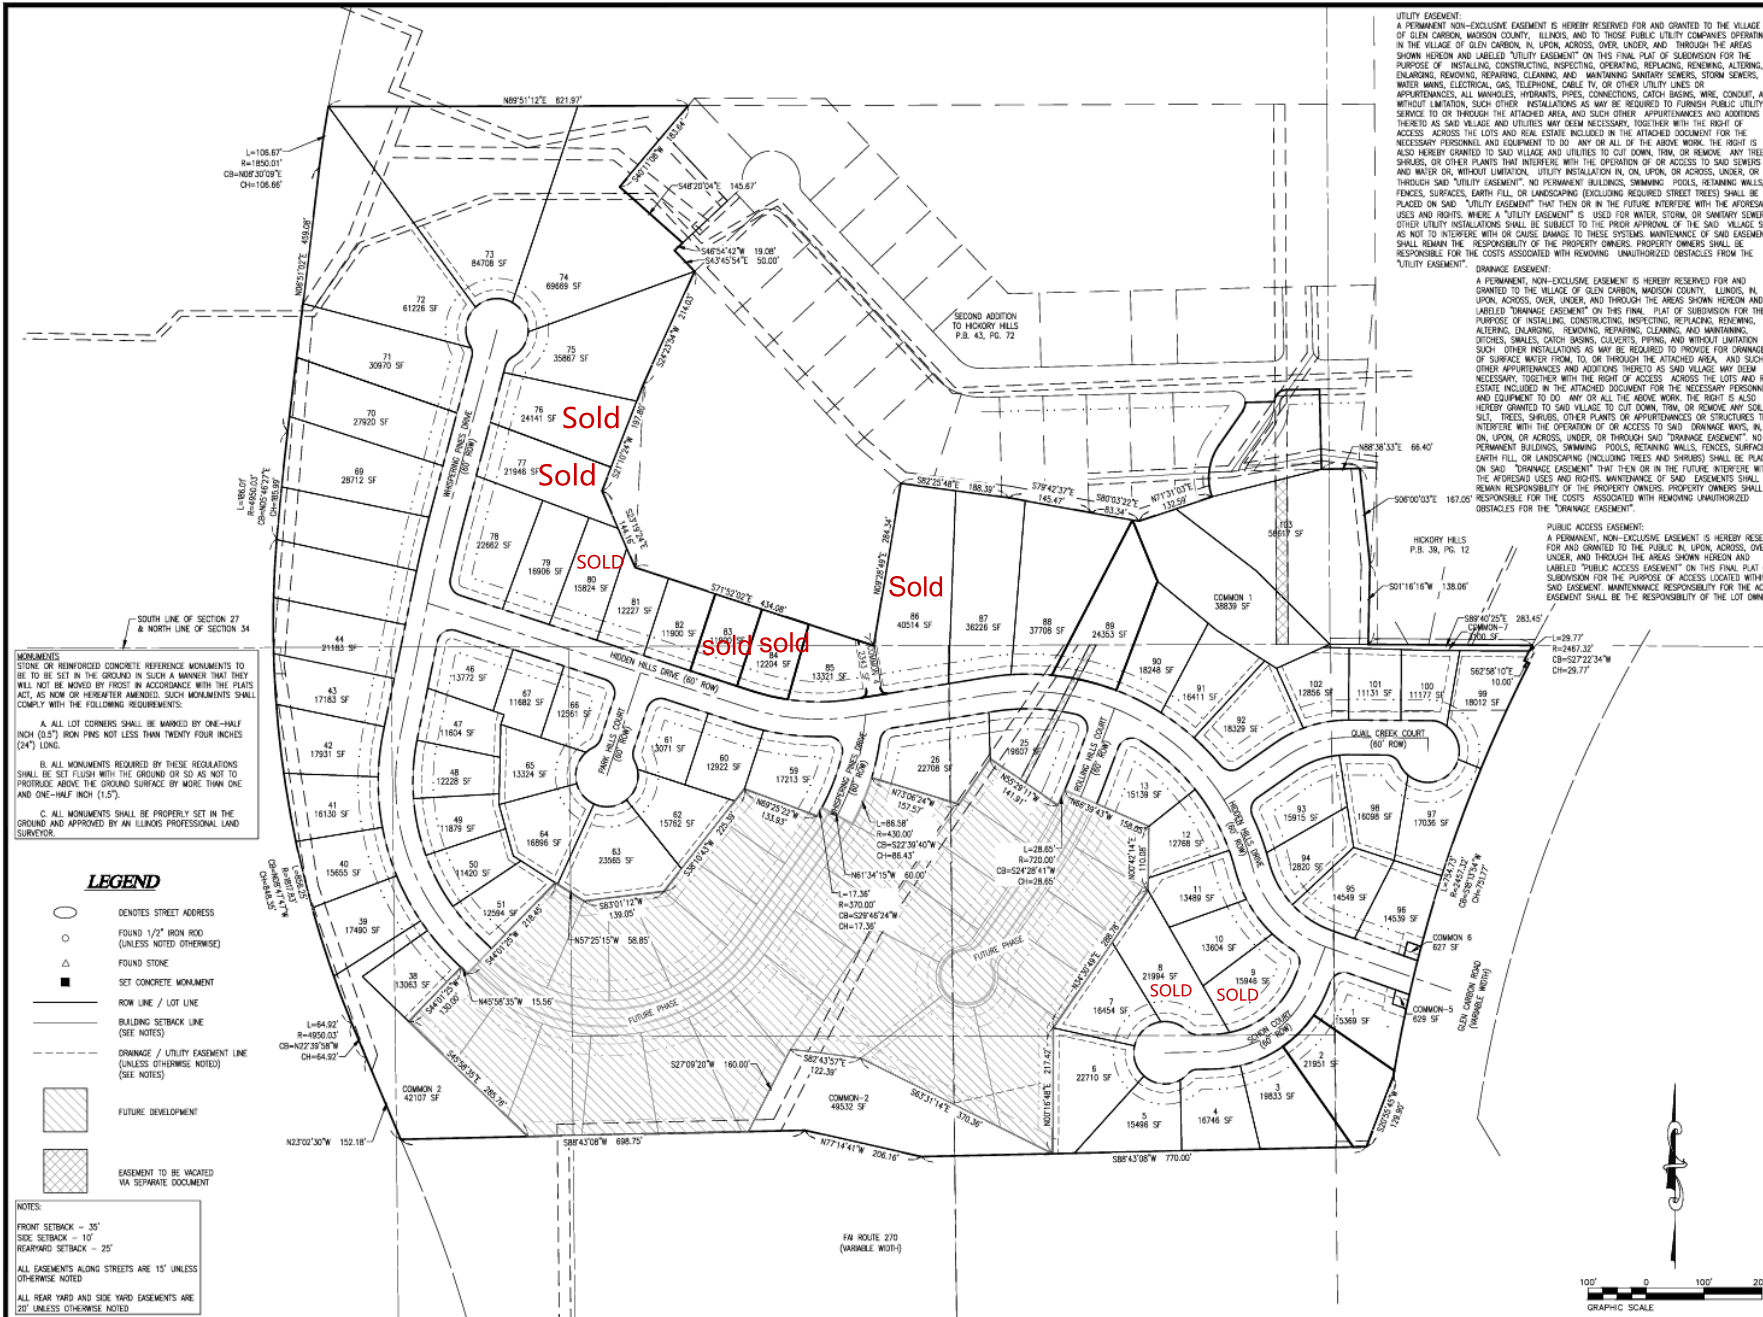

CONSULTING ENGINEERING
GEOSPATIAL SERVICES

ILLINOIS SWANSEA
COLUMBIA
GLEN CARBON
PEORIA
DECATUR

MISSOURI ST. CHARLES
ST. LOUIS
COLUMBIA

TENNESSEE NASHVILLE
CHATTANOOGA
ATHENS

THOUVENOT, WADE & MOERCHEN, INC.

GLEN CARBON OFFICE
204 EVERGREEN LANE, UNIT B
GLEN CARBON, ILLINOIS 62034
(618) 656-4040
WWW.TWM-INC.COM

PROF. LICENSE NUMBER
IL PROF. DESIGN FIRM 184-01220
IL PROF. ENGR. CORP. 62-05570
IL PROF. SURV. CORP. 61-00502
IL PROF. LAND SURV. CORP. 048-00029
KS. PROF. ENGR. FACILITY 6-3296
MO. PROF. ENGR. CORP. 001038
MO. LAND SURVEYING CORP. 000348
TN. PROF. ENGR. FIRM 8074

SEAL

SIGNATURE: *Edgar M. Carroll*
DATE SIGNED: 12/06/2024
LICENSE EXPIRATION: 11/30/2026

ISSUED FOR REVIEW

REV.	DATE	DESCRIPTION
△		
△		
△		
△		
△		

DRAWN BY: JJV
DESIGNED BY: JJV
CHECKED BY: EMB
APPROVED BY: EMB
PROJECT NO: 220795

PROJECT:

HIDDEN HILLS SUBDIVISION
FINAL PLAT
VILLAGE OF GLEN CARBON
MADISON COUNTY, ILLINOIS

TITLE:

PLAT - OVERALL

2 OF 6