



GREAT ROOM



GREAT ROOM 2



KITCHEN



PANTRY KITCHEN




FRONTRIGHT



FRONTLEFT

RESIDENTIAL REMODEL PLANS

BOERNE, TEXAS 78006

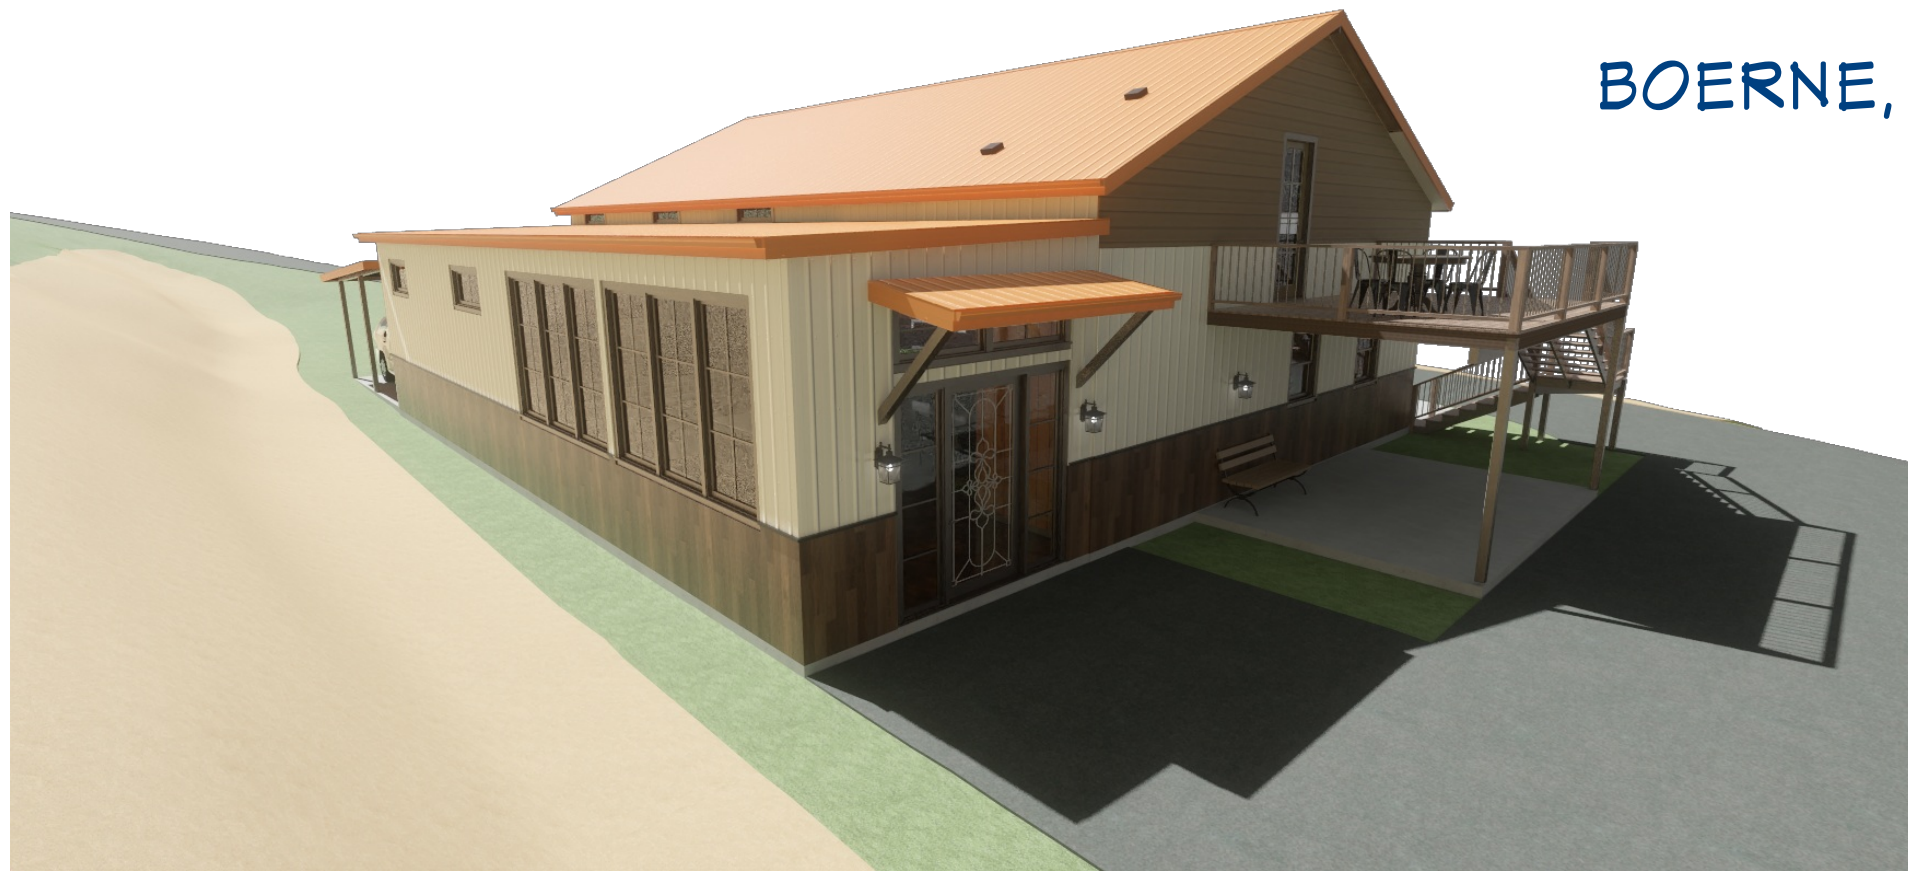

BACKLEFT



BACKRIGHT



UPSTAIRS



UPSTAIRS2

Layout Page Table	
Label	Title
P-1	COVER SHEET
P-2	AS BUILT
P-3	1ST FLOOR PLAN
P-4	2ND FLOOR PLAN
P-5	ELECTRICAL PLAN - 1ST FLOOR
P-6	ELECTRICAL PLAN - 2ND FLOOR
P-7	ROOF PLAN
P-8	FRONT & RIGHT ELEVATIONS
P-9	BACK AND LEFT ELEVATIONS
P-10	INTERIOR ELEVATIONS

Revision Table	Date	Revised By
Label		

PROJECT:
BOERNE, TEXAS 78006

COVER SHEET



KNELL
DESIGN
BUILD

DRAWINGS PROVIDED BY:
DOUG KNELL
KNELL DESIGN BUILD
doug@eknell.com
(210) 683-1312

DATE:
8/31/2023

SCALE:
1/4 IN = 1 FT


SHEET:
P-1

EXTERIOR ELEVATION LEFT

EXTERIOR ELEVATION BACK
P-9

EXTERIOR ELEVATION RIGHT
E5
P-10

EXTERIOR ELEVATION FRONT
E2
P-8

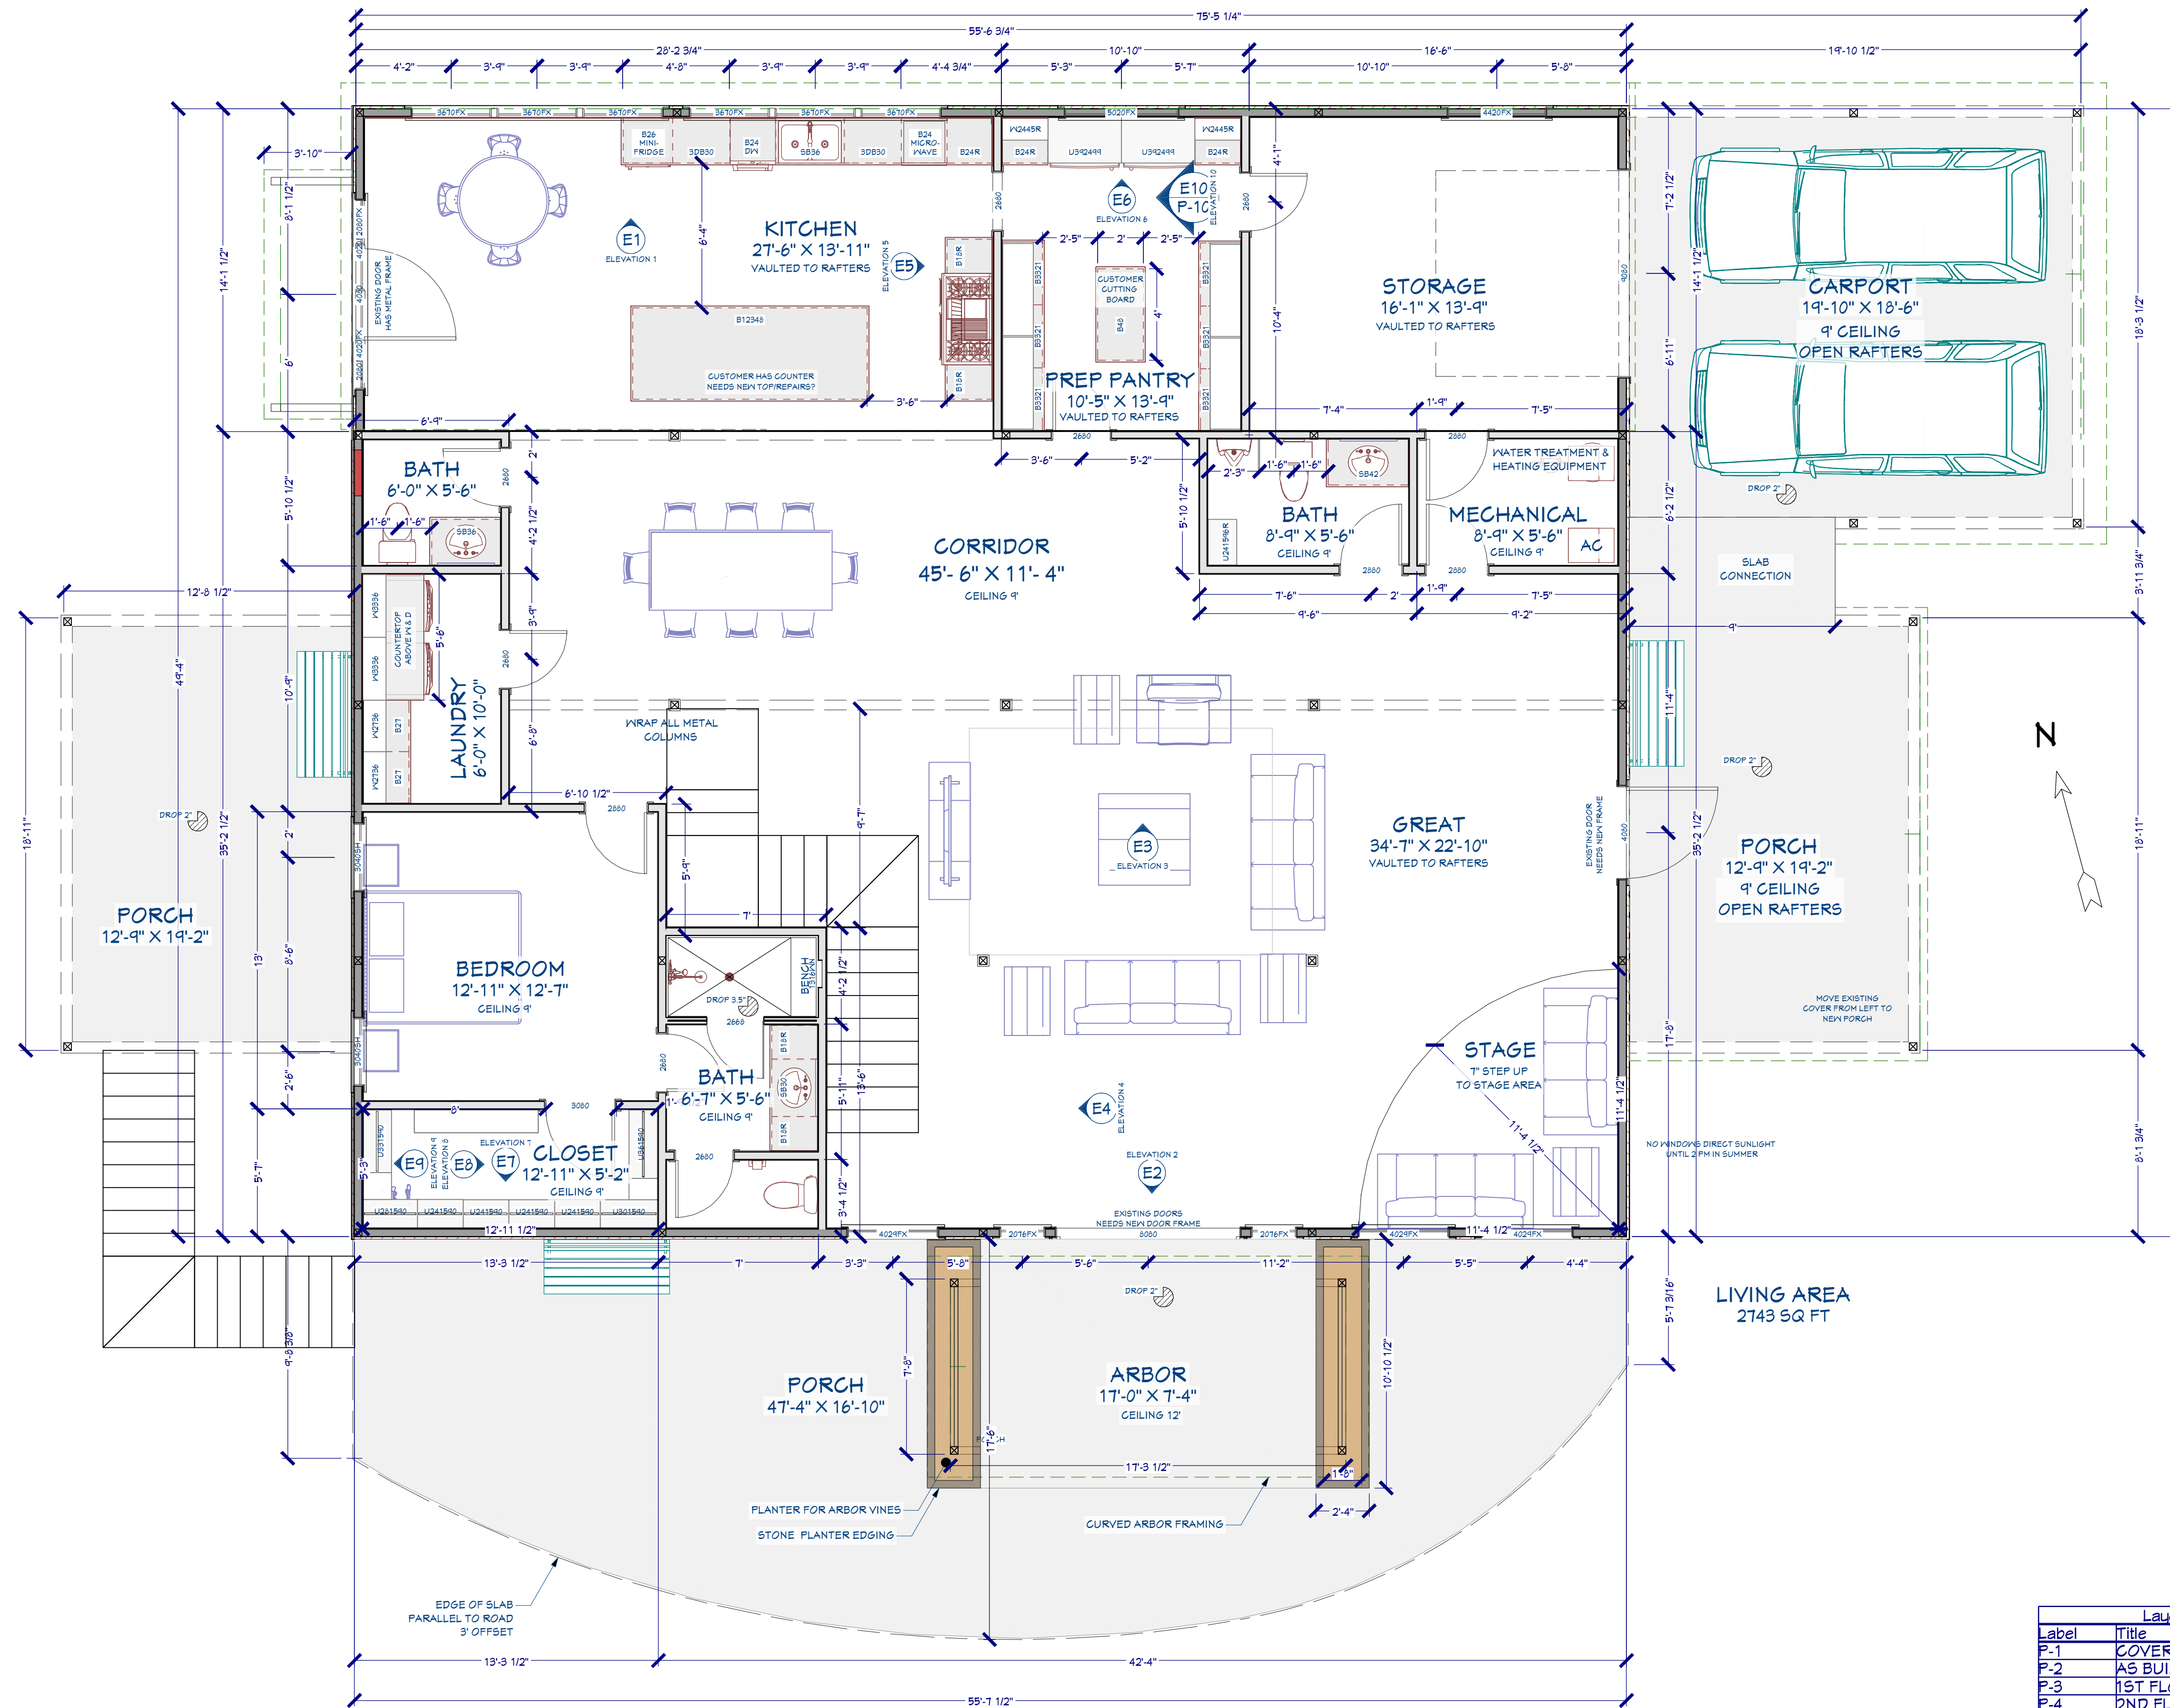

1st Floor

Layout Page Table	
Label	Title
P-1	COVER SHEET
P-2	AS BUILT
P-3	1ST FLOOR PLAN
P-4	2ND FLOOR PLAN
P-5	ELECTRICAL PLAN - 1ST FLOOR
P-6	ELECTRICAL PLAN - 2ND FLOOR
P-7	ROOF PLAN
P-8	FRONT & RIGHT ELEVATIONS
P-9	BACK AND LEFT ELEVATIONS
P-10	INTERIOR ELEVATIONS

3

Revision Table
Date
Revised By
Label

PROJECT:
BOERNE, TEXAS 78006

1ST FLOOR PLAN

KNELL
DESIGN
BUILD

DRAWINGS PROVIDED
BY:
DOUG KNELL
KNELL DESIGN BUILD
doug@eknell.com
(210) 683-1312

DATE:

8/31/2023


SCALE:

1/4 IN = 1 FT

SHEET:

P-3


EXTERIOR ELEVATION LEFT

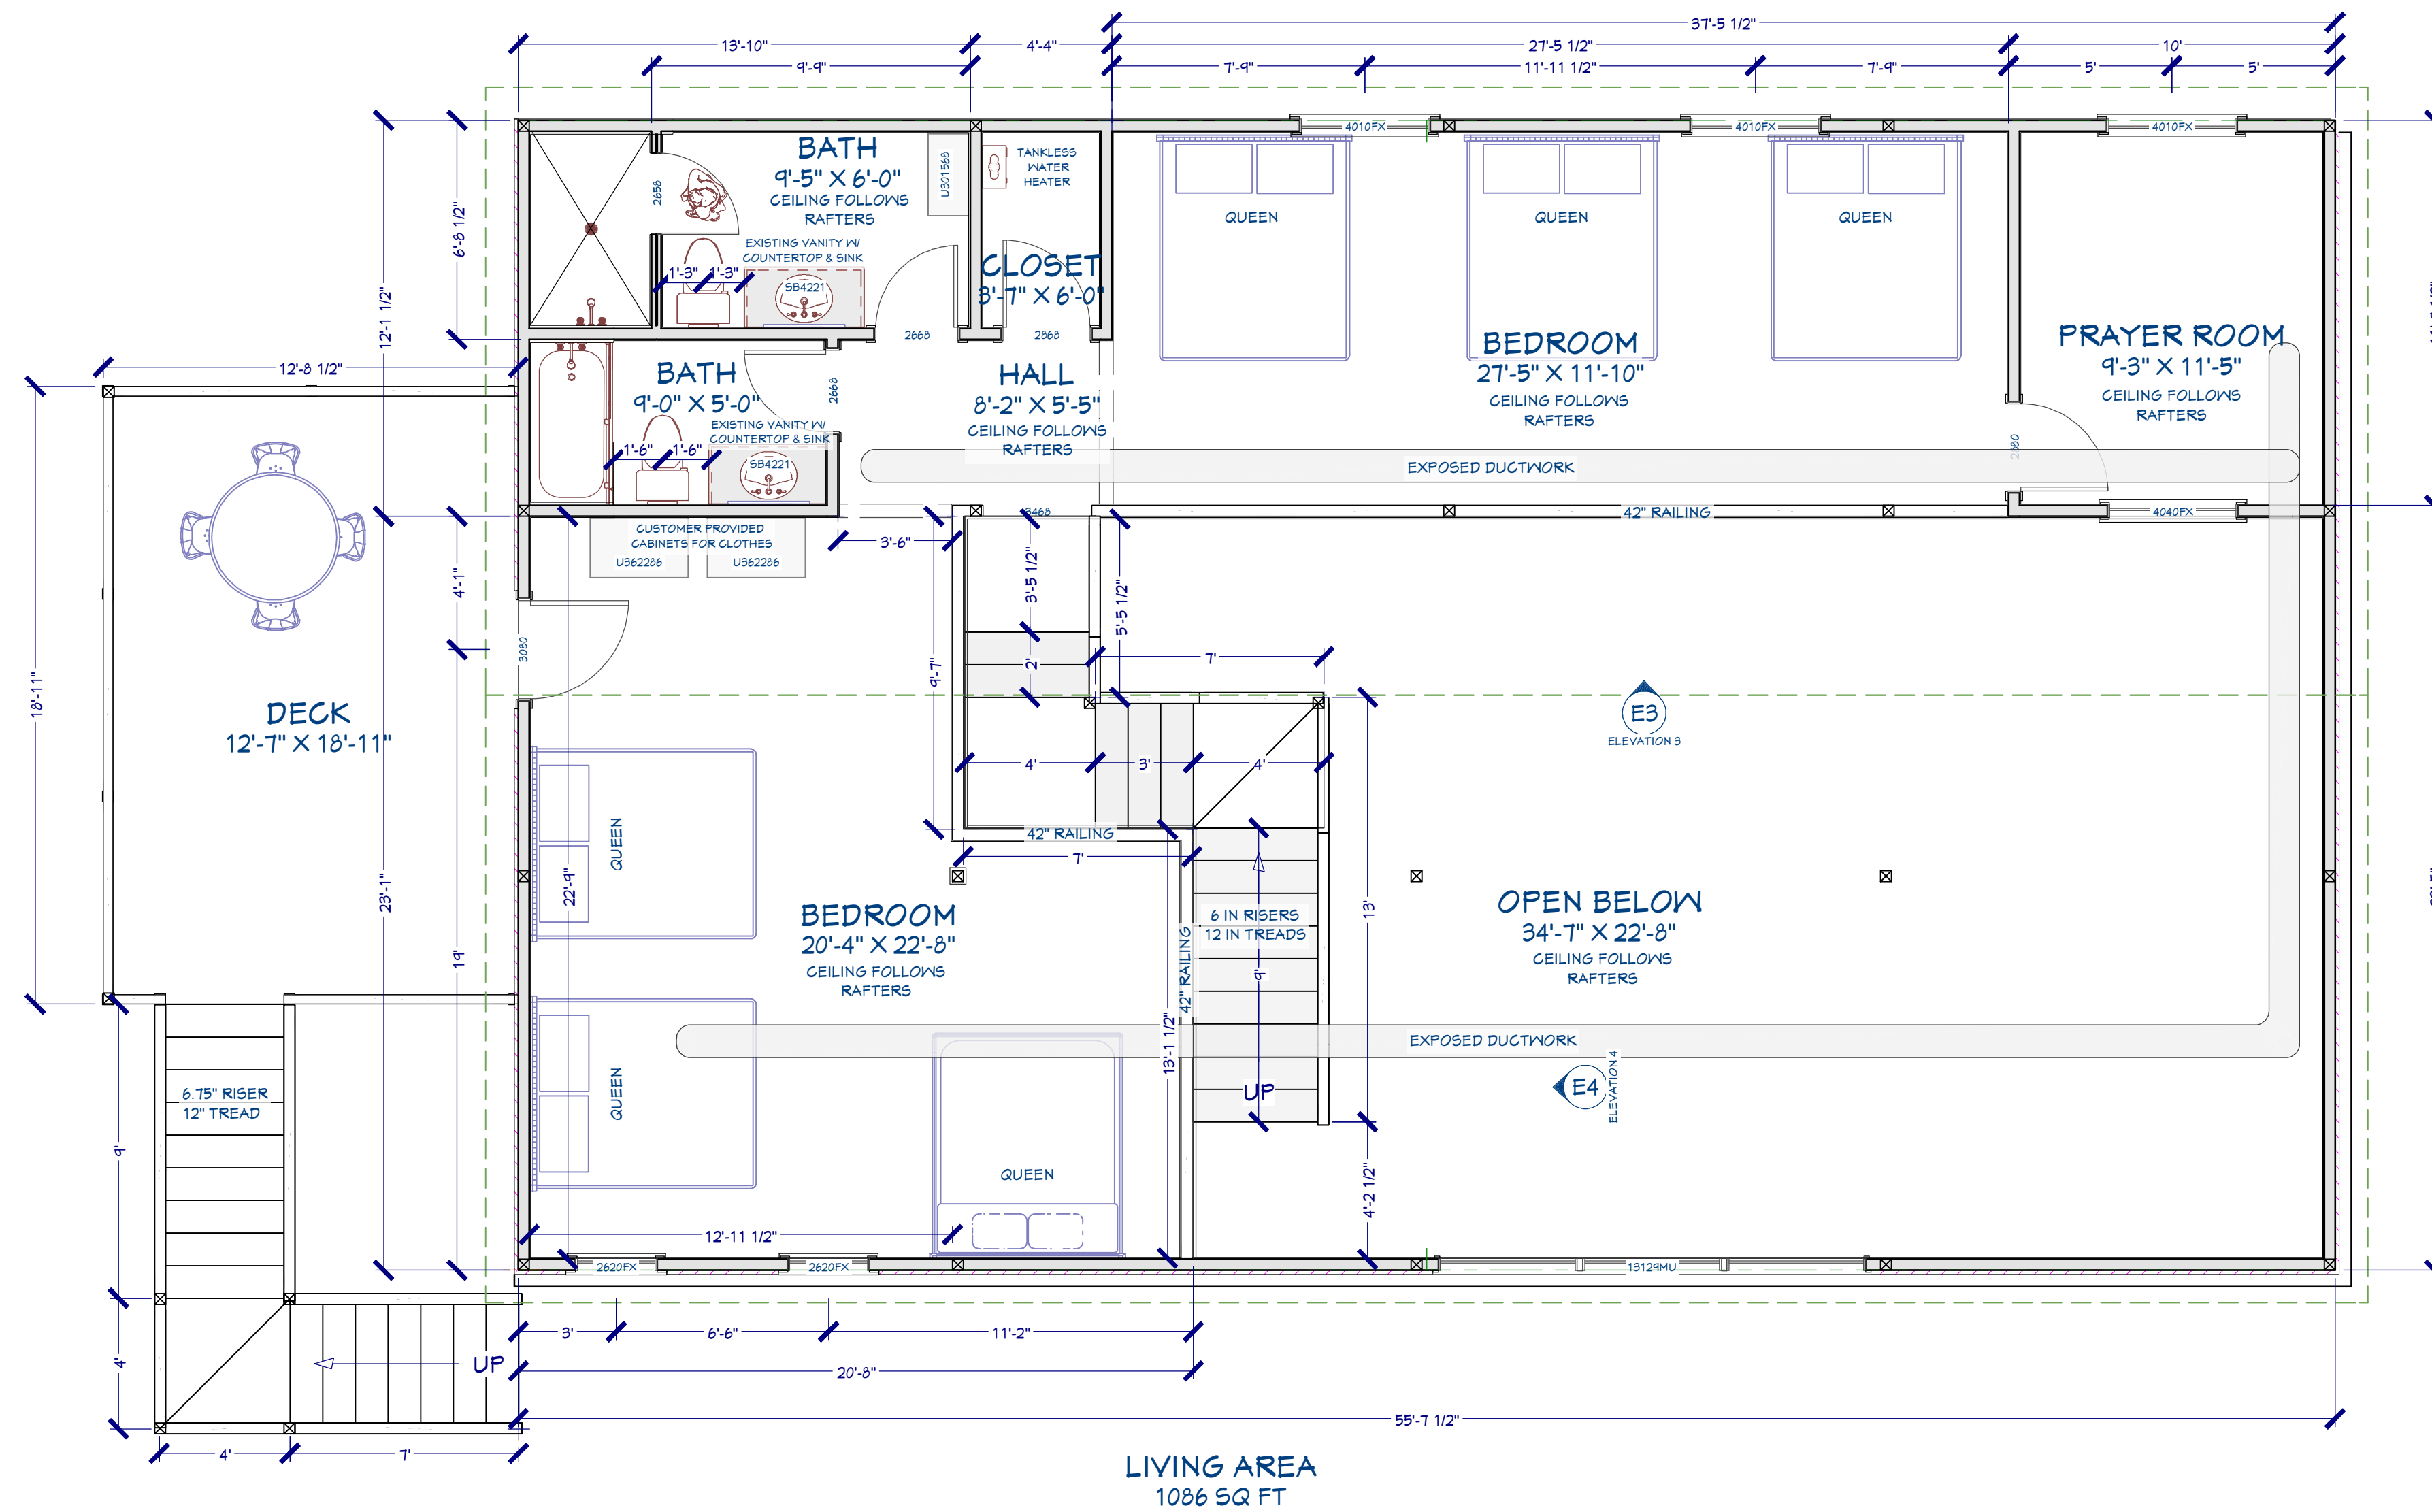

EXTERIOR ELEVATION BACK

EXTERIOR ELEVATION FRONT

EXTERIOR ELEVATION RIGHT

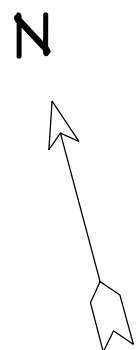

2nd Floor

4

Revision Table	Date	Revised By
Label		

PROJECT:
BOERNE, TEXAS 78006

2ND FLOOR PLAN



DRAWINGS PROVIDED
BY:
DOUG KNELL
KNELL DESIGN BUILD
doug@eknell.com
(210) 683-1312

DATE:


8/31/2023

SCALE:

1/4 IN = 1 FT

SHEET:

P-4

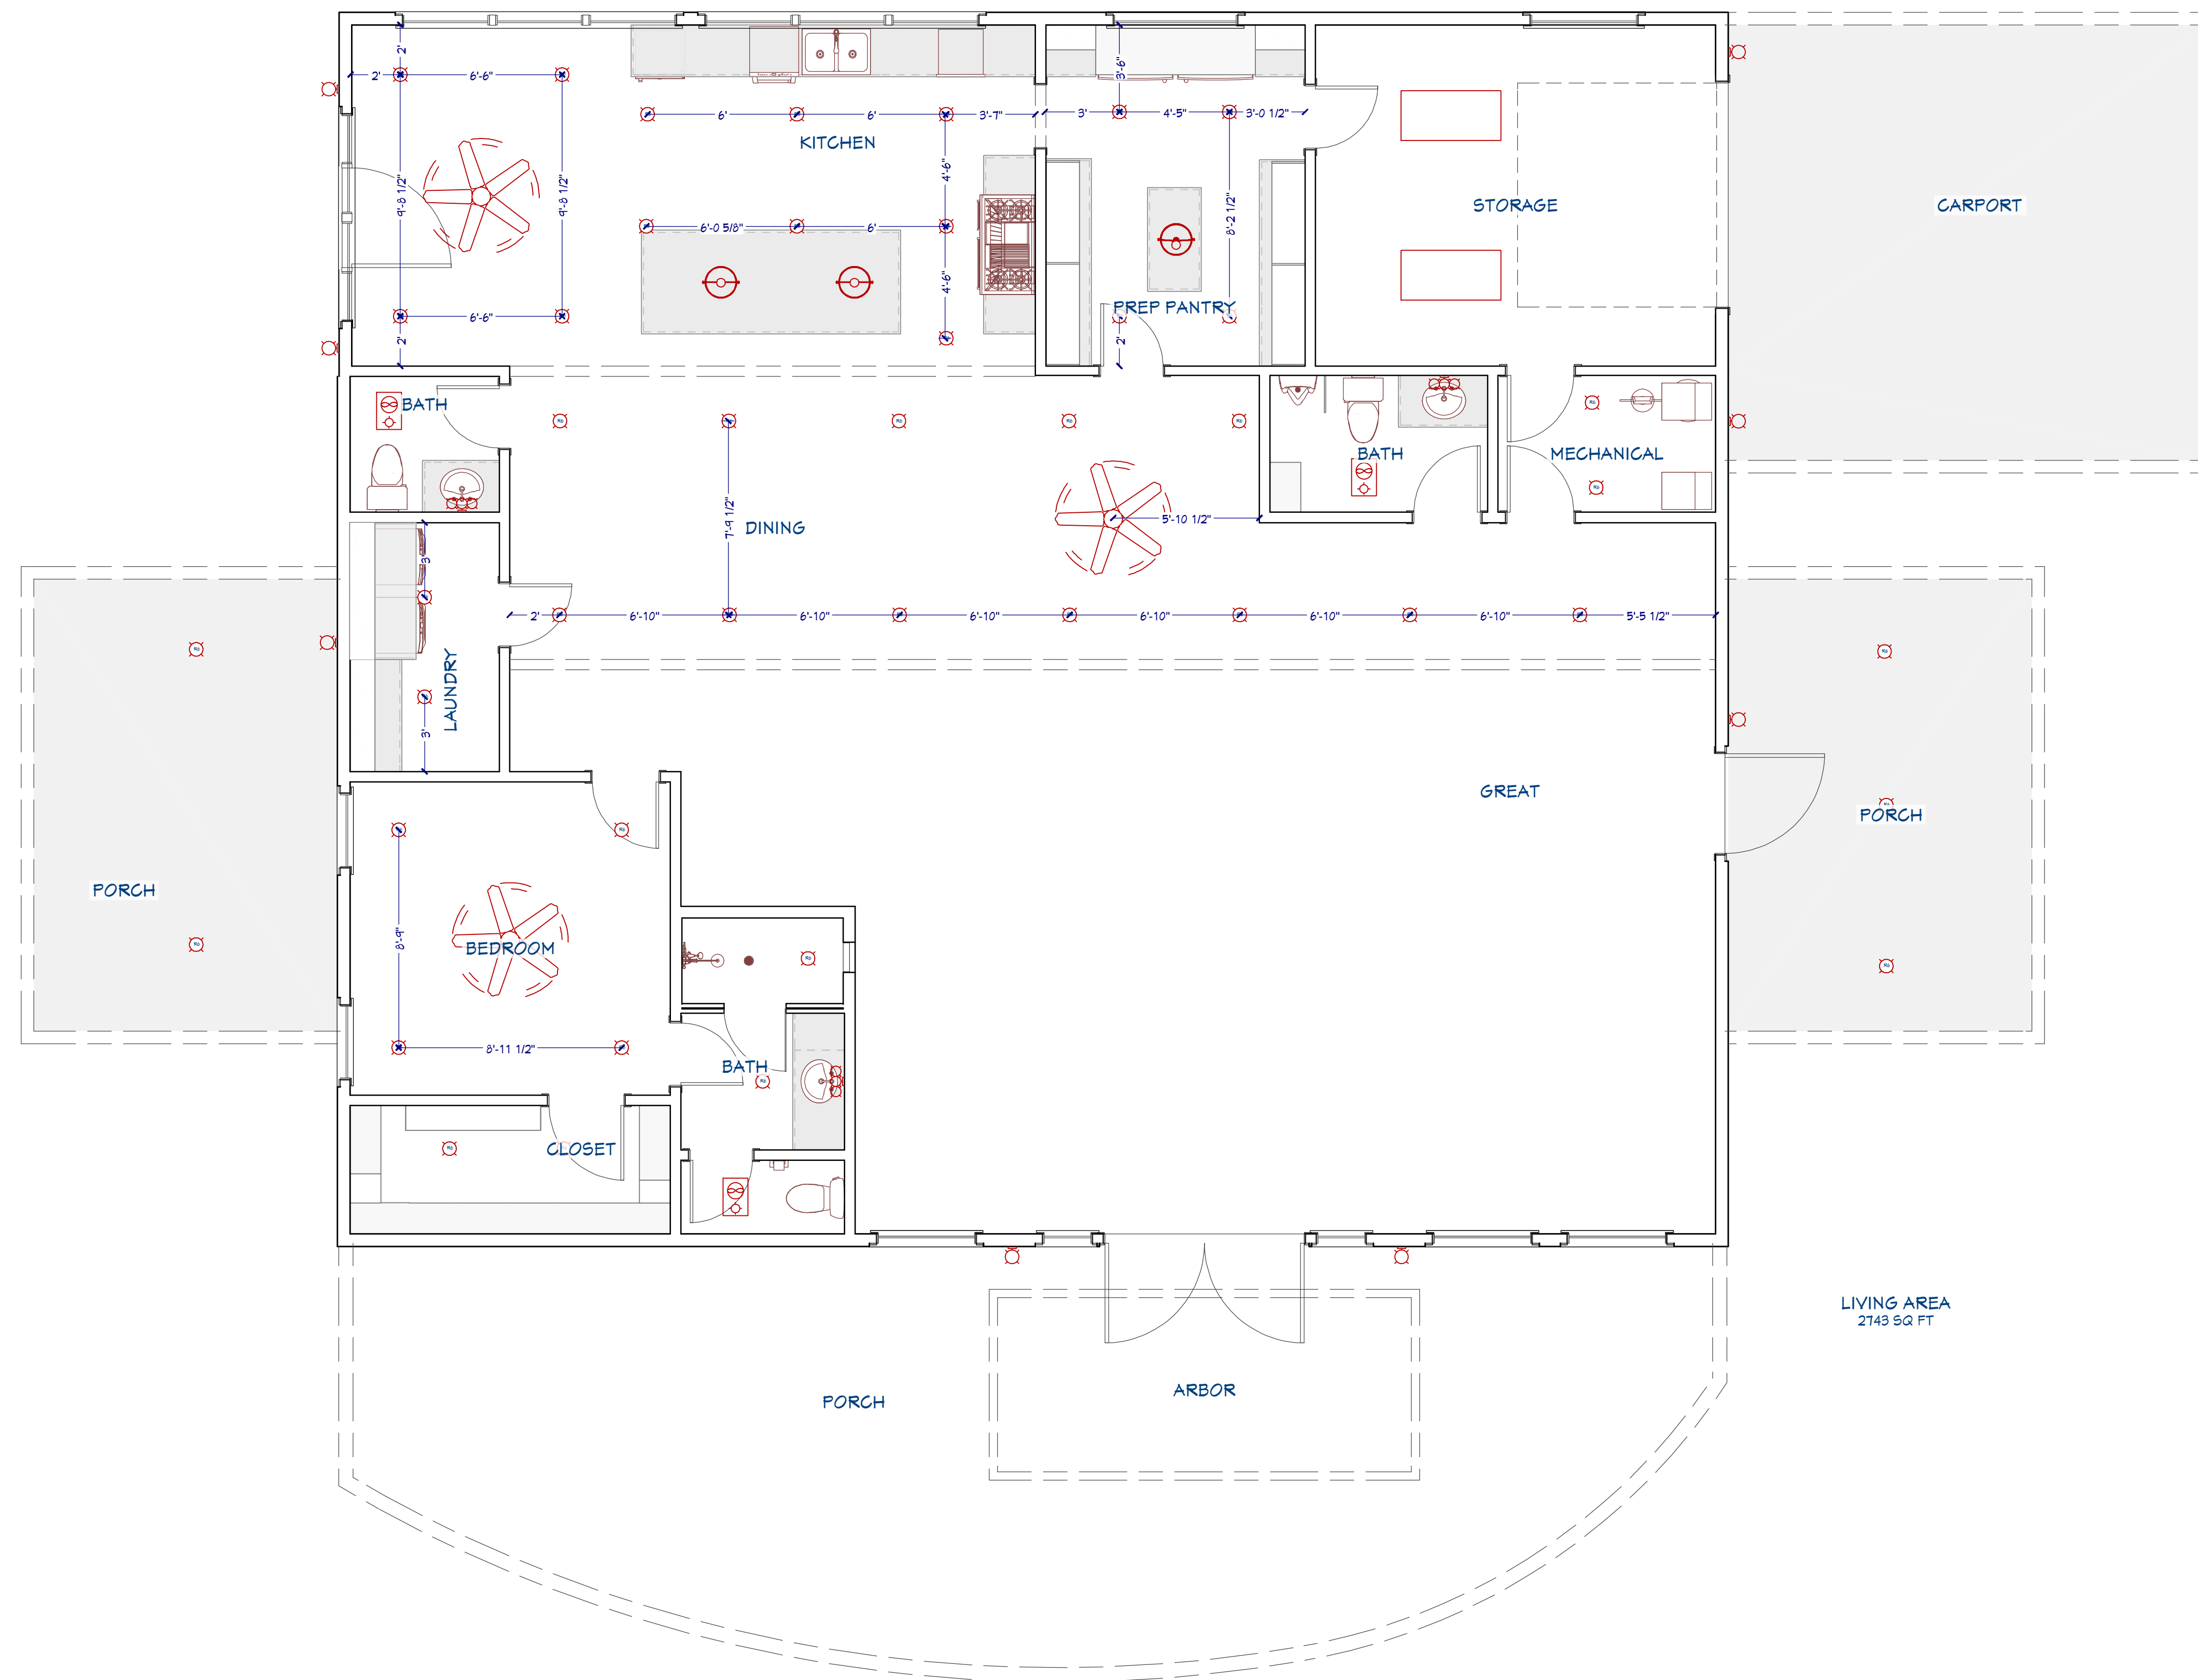

Electrical Plan View

h

[illegible]BOERNE, TEXAS 78006
PROJECT:

ELECTRICAL PLAN - 1ST FLOOR



BY: DOUG KNELL
KNELL DESIGN BUILD
doug@eknell.com
(210) 683-1312

DATE:

/31/2023

SCALE:

$$1/4 \text{ IN} = 1 \text{ FT}$$

SHEET:

2-5

[illegible]

PROJECT:
BOERNE, TEXAS 78006

ELECTRICAL PLAN - 2ND FLOOR

DRAWINGS PROVIDED
BY:
DOUG KNELL
KNELL DESIGN BUILD
doug@eknell.com
(210) 683-1312

DATE:


8/31/2023

SCALE:

$$\frac{1}{4} \text{ IN} = 1 \text{ FT}$$

SHEET:

P-6

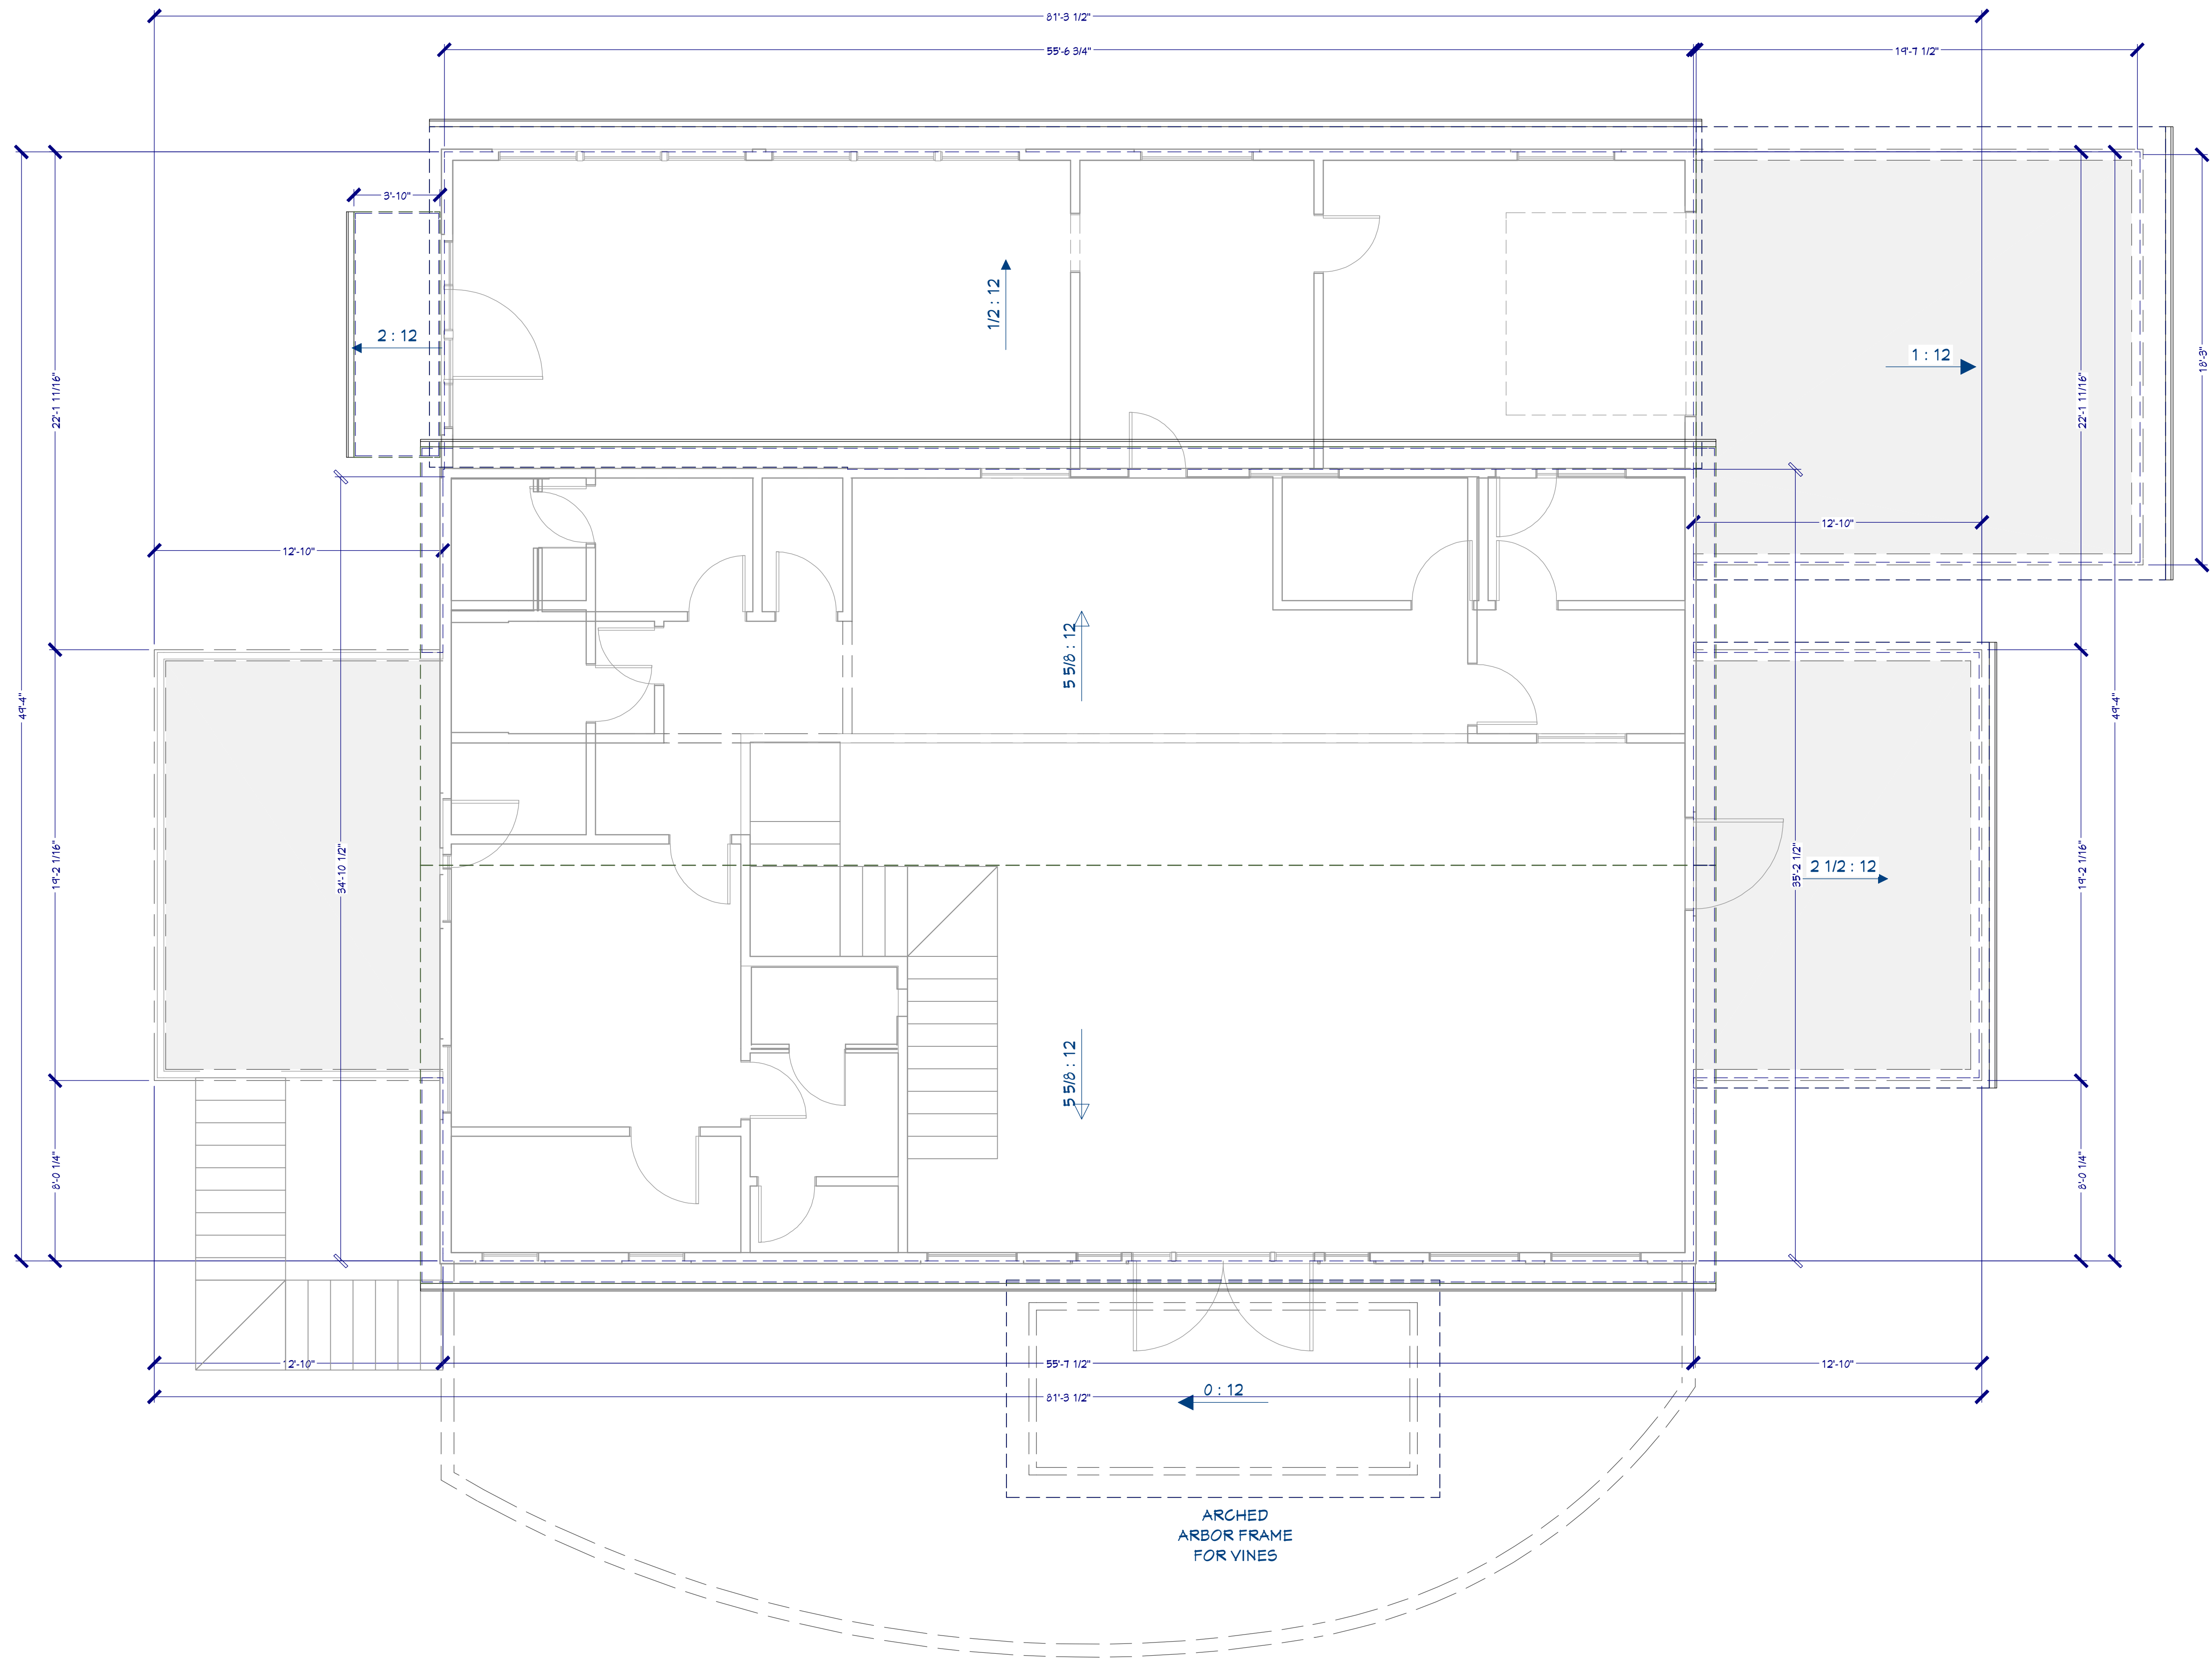

Roof Plan View

ROOF PLAN



DRAWINGS PROVIDED BY:
DOUG KNELL
KNELL DESIGN BUILD
doug@eknell.com
(210) 683-1312

DATE:
8/31/2023

SCALE:
1/4 IN = 1 FT

SHEET:
P-7

PROJECT:
BOERNE, TEXAS 78006

Revision Table		
Label	Date	Revised By



Exterior Elevation Front



Exterior Elevation Right

8

Revision Table		Revised By
Date		

PROJECT:
BOERNE, TEXAS 78006

FRONT & RIGHT
ELEVATIONS

DRAWINGS PROVIDED BY:
DOUG KNELL
KNELL DESIGN BUILD
doug@eknell.com
(210) 683-1312

KNELL
DESIGN
BUILD

DATE:
8/31/2023

SCALE:
1/4 IN = 1 FT

SHEET:
P-8



