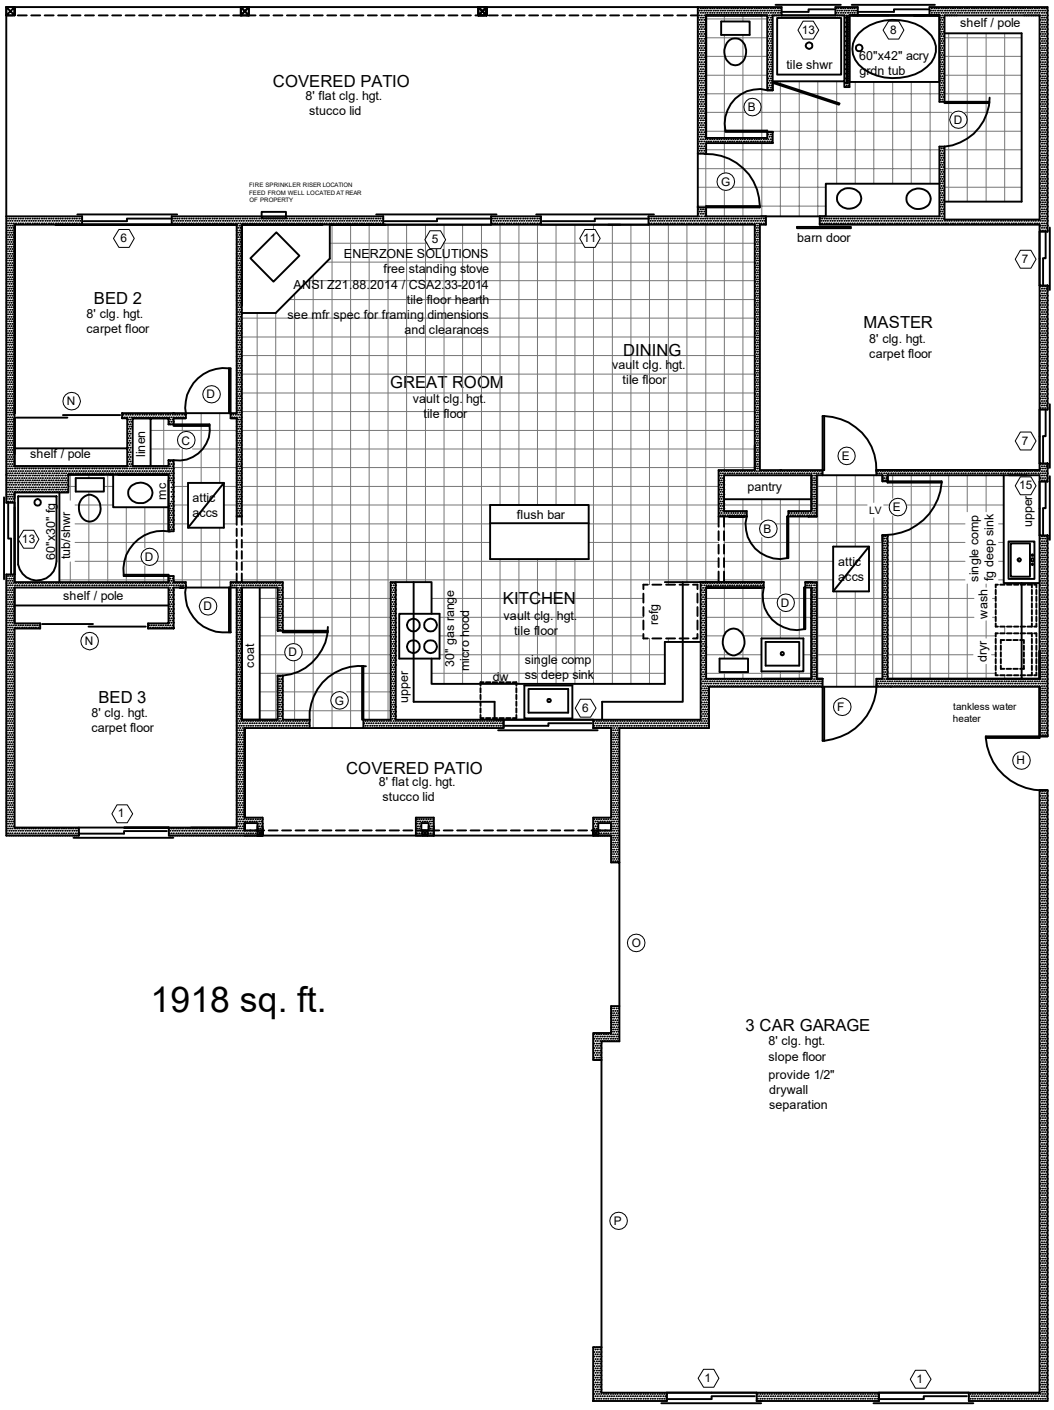
COVERED PATIO
8' flat clg. hgt.
stucco lid
FIRE SPRINKLER RISER LOCATION
FEED FROM WELL LOCATED AT REAR
OF PROPERTY
13
tile shwr
8
60"x42" acry
grdn tub
shelf / pole
barn door
ENERZONE SOLUTIONS
free standing stove
ANSI Z21.88.2014 / CSA2.33-2014
tile floor hearth
see mfr spec for framing dimensions
and clearances
BED 2
8' clg. hgt.
carpet floor
GREAT ROOM
vault clg. hgt.
tile floor
DINING
vault clg. hgt.
tile floor
MASTER
8' clg. hgt.
carpet floor
shelf / pole
linen
mc
attic accs
60"x30" fg tub/shwr
flush bar
pantry
attic accs
single comp
fg deep sink
upper
wash.
dryr
KITCHEN
vault clg. hgt.
tile floor
30" gas range
micro hood
refg
upper
dw
single comp
ss deep sink
coat
BED 3
8' clg. hgt.
carpet floor
tankless water
heater
COVERED PATIO
8' flat clg. hgt.
stucco lid
3 CAR GARAGE
8' clg. hgt.
slope floor
provide 1/2"
drywall
separation

1918 sq. ft.

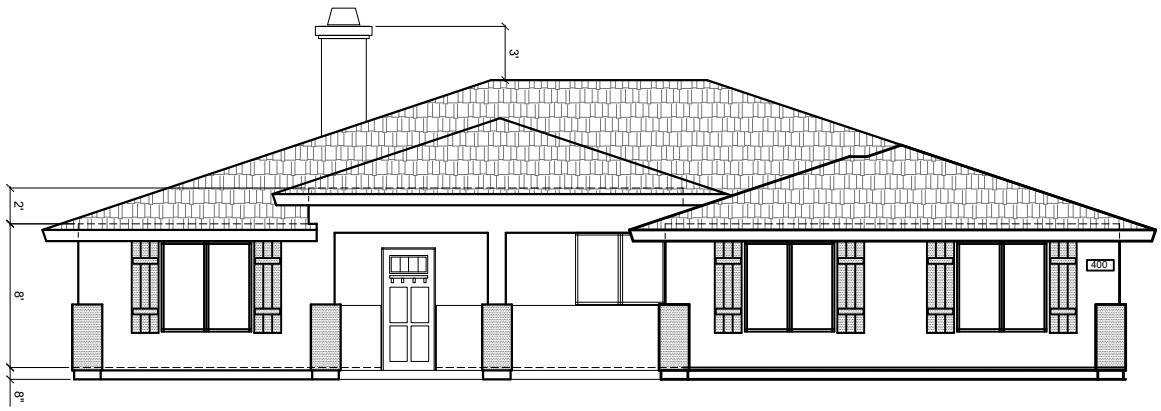
3'
2'
8'
8"
400