NOTES:

1. AERATOR MODEL 700LL MUST BE USED IN CONTINUOUS OPERATION
2. MAXIMUM BURIAL DEPTH 24" FROM TOP OF TANK
3. J-800 IS CAPABLE OF TREATING UPTO 800 GALLONS OF WASTEWATER WITH AN APPLIED LOADING OF UPTO 1.13 LBS. BOD PER DAY

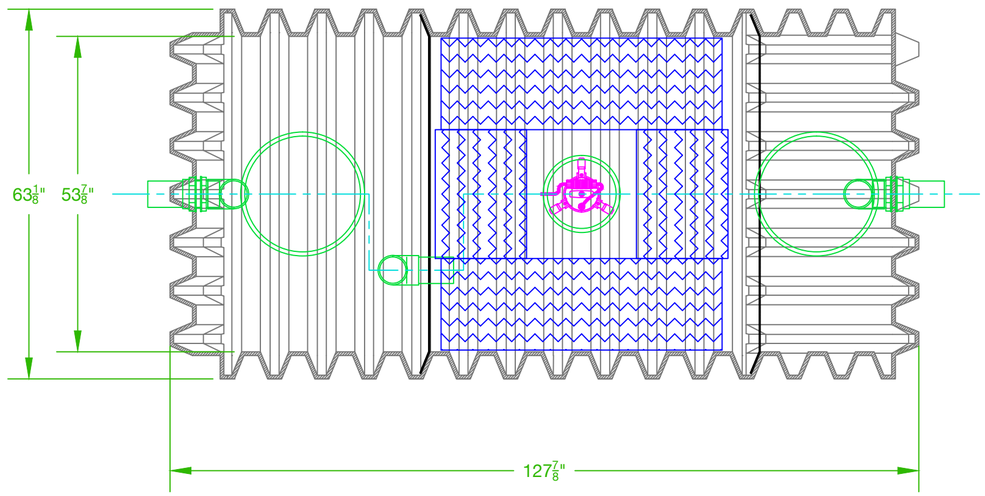

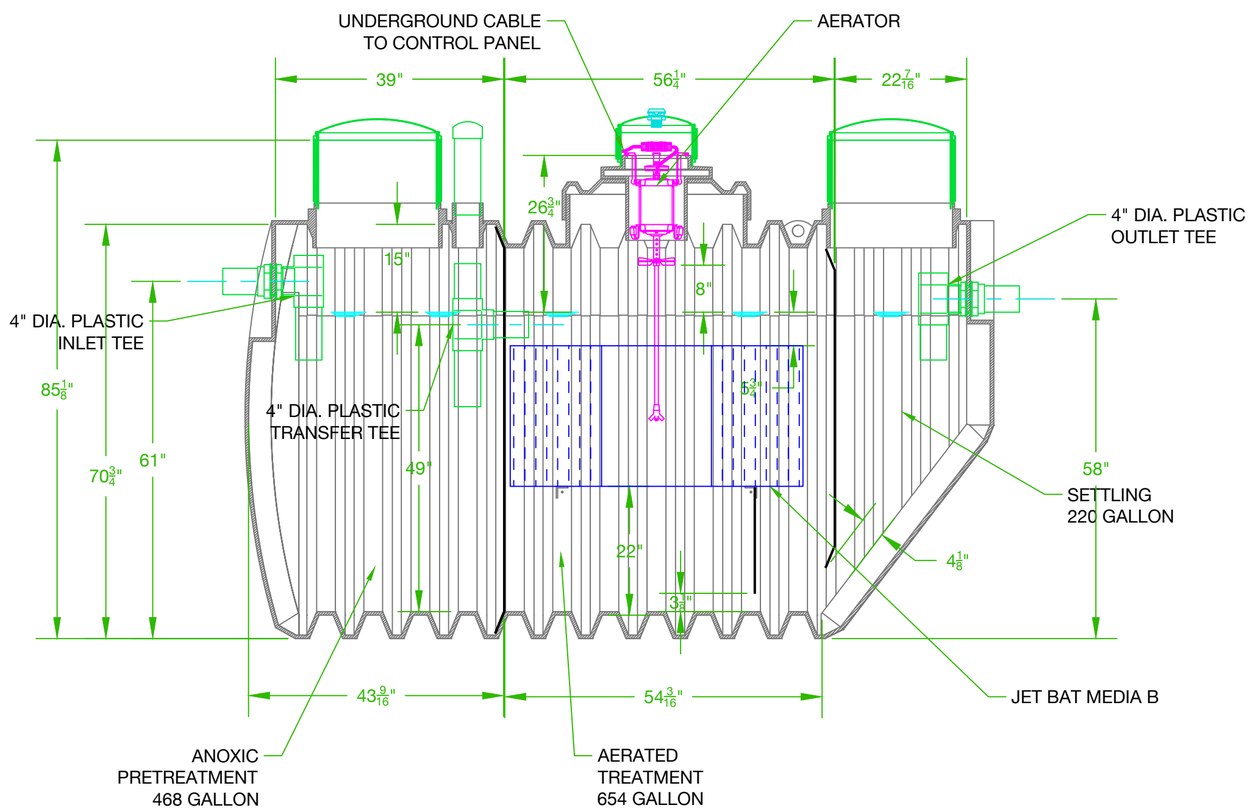

REV	ECN	DATE	DESCRIPTION	DRFT	APRV
B	1509	9/1/15	CORRECT OUTLET PIPE HEIGHT	N J K	
A	1508	08/18/15	ADD FLOWRATE TO NOTES	N J K	
--	1407	02/19/15	REDRAWN	N J K	

Jet® Wastewater Treatment Solutions
Founded on Innovation. Anchored by Service.®

DRAWN BY: N J K
DATE: 9/1/15
APPROVED BY:
DATE:
MATERIAL:

TITLE:
J-800 RESIDENTIAL WWTP
PLASTIC TANK

SCALE: 1 : 20
SIZE: C

USED ON:

UNLESS OTHERWISE SPECIFIED:
ALL DIMENSIONS ARE IN INCHES
DECIMAL: ± .005
FRACTIONAL: ± 1/64
DEGREE: ± 1°

PROPRIETARY PROPERTY: THIS DRAWING IS THE PROPERTY OF JET INC. AND MAY NOT BE REPRODUCED, COPIED OR USED WITHOUT WRITTEN PERMISSION.

DRAWING NUMBER:
J-800-PLT
REV: B