DETAIL 1

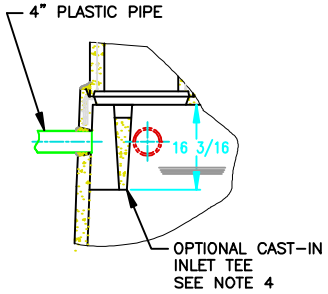

OPTIONAL CAST-IN INLET TEE

DETAIL 2

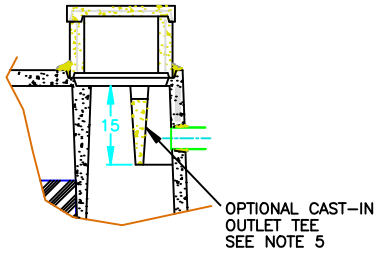

OPTIONAL CAST-IN TRANSFER TEE

DETAIL 3

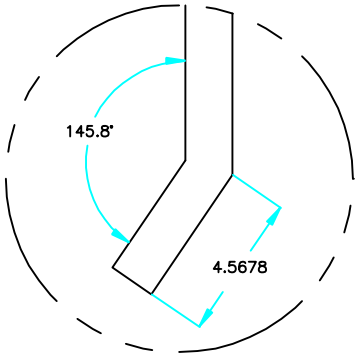

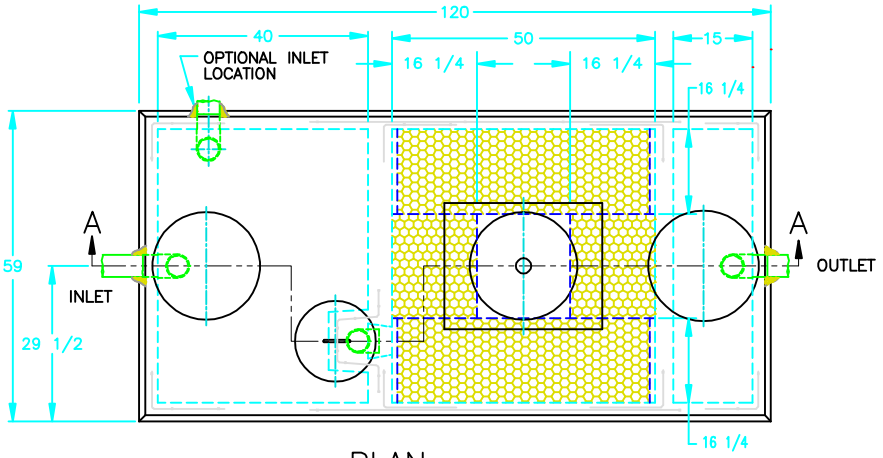

PLAN

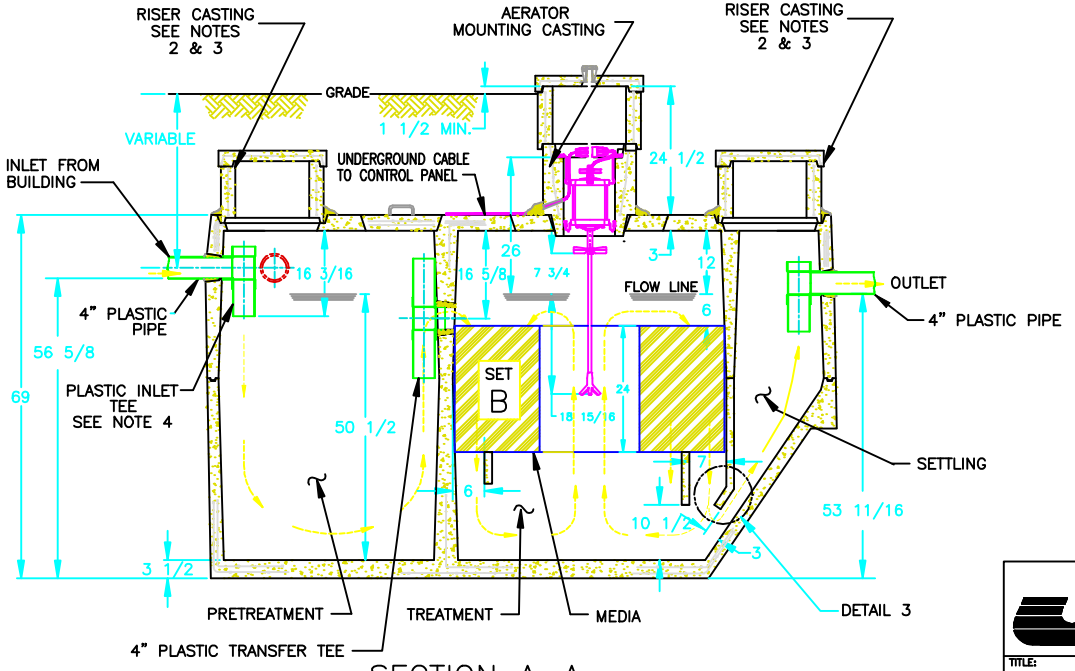

SECTION A-A

NOTES:

1.) AERATOR MODEL 700LL MUST BE USED IN CONTINUOUS OPERATION.

2.) IF AERATOR MOUNTING CASTING HAS NO RISER, RISERS ARE NOT REQUIRED HERE. REMOVABLE CONCRETE COVERS OR PLASTIC COVERS SECURED WITH TAMPER RESISTANT FASTENERS ARE REQUIRED.

3.) IF AERATOR MOUNTING CASTING HAS A RISER(S), COVERED RISERS ARE REQUIRED HERE. RISERS SHOULD BE DEVELOPED TO GRADE OR TO 6"-12" BELOW GRADE.

4.) PLANTS WHICH DO NOT USE A PLASTIC INLET TEE IN THE PRETREATMENT COMPARTMENT MAY USE AN OPTIONAL CAST-IN INLET TEE. SEE DETAIL 1.

5.) PLANTS WHICH DO NOT HAVE A PLASTIC TRANSFER TEE IN THE PRETREATMENT COMPARTMENT MAY USE AN OPTIONAL CAST-IN TRANSFER TEE. SEE DETAIL 2.

PATENTED ©MMI JET INC.

JET INC. CLEVELAND, OHIO

DRAWN BY: TFW	DATE: 7-20-09
APPROVED BY: GW	DATE: 5-21-09
MATERIAL:	
TITLE: J-750 TWO-PIECE CONCRETE TANK	SCALE: NTS
USED ON: C	UNLESS OTHERWISE SPECIFIED: ALL DIMENSIONS IN INCHES DECIMAL: ± .005 FRACTION: ± 1/64 DEGREE: ± 1°
PROPRIETARY PROPERTY: THIS DRAWING IS THE PROPERTY OF JET INC. AND MAY NOT BE REPRODUCED, COPIED OR USED WITHOUT WRITTEN PERMISSION.	DRAWING NUMBER: 090521-02

REV.	I	H	G	F	E	D	C	B	A
EN NO.									
DATE									