


1871

Recorded and Received
May 22nd 1871

SUBDIVISION
OF
LOCKLAND AND WYOMING HOMESTEAD ASSOCIATION
LOCKLAND AND WYOMING STATION OF
CIN. HAM. AND DAYTON RAILROAD.

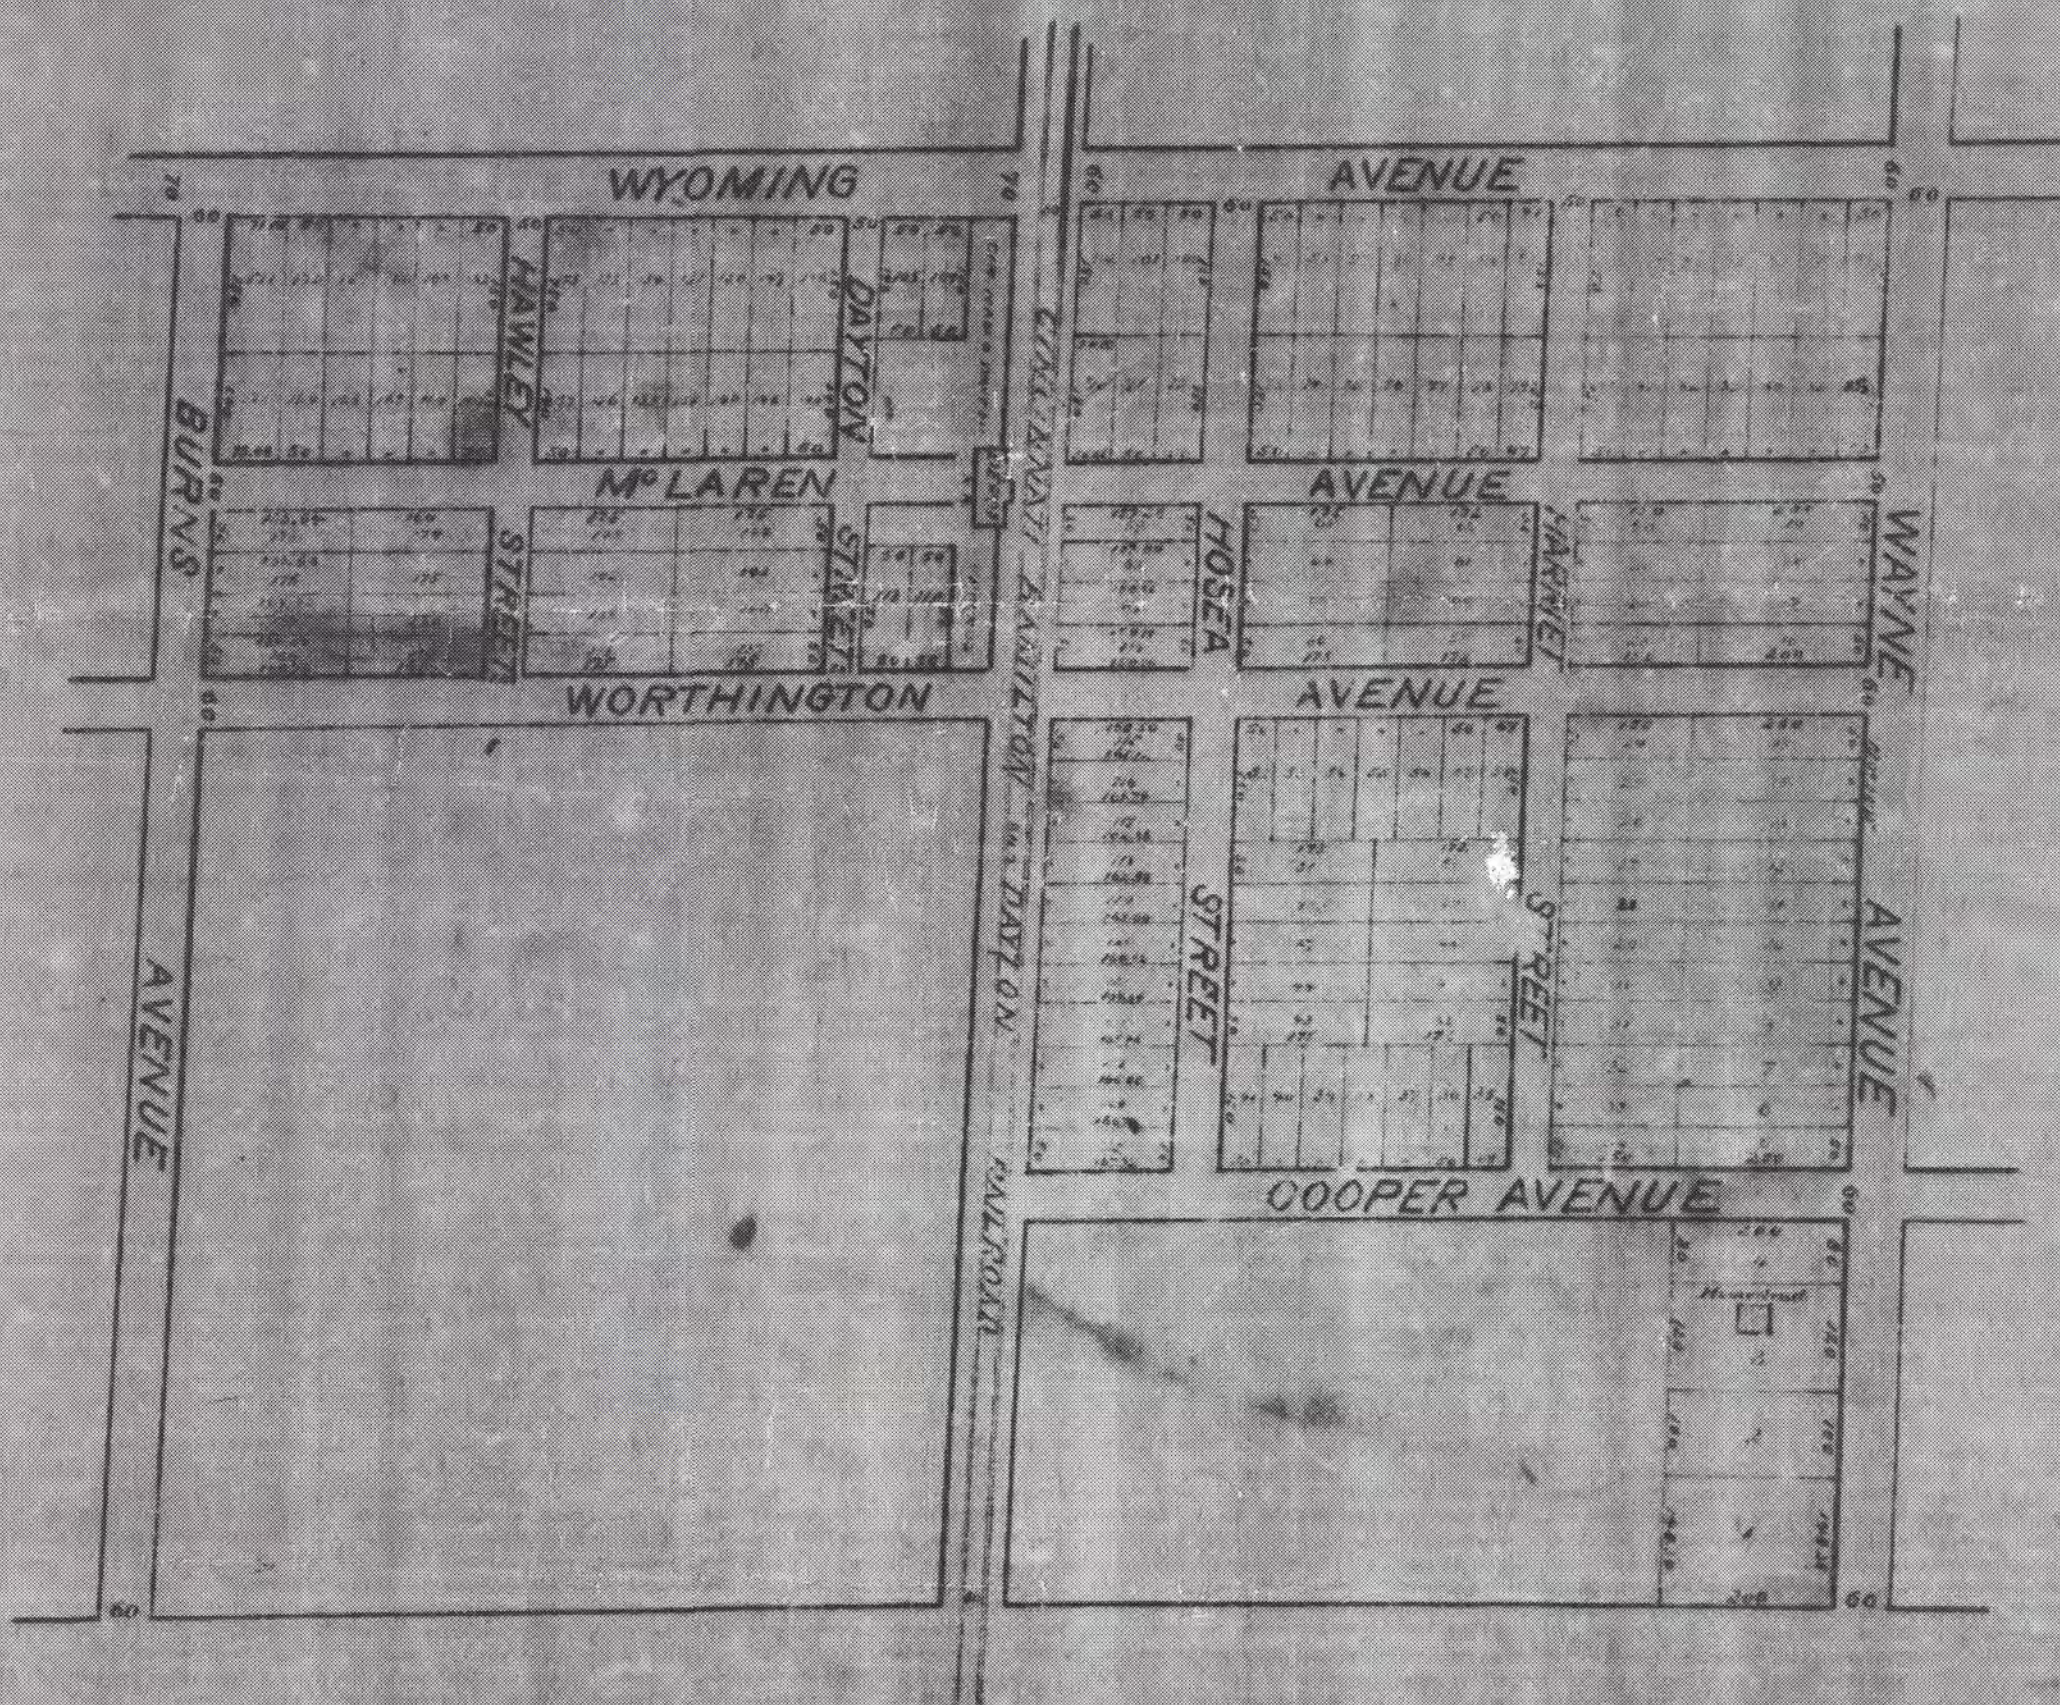

The Lockland and Wyoming Homestead Association hereby adopt this plat of its subdivision in Springfield Township, Hamilton County, Ohio, and dedicates all the streets and avenues therein and all its interest in Burns Avenue, Wyoming Avenue and Wayne Avenue to the public use forever.

Dated May 15th A.D. 1871.



Wm. Dodd President
Robt. Hossea Secy

The State of Ohio } ss.
Hamilton County } Personally appeared before me the subscriber, a Notary Public in and for said County the Lockland and Wyoming Homestead Association by its President William Dodd and its Secretary Robert Hossea and acknowledged the signing and sealing of the above instrument to be the voluntary corporate act and deed of said Association for the uses and purposes therein mentioned and the said William Dodd and Robert Hossea also acknowledged their signatures to be their own voluntary act and deed.

Witness my hand and official seal.

This 10th day of May A.D. 1871.



Wm. J. Hossea
Notary Public Hamilton County, Ohio.