


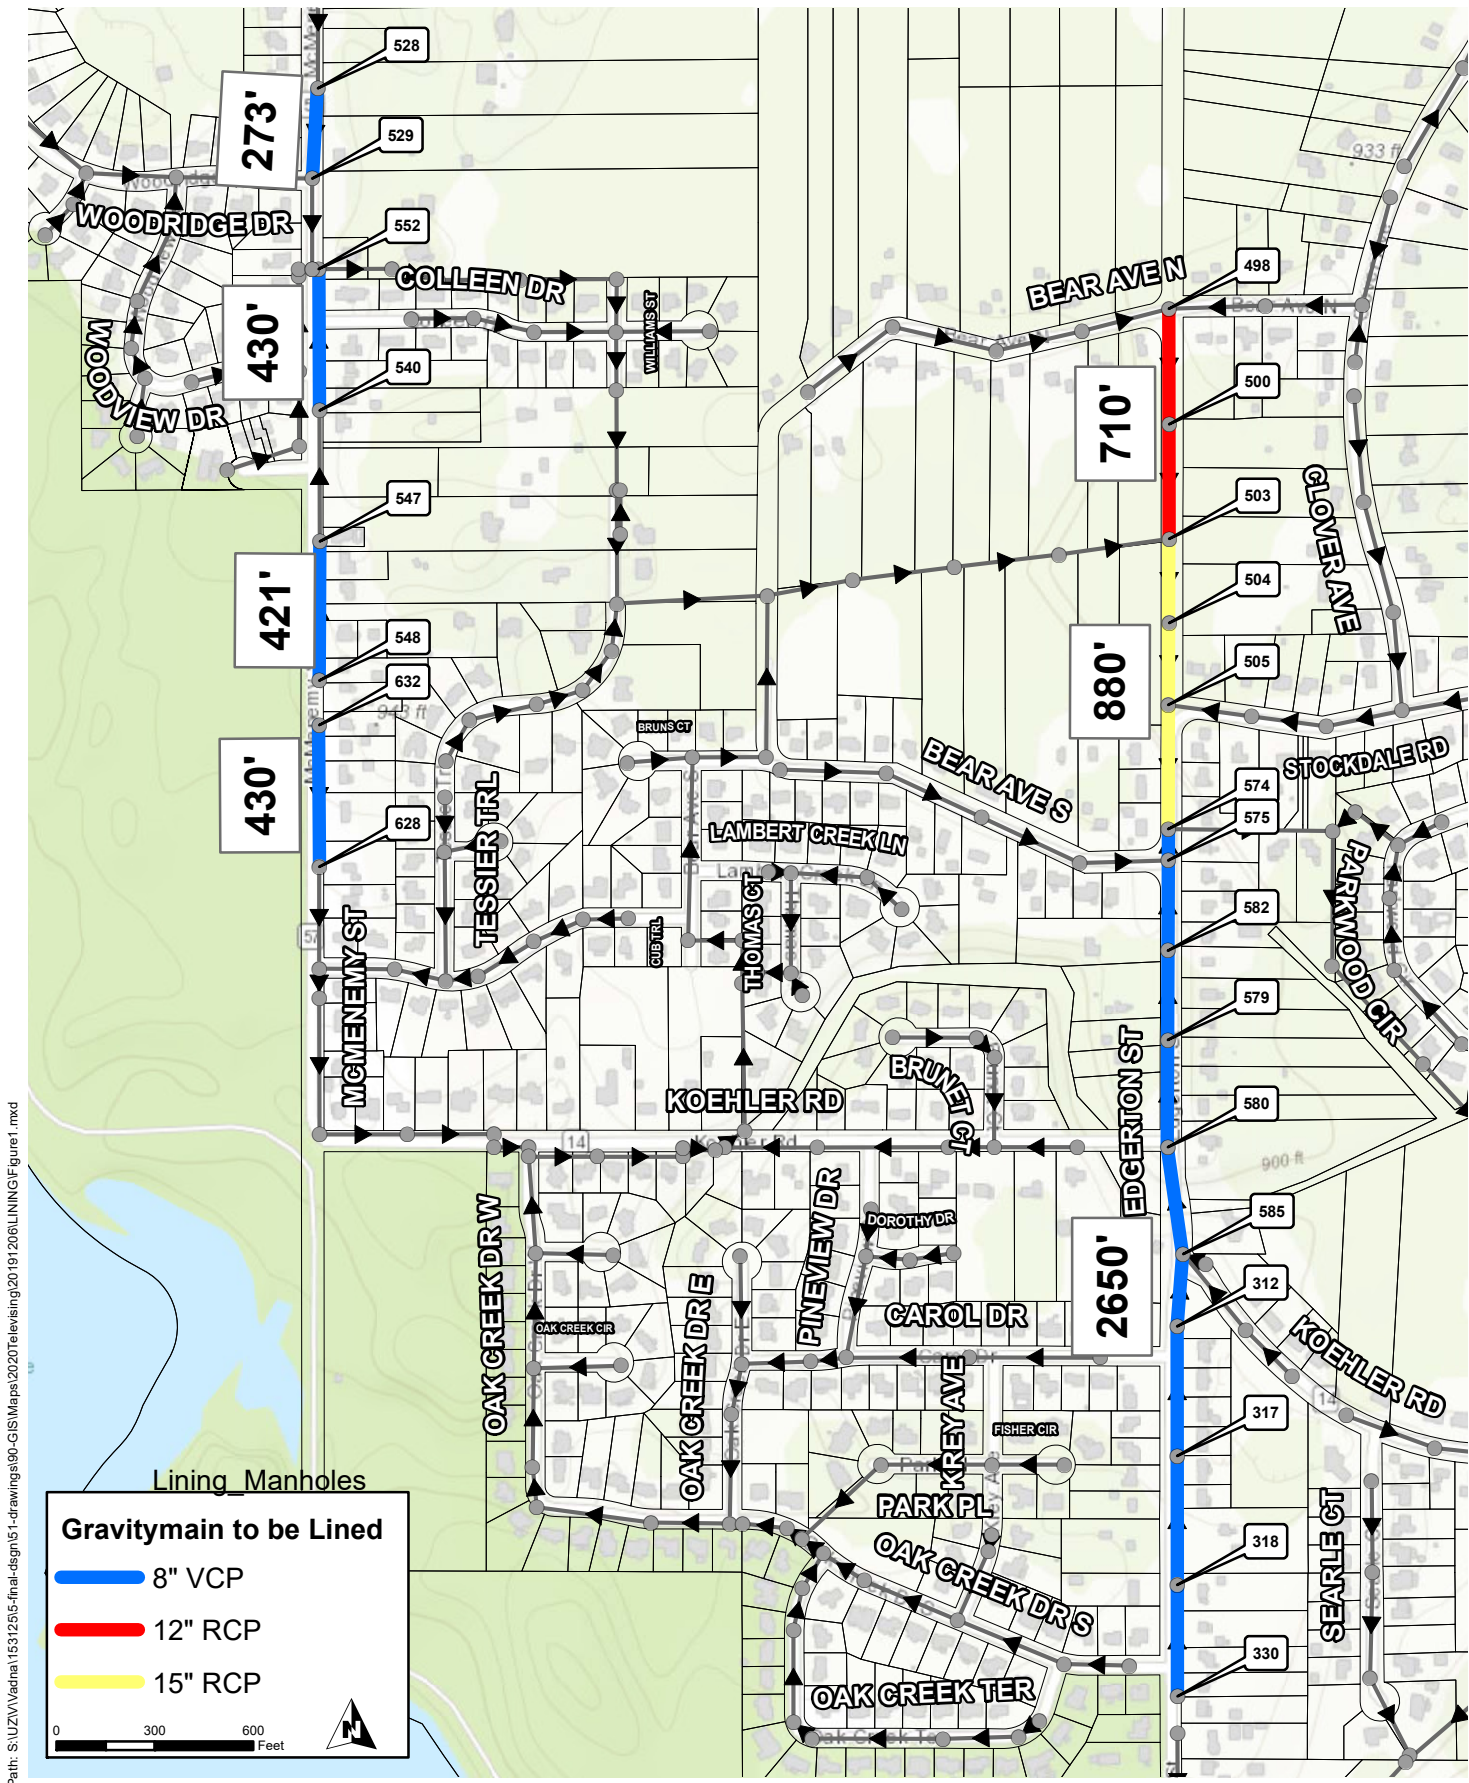

SANITARY SEWER GRAVITYMAIN LINING

FIGURE 1




Project Number: VADNA 156568
Print Date: 8/11/2020

Map by: akorr
Projection: Ramsey CC

2020 Street Improvements
Vadnais Heights, Minnesota

This map is neither a legally recorded map nor a survey map and is not intended to be used as one. This map is a compilation of records, information, and data gathered from various sources listed on this map and is to be used for reference purposes only. SEH does not warrant that the Geographic Information System (GIS) Data used to prepare this map are error free, and SEH does not represent that the GIS Data can be used for navigational, tracking, or any other purpose requiring exacting measurement of distance or direction or precision in the depiction of geographic features. The user of this map acknowledges that SEH shall not be liable for any damages which arise out of the user's access or use of data provided.

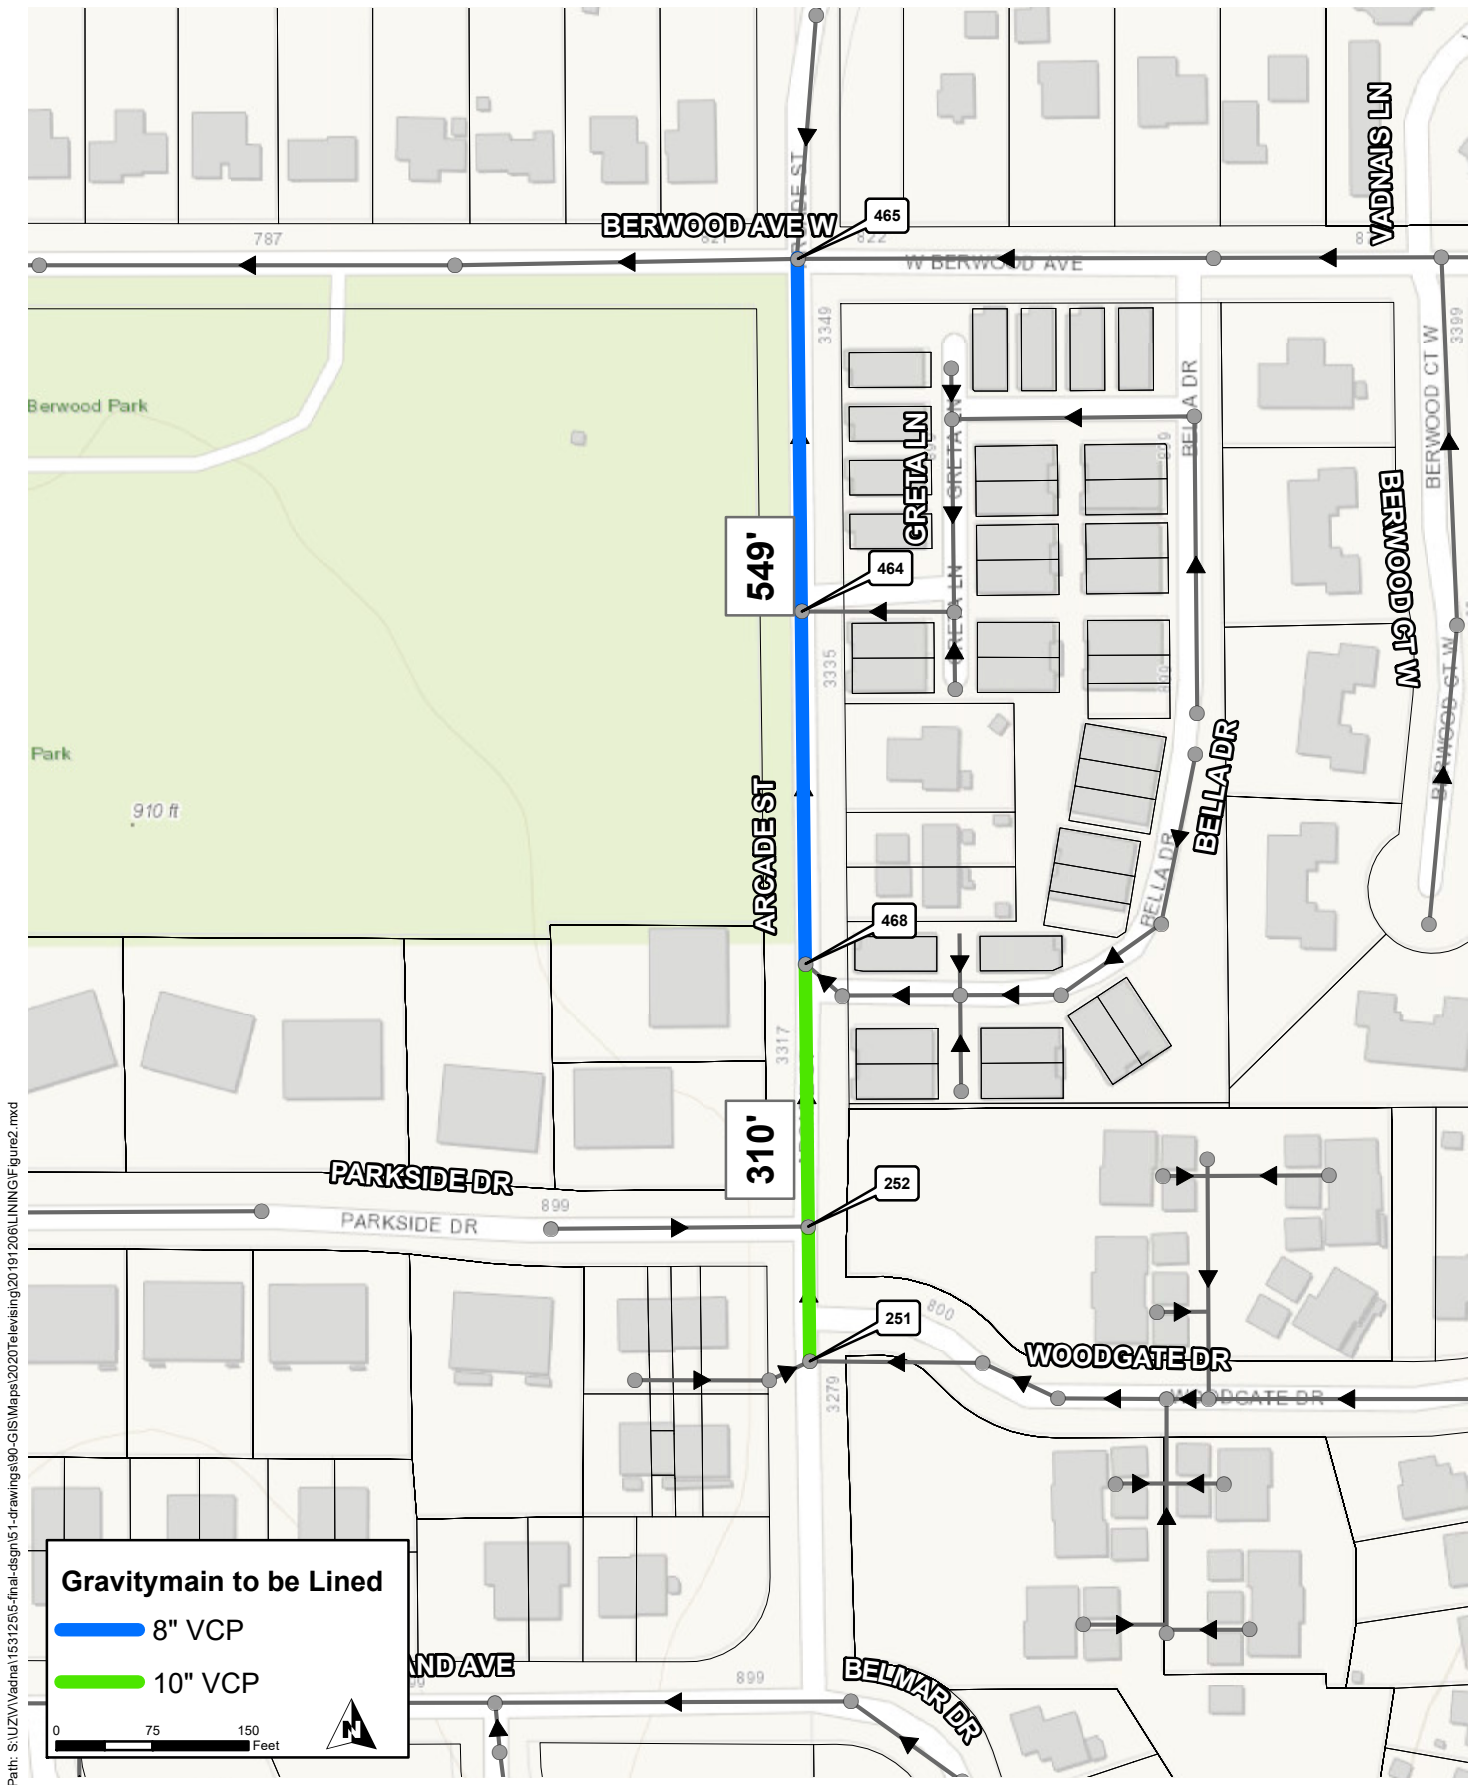

Project Number: VADNA 156568
Print Date: 8/11/2020

Map by: aknorr
Projection: Ramsey CC

SANITARY SEWER GRAVITYMAIN LINING

2020 Street Improvements
Vadnais Heights, Minnesota

FIGURE 2