PROJECT TITLE * WESLEY'S OLD METHODIST CHURCH, CHURCH STREET, WOLVERTON MK12 5JN

CLIENT KINGS CHURCH - MK (PASTORS: ANDY & SHAARON FORBES).

PLANNING / LISTED BUILDING DOCUMENT
BASED ON INFORMATION BY OTHERS

P R O P O S E D.

Ordnance Survey (c) Crown Copyright 2012. All rights reserved. Licence number 100020449

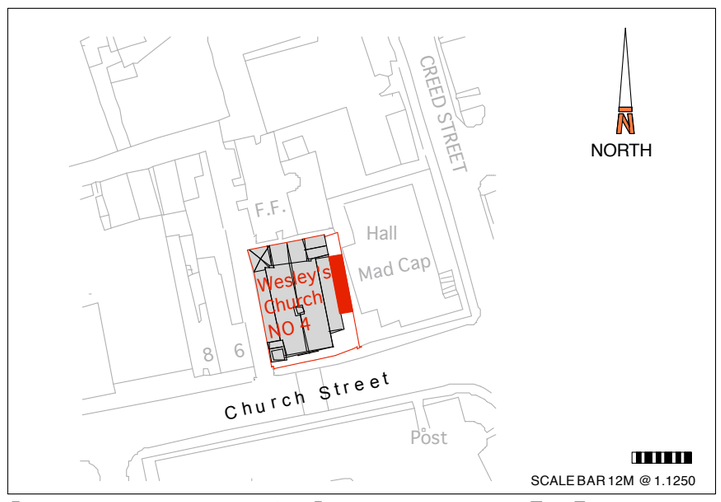

L o c a t i o n M a p

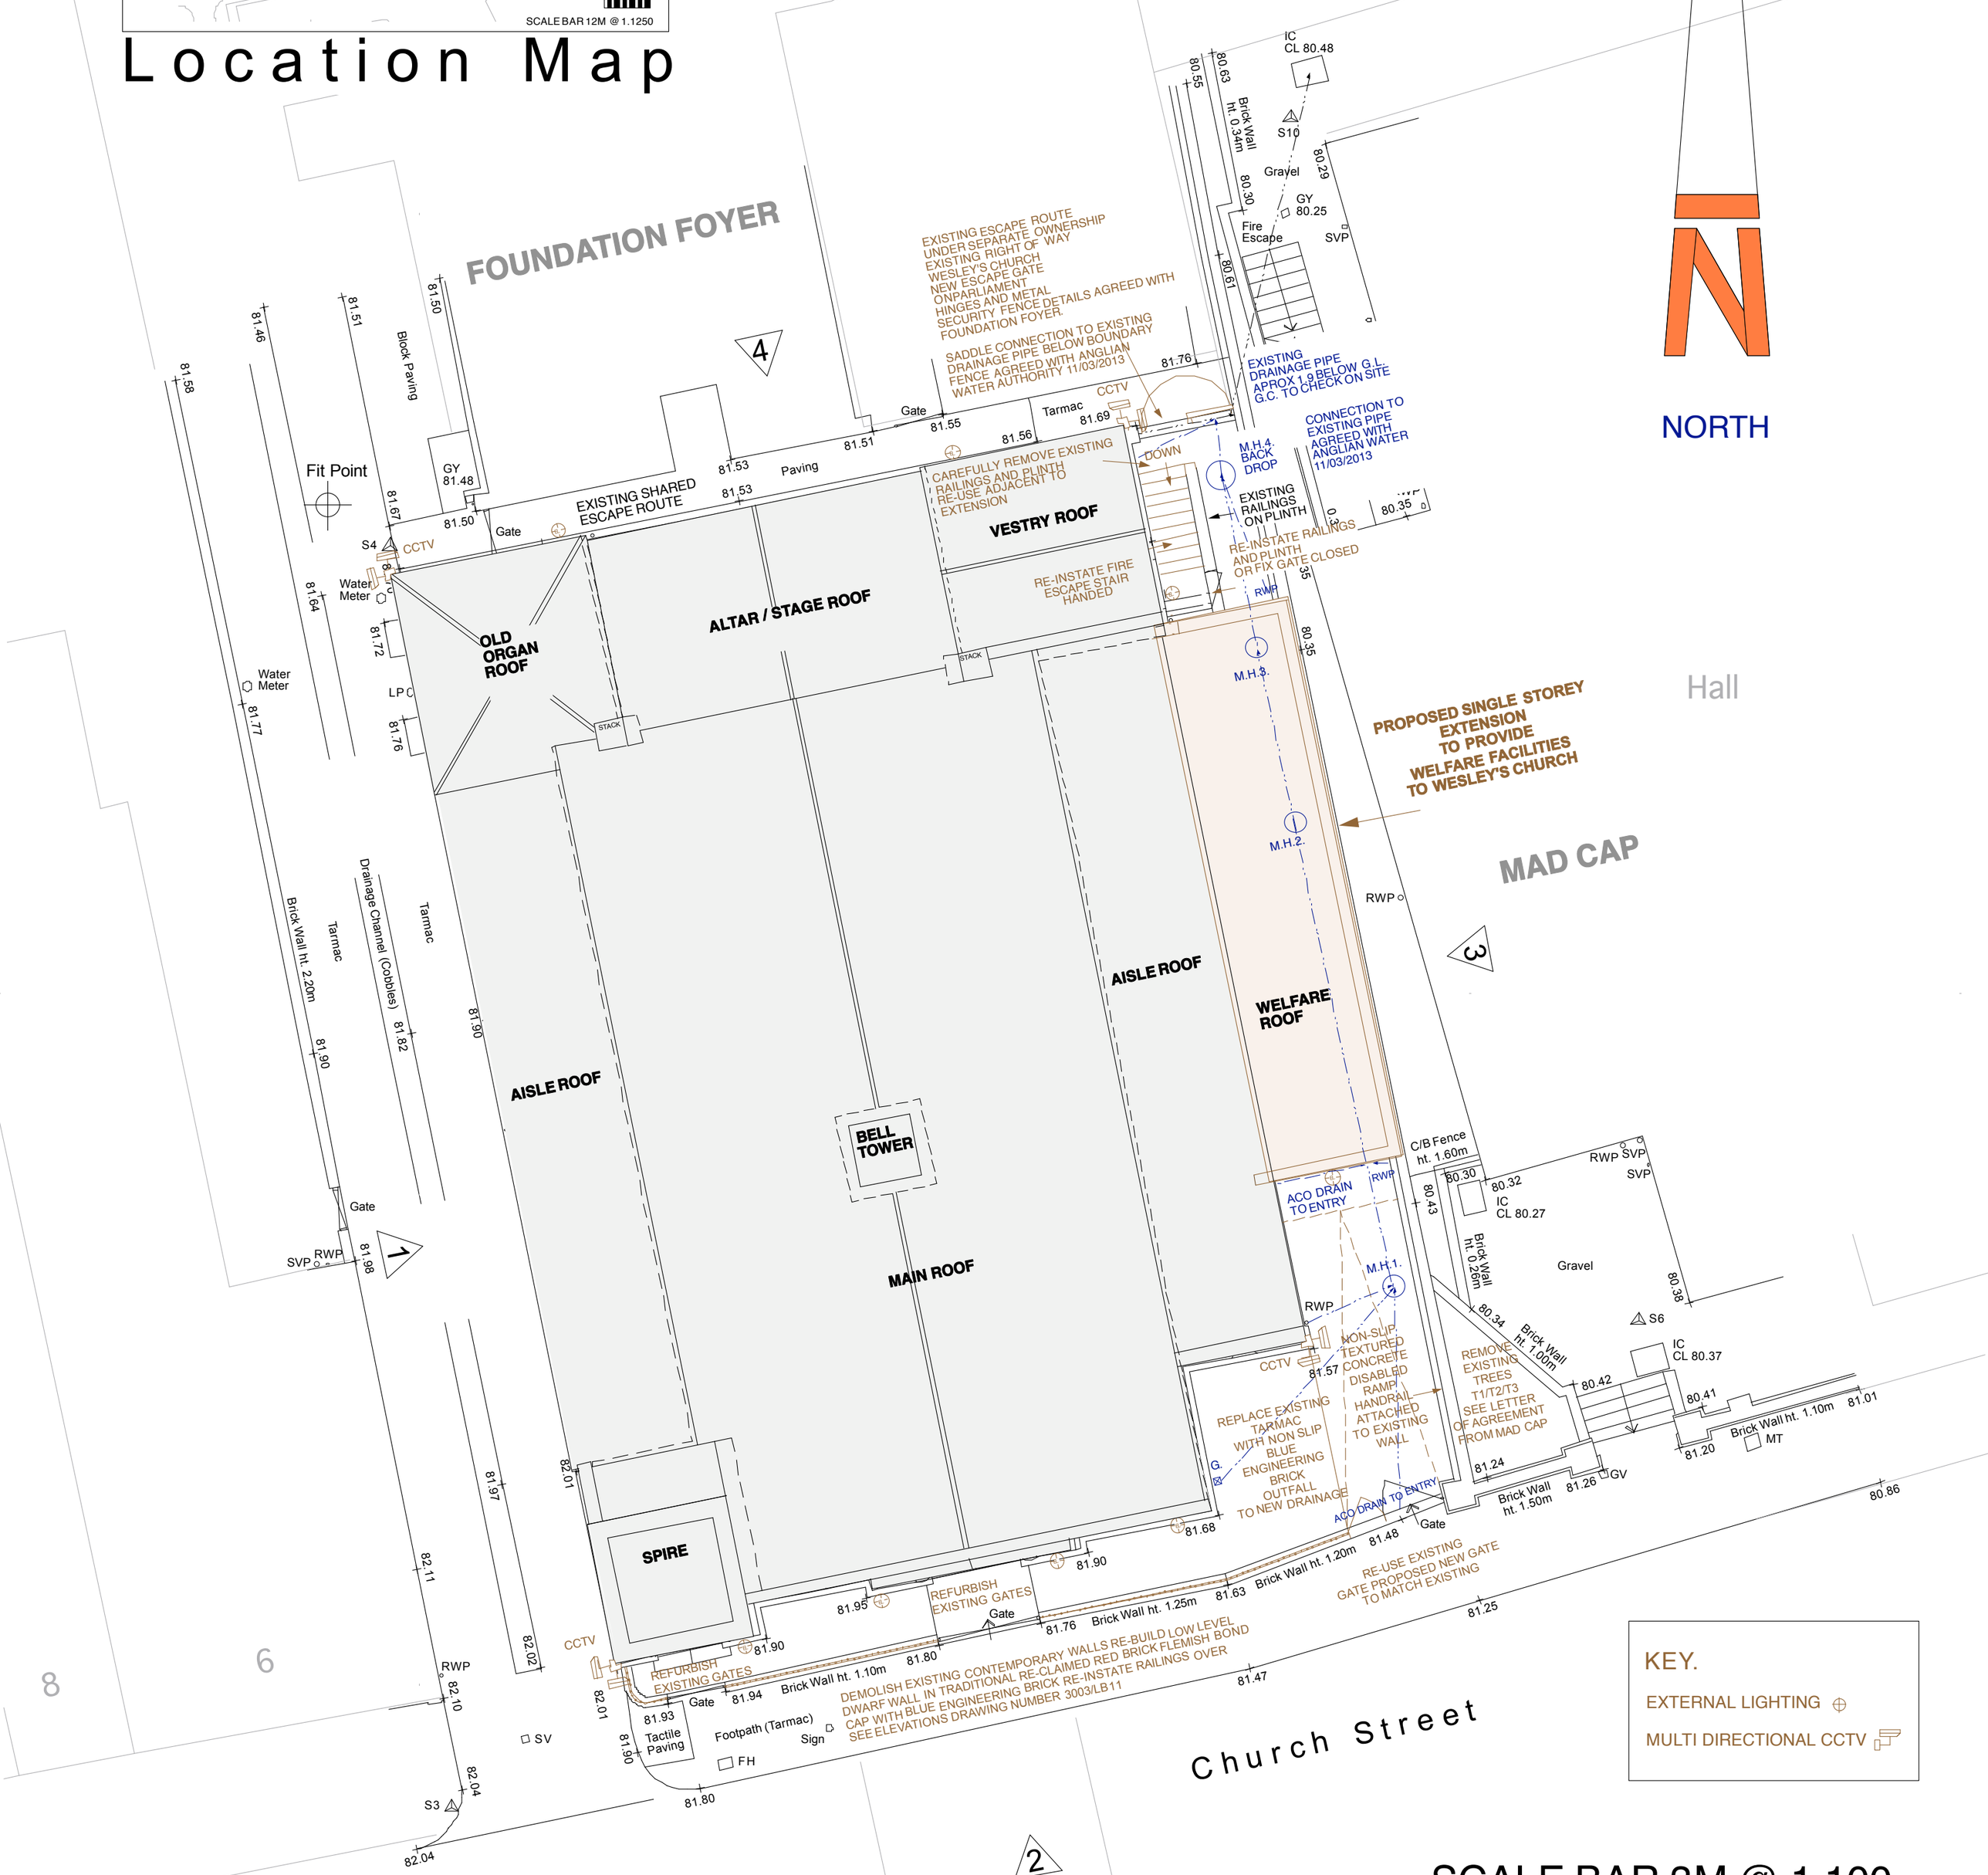

KEY.

EXTERNAL LIGHTING

MULTI DIRECTIONAL CCTV

SCALE BAR 3M @ 1.100

S i t e P l a n / E x t e r n a l W o r k s

WALKER ASSOCIATES ARCHITECTS.

ADDRESS GODFREY HOUSE NO 17 CHURCH STREET WEEDON NORTHANTS NN7 4PL
TEL / FAX 01327 340 310 MOBILE 0797 985 4896. E-mail walkerarchitects@hotmail.co.uk

CHARTERED ARCHITECT LYNNE WALKER B.A.HONS.DIP ARCH. RIBA.

THIS DRAWING IS COPY RIGHT AND MUST NOT BE REPRODUCED WITHOUT WRITTEN PERMISSION FROM WALKER ASSOCIATE ARCHITECTS.
DO NOT SCALE ALL DIMENSIONS SHOULD BE CHECKED PRIOR TO THE COMMENCEMENT OF WORKS AND ANY DISCREPANCIES REFERRED TO THE ARCHITECT IMMEDIATELY.

SCALE 1/1250 AND 1/100
DETAIL. PROPOSED LOCATION MAP AND SITE PLAN.
JOB NUMBER 3003 / LB1 REV B
REVISION A 31/1/2013 EXISTING DRAINAGE
REVISION B 11/03/2013 DRAINAGE DETAILS AGREED ON SITE WITH AWA.