PROJECT TITLE * WESLEY'S OLD METHODIST CHURCH, CHURCH STREET, WOLVERTON MK12 5JN

CLIENT KINGS CHURCH - MK (PASTORS: ANDY & SHAARON FORBES).

PLANNING / LISTED BUILDING DOCUMENT
BASED ON INFORMATION BY OTHERS

PROPOSED.

SECTION D-D

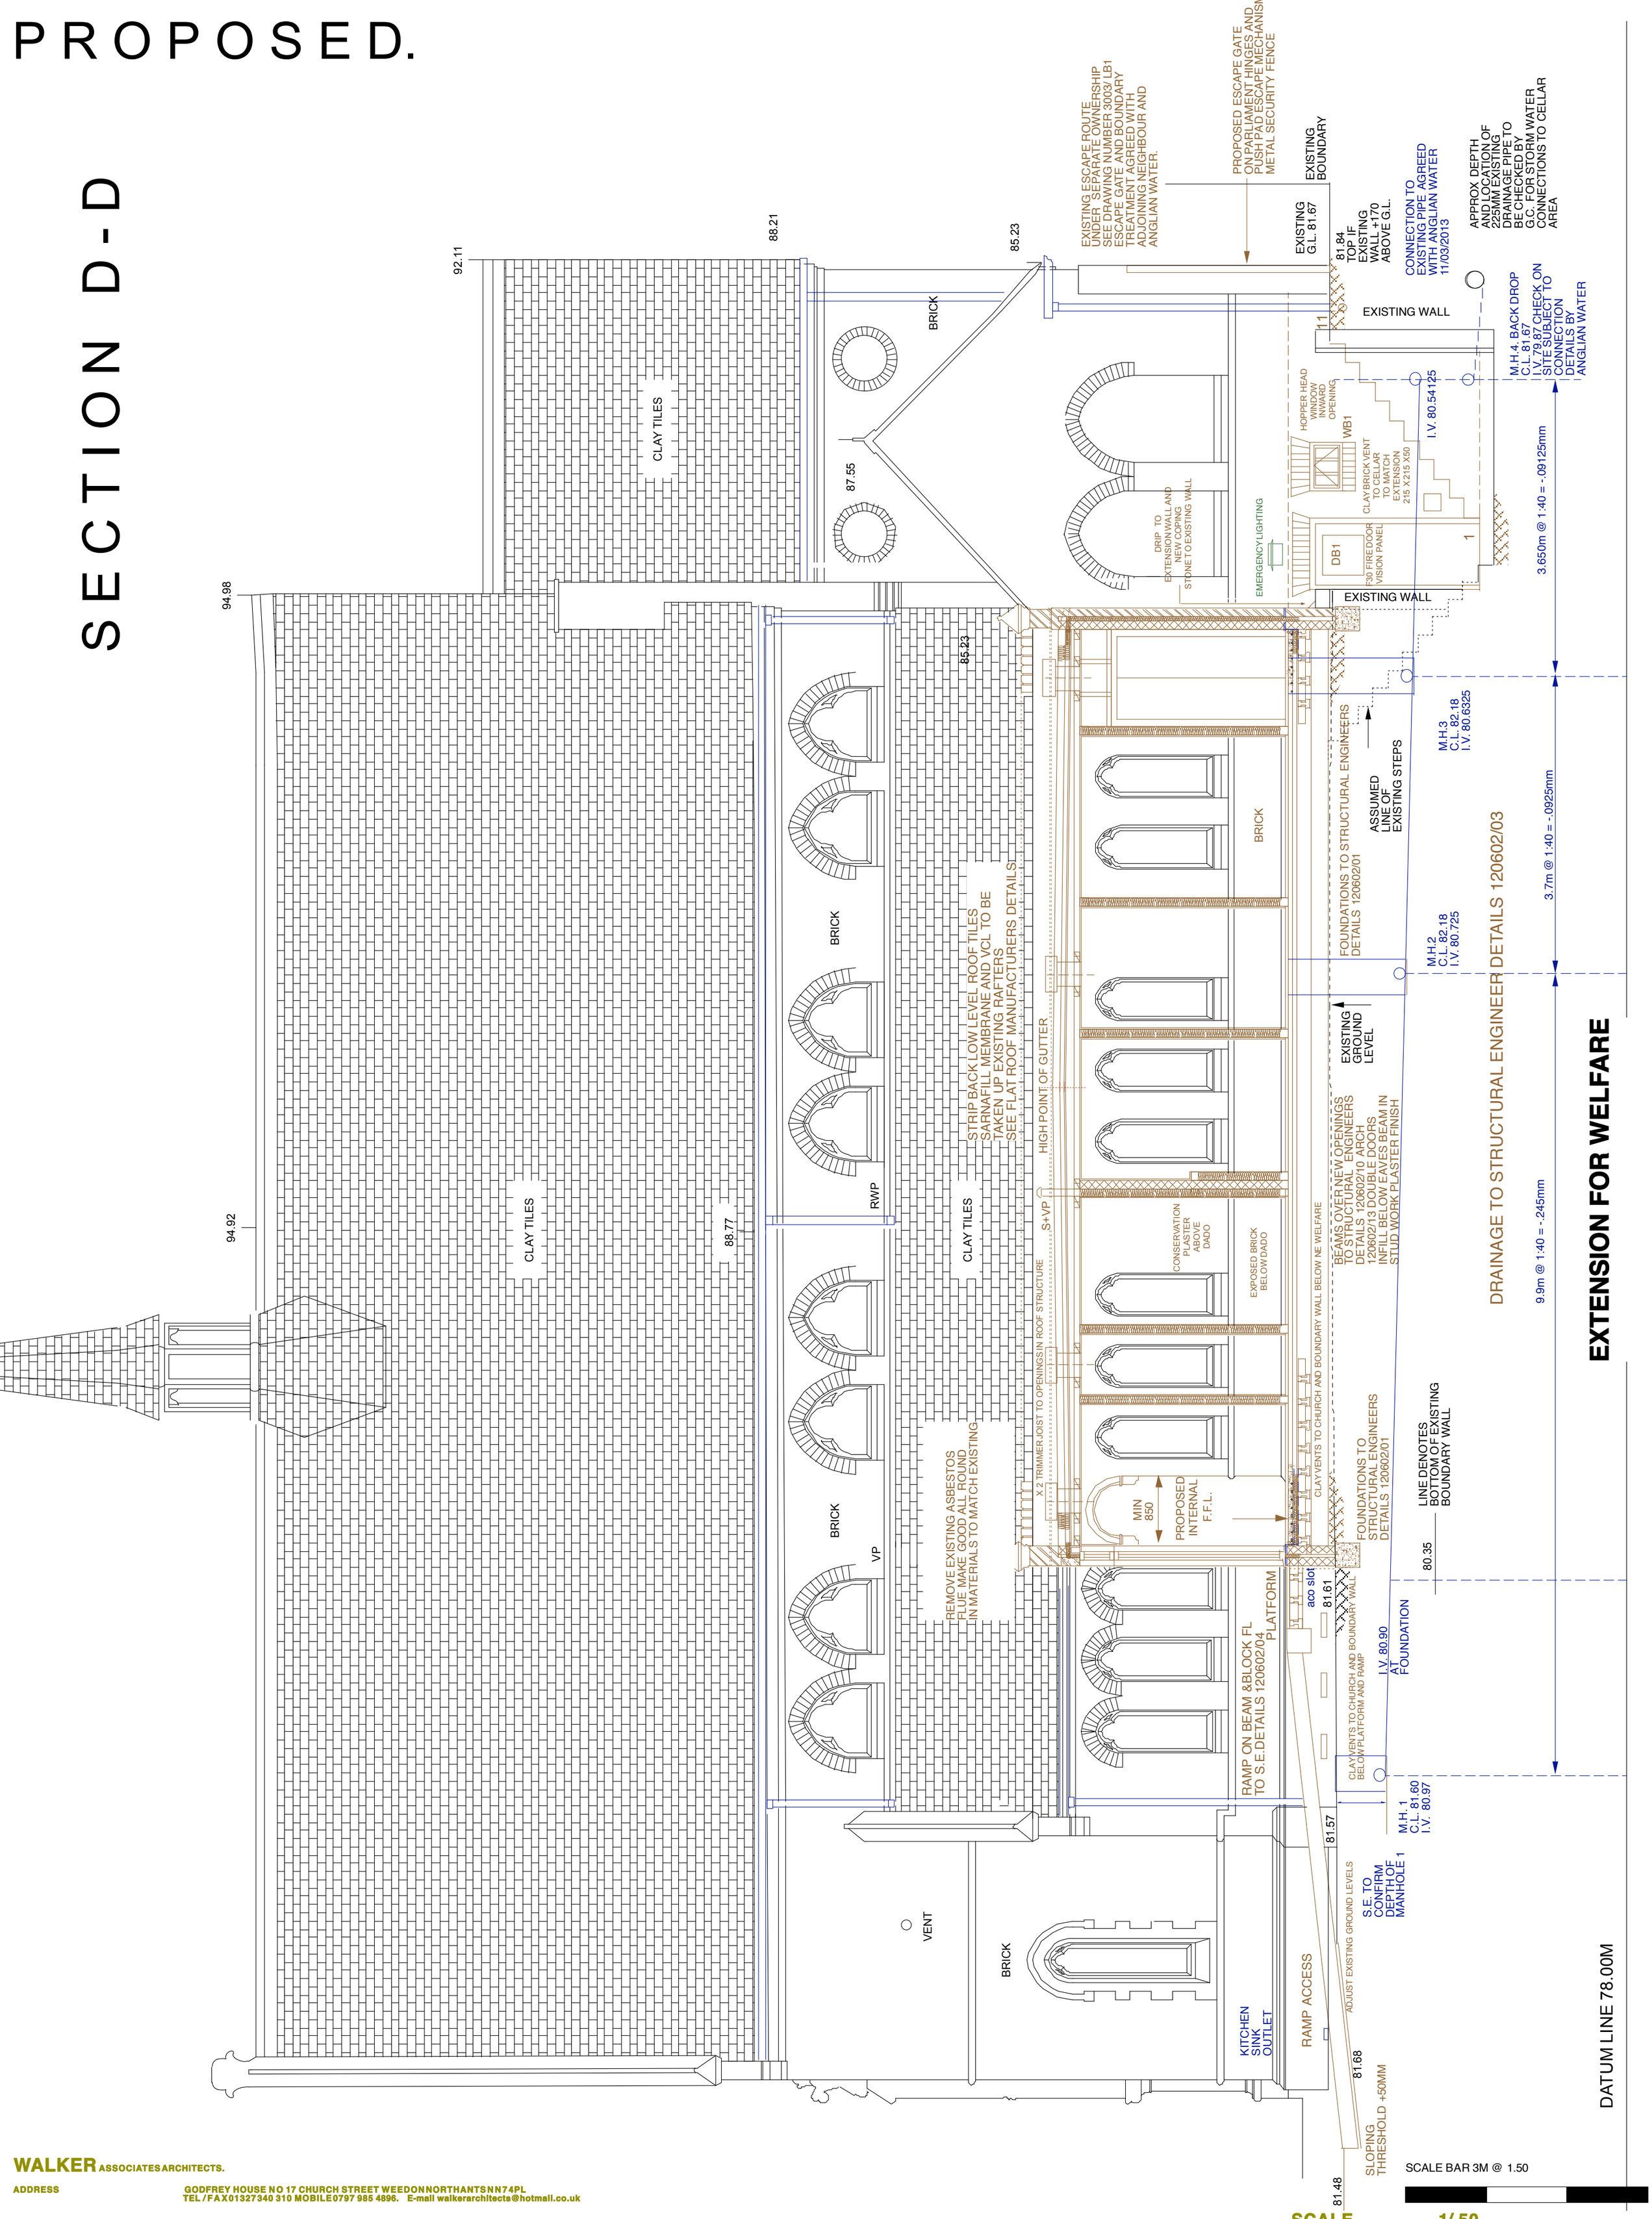

WALKER ASSOCIATES ARCHITECTS.

ADDRESS GODFREY HOUSE NO 17 CHURCH STREET WEEDON NORTHANTS NN7 4PL
TEL / FAX 01327 340 310 MOBILE 0797 985 4896. E-mail walkerarchitects@hotmail.co.uk

CHARTERED ARCHITECT LYNNE WALKER B.A.HONS.DIP ARCH. RIBA.

THIS DRAWING IS COPY RIGHT AND MUST NOT BE REPRODUCED WITHOUT WRITTEN PERMISSION FROM WALKER ASSOCIATE ARCHITECTS.
DO NOT SCALE ALL DIMENSIONS SHOULD BE CHECKED PRIOR TO THE COMMENCEMENT OF WORKS AND ANY DISCREPANCIES REFERRED TO THE ARCHITECT IMMEDIATELY.

SCALE 1/ 50
DETAIL. PROPOSED SECTION D-D
JOB NUMBER 3003 / LB8