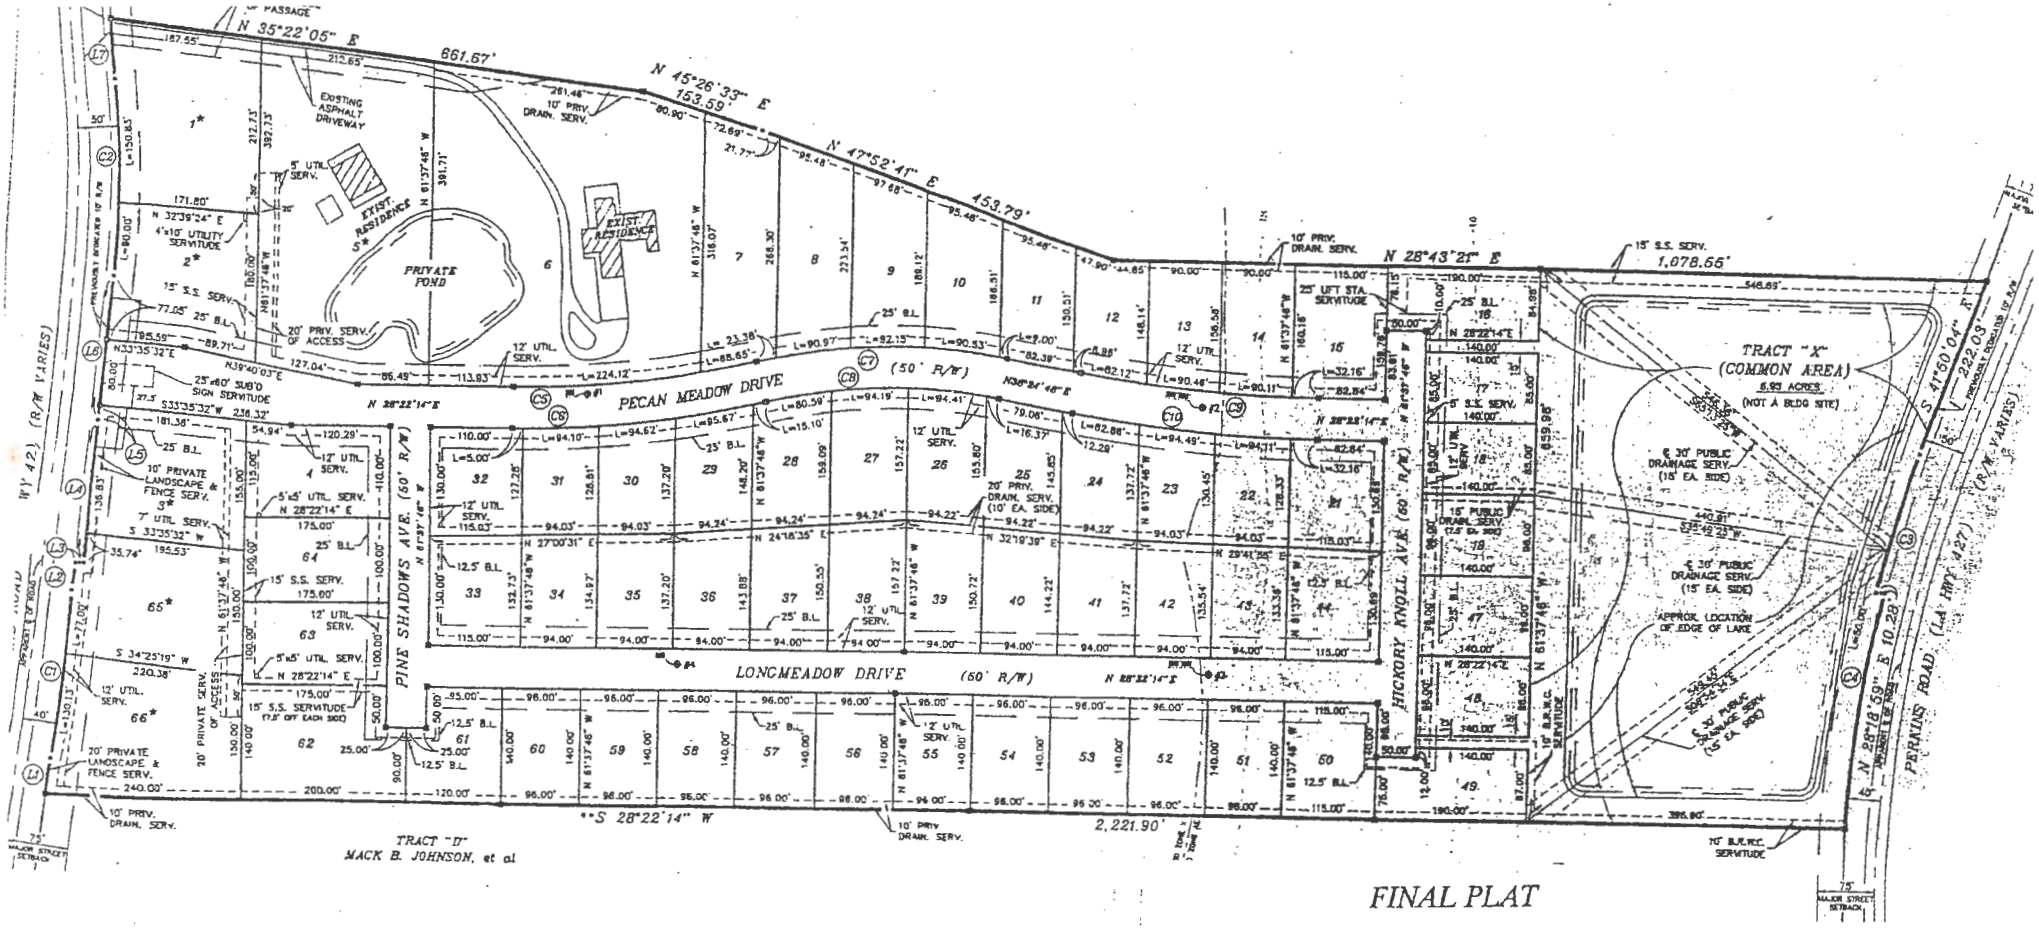

FINAL PLAT

OF

FAIR OAKS ESTATES

FIRST FILING – LOTS 1 thru 32 & SECOND FILING – LOTS 33 thru 66

FORMERLY BEING TRACTS C-1-A, C-1-B, & C-1-C OF THE RALPH KELTON PROPERTY
AND TRACT "A-1" & TRACT "E" OF THE LEE & MARY JOHNSON PROPERTY
LOCATED IN SECTION 61, TOWNSHIP 8 SOUTH, RANGE 2 EAST,
GREENSBURG LAND DISTRICT, EAST BATON ROUGE PARISH, LOUISIANA

FOR

FAIR OAKS CORPORATION

15959 HIGHLAND ROAD
BATON ROUGE, LOUISIANA 70810

PLANNING COMMISSION FILE NO.: "S-33-97" W.O.# 96-388

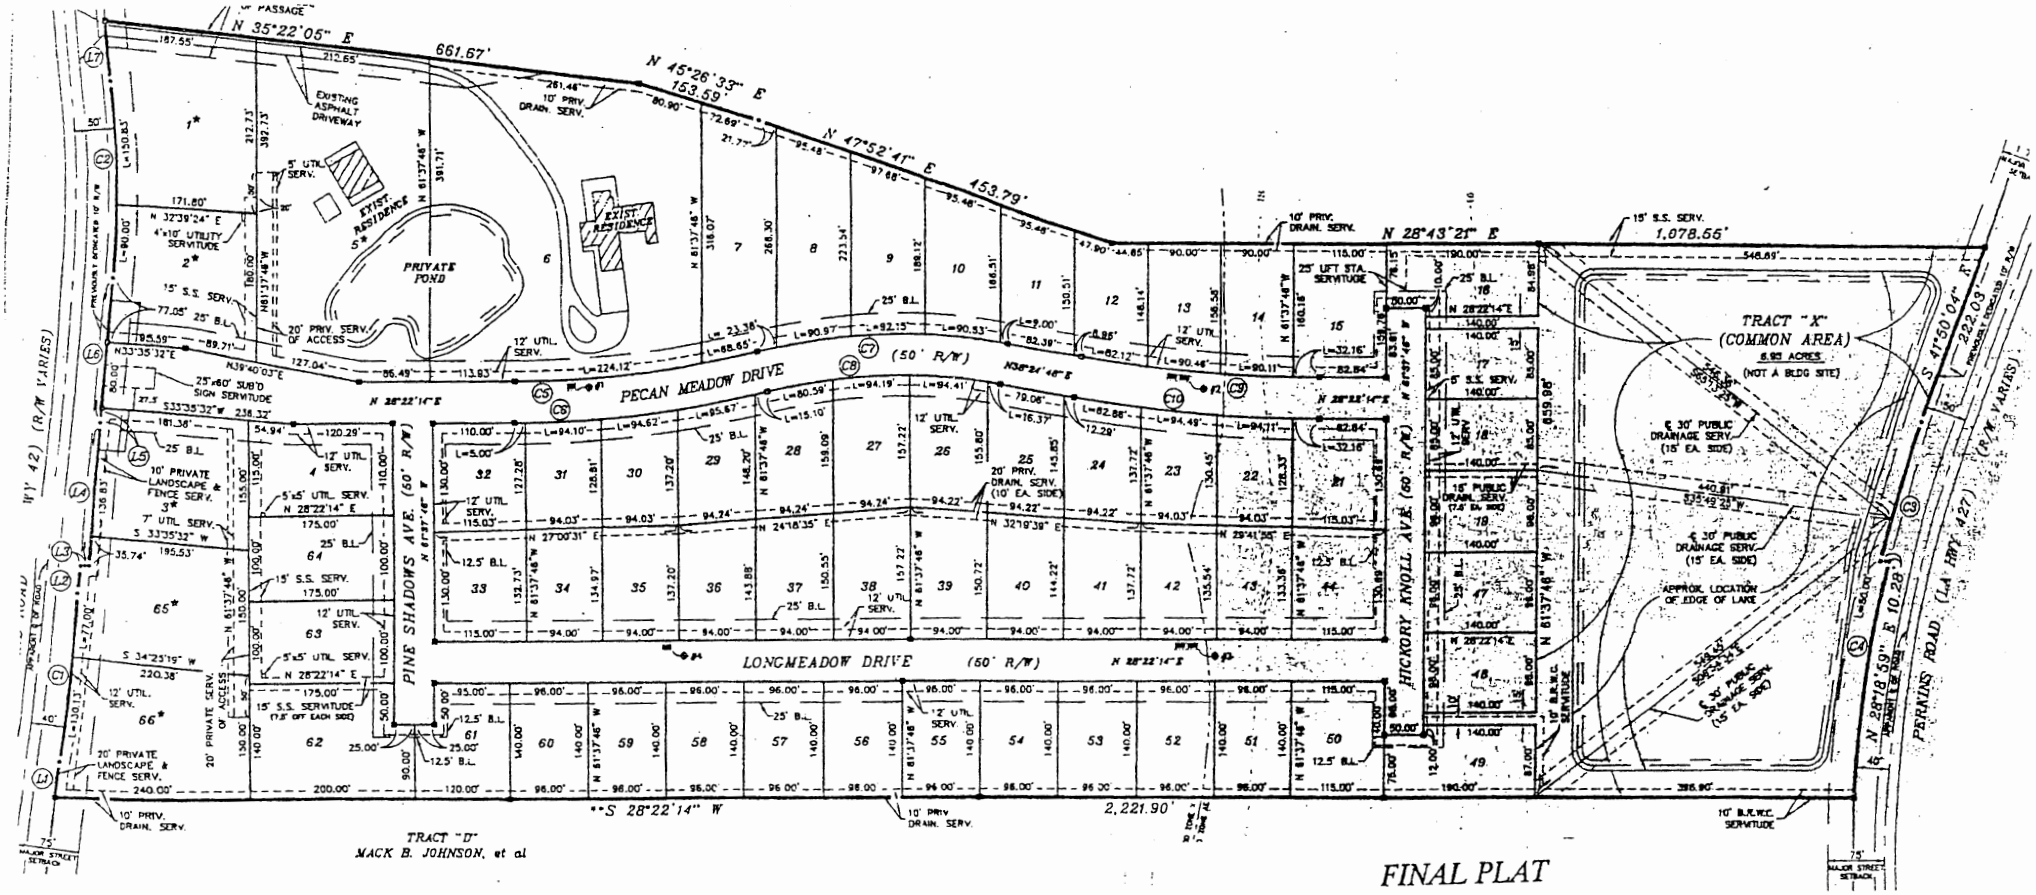

FINAL PLAT

OF

FAIR OAKS ESTATES

FIRST FILING – LOTS 1 thru 32 & SECOND FILING – LOTS 33 thru 66

FORMERLY BEING TRACTS C-1-A, C-1-B, & C-1-C OF THE RALPH KELTON PROPERTY
AND TRACT "A-1" & TRACT "E" OF THE LEE & MARY JOHNSON PROPERTY
LOCATED IN SECTION 61, TOWNSHIP 8 SOUTH, RANGE 2 EAST,
GREENSBURG LAND DISTRICT, EAST BATON ROUGE PARISH, LOUISIANA

FOR

FAIR OAKS CORPORATION

15959 HIGHLAND ROAD
BATON ROUGE, LOUISIANA 70810

PLANNING COMMISSION FILE NO.: "S-33-97" W.O.# 96-388