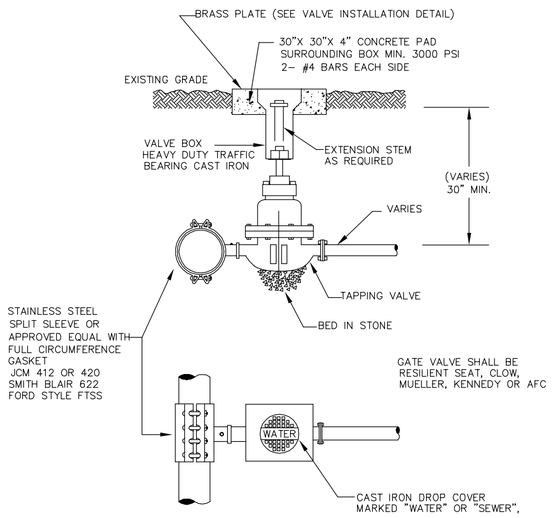

TAPPING SLEEVE & VALVE

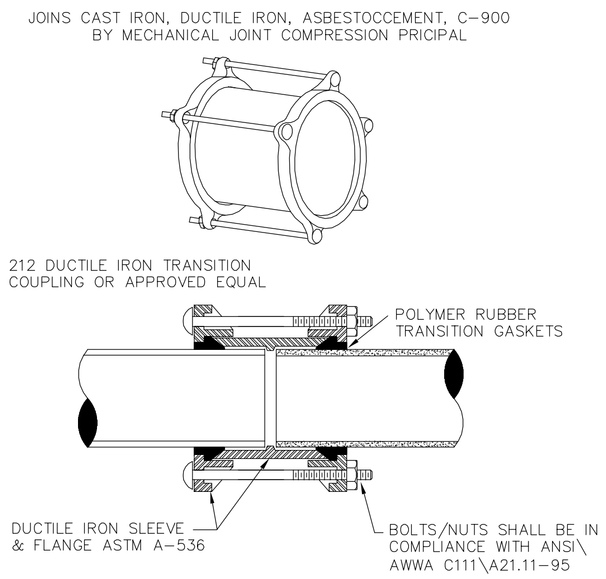

DUCTILE IRON TRANSITION COUPLING

WATER AND SEWER CROSSING DETAIL

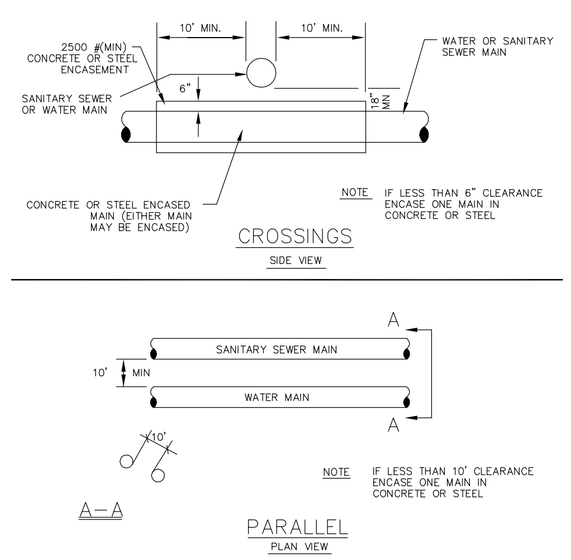

WATER & SEWER CROSSING

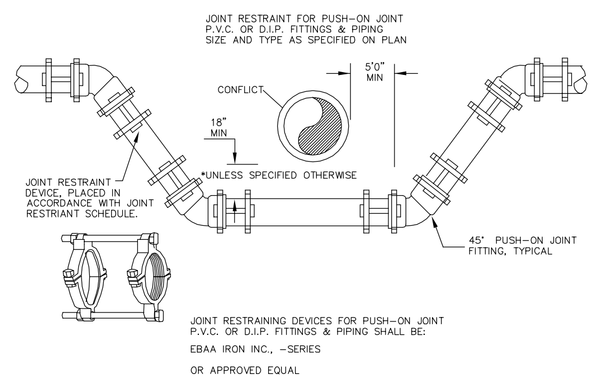

RESTRAINT DETAIL FOR ADJUSTING PRESSURE LINE DUE TO CONFLICTS

VERTICAL OFFSETS WITH FITTINGS PVC OR DI

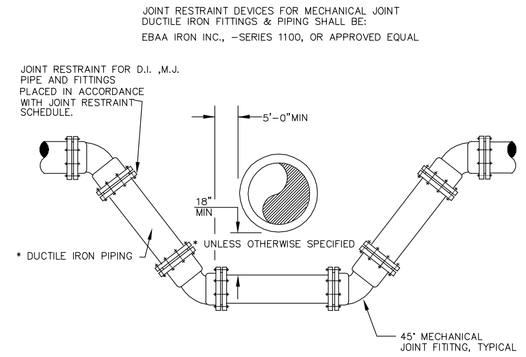

RESTRAINT DETAIL FOR ADJUSTING M.J. DIP PRESSURE LINE DUE TO CONFLICTS

VERTICAL OFFSET WITH DI MJ FITTINGS/PIPE

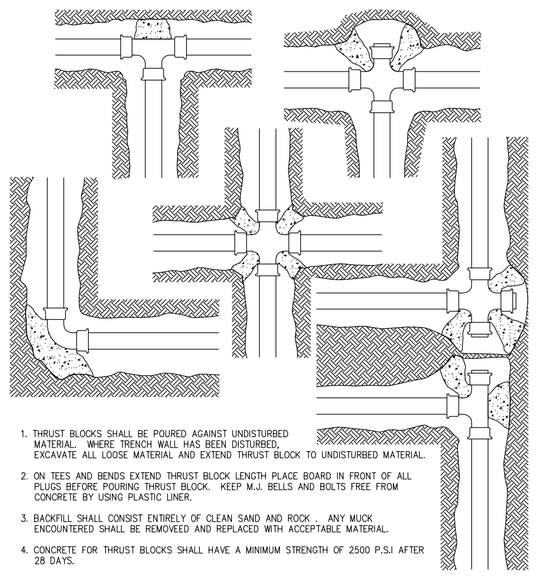

THRUSTING BLOCKING

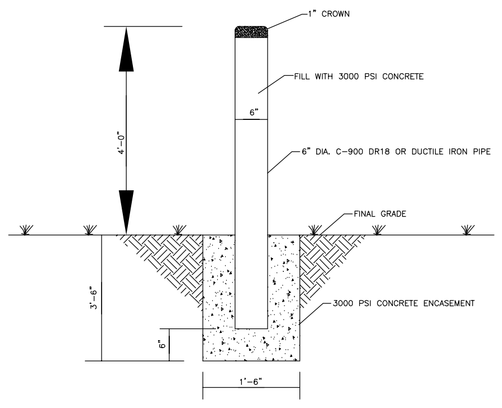

BOLLARD DETAIL

MANHOLE FRAME RING

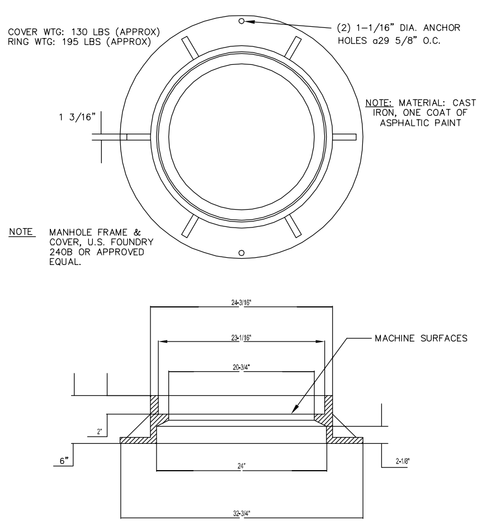

MANHOLE FRAME RING

MANHOLE FRAME COVER

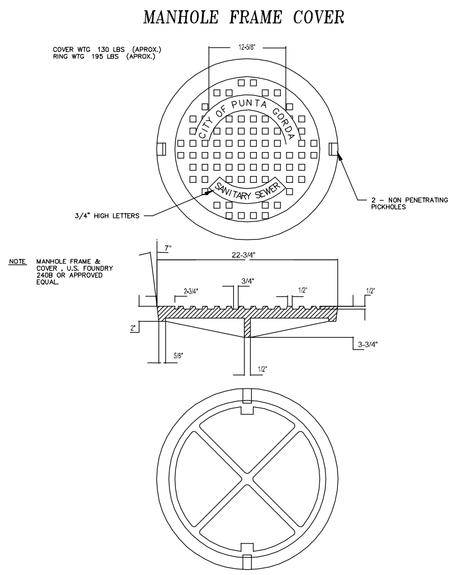

MANHOLE FRAME COVER

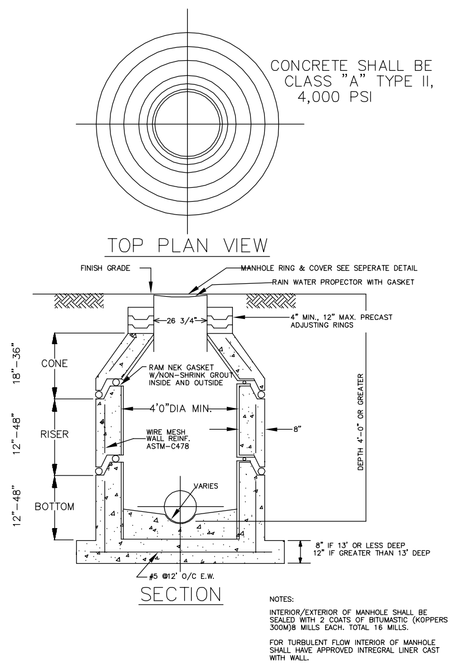

PRECAST MANHOLE CONCENTRIC

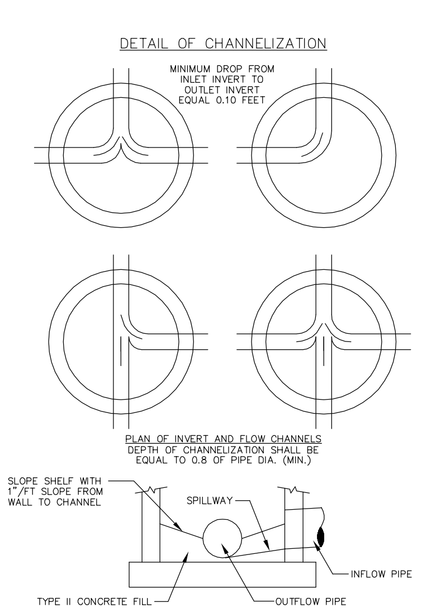

MANHOLE FLOW CHANNELS

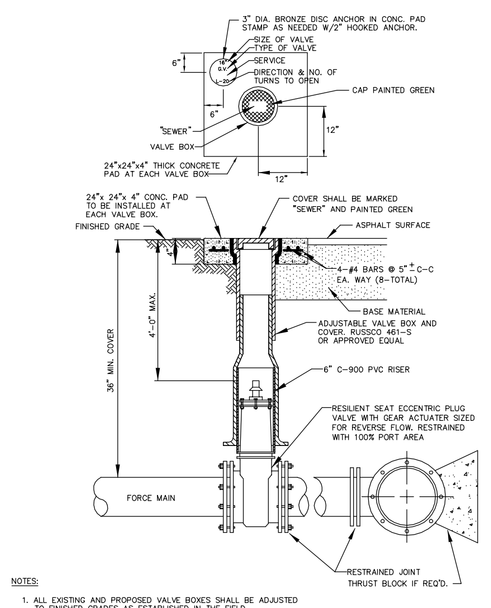

PLUG VALVE, BOX COVER AND TAG

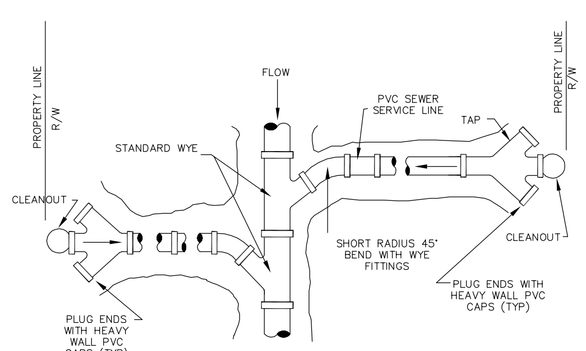

STANDARD SEWER SERVICE LATERALS

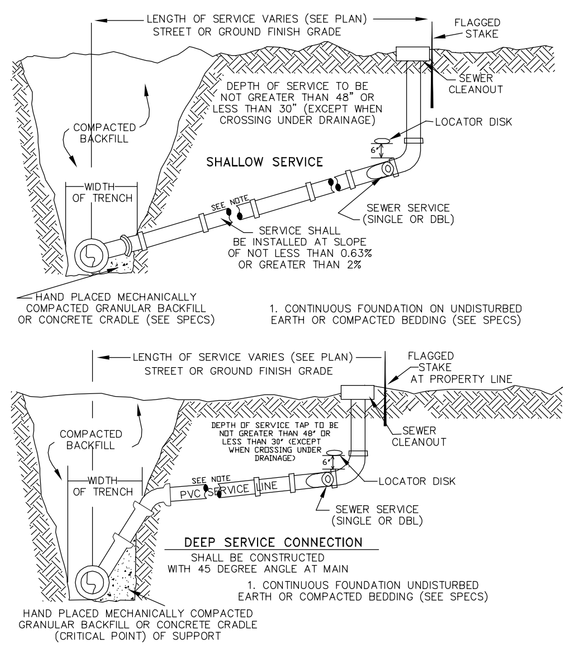

STANDARD SEWER SERVICE LATERAL

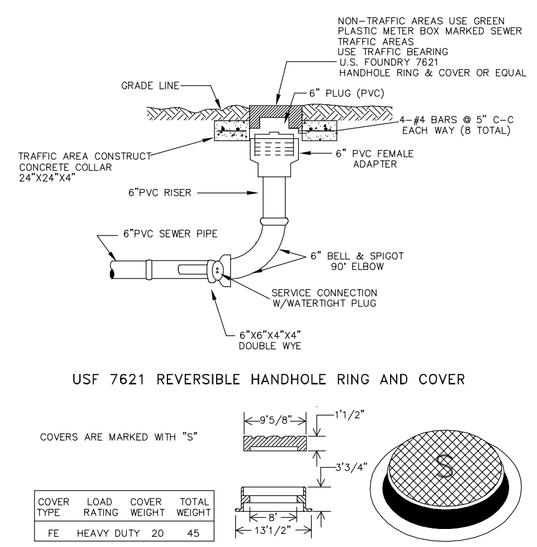

SEWER CLEAN-OUT DETAIL

BY:
DATE: REVISIONS:

CLOSER TO THE HEART
SPRING WATER ANTIOXIDANT AND SOUTHERN FLORIDA POTABLE TRANSMISSION SYSTEM
SARASOTA, FLORIDA

JOSEPH D. GILBERTI, P.E., LAND OWNER
SPRING WATER DETAILS AND NOTES

LANDTECH DESIGN GROUP, INC.
REAL ESTATE DEVELOPMENT & CONSULTING
3148 BEAVER POND TRAIL
VALRICO, FLORIDA 33596
813-470-6000 DIRECT
WWW.LANDTECHDESIGNGROUP.COM
CERTIFICATE OF AUTHORIZATION No. 27894

JOSEPH D. GILBERTI, P.E.
SEAL

FLA PE NO. 56079
DRAWN BY: JDG
APPROVED BY: JDG
DATE: 7/20/13
SCALE: NTS
DRAWING NO.:

SHEET NUMBER
S-11

PDF Created with deskPDF PDF Writer - Trial :: http://www.docudesk.com