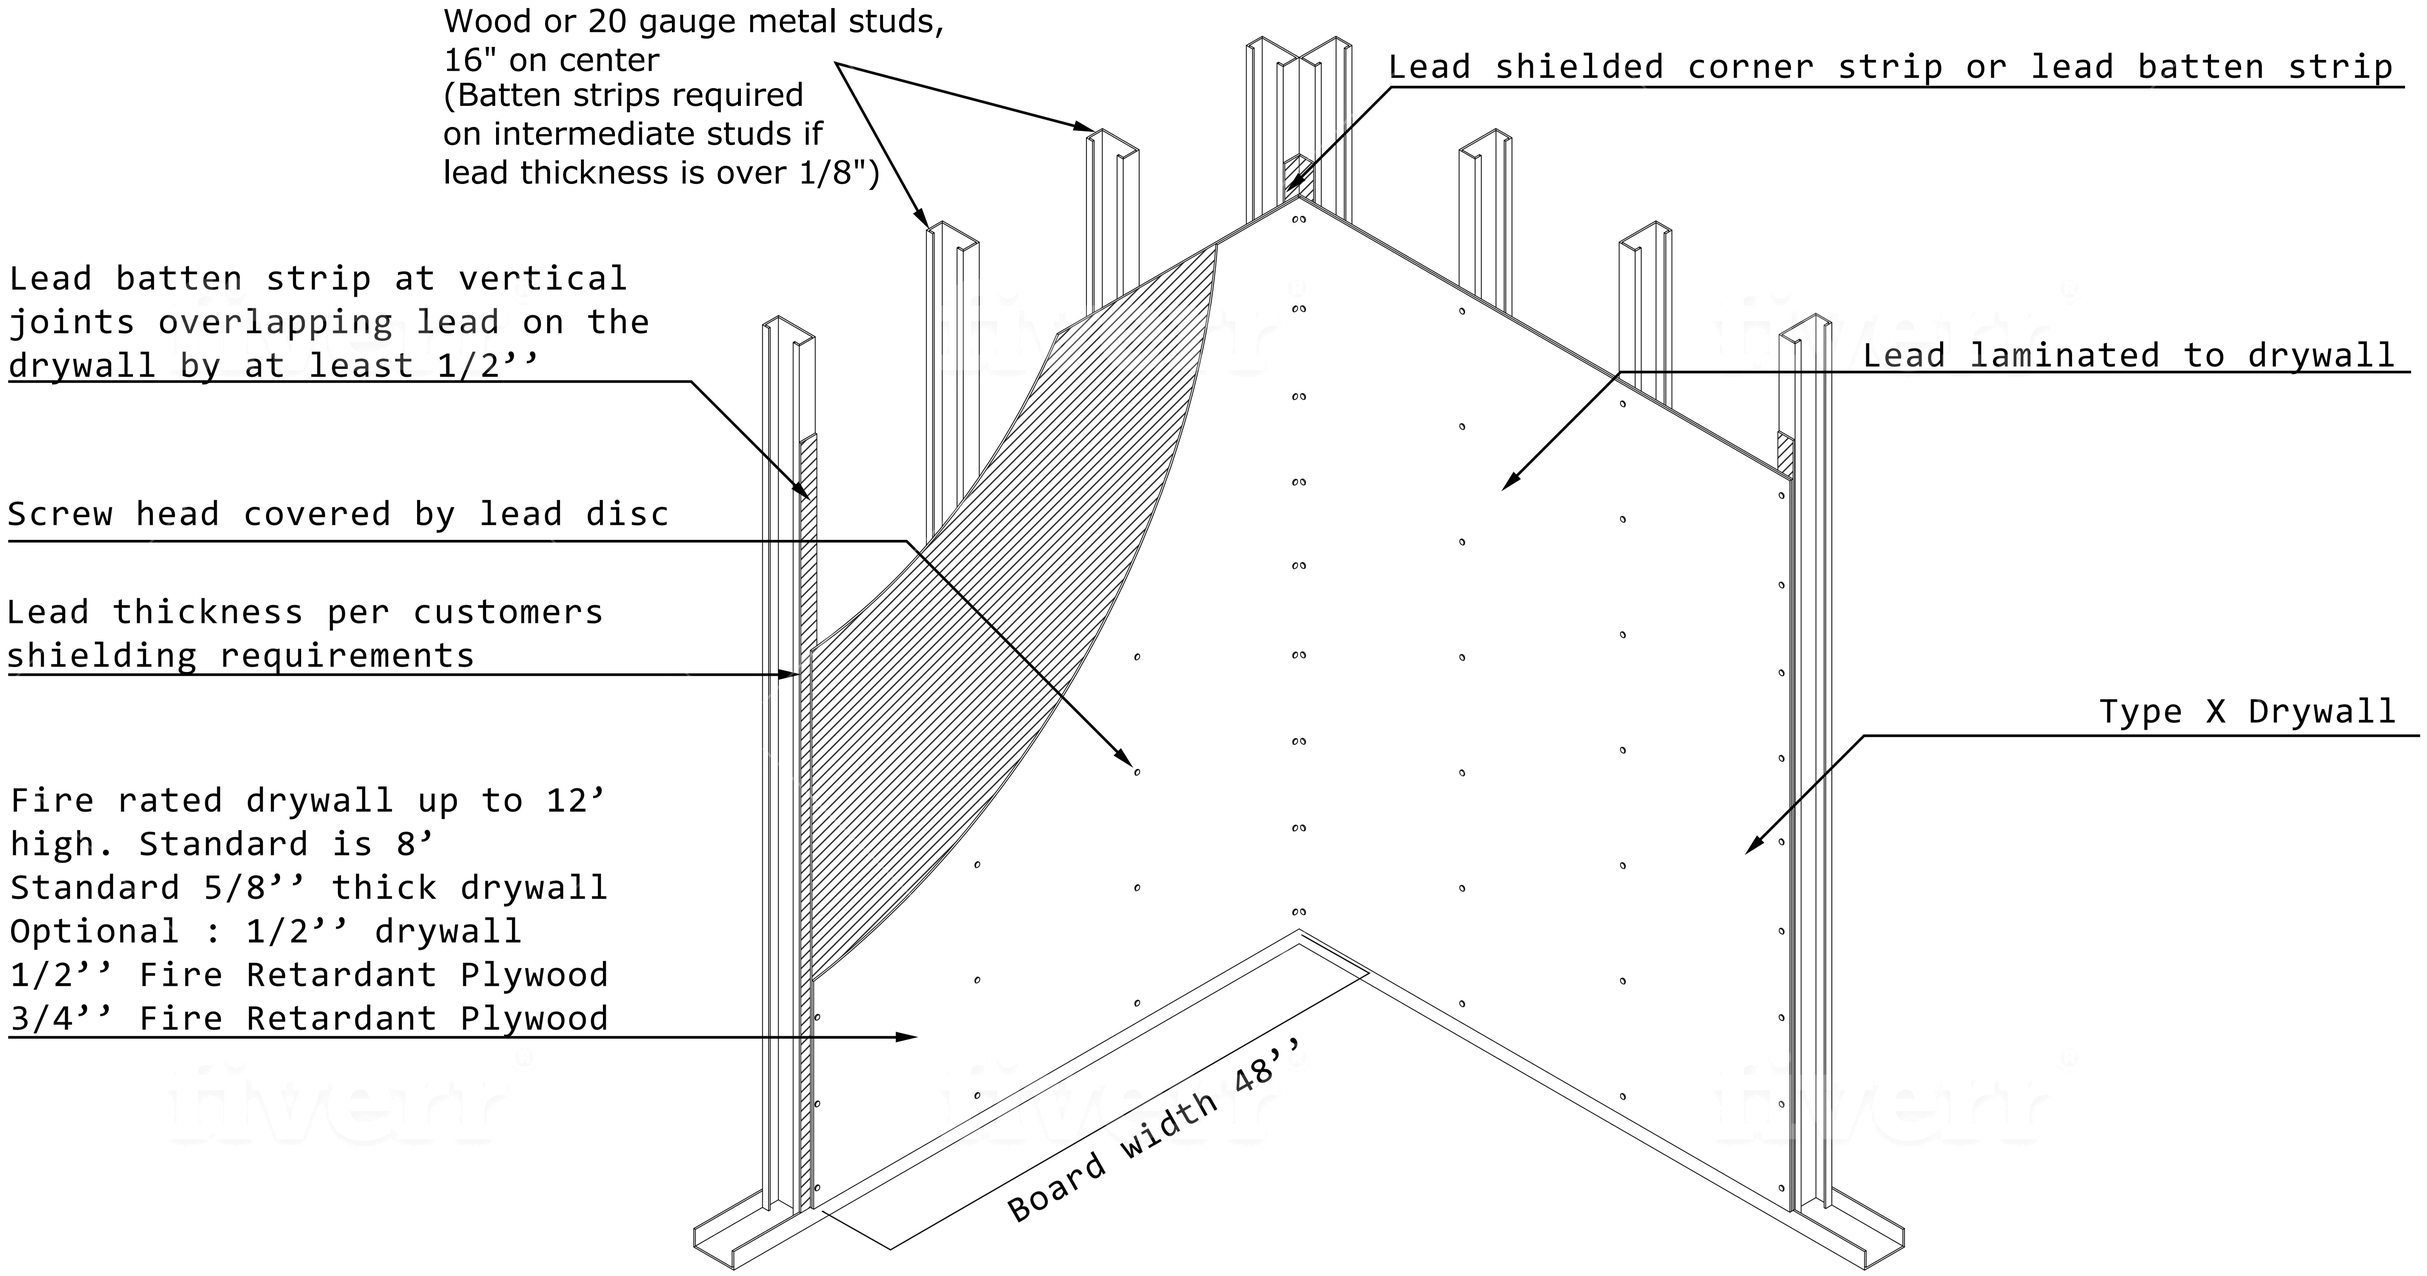

Screw layout: 8’’ on center of the vertical edges
12’’ on center at intermediate studs