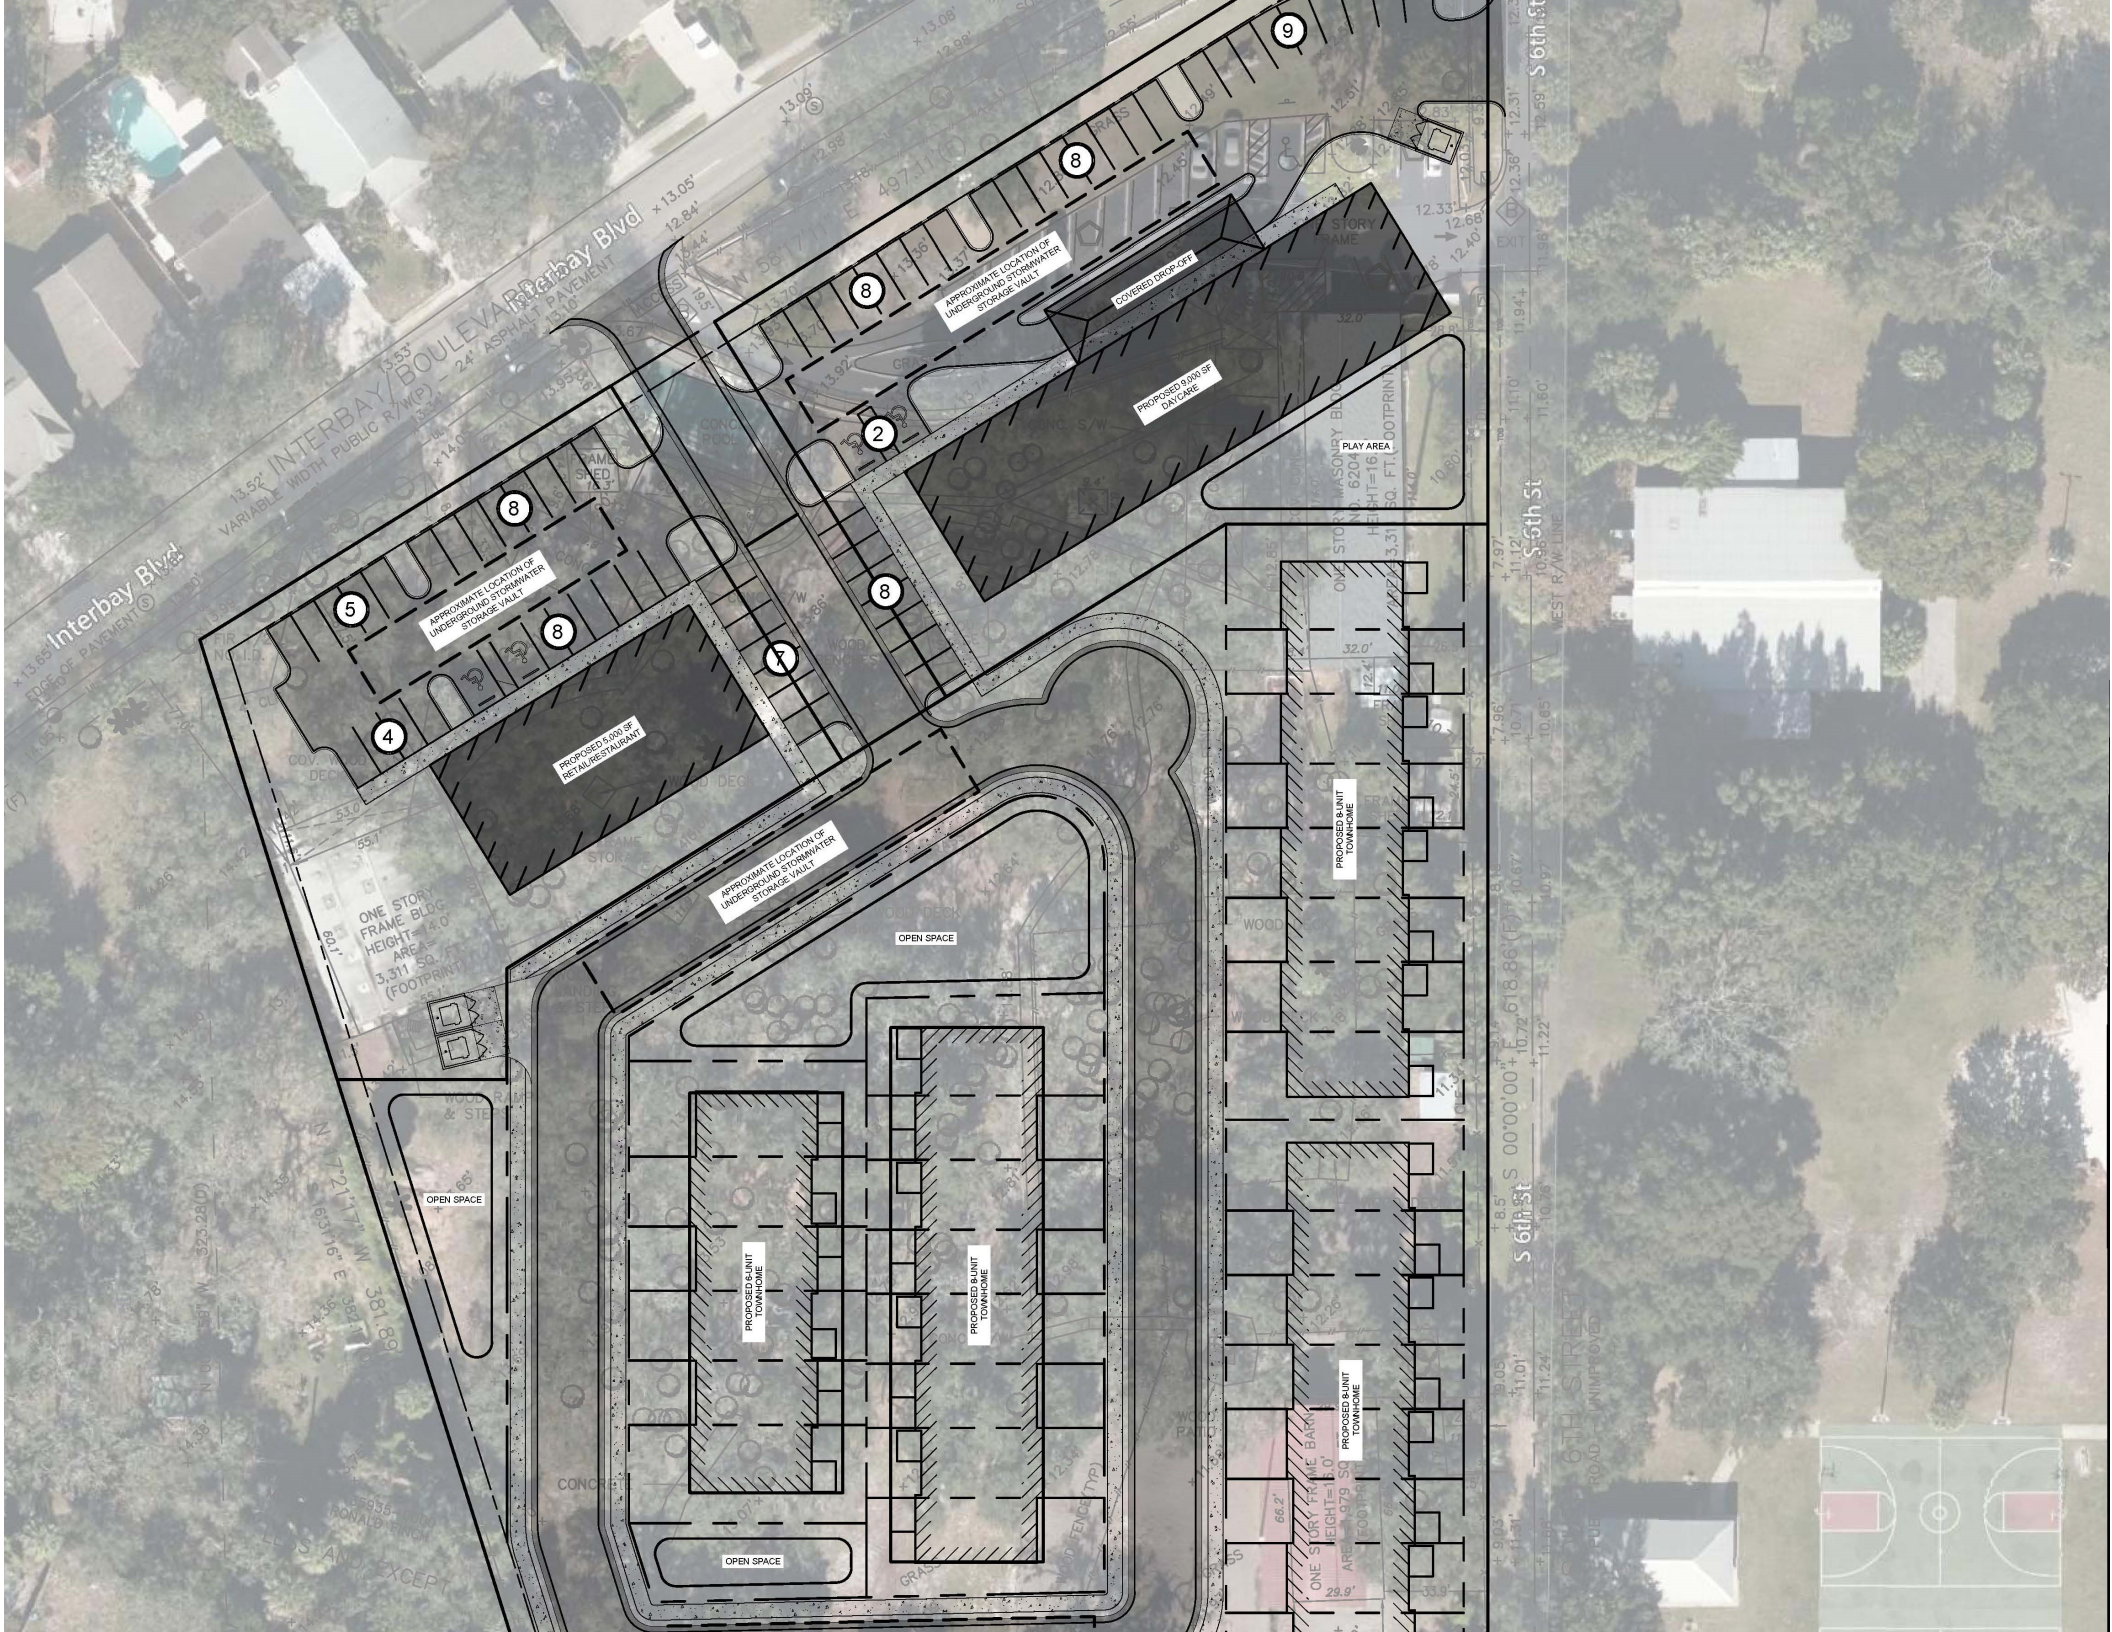
Interbay Blvd
S 6th St
APPROXIMATE LOCATION OF UNDERGROUND STORMWATER STORAGE VAULT
COVERED DROP-OFF
PROPOSED 9,000 SF DAYCARE
PLAY AREA
PROPOSED 5,000 SF RETAIL/RESTAURANT
OPEN SPACE
PROPOSED 8-UNIT TOWNHOME
ONE STORY FRAME BLDG HEIGHT= 14.0' AREA= 3,311 SQ. FT. (FOOTPRINT)
ONE STORY FRAME BARN HEIGHT= 15.0' AREA= 479 SQ. FT. (FOOTPRINT)