
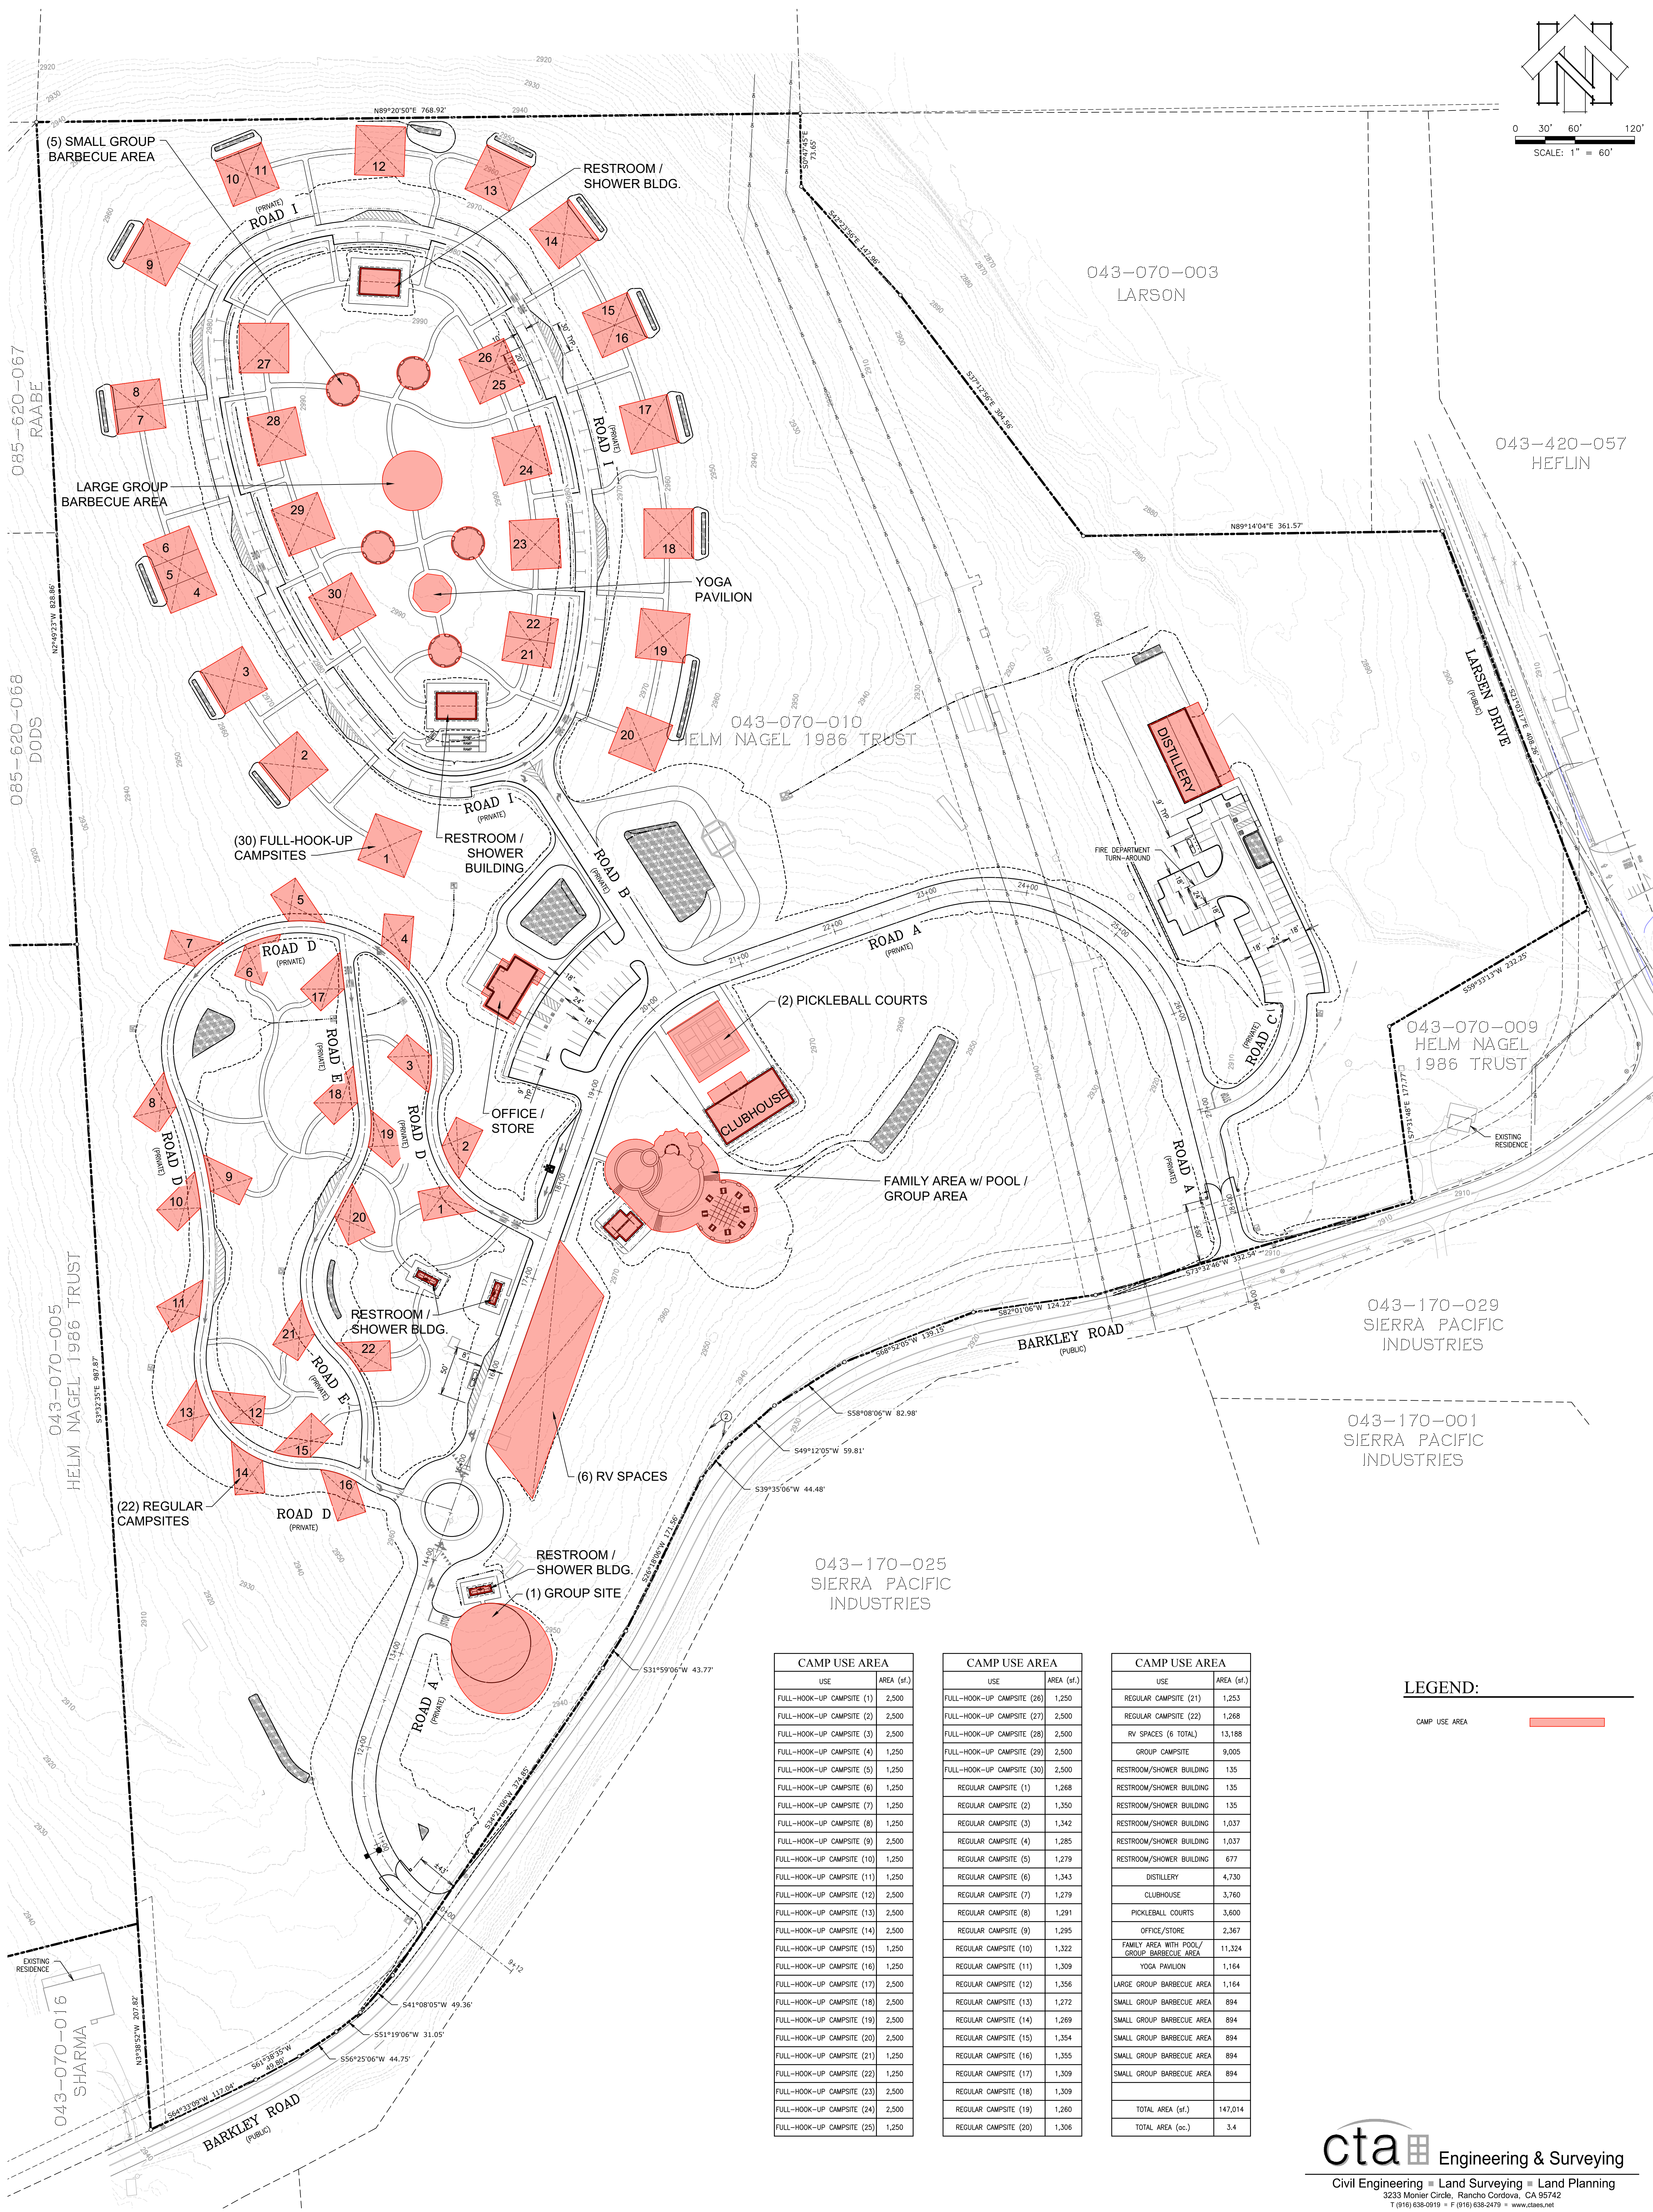


MADRONE TREE HILL
CAMPGROUND USE EXHIBIT
EL DORADO COUNTY, CALIFORNIA
SCALE: 1"=60' AUGUST, 2026

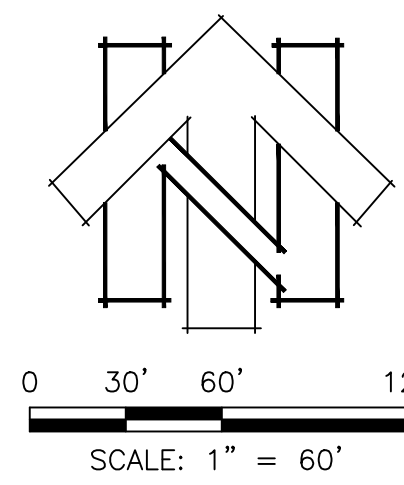

CAMP USE AREA	
USE	AREA (sf.)
FULL-HOOK-UP CAMPSITE (1)	2,500
FULL-HOOK-UP CAMPSITE (2)	2,500
FULL-HOOK-UP CAMPSITE (3)	2,500
FULL-HOOK-UP CAMPSITE (4)	1,250
FULL-HOOK-UP CAMPSITE (5)	1,250
FULL-HOOK-UP CAMPSITE (6)	1,250
FULL-HOOK-UP CAMPSITE (7)	1,250
FULL-HOOK-UP CAMPSITE (8)	1,250
FULL-HOOK-UP CAMPSITE (9)	2,500
FULL-HOOK-UP CAMPSITE (10)	1,250
FULL-HOOK-UP CAMPSITE (11)	1,250
FULL-HOOK-UP CAMPSITE (12)	2,500
FULL-HOOK-UP CAMPSITE (13)	2,500
FULL-HOOK-UP CAMPSITE (14)	2,500
FULL-HOOK-UP CAMPSITE (15)	1,250
FULL-HOOK-UP CAMPSITE (16)	1,250
FULL-HOOK-UP CAMPSITE (17)	2,500
FULL-HOOK-UP CAMPSITE (18)	2,500
FULL-HOOK-UP CAMPSITE (19)	2,500
FULL-HOOK-UP CAMPSITE (20)	2,500
FULL-HOOK-UP CAMPSITE (21)	1,250
FULL-HOOK-UP CAMPSITE (22)	1,250
FULL-HOOK-UP CAMPSITE (23)	2,500
FULL-HOOK-UP CAMPSITE (24)	2,500
FULL-HOOK-UP CAMPSITE (25)	1,250

CAMP USE AREA	
USE	AREA (sf.)
FULL-HOOK-UP CAMPSITE (26)	1,250
FULL-HOOK-UP CAMPSITE (27)	2,500
FULL-HOOK-UP CAMPSITE (28)	2,500
FULL-HOOK-UP CAMPSITE (29)	2,500
FULL-HOOK-UP CAMPSITE (30)	2,500
REGULAR CAMPSITE (1)	1,268
REGULAR CAMPSITE (2)	1,350
REGULAR CAMPSITE (3)	1,342
REGULAR CAMPSITE (4)	1,285
REGULAR CAMPSITE (5)	1,279
REGULAR CAMPSITE (6)	1,343
REGULAR CAMPSITE (7)	1,279
REGULAR CAMPSITE (8)	1,291
REGULAR CAMPSITE (9)	1,295
REGULAR CAMPSITE (10)	1,322
REGULAR CAMPSITE (11)	1,309
REGULAR CAMPSITE (12)	1,356
REGULAR CAMPSITE (13)	1,272
REGULAR CAMPSITE (14)	1,269
REGULAR CAMPSITE (15)	1,354
REGULAR CAMPSITE (16)	1,355
REGULAR CAMPSITE (17)	1,309
REGULAR CAMPSITE (18)	1,309
REGULAR CAMPSITE (19)	1,260
REGULAR CAMPSITE (20)	1,306

CAMP USE AREA	
USE	AREA (sf.)
REGULAR CAMPSITE (21)	1,253
REGULAR CAMPSITE (22)	1,268
RV SPACES (6 TOTAL)	13,188
GROUP CAMPSITE	9,005
RESTROOM/SHOWER BUILDING	135
RESTROOM/SHOWER BUILDING	135
RESTROOM/SHOWER BUILDING	135
RESTROOM/SHOWER BUILDING	1,037
RESTROOM/SHOWER BUILDING	1,037
RESTROOM/SHOWER BUILDING	677
DISTILLERY	4,730
CLUBHOUSE	3,760
PICKLEBALL COURTS	3,600
OFFICE/STORE	2,367
FAMILY AREA WITH POOL/ GROUP BARBECUE AREA	11,324
YOGA PAVILION	1,164
LARGE GROUP BARBECUE AREA	1,164
SMALL GROUP BARBECUE AREA	894
SMALL GROUP BARBECUE AREA	894
SMALL GROUP BARBECUE AREA	894
SMALL GROUP BARBECUE AREA	894
TOTAL AREA (sf.)	147,014
TOTAL AREA (ac.)	3.4

LEGEND:

CAMP USE AREA