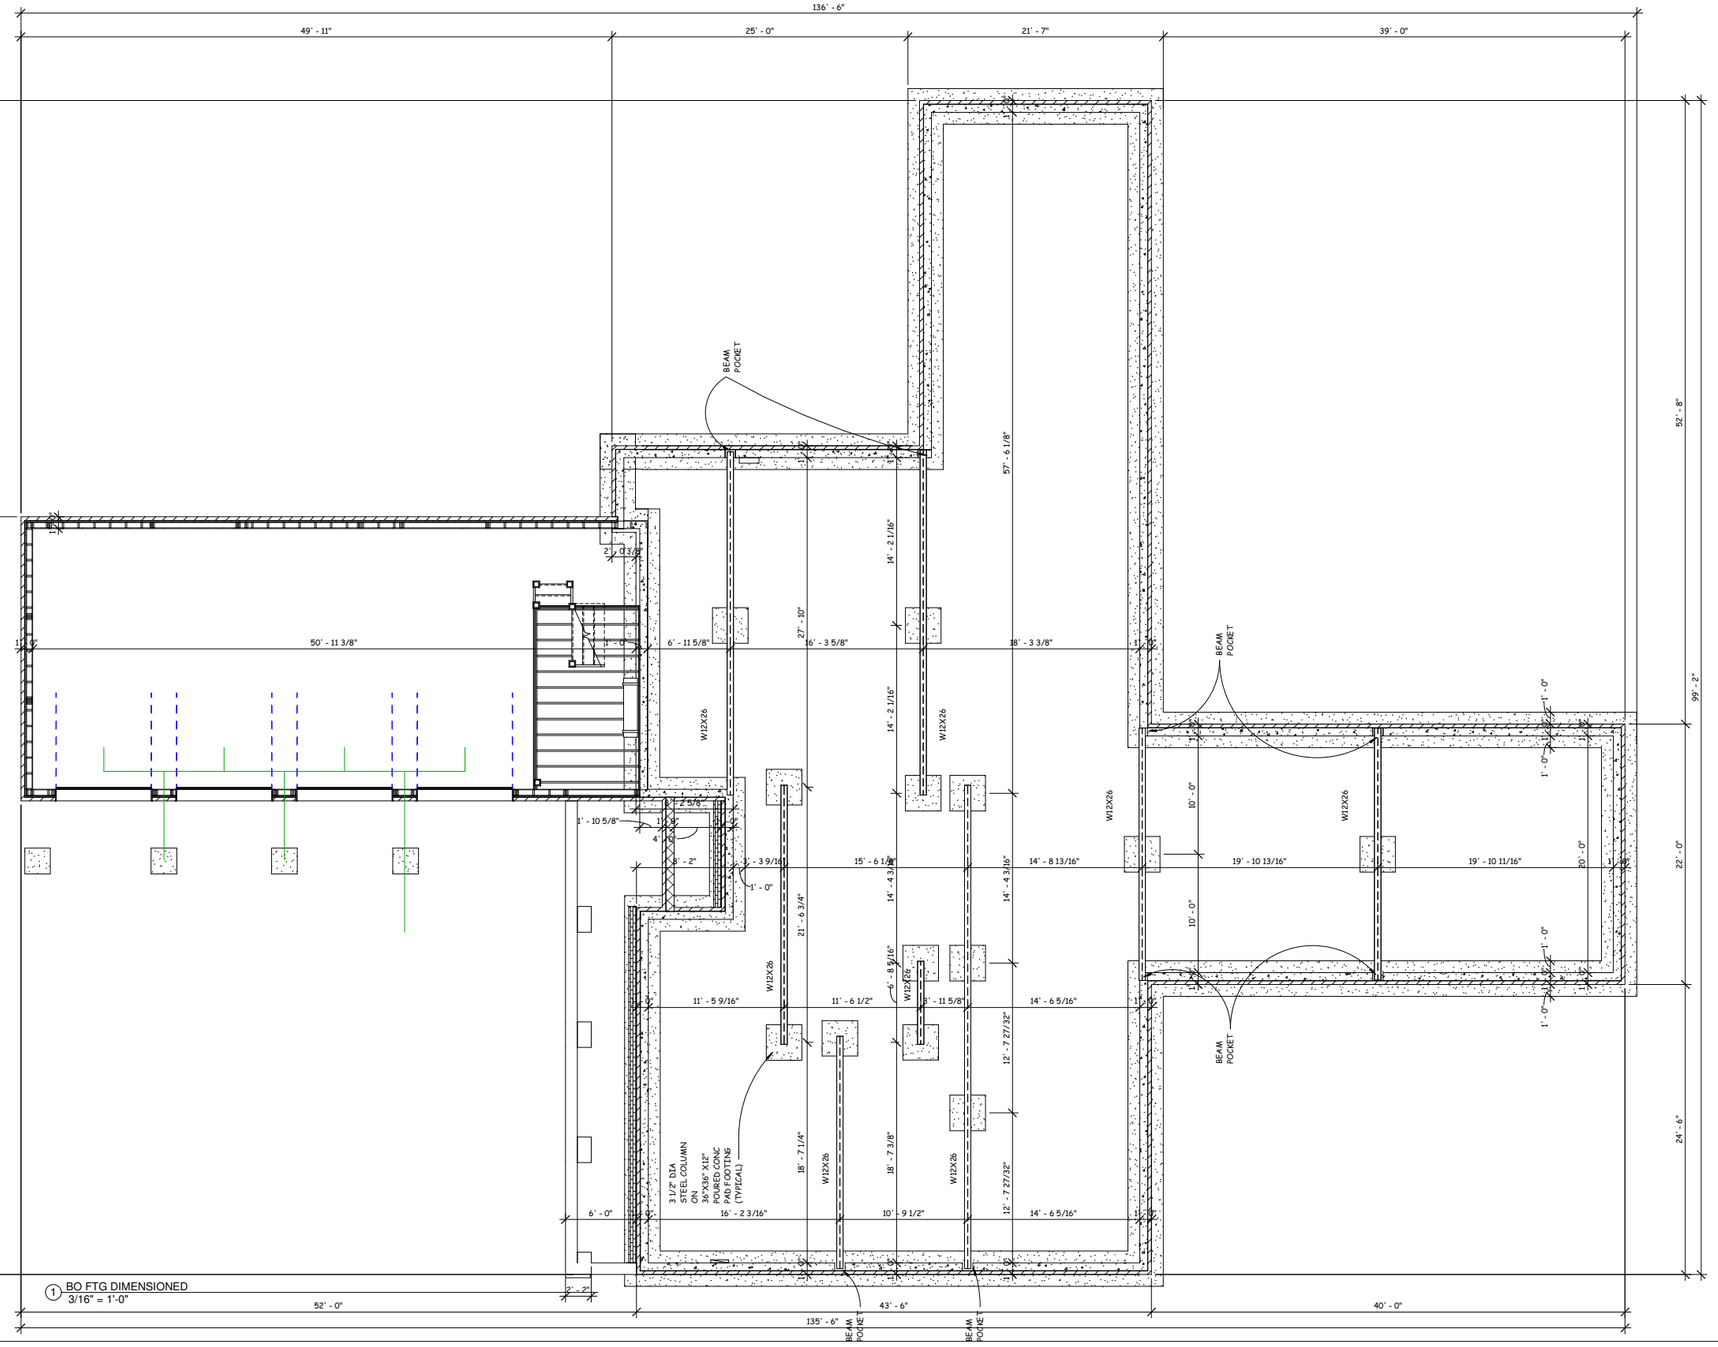

1 BO FTG DIMENSIONED
3/16" = 1'-0"

ROBERT ROLAND BRYCE ARCHITECT
P.O. BOX 3010
JERSEY CITY, NEW JERSEY
07303
516-606-7500
RRBRYCE@ROBERTROLANDBRYCE.COM

ROBERTROLANDBRYCE.COM

ARCHITECT
ROBERT ROLAND BRYCE
P.O.3010
JERSEY CITY, NEW JERSEY 07303
516-606-7500

RRBRYCE@ROBERTROLANDBRYCE.COM

STRUCTURAL ENGINEER
Address
Address
Phone
Fax
e-mail

INTERIOR DESIGNER
Address
Address
Phone
Fax
e-mail

GENERAL CONTRACTOR
Address
Address
Phone
Fax
e-mail

Consultant
Address
Address
Phone
Fax
e-mail

No.	Description	Date

Owner

BOAT HOUSE

BASEMENT WALLS DIMENSIONED

Project number	Project Number
Date	Issue Date
Drawn by	Author
Checked by	Checker

A104

Scale 3/16" = 1'-0"

6/8/2020 1:35:32 PM

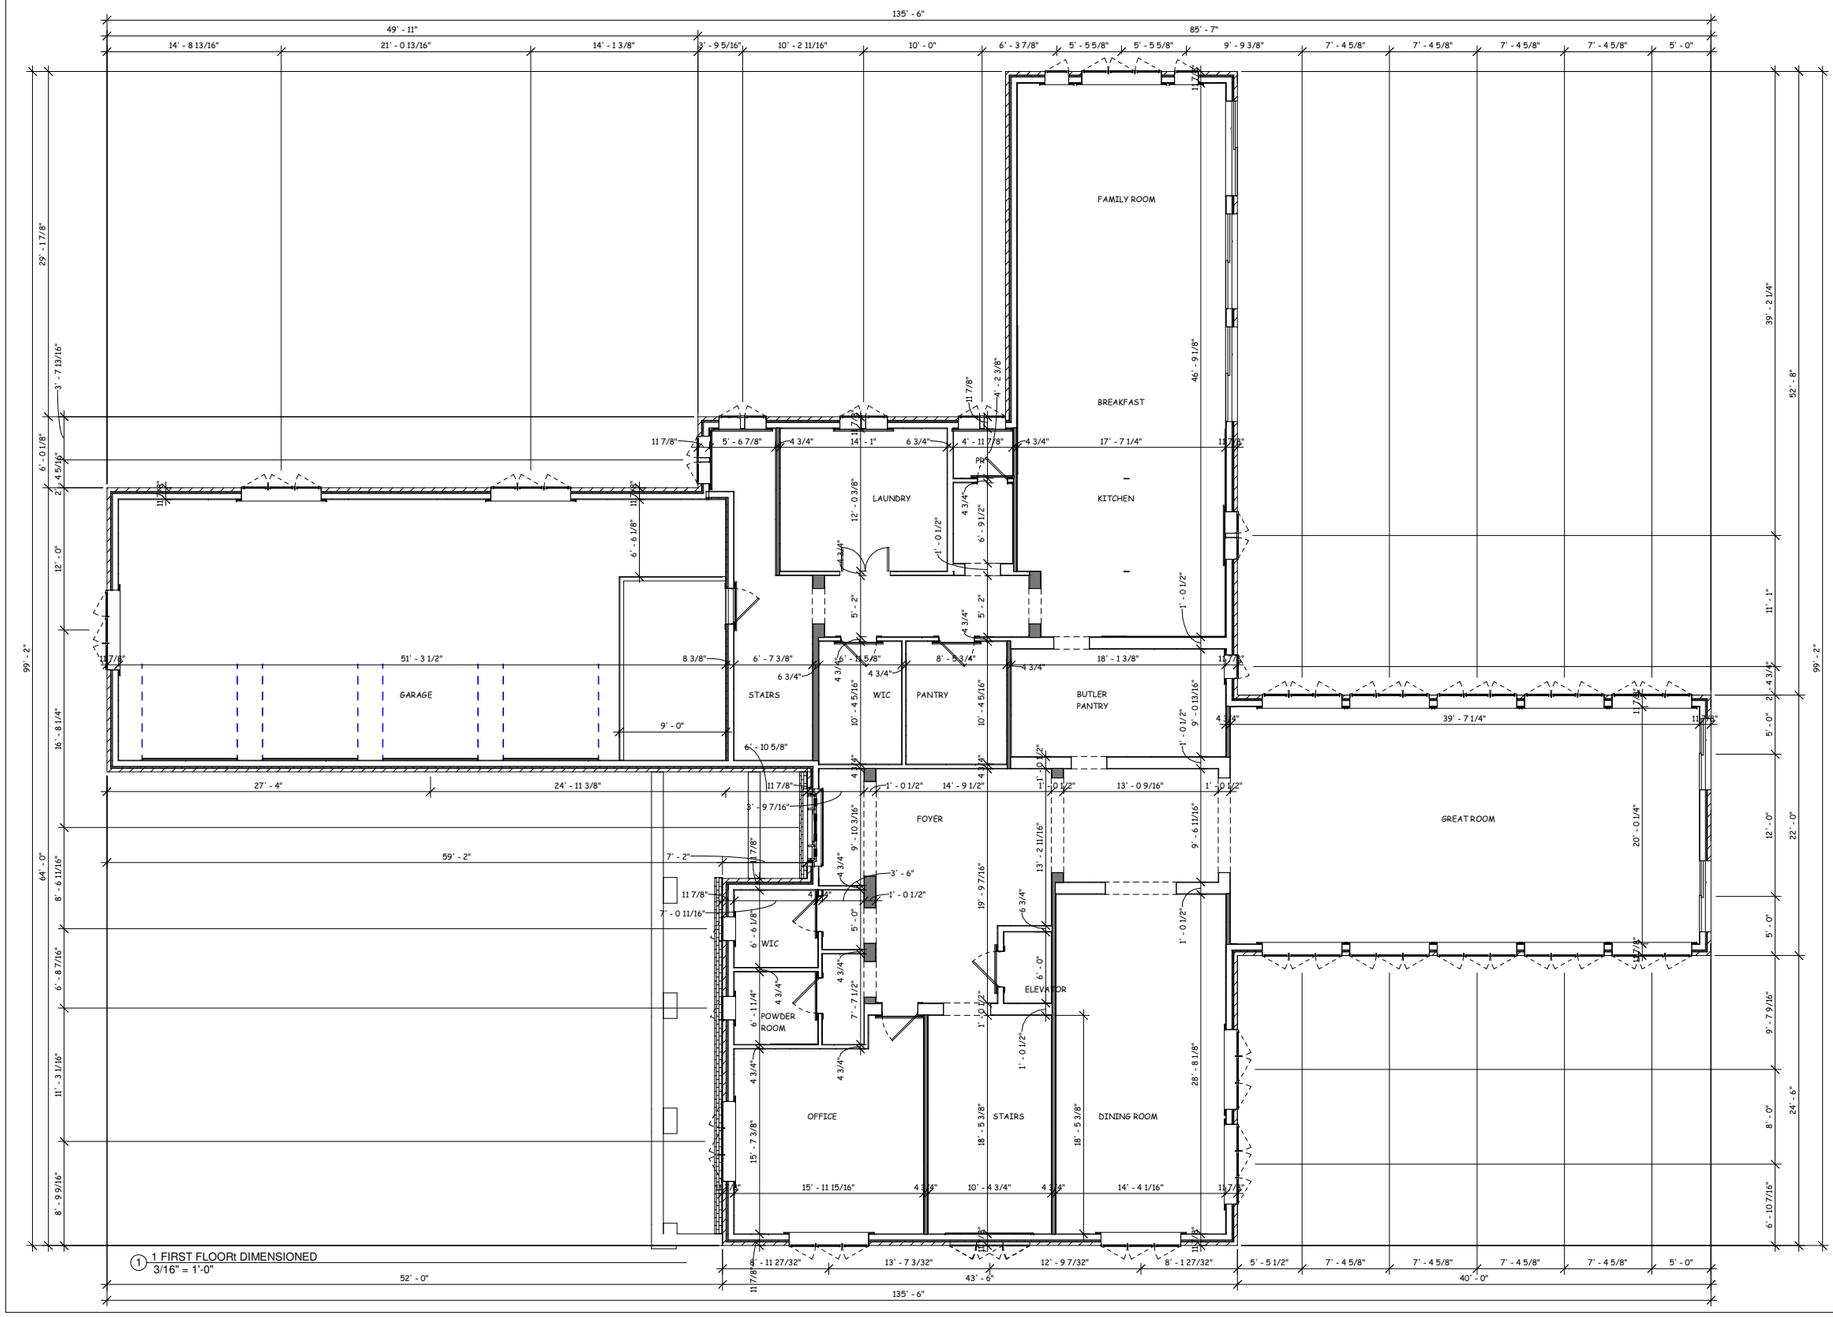

1 FIRST FLOORt DIMENSIONED
3/16" = 1'-0"

ROBERT ROLAND BRYCE ARCHITECT
P.O. BOX 3010
JERSEY CITY, NEW JERSEY
07303
516-606-7500
RRBRYCE@ROBERTROLANDBRYCE.COM

ROBERTROLANDBRYCE.COM

ARCHITECT
ROBERT ROLAND BRYCE
P.O.3010
JERSEY CITY, NEW JERSEY 07303
516-606-7500

RRBRYCE@ROBERTROLANDBRYCE.COM

STRUCTURAL ENGINEER
Address
Address
Phone
Fax
e-mail

INTERIOR DESIGNER
Address
Address
Phone
Fax
e-mail

GENERAL CONTRACTOR
Address
Address
Phone
Fax
e-mail

Consultant
Address
Address
Phone
Fax
e-mail

No.	Description	Date

Owner

BOAT HOUSE

FIRST FLOOR DIMENSIONS

Project number	Project Number
Date	Issue Date
Drawn by	Author
Checked by	Checker

A105.01

Scale 3/16" = 1'-0"

6/8/2020 1:35:37 PM

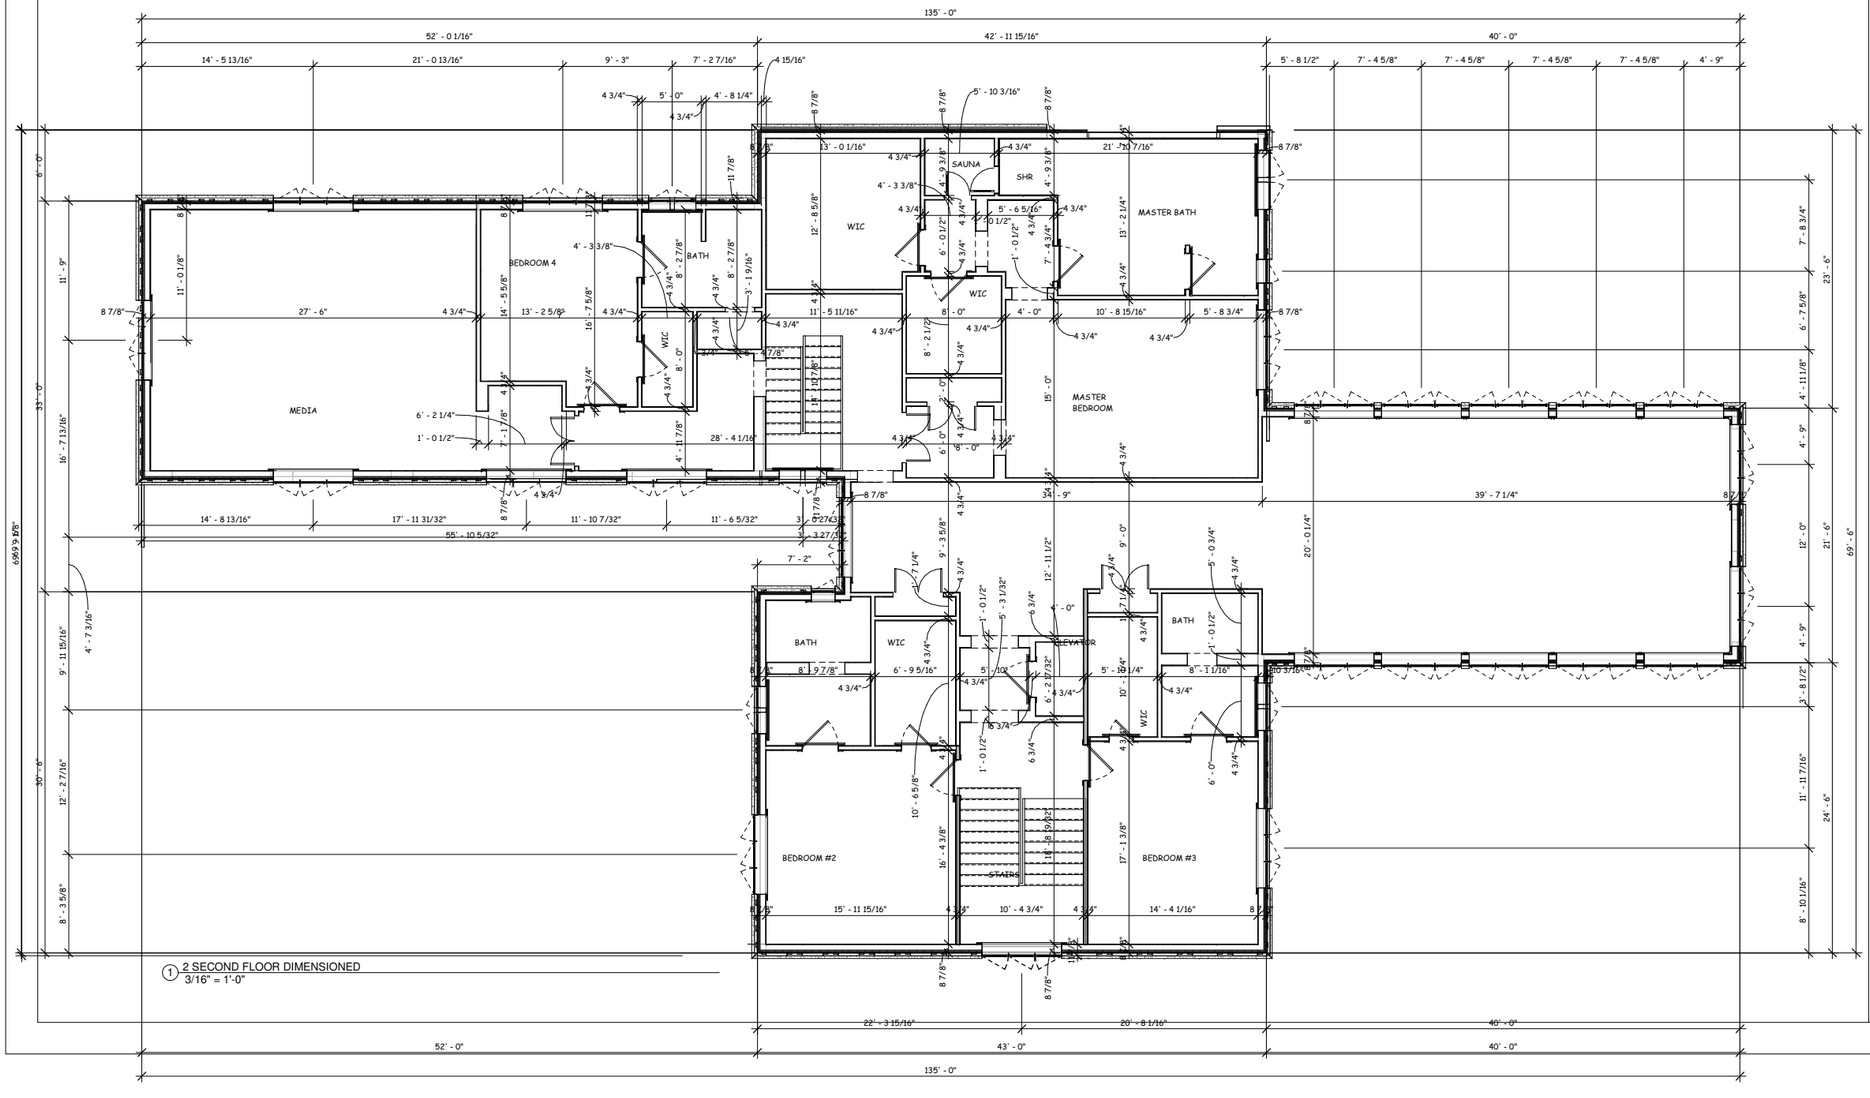

1 2 SECOND FLOOR DIMENSIONED
3/16" = 1'-0"

ROBERT ROLAND BRYCE ARCHITECT
P.O. BOX 3010
JERSEY CITY, NEW JERSEY
07303
516-606-7500
RRBRYCE@ROBERTROLANDBRYCE.COM

ROBERTROLANDBRYCE.COM

ARCHITECT
ROBERT ROLAND BRYCE
P.O.3010
JERSEY CITY, NEW JERSEY 07303
516-606-7500

RRBRYCE@ROBERTROLANDBRYCE.COM

STRUCTURAL ENGINEER
Address
Address
Phone
Fax
e-mail

INTERIOR DESIGNER
Address
Address
Phone
Fax
e-mail

GENERAL CONTRACTOR
Address
Address
Phone
Fax
e-mail

Consultant
Address
Address
Phone
Fax
e-mail

No.	Description	Date

Owner

BOAT HOUSE

SECOND FLOOR DIMENSIONED

Project number	Project Number
Date	Issue Date
Drawn by	Author
Checked by	Checker

A105.02

Scale 3/16" = 1'-0"

6/8/2020 1:35:42 PM